


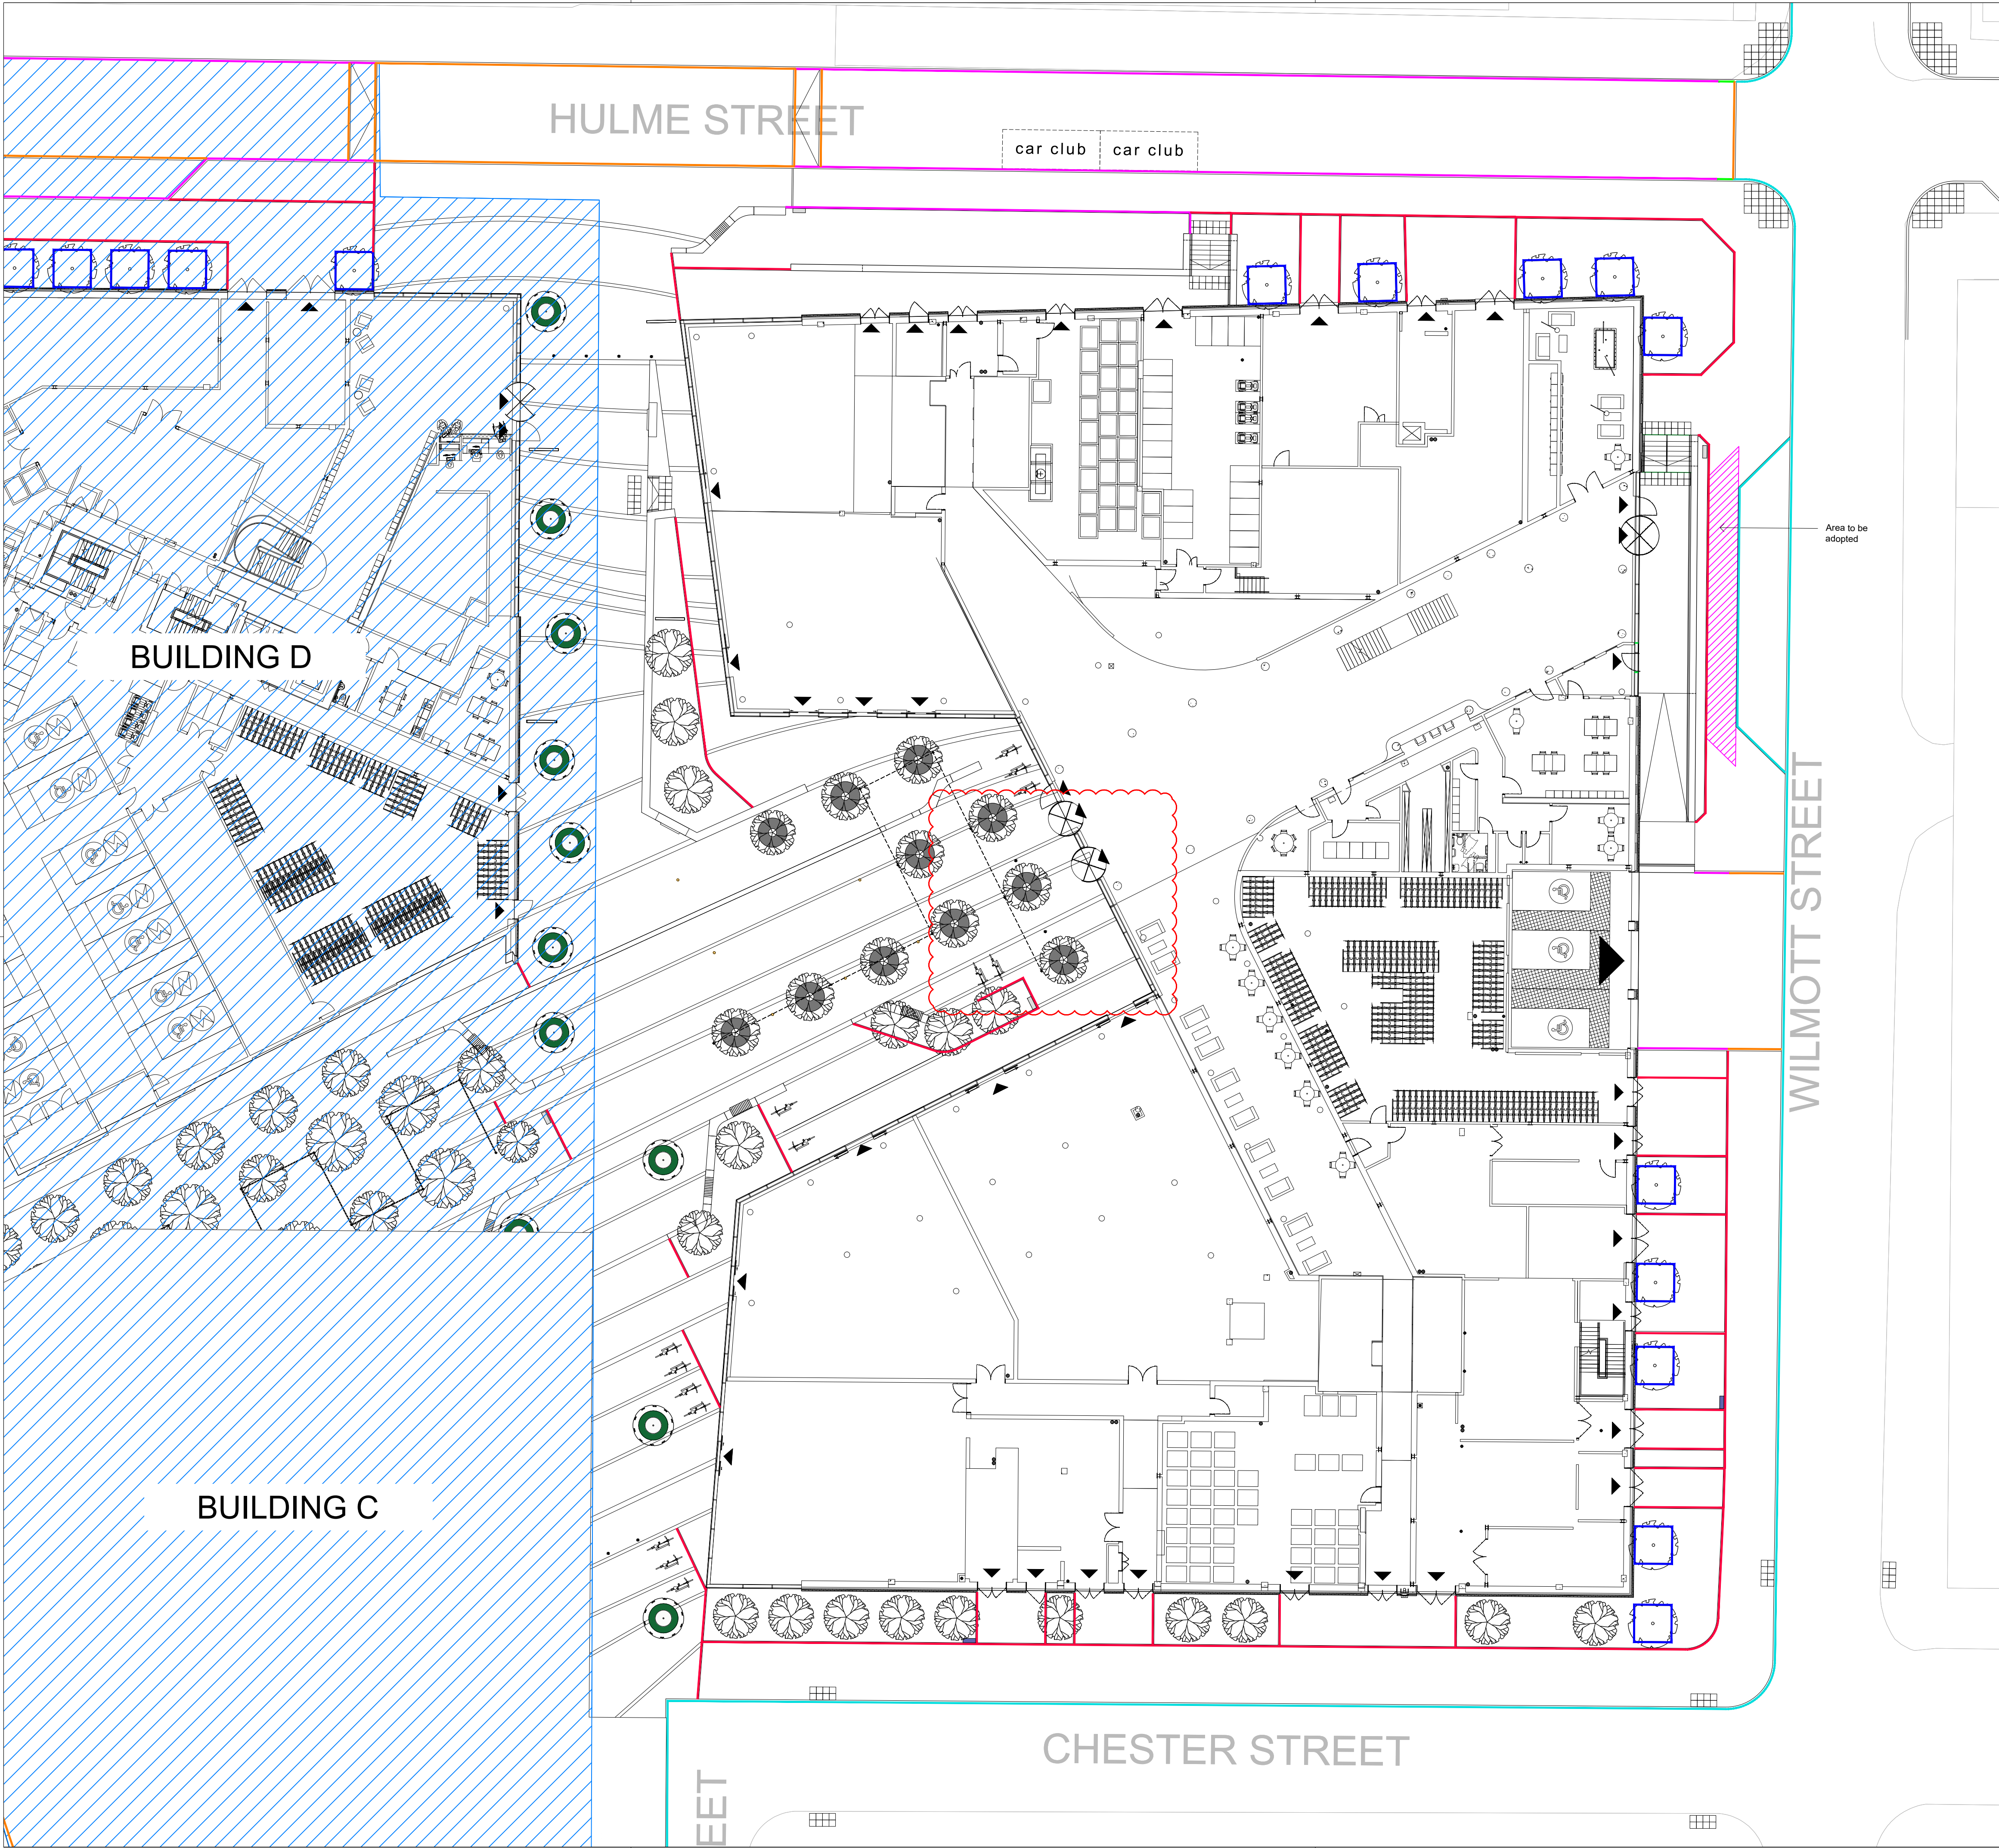

GF PUBLIC REALM

EDGE TYPES - Note legend is site wide

ET1 EDGE TYPE 1 (ET1): UPSTAND GRANITE KERB

SUPPLIER: Hardscape or equal and approved
MATERIAL: Granite
SIZE: W125 x H255 x L1000mm
300mm Minimum cut unit length
PRODUCT: Granite
FINISH: Kobra
ARRIS: Flamed
UPSTAND: 10mm Pencil Round
SPECIALS: Approx 100mm - 120mm
Refer to Levels and Grades Layout
Changes of directions to be achieved with specialist
corner units that have a minimum internal length of
300mm. Mite joints not permitted.
Supplier to provide complete fabrication drawings to
Landscape Architect for approval

ET2 EDGE TYPE 2 (ET2): SPECIAL TRANSITION KERB

SUPPLIER: Hardscape or equal and approved
MATERIAL: Granite
SIZE: W125 x H255 x L1000mm
300mm Minimum cut unit length
PRODUCT: Kobra
FINISH: Flamed
ARRIS: Transition from adjacent PCC Kerb to 10mm Pencil
Round
UPSTAND: Approx 100mm - 120mm
Refer to Levels and Grades Layout
Supplier to provide complete fabrication drawings to
Landscape Architect for approval

ET3 EDGE TYPE 3 (ET3): FLUSH FLAT TOP EDGE

SUPPLIER: Hardscape or equal and approved
MATERIAL: Granite
SIZE: W125 x H155 x L1000mm
300mm Minimum cut unit length
PRODUCT: Kobra
FINISH: Flamed
ARRIS: 90° Edge
UPSTAND: N/A Units to be laid flush.
Refer to Levels and Grades Layout
Supplier to provide complete fabrication drawings to
Landscape Architect for approval

ET4 EDGE TYPE 4 (ET4): UPSTAND EDGE

SUPPLIER: Hardscape or equal and approved
MATERIAL: Granite
SIZE: W80 x H150 x L1000mm
300mm Minimum cut unit length
PRODUCT: Kobra
FINISH: Flamed
ARRIS: 90° Edge
UPSTAND: Approx 100mm - 120mm
SPECIALS: Changes of directions to be achieved with specialist
corner units that have a minimum internal length of
300mm. Mite joints not permitted.
Supplier to provide complete fabrication drawings to
Landscape Architect for approval

ET5 EDGE TYPE 5 (ET5): FLUSH FLAT TOP EDGE

SUPPLIER: Hardscape or equal and approved
MATERIAL: Granite
SIZE: W80 x H150 x L1000mm
300mm Minimum cut unit length
PRODUCT: Kobra
FINISH: Flamed
ARRIS: 90° Edge
UPSTAND: N/A Units to be laid flush.
Refer to Levels and Grades Layout
Supplier to provide complete fabrication drawings to
Landscape Architect for approval

ET6 EDGE TYPE 6 (ET6): HIGHWAYS KERBS


SPEC: Refer to Highway Engineers layout, details and
specification.

NOTES

1. This drawing is to be read in conjunction with all other drawings and specifications.
2. Do not scale off this drawing. Written dimensions to be taken only.
3. Any discrepancies found between this drawing and other drawings and specifications in the construction documents must be referred to the Landscape Architect prior to work commencing.
4. This drawing must not be copied in whole or in part without prior written consent of Optimised Environments Ltd.
5. Survey information is based upon aspect surveys Topographical as Survey.

CDM INFORMATION

KEY PLAN

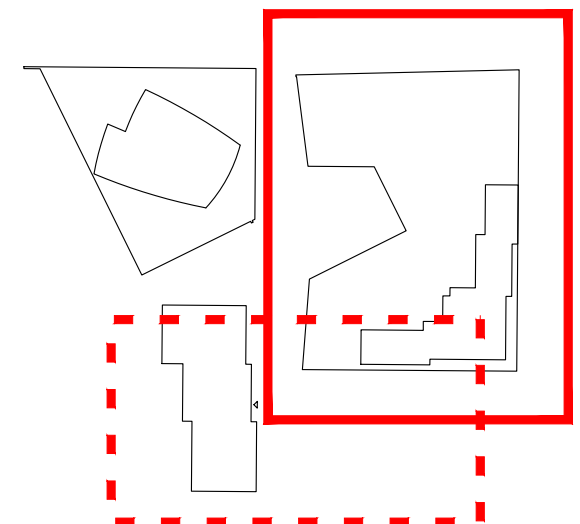

10	BOLLARDS ADDED	SB	17.05.24
09	FULL OF PACK ISSUE	AH	04.03.24
08	REVISED ADOPTED PAVING AND ET	SB	26.02.24
07	REINSTATED TREES AND ET UPDATED	SB	23.08.23
06	REVISED LAYOUT AND ET	SB	08.08.23
05	REVISED LAYOUT AND ET	SB	03.08.23
04	REVISED ENTRANCES	CO	19.08.23
03	GP Architecture Update	CO	27.04.23
02	STAGE 4 UPDATE	CO	15.12.22
A	STAGE 4	CO	21.10.22
Issue	Revision	Initial	Date

open
optimised environments

optimised environments ltd
EDINBURGH 2nd Floor | Quartermile Two | 21 Lister Square | Edinburgh | EH3 9GL
t 0131 221 9820 | e optimisedenvironments.com
LONDON Warford Court | 28 Throgmorton Street | London | EC2N 2AT
t 020 79474562 | e optimisedenvironments.com
MANCHESTER 13 Swan Street | Manchester | M4 5JZ
t 0161 696 7550 | e optimisedenvironments.com

Client

Downing Living (Manchester) Ltd

Project


PLOT 11 FIRST STREET SOUTH

Manchester

Drawing Title

BUILDING A B
EDGE TYPES PLAN

Sheet 1 of 2

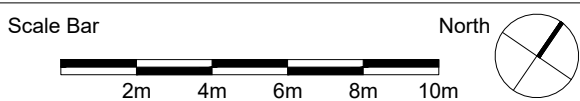

Scale: 1:200@A1 Date: Jan 2022

By: CM/AW Status: CONSTRUCTION

Checked: AW Approved: AW

Drawing Number
M90183_AB_L102

Rev
10

Computer File: R:\Projects\2019\M90183_FirstStreet\AUTOCAD\SHEETS\PHASE AB