


NO FLOODING FROM DRAINAGE SYSTEMS FOR ALL RAINFALL EVENTS UP TO AND INCLUDING THE 1 IN 100 YEAR +40% CLIMATE CHANGE EVENT. THEREFORE, EXCEEDANCE FLOW PATHS ONLY USED DURING EXCEPTIONAL CIRCUMSTANCES (RAINFALL EVENTS IN EXCEEDANCE OF THE 1 IN 100 YEAR +40% CLIMATE CHANGE EVENT)

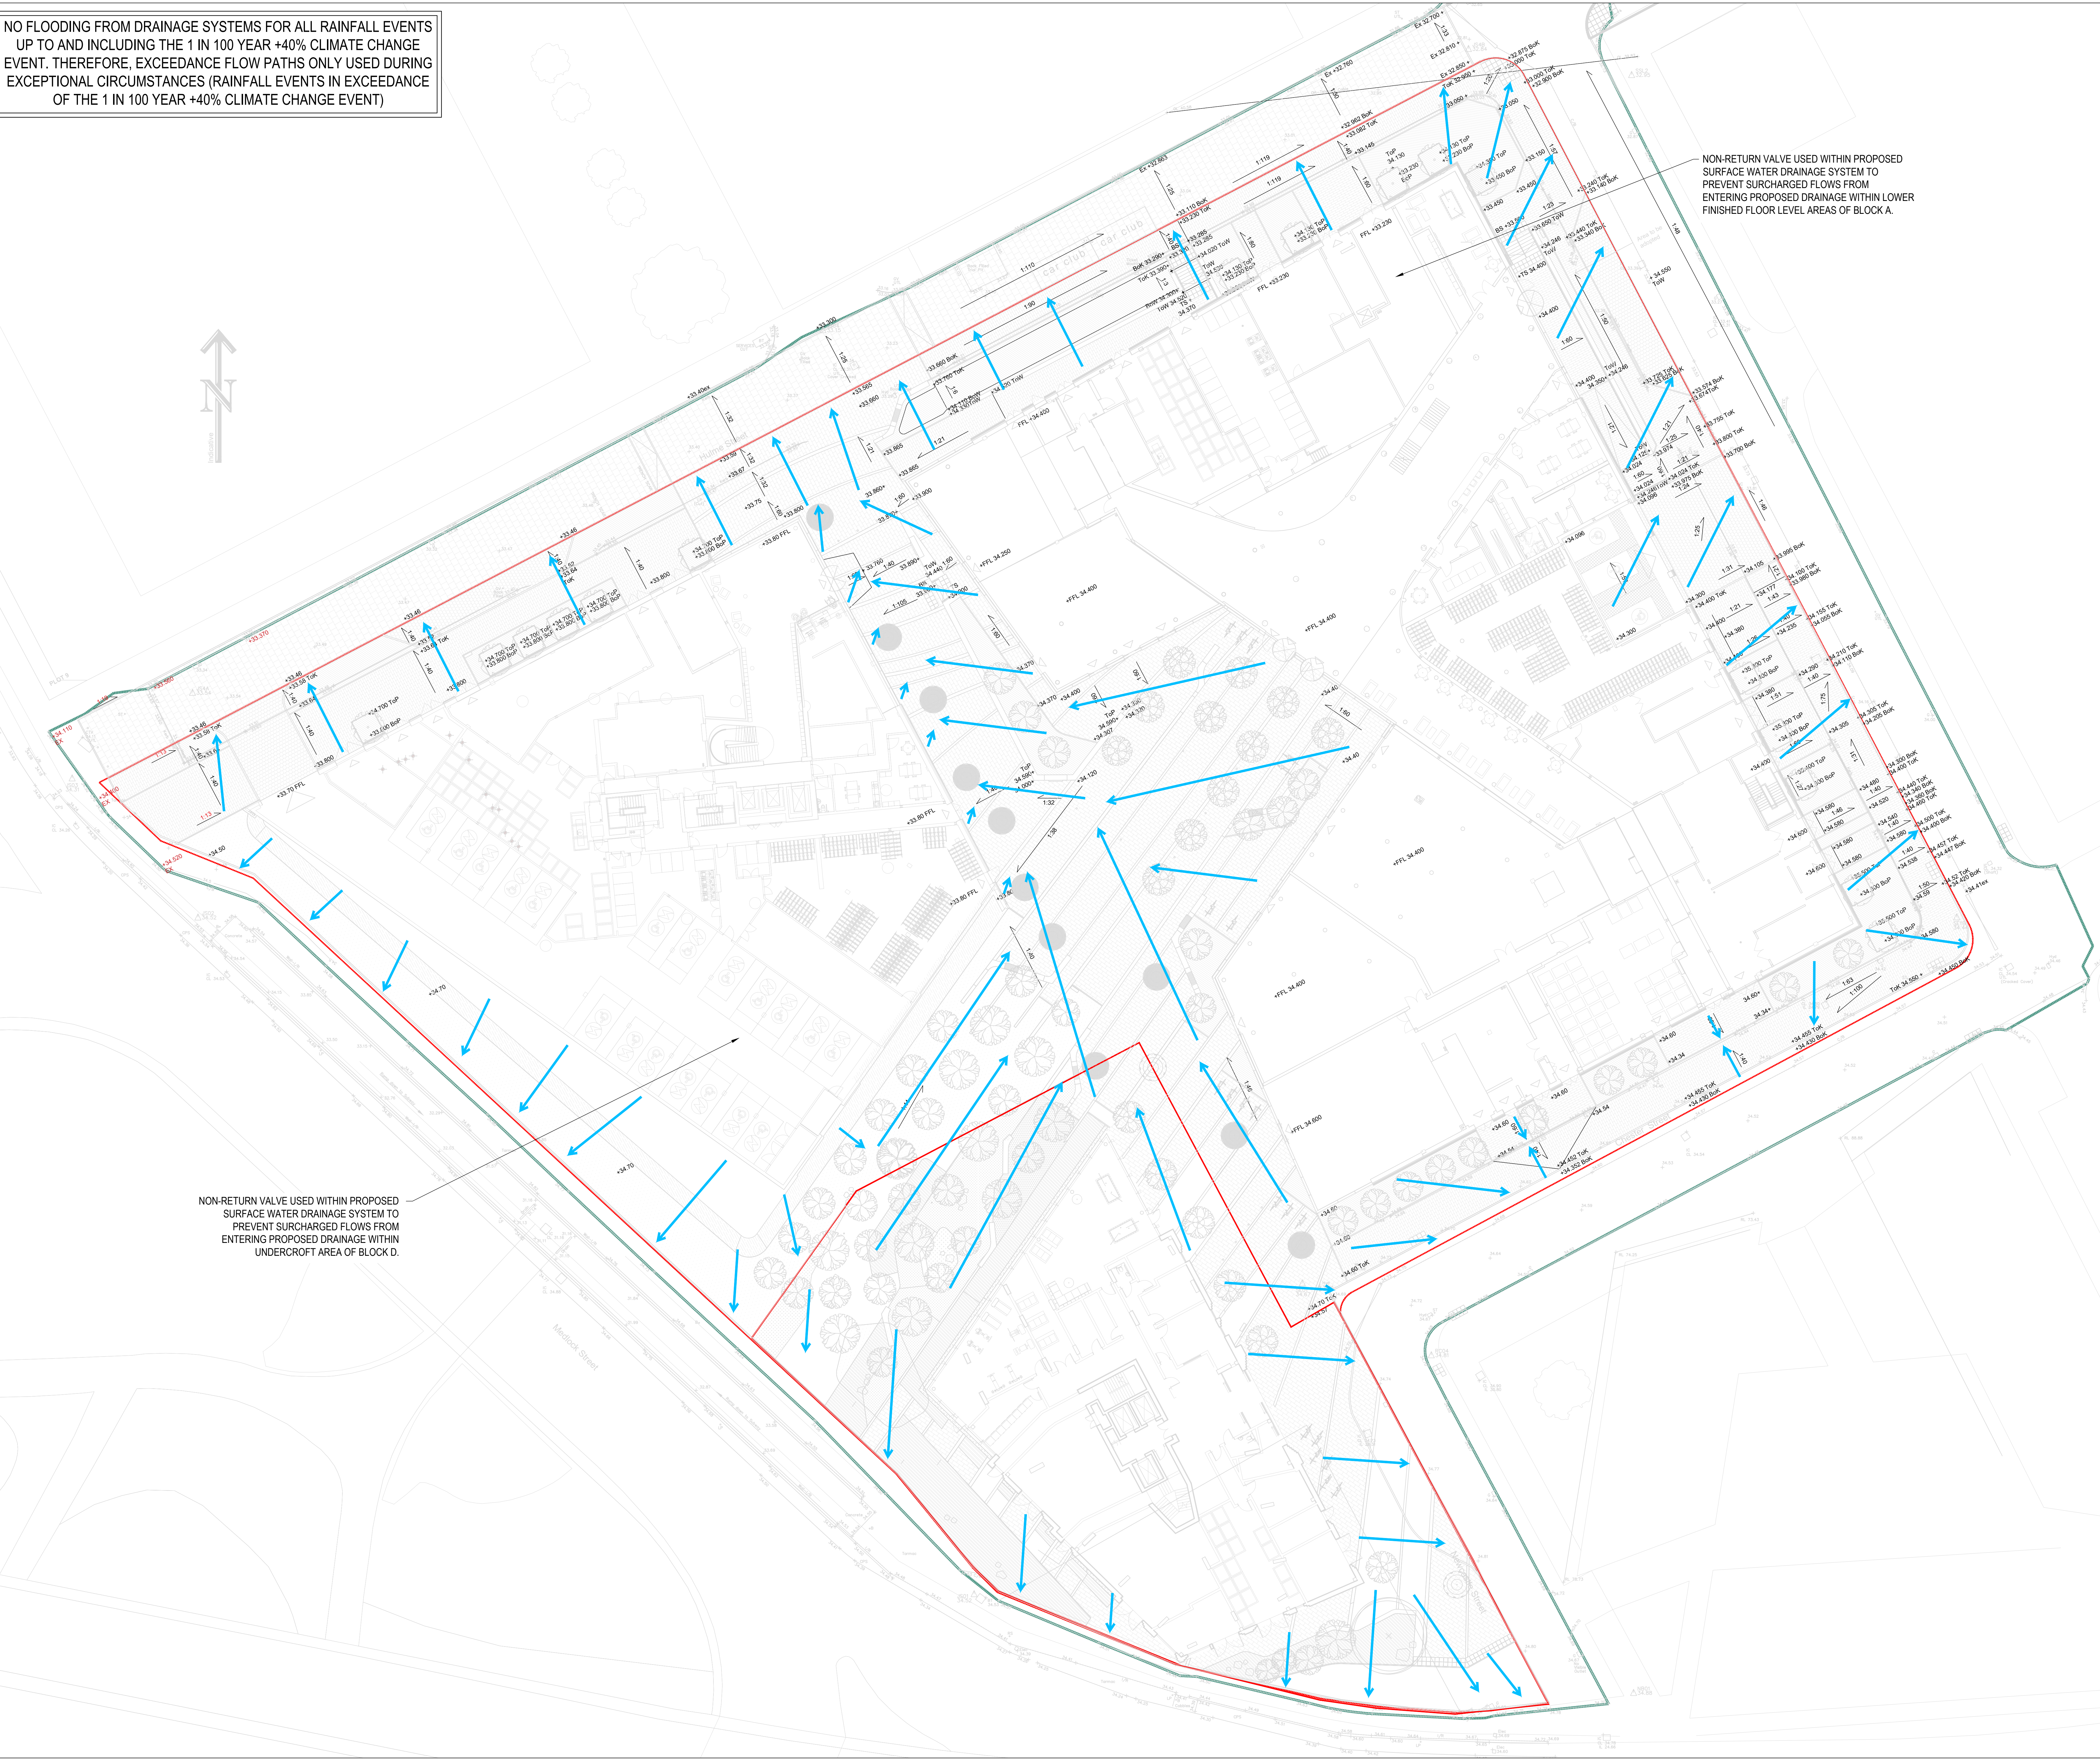

IMPORTANT NOTES

- SETTING OUT SHALL BE UNDERTAKEN USING ONLY THE INFORMATION GIVEN. DISTANCES SHOULD NOT BE SCALED FROM THIS DRAWING.
- ALL SEWERS SHALL BE CONSTRUCTED IN ACCORDANCE WITH SEWERS FOR ADOPTION 7TH EDITION AND UNITED UTILITIES DETAILS & GUIDELINES.
- THE MINIMUM GRAVITY PIPE DIAMETER UNDER ADOPTABLE HIGHWAYS SHALL BE 150mm.
- IT IS THE RESPONSIBILITY OF THE CONTRACTOR TO VERIFY ALL INFORMATION GIVEN WITH REGARDS TO EXISTING SERVICES AND DRAINAGE CONNECTIONS ETC. PRIOR TO COMMENCING THE WORKS. THE RATES SHALL INCLUDE FOR HANDING AROUND SERVICES WHERE NECESSARY. THE CONTRACTOR SHALL ADHERE TO THE CDM REGULATIONS AT ALL TIMES.
- THE OUTSIDES OF ALL SEWERS SHALL BE A MINIMUM OF 1.0m FROM KERB LINES AND THE OUTSIDE OF MANHOLES SHALL BE A MINIMUM OF 0.5m FROM KERB LINES.
- EXISTING FLOWS IN WATERCOURSES, SEWERS AND LAND DRAINS SHALL BE MAINTAINED AT ALL TIMES.
- ONLY TRAINED PERSONNEL SHALL BE PERMITTED TO ENTER CONFINED SPACES.
- ALL MATERIALS TO BEAR THE RELEVANT B.S. KITE MARK AND COMPLY FULLY WITH THE SPECIFICATIONS. ALL CONCRETE & CONCRETE PRODUCTS MUST USE SULPHATE RESISTANT CEMENT UNLESS THE SITE INVESTIGATION REPORT PROVES THAT SULPHATE ATTACK FROM SOILS AND GROUNDWATER WILL NOT OCCUR TO WITHSTAND A CLASS.
- ALL OPENING NOTICES ETC. AS REQUIRED UNDER HIGHWAYS ACTS ETC. ARE TO BE OBTAINED PRIOR TO COMMENCEMENT OF WORKS. ALL WORKS ARE TO BE INSPECTED BY L.A. MISC. OR THE NETWORK OPERATOR AS APPLICABLE.
- WHERE 118 TRA UPVC PIPES (OR SIMILAR APPROVED) ARE USED IN ADOPTABLE DRAINAGE THEY SHALL STILL BE HANDLED AND LAD IN ACCORDANCE WITH THE SPECIFICATION AND GUIDANCE ISSUED BY THE HIGH PERFORMANCE PIPE ASSOCIATION.
- A CLASS 5 BED AND SURROUND MUST BE USED FOR SUCH PIPES. TRENCH BACKFILL IN HIGHWAYS TO WITHIN 1M OF HIGHWAY SHALL AS DIRECTED BY THE HIGHWAY AUTHORITY BE A SUITABLE GRANULAR MATERIAL ALL IN ACCORDANCE WITH SEWERS FOR ADOPTION 7TH EDITION 4.3.4.
- SLAB LEVELS SHALL NOT BE WORKED WITHOUT REFERENCE TO THE ENGINEER FOR GUIDANCE.
- DOMESTIC DRAINAGE SHALL BE TO BUILDING REGULATIONS APPROVED DOCUMENT H. 110mm U.P.V.C. PIPES LAD TO THE FOLLOWING MINIMUM FALLS UNLESS OTHERWISE SHOWN.
- FALL S.W. 1 IN 40 1 IN 100 1 IN 80 1 IN 100
- ALL GULLY CONNECTIONS TO BE 100mm VITRIFIED CLAY UNLESS NOTED OTHERWISE.
- ALL MANHOLE COVERS TO BE RECESSED TO ACCEPT FINISH AS DETAILED BY LANDSCAPE ARCHITECT.
- SLOW REST BENDS TO BE USED IN ALL LOCATIONS MADE UP FROM 2No. 45 DEG BENDS (800mm TO INVERT FROM FFL).
- MANHOLE POSITIONS AND ACCESS COVERS TO BE ACCURATELY SET OUT BY LANDSCAPE ARCHITECT TO SUIT EXTERNAL FINISHES.
- ALL DRAINS PASS THROUGH FOUNDATIONS TO HAVE ROCKER PIPES ON BOTH SIDES OF FOUNDATION.
- ALL POP UP POSITIONS TO BE CONFIRMED SET OUT DIMENSIONS TO BE AGREED & PROVIDED BY OTHERS.
- ALL DISCHARGE RATES TO BE CONFIRMED BY M&E DESIGNER.
- ALL SURFACE WATER COLLECTION FEATURES TO BE CONFIRMED BY THE LANDSCAPE ARCHITECT.
- STORAGE HAS BEEN PROVIDED IN A CELLULAR STORAGE TANK AND UP-SIZED MANHOLES AND PIPES.
- EXISTING SEWER DEPTHS HAVE BEEN APPROXIMATED FROM LIMITED INFORMATION. NEW CONNECTIONS TO BE CONFIRMED PRIOR TO CONSTRUCTION OF ANY DRAINAGE WORKS.
- LANDSCAPE ARCHITECT TO CONFIRM GULLY AND DRAINAGE CHANNEL LOCATIONS TO LANDSCAPED AREAS.
- FALL NETWORK TO BE CONFIRMED FOLLOWING CONFIRMATION OF BRANCH CONNECTION POINTS FROM BUILDING M&E DESIGNER.
- CCTV SURVEY OF EXISTING SITE DRAINAGE REQUIRED PRIOR TO THE COMMENCEMENT OF ANY WORKS STARTING ON SITE.

REV	DATE	DESCRIPTION	BY	CHK	APP
P02	03/06/2024	UPDATED TO BUY LATEST EXTERNAL SITE LEVELS	JRS	DJS	DJS
P01	15/07/2023	FINAL STAGE 3 ISSUE DEVELOPED DESIGN	JRS	DJS	DJS

STATUS:	PRELIMINARY
---------	-------------

CLIENT:	DOWNING
ARCHITECT:	SIMPSON HAUGH & PARTNERS

PROJECT:	FIRST STREET SOUTH MANCHESTER
----------	-------------------------------

TITLE:	BELOW GROUND DRAINAGE PROPOSED EXCEEDANCE FLOW PATHS
--------	---

STATUS:	PROJECT NO:	PROJECT:	ORIGINATOR:	DATE/LEVEL:	TYPE:	ROLE:	DRAWING NO.:	REV:
S2	219-215	FSS - AJP	-XX - 00	-DR - C	-0011	P02		

SCALE:	DATE:	DESIGNED:	DRAWN:	CHECKED:	APPROVED:	DATE:
1:200		JRS	JRS	DJS	DJS	JUL 2020

SCALE:	DATE:	DESIGNED:	DRAWN:	CHECKED:	APPROVED:	DATE:
1:200		JRS	JRS	DJS	DJS	JUL 2020

