

Do not scale this drawing (printed or electronic version).
Contractors must check all dimensions from site.
This drawing is copyright and is for use on this site only. This drawing should be read in conjunction with all relevant consultants drawings and specialist subcontractors / supply chain drawings and specifications.
All works to be carried out in accordance with the latest British Standards / Codes of Practice unless specifically directed otherwise in the specification.
Responsibility for the reproduction of this drawing in paper form, or issued in electronic format, lies with the recipient to check that all information has been replicated in full and is correct when compared to the original paper or electronic image.
Graphical representations of equipment on this drawing have been co-ordinated, but are approximations only. Please refer to the specifications and / or details for actual sizes and / or specific contractor construction information.

Notes:-

Landscape proposals
subject to co-ordination
with the drainage strategy

P07	16/07/24	Updated Layout	SW	SA
P06	12/07/24	Updated Layout	TH	SW
P05	12/07/24	Updated Layout	TH	RS
P04	09/07/24	Updated Layout	SA	SW
P03	26/06/24	Updated Layout	RS	SW
P02	14/05/24	Updated Layout	RS	SW
P01	27/02/24	FIRST ISSUE	IG	SW
REV.	DATE	DESCRIPTION	DRAWN	CHK'D

U R B A N
G R E E N

A: Ground Floor, The Tower,
Deva City Office Park, Trinity Way,
Manchester M3 7BF

T: +44 (0) 161 312 3131

weareurbangreen.co.uk


Client: **GREAT PLACES
HOUSING GROUP**

Project: **RUSSELL ROAD
EXTRA CARE**

Title: **GENERAL
ARRANGEMENT**

Issue: **PLANNING**

Drawn: IG	Checked: SW	Approved: SA
Project: UG2410	Scale @ A1: 1:200	Date: 27/02/24
Dwg No: UG_2410_LAN_GA_DRW_101	Revision: P07	

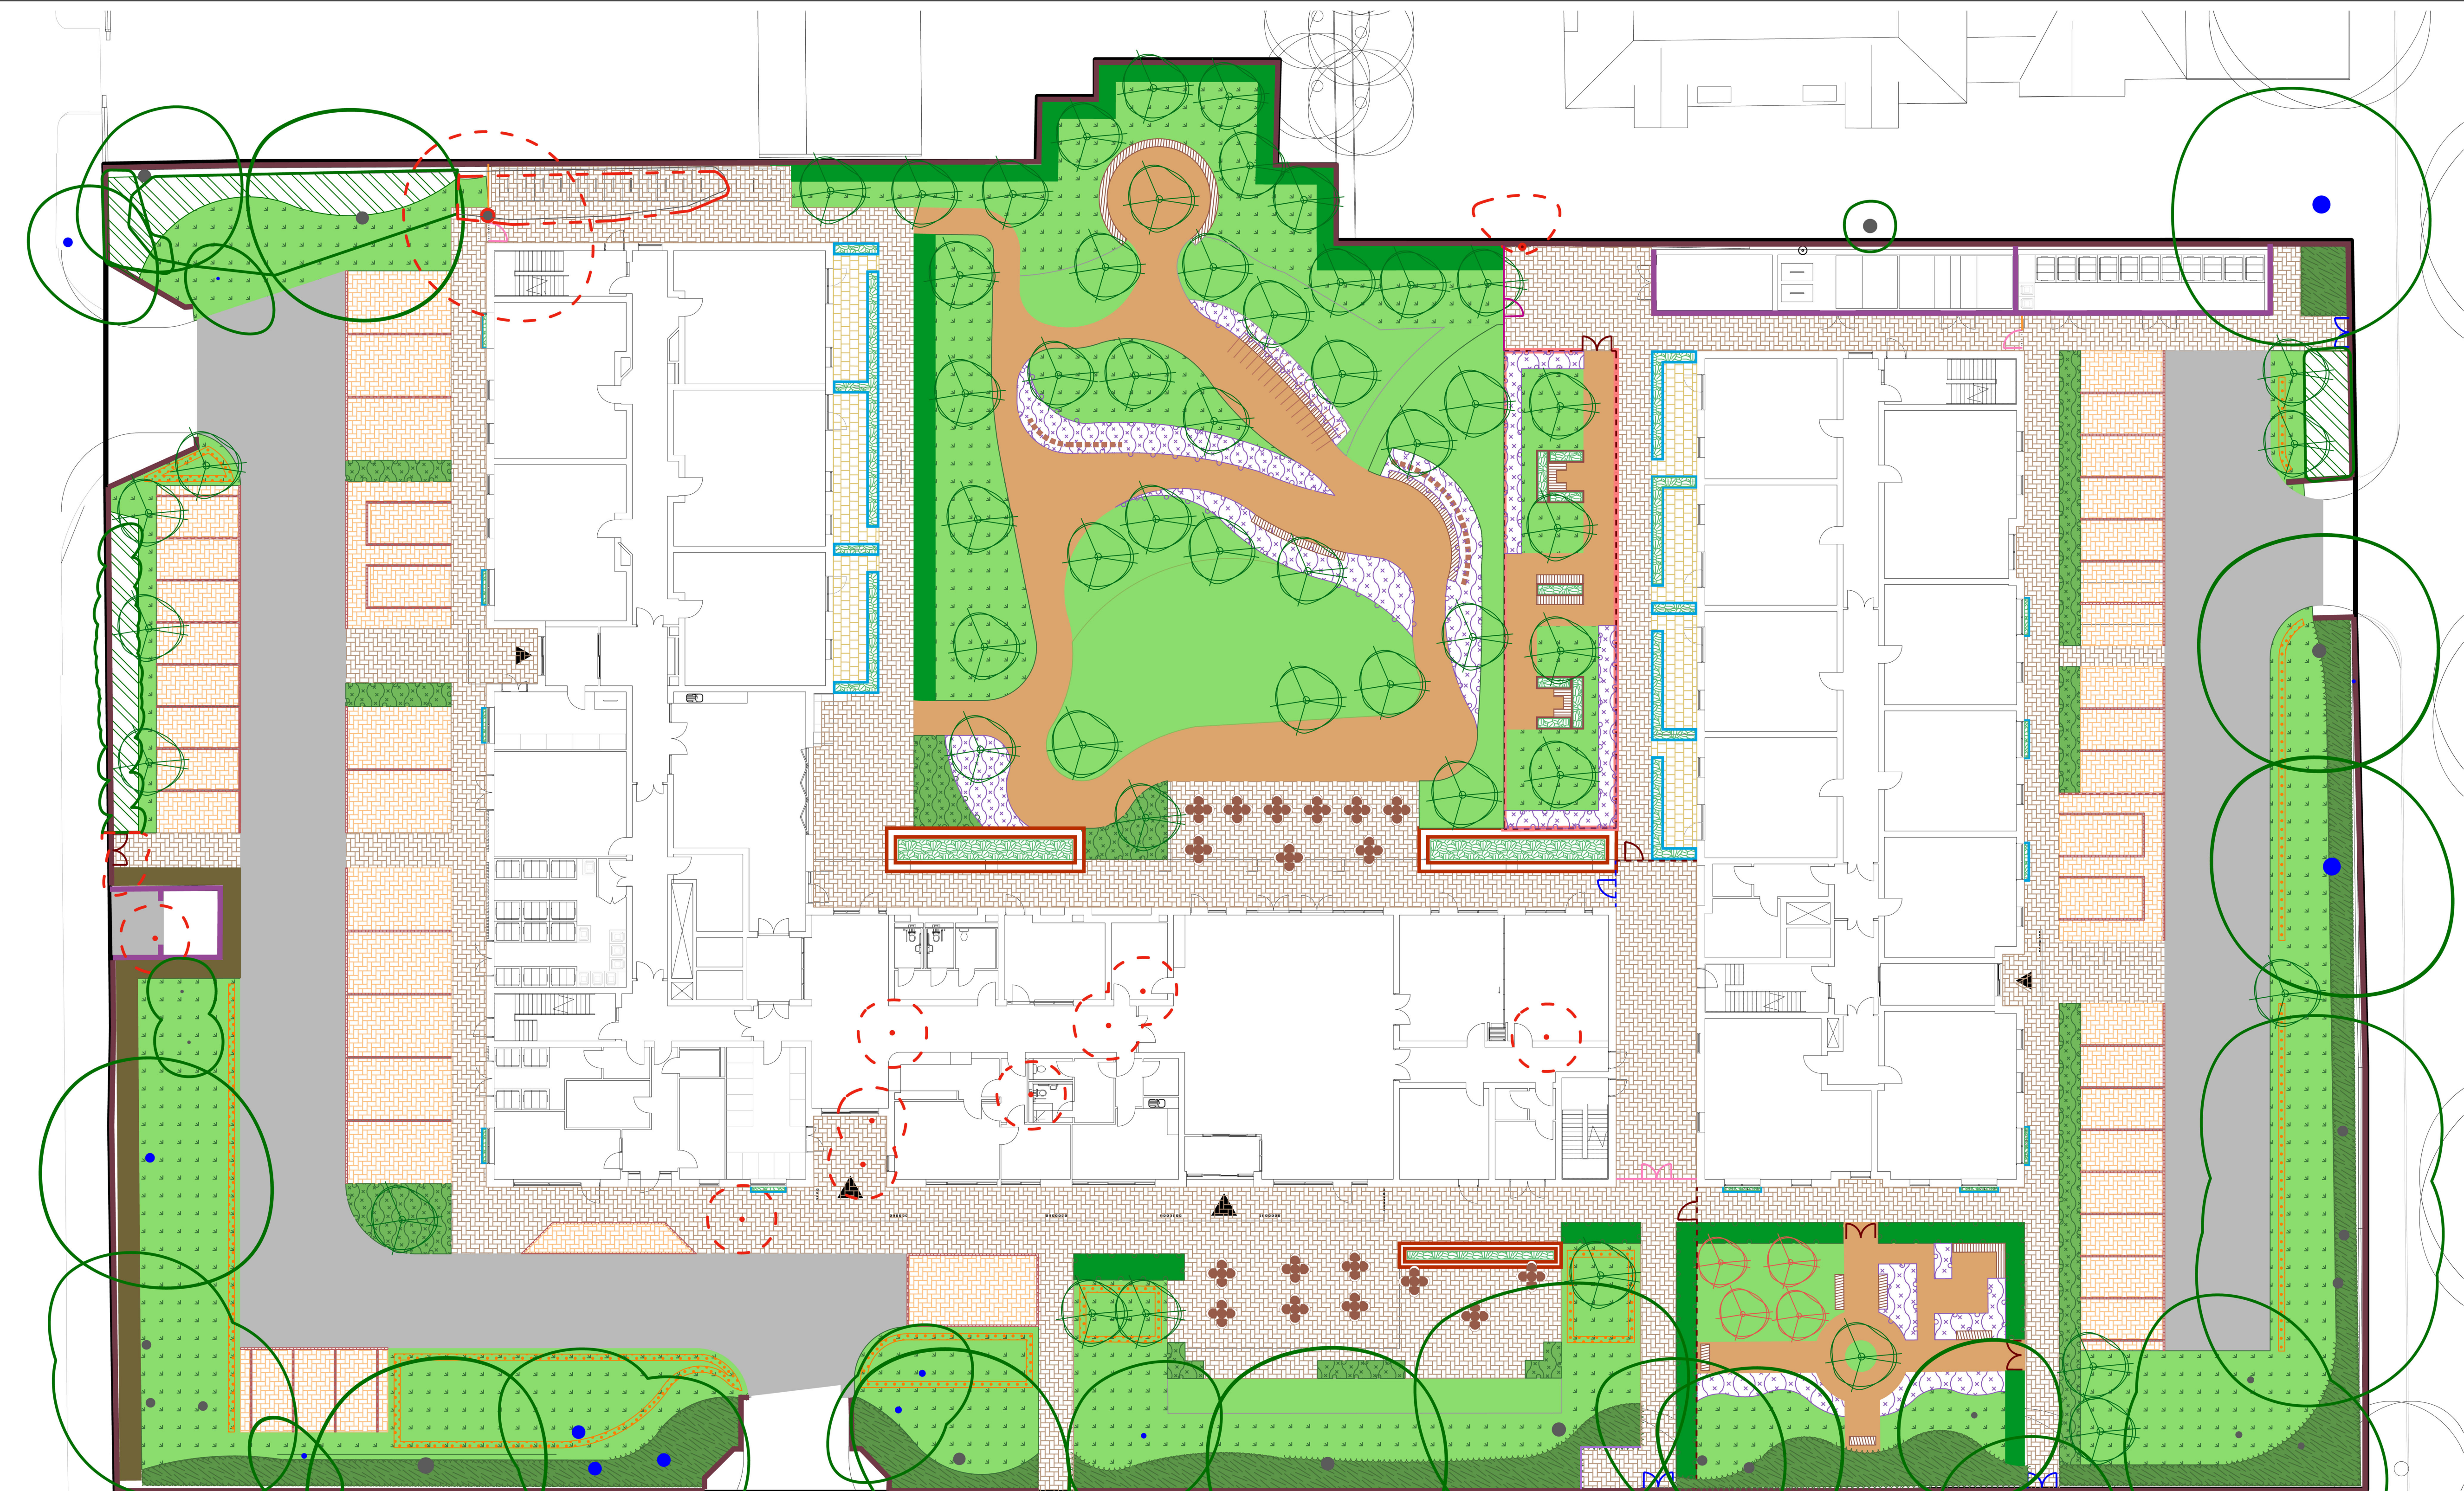

KEY

Hard Works

- Vehicular Asphalt Surfacing**
To roads
Black colour. To engineer specification & recommendation
- Precast Concrete Block Paving**
To feature junctions.
Burnt ochre colour, textured finish
- Precast Concrete Block Paving**
To pocket parks.
Burnt ochre colour, textured finish
- Precast Concrete Permeable Block Paving**
To permeable parking areas.
Buff colour, smooth finish
- Precast Concrete Flag Paving**
To private paths and patios
Buff colour, smooth finish
- Precast Concrete Setts Paving**
To parking space markings


- Permeable Self Binding Gravel Surfacing**
To pathways
Buff colour.
- Existing Brick Walls, some with railings**
To be retained and repaired / replaced / infilled where necessary
- Low Brick Walls with Metal Railings**
1200mm high total, with matching pillars
Brick colour to match architecture.
- Bin Store / Sub Station Walls**
1800mm high
Brick colour to match architecture.
- Timber Feather Edge Fence**
1800mm high. With matching gates.
- Metal Railings and Gates**
1200mm high. Metal.
- Railings**
1800mm high. Metal vertical bar.
With matching gates.

- Railings and Gates**
2100mm high. Metal vertical bar.
With matching gates.
- Brick Wall and Gates**
2100mm high brick wall with 2.1m high metal gates.
- Low wall / Railing and Gates**
To architect specification & recommendation
- Timber Posts**
Square: 91x91mm
Varying heights
- Timber Benches**
Specification to be confirmed.
- Timber Planters**
Specification to be confirmed.
- Brick Planters**
Coping as seating
Specification to be confirmed.

- PEC Aluminium Planters**
Specification to be confirmed.
- Timber Pergola Shelter**
Specification to be confirmed.
- Boundary treatment**
To architect specification & recommendation

Soft Works

- Existing Tree - Retained**
To be retained - refer to arboricultural drawings
Pruning recommended to minimum of 2400mm from the ground
- Existing Tree - Removed**
To be removed - refer to arboricultural drawings
- Proposed Standard Tree Planting**
Native and ornamental species
- Proposed Fruit Tree Planting**
Select standard
- Existing Hedge / Vegetation**
To be retained
- Species Rich Native Hedge Planting**
Native species mix
- Proposed Ornamental Hedge Planting**
Ornamental shrub
- Proposed Groundcover Planting**
Ornamental species mix.
- Proposed Ornamental Shrub Planting**
Ornamental shrub mix
Maintained to maximum 1000mm high
- Proposed Native Shrub Planting**
Native shrub mix.

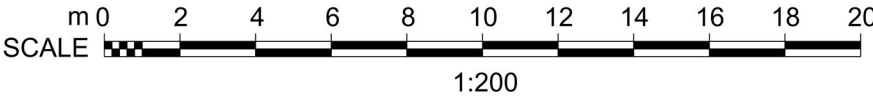

- Proposed Sensory Mixed Planting**
Herbaceous/ grass perennial & shrub mix.
- Proposed Seasonal Bulb Planting**
Native bulb mix.
- Proposed Turf Grass**
To amenity spaces and front gardens.
- Proposed Wildflower Meadow**
Species rich grass & wildflower seed mix.