
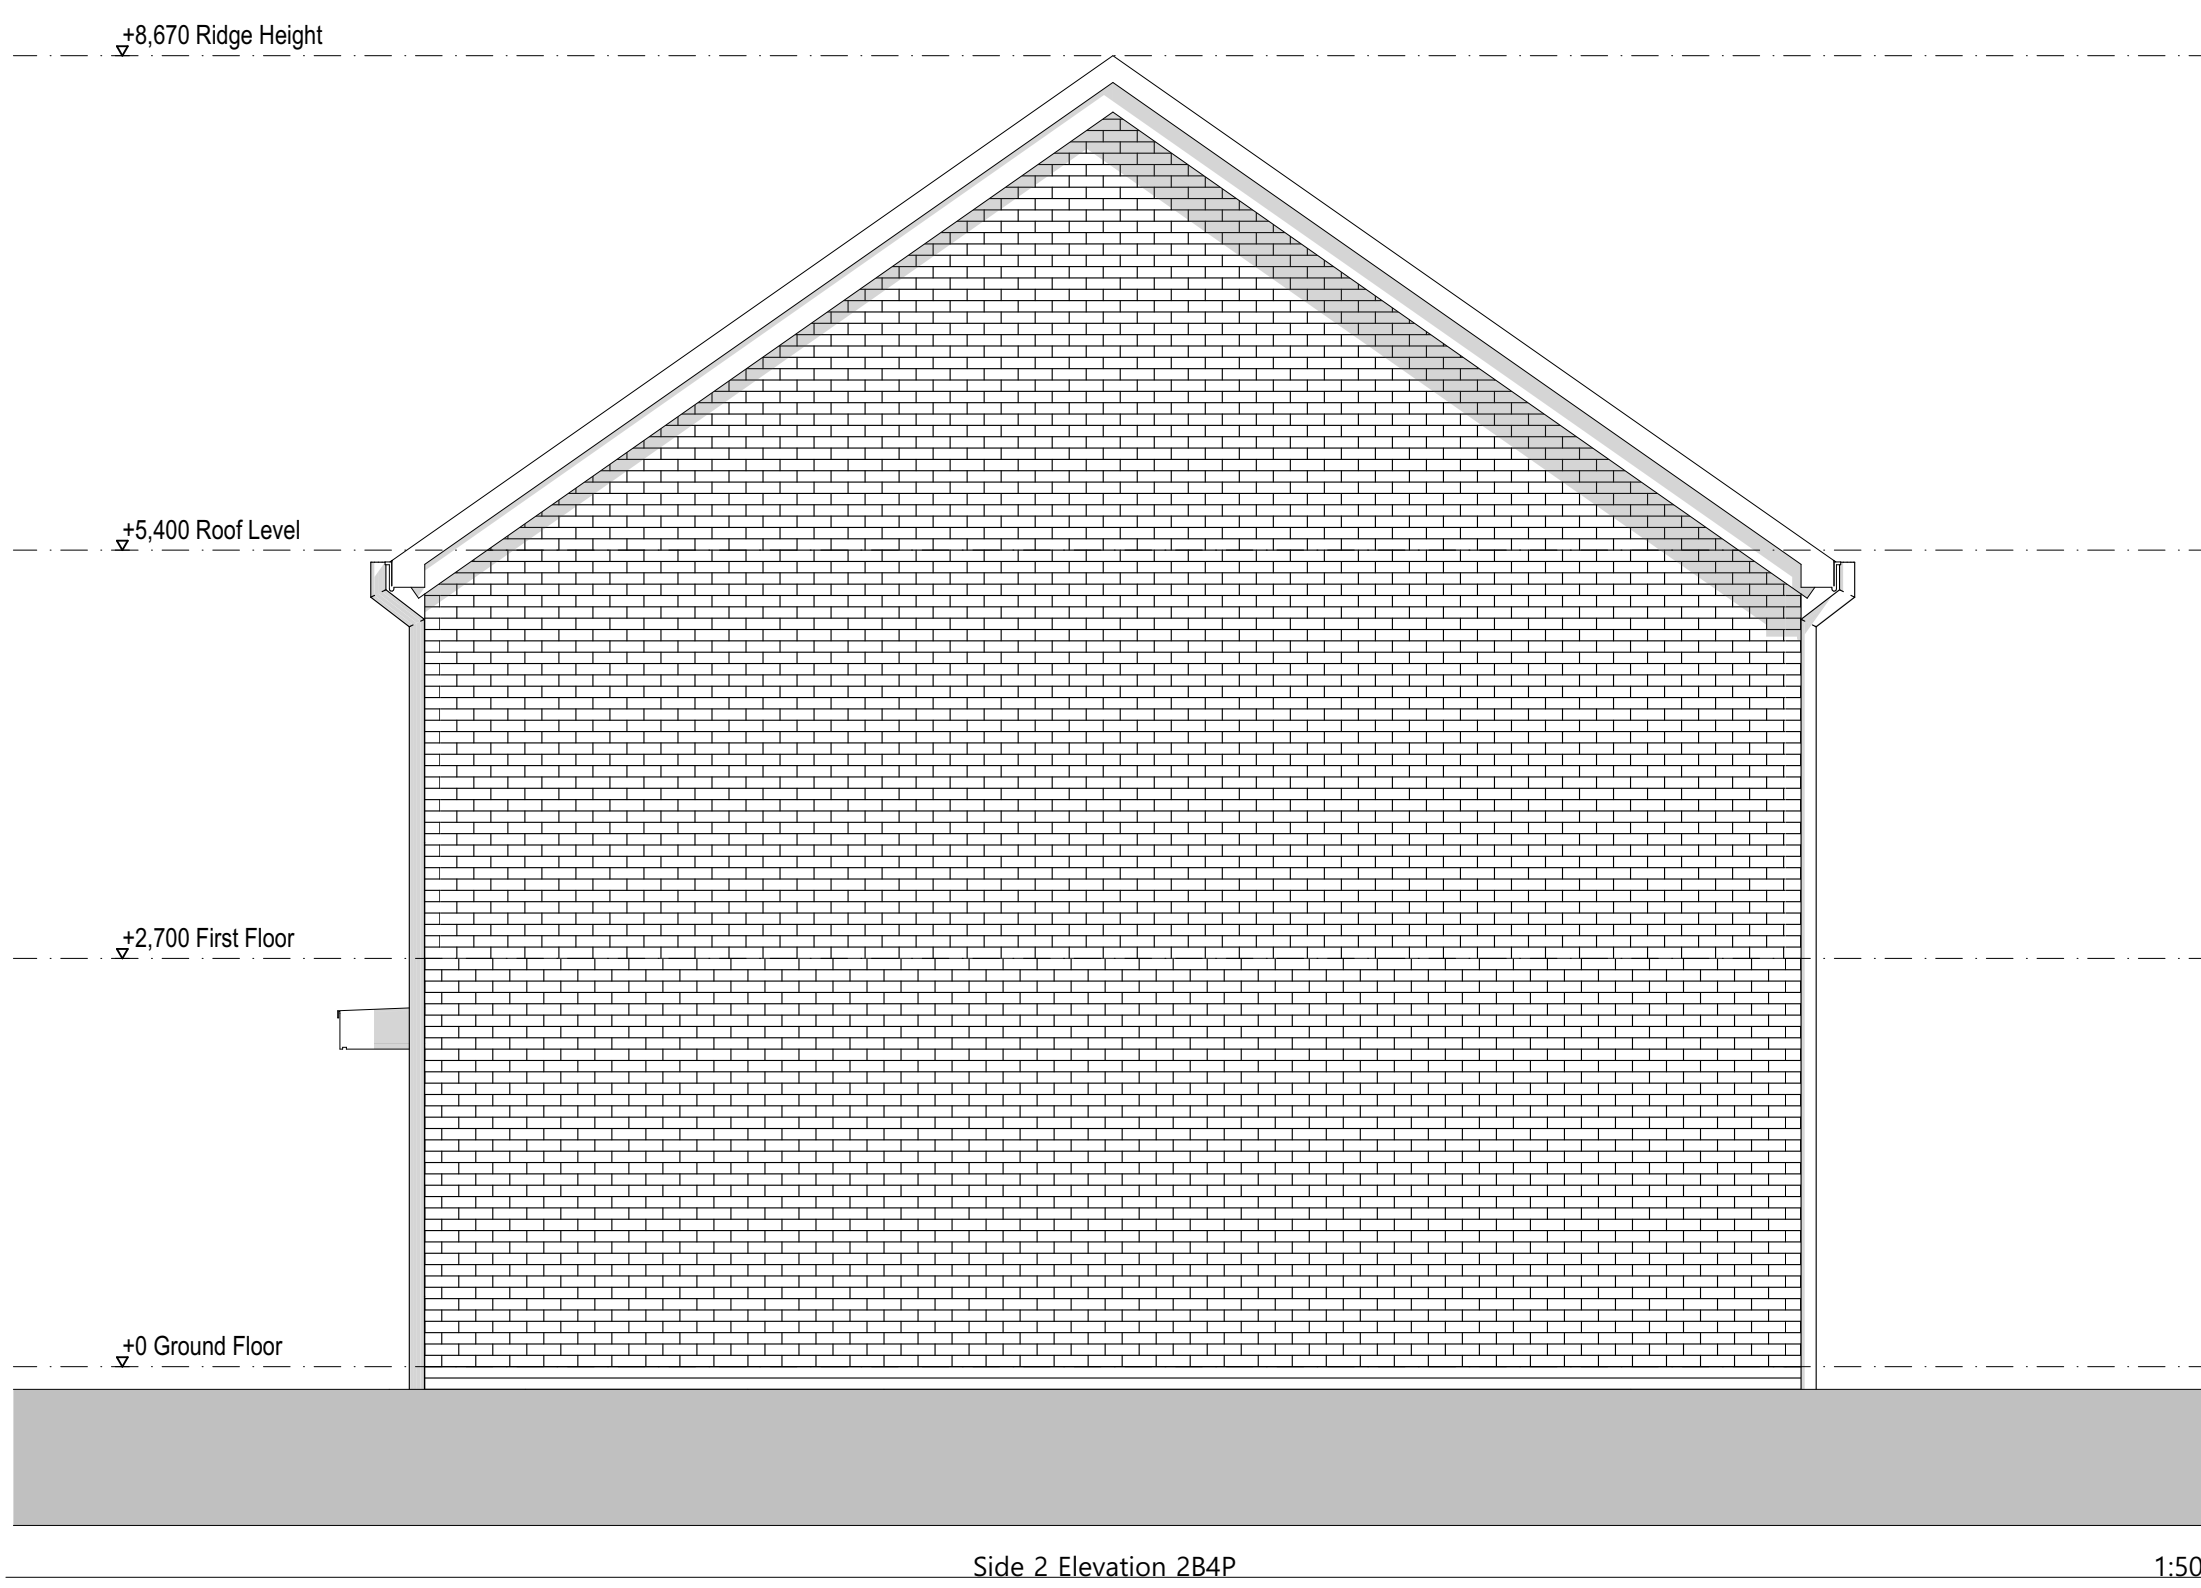


Proposed Elevations - 2B4P - Block 2

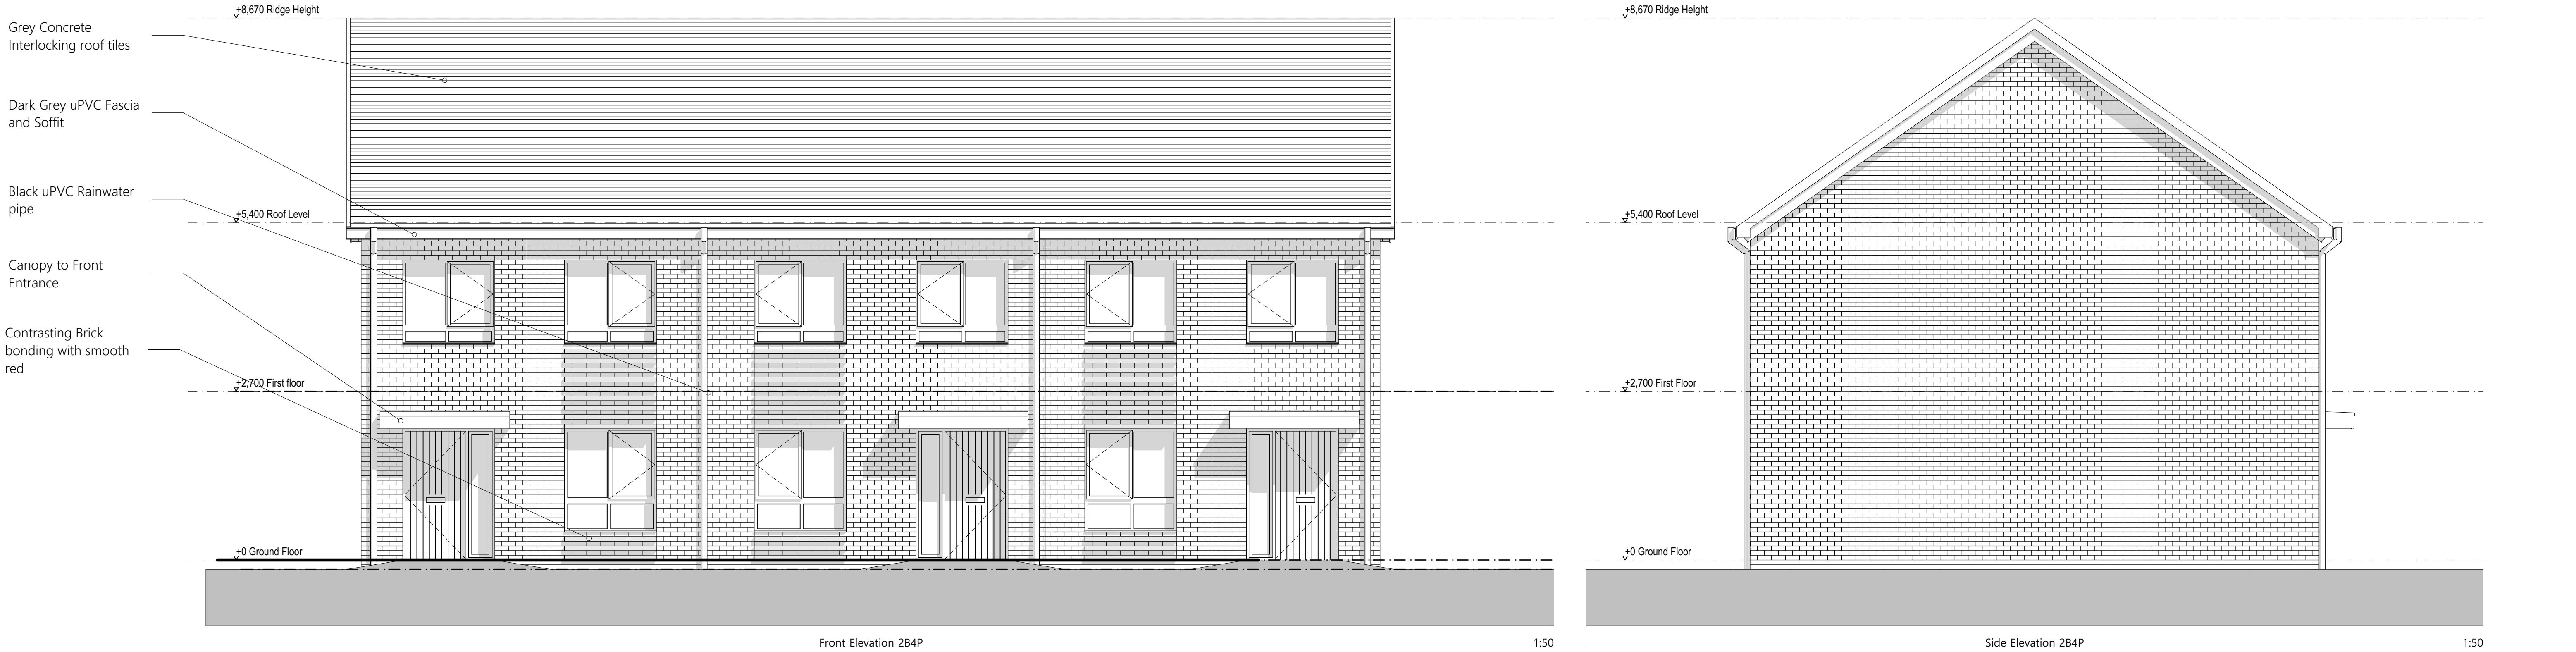

|             |                                             |          |          |
|-------------|---------------------------------------------|----------|----------|
| B           | Updated                                     | 22.08.24 | C.M.     |
| A           | Units updated to Manchester space standards | 23.05.23 | C.M.     |
| Designation | Detail of Revision                          | Date     | Initials |

|                                                           |                                         |      |          |
|-----------------------------------------------------------|-----------------------------------------|------|----------|
| PROJECT                                                   | TITLE                                   | SIZE | STATUS   |
| Palgrave Ave - P500 Phase 1<br>Site<br>Manchester M40 8JW | Proposed Elevations - 2B4P -<br>Block 2 | A1   | PLANNING |

|            |            |
|------------|------------|
| PROJECT No | DRAWING No |
| 1787       | PL.007B    |

|          |         |
|----------|---------|
| DRAWN by | CHECKED |
| CM       | DS      |

|        |                |
|--------|----------------|
| DATE   | SCALE (1:10.0) |
| NOV'22 | 1:50           |

|                                                                                     |                                                                       |
|-------------------------------------------------------------------------------------|-----------------------------------------------------------------------|
| No. 1 Arts Village, Henry Street, Liverpool L1 5BS Tel: 0151 707 1818 Fax: 707 1819 | 4a Rock Mill Lane, New Mills, SK22 3BN e-mail: admin@johnmccall.co.uk |
|-------------------------------------------------------------------------------------|-----------------------------------------------------------------------|