



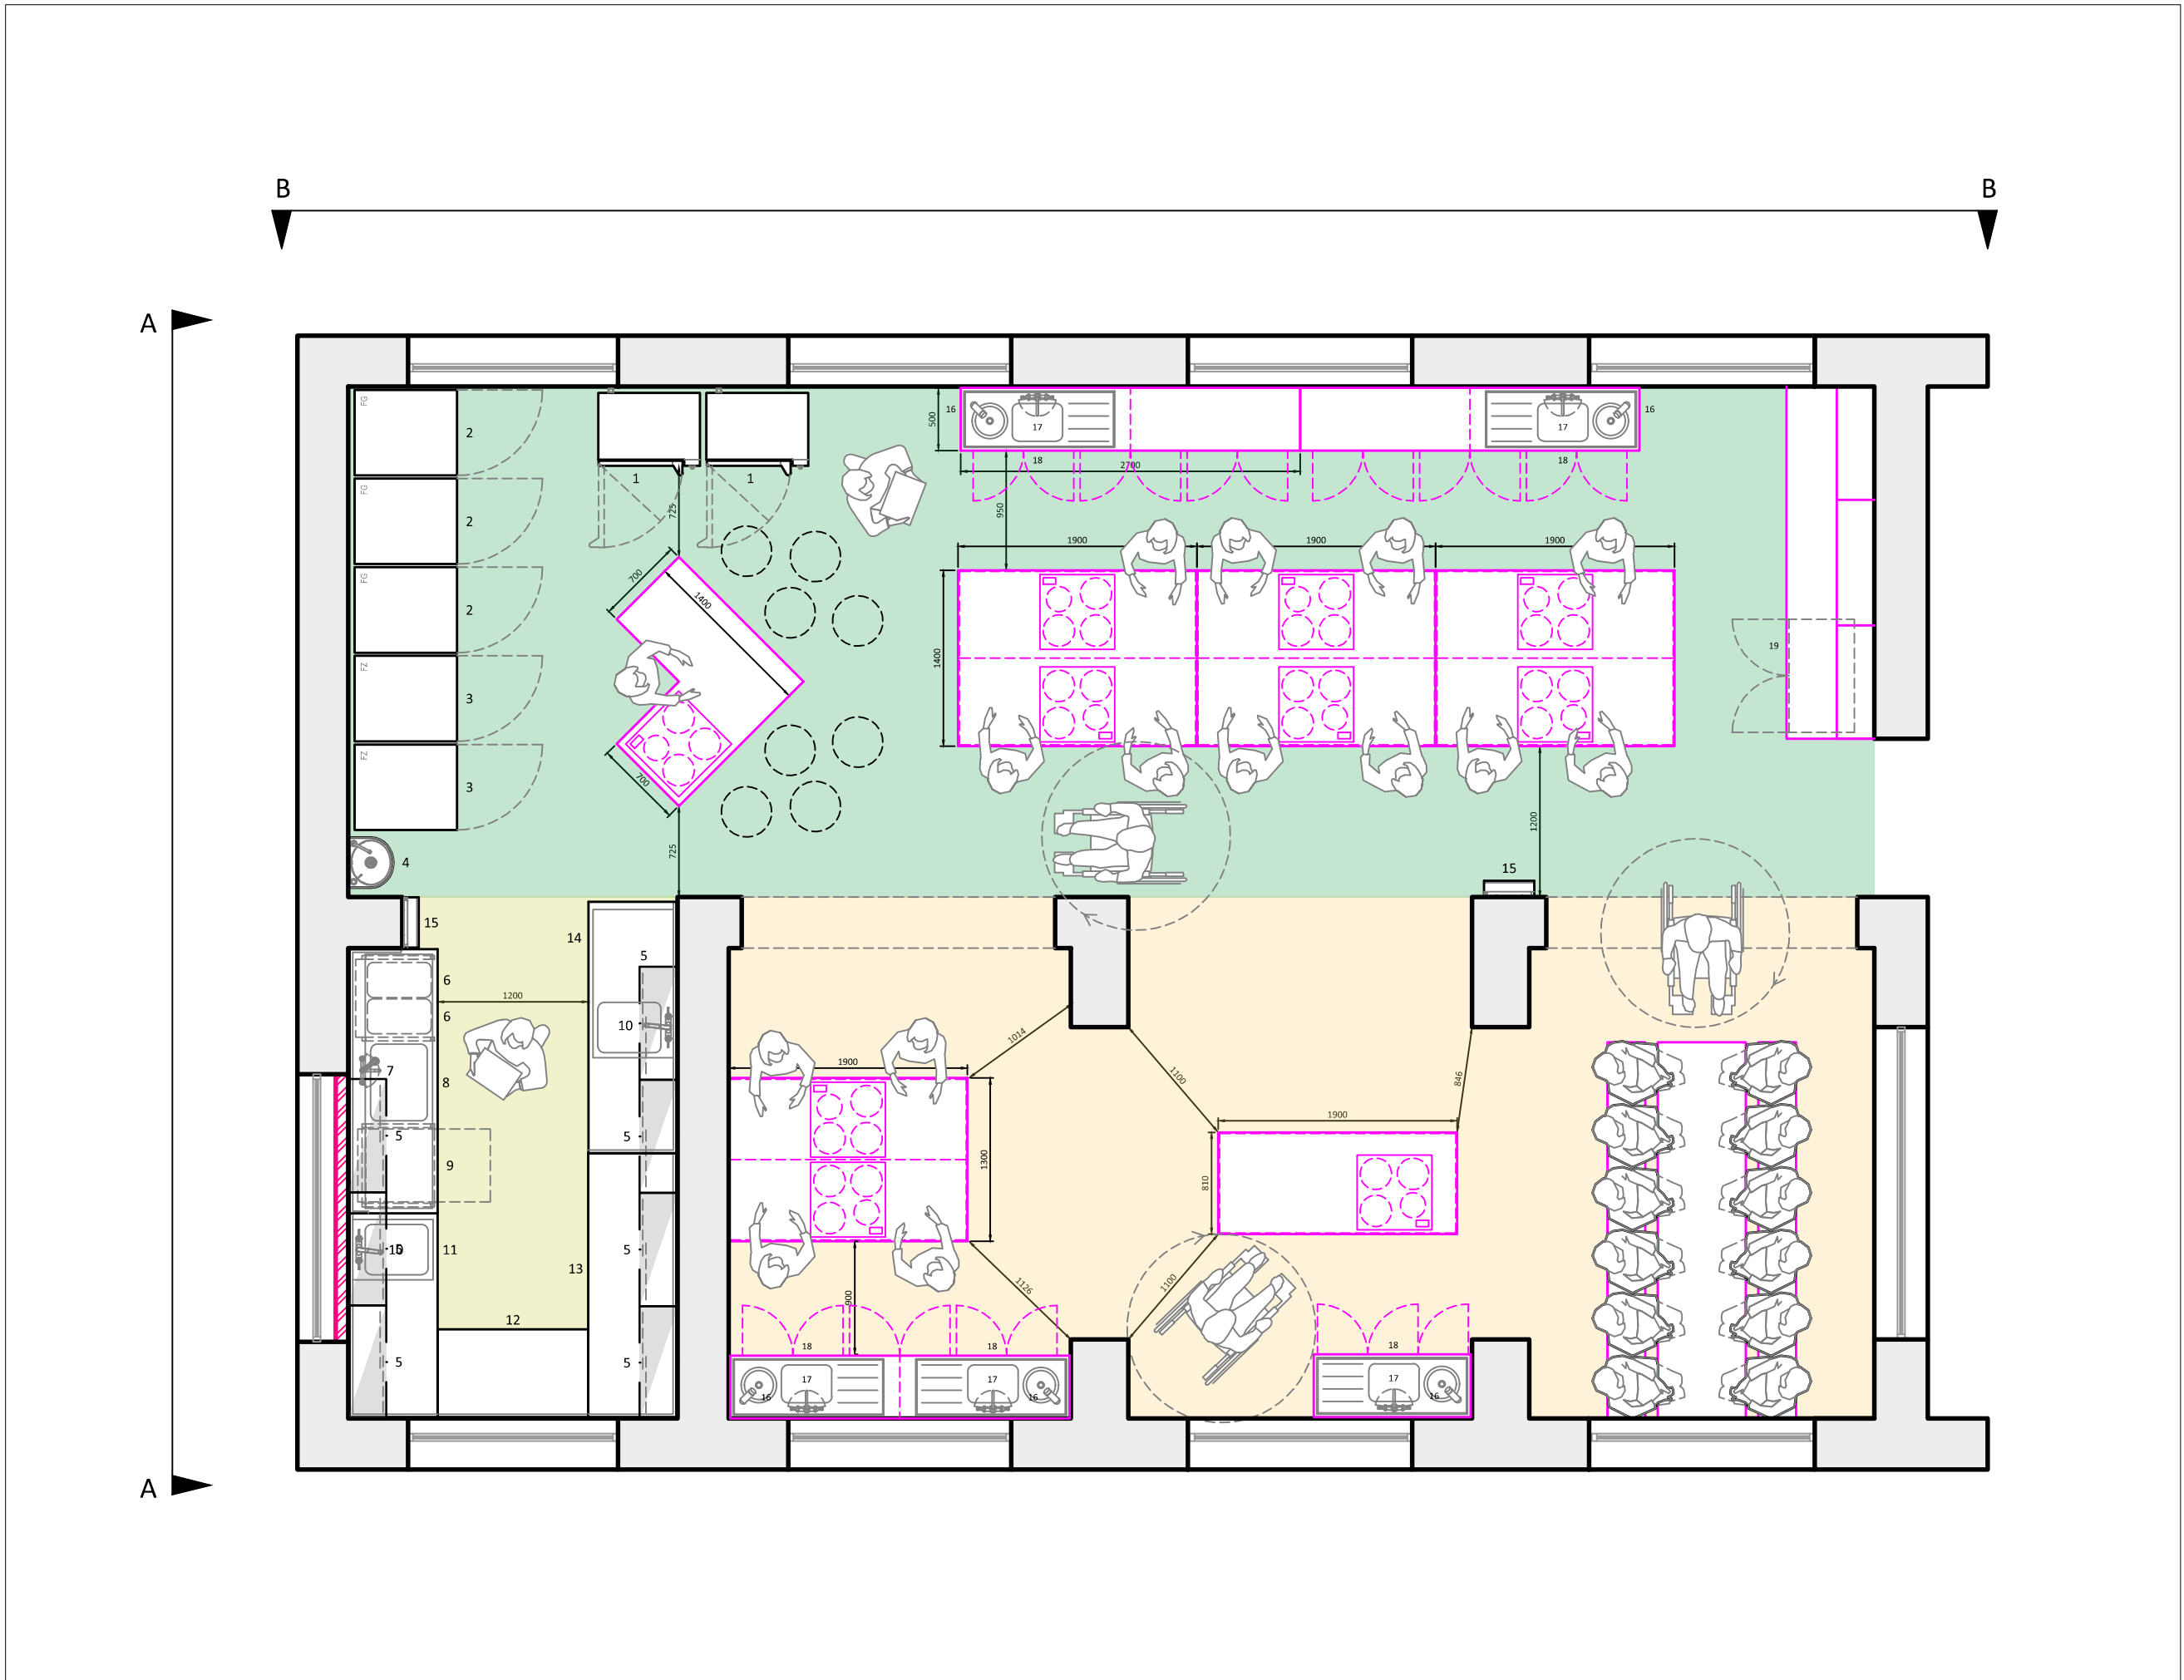

Location Plan

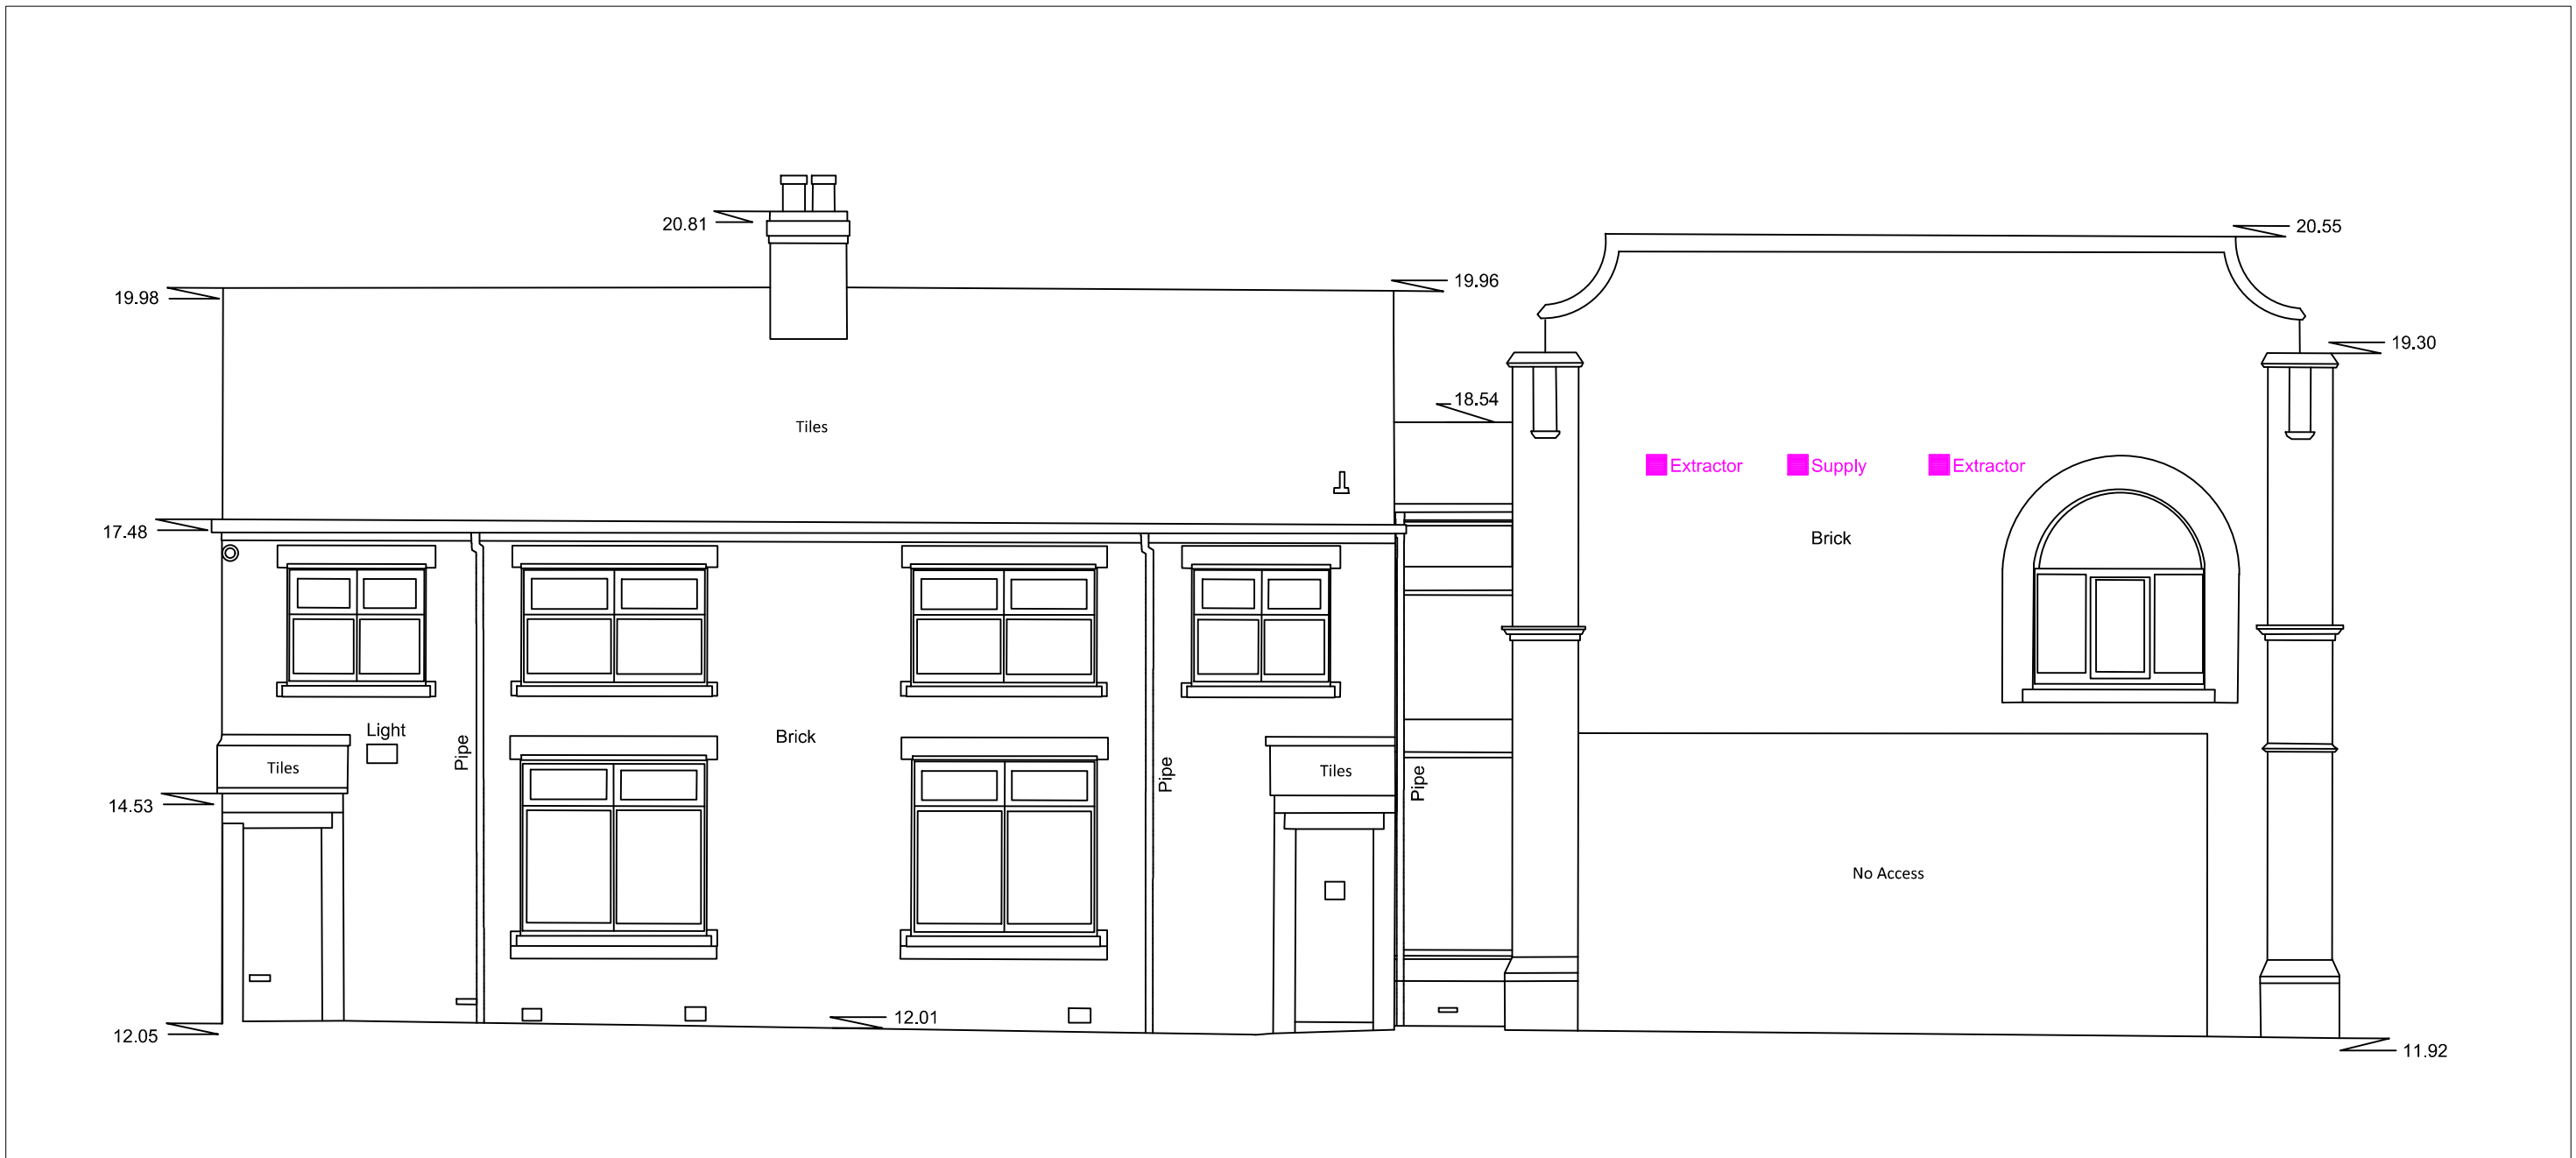

Elevation Through AA (Between Buildings)



Elevation Through BB (from Court Yard)