


Anthracite uPVC Windows - RAL 7016




Marley Modern Concrete Tile

Forererra St Annes Red Smooth Brick

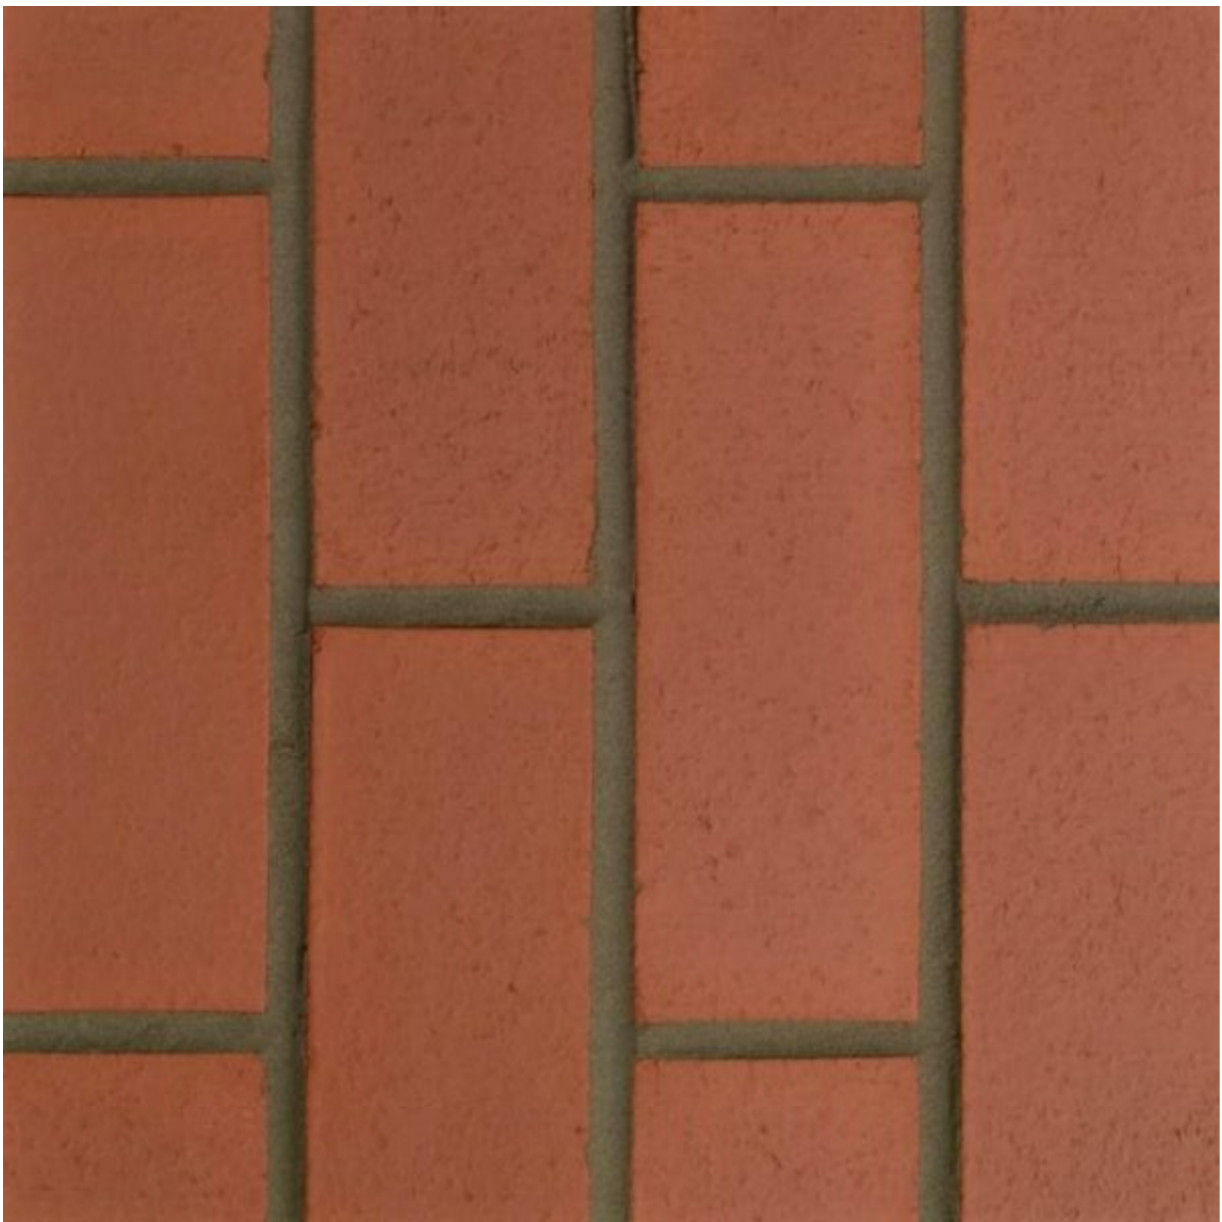

REAR ELEVATION (SW)

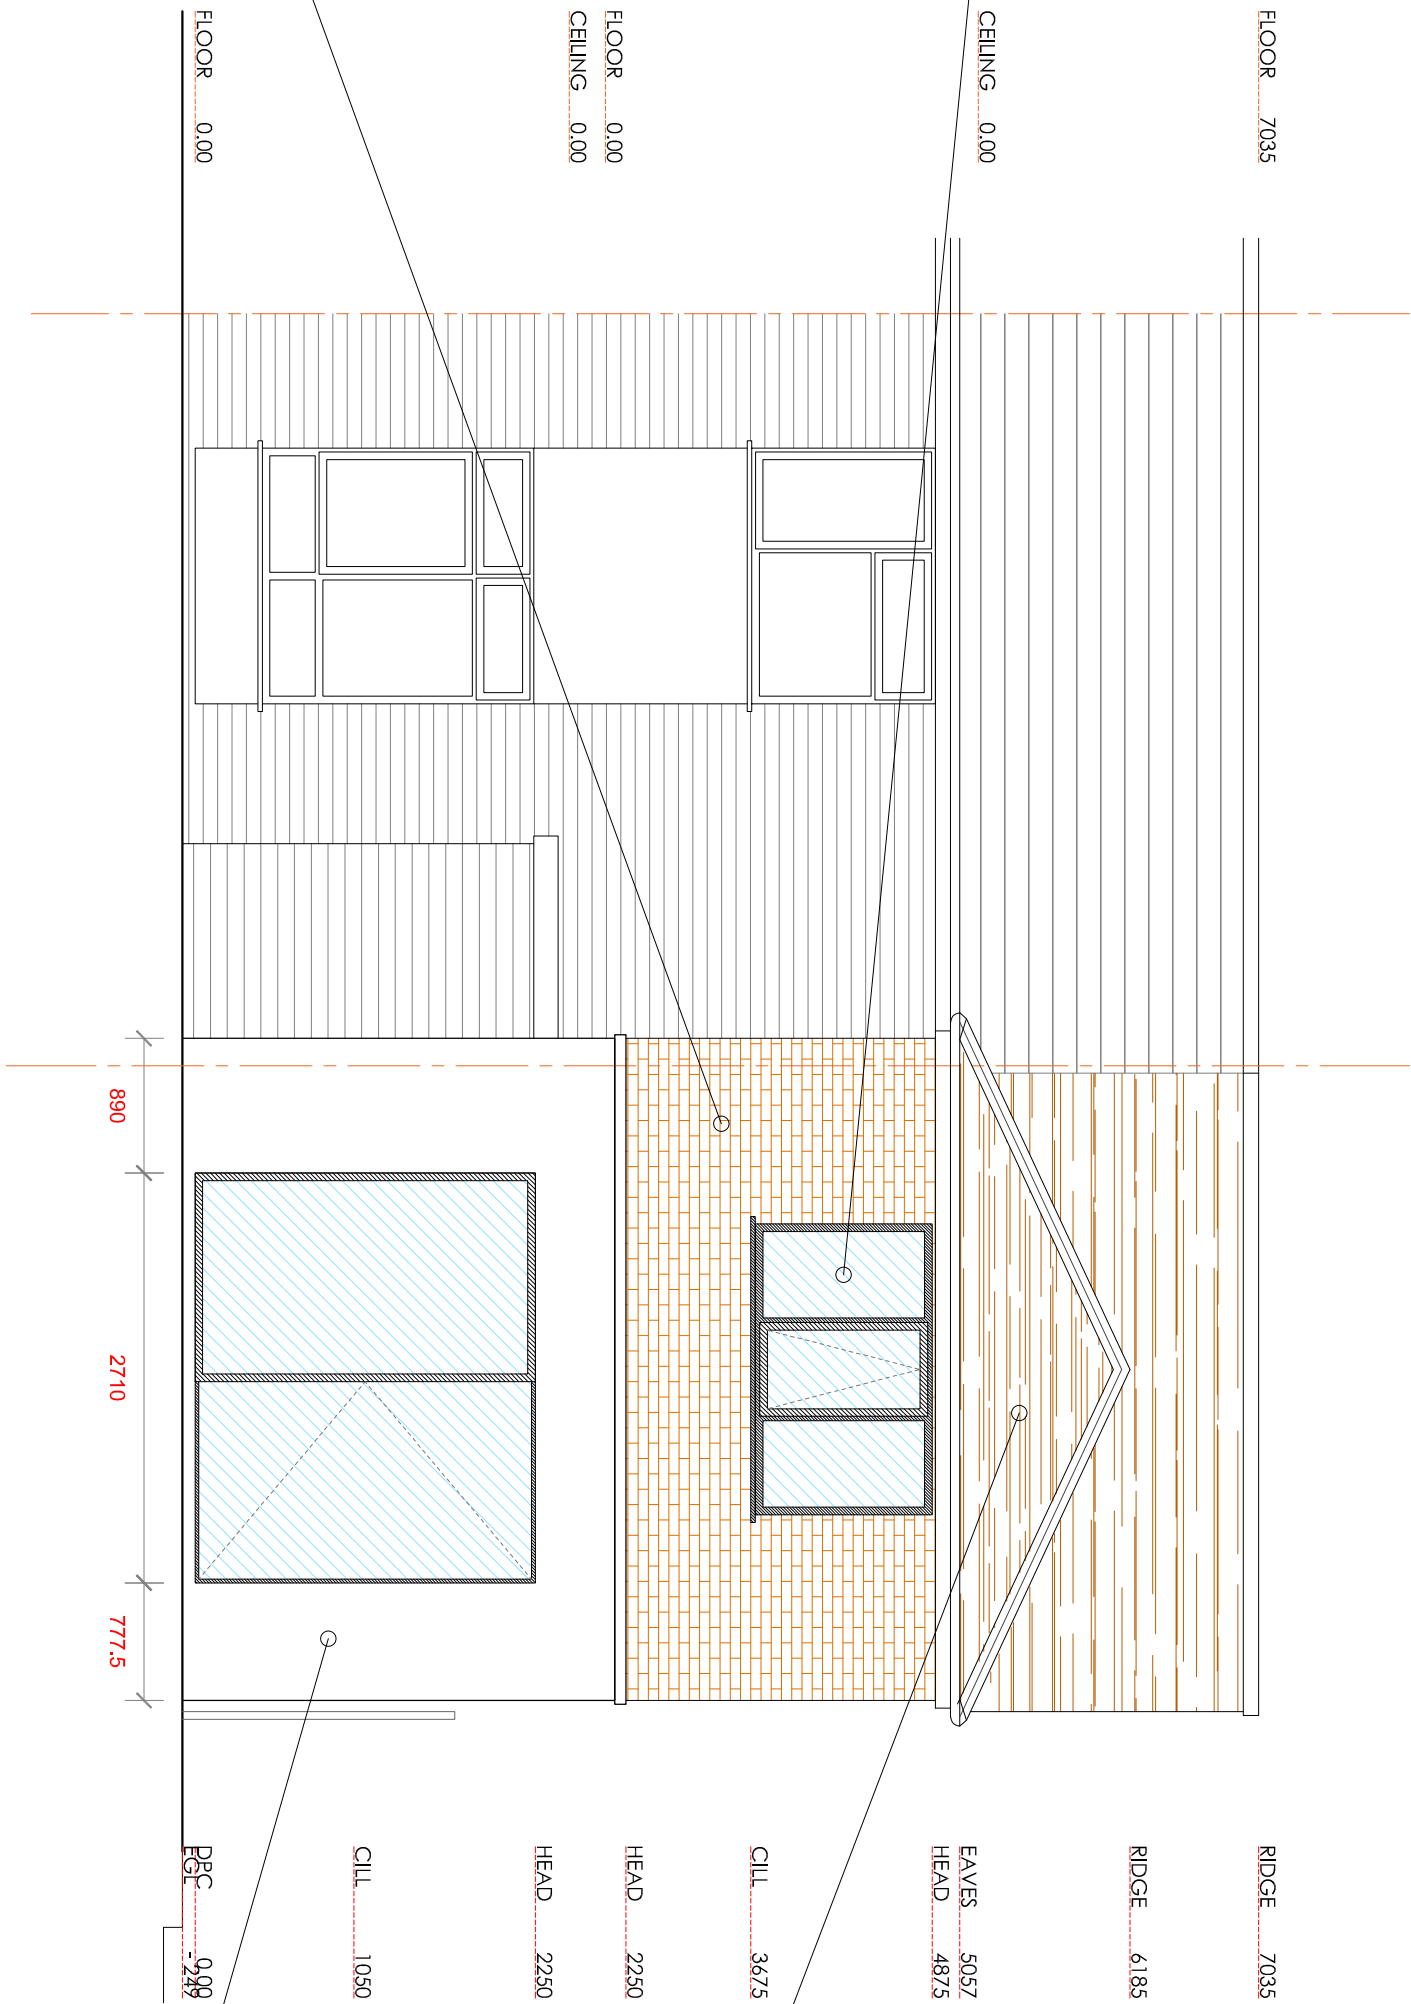

White K rend Render

