


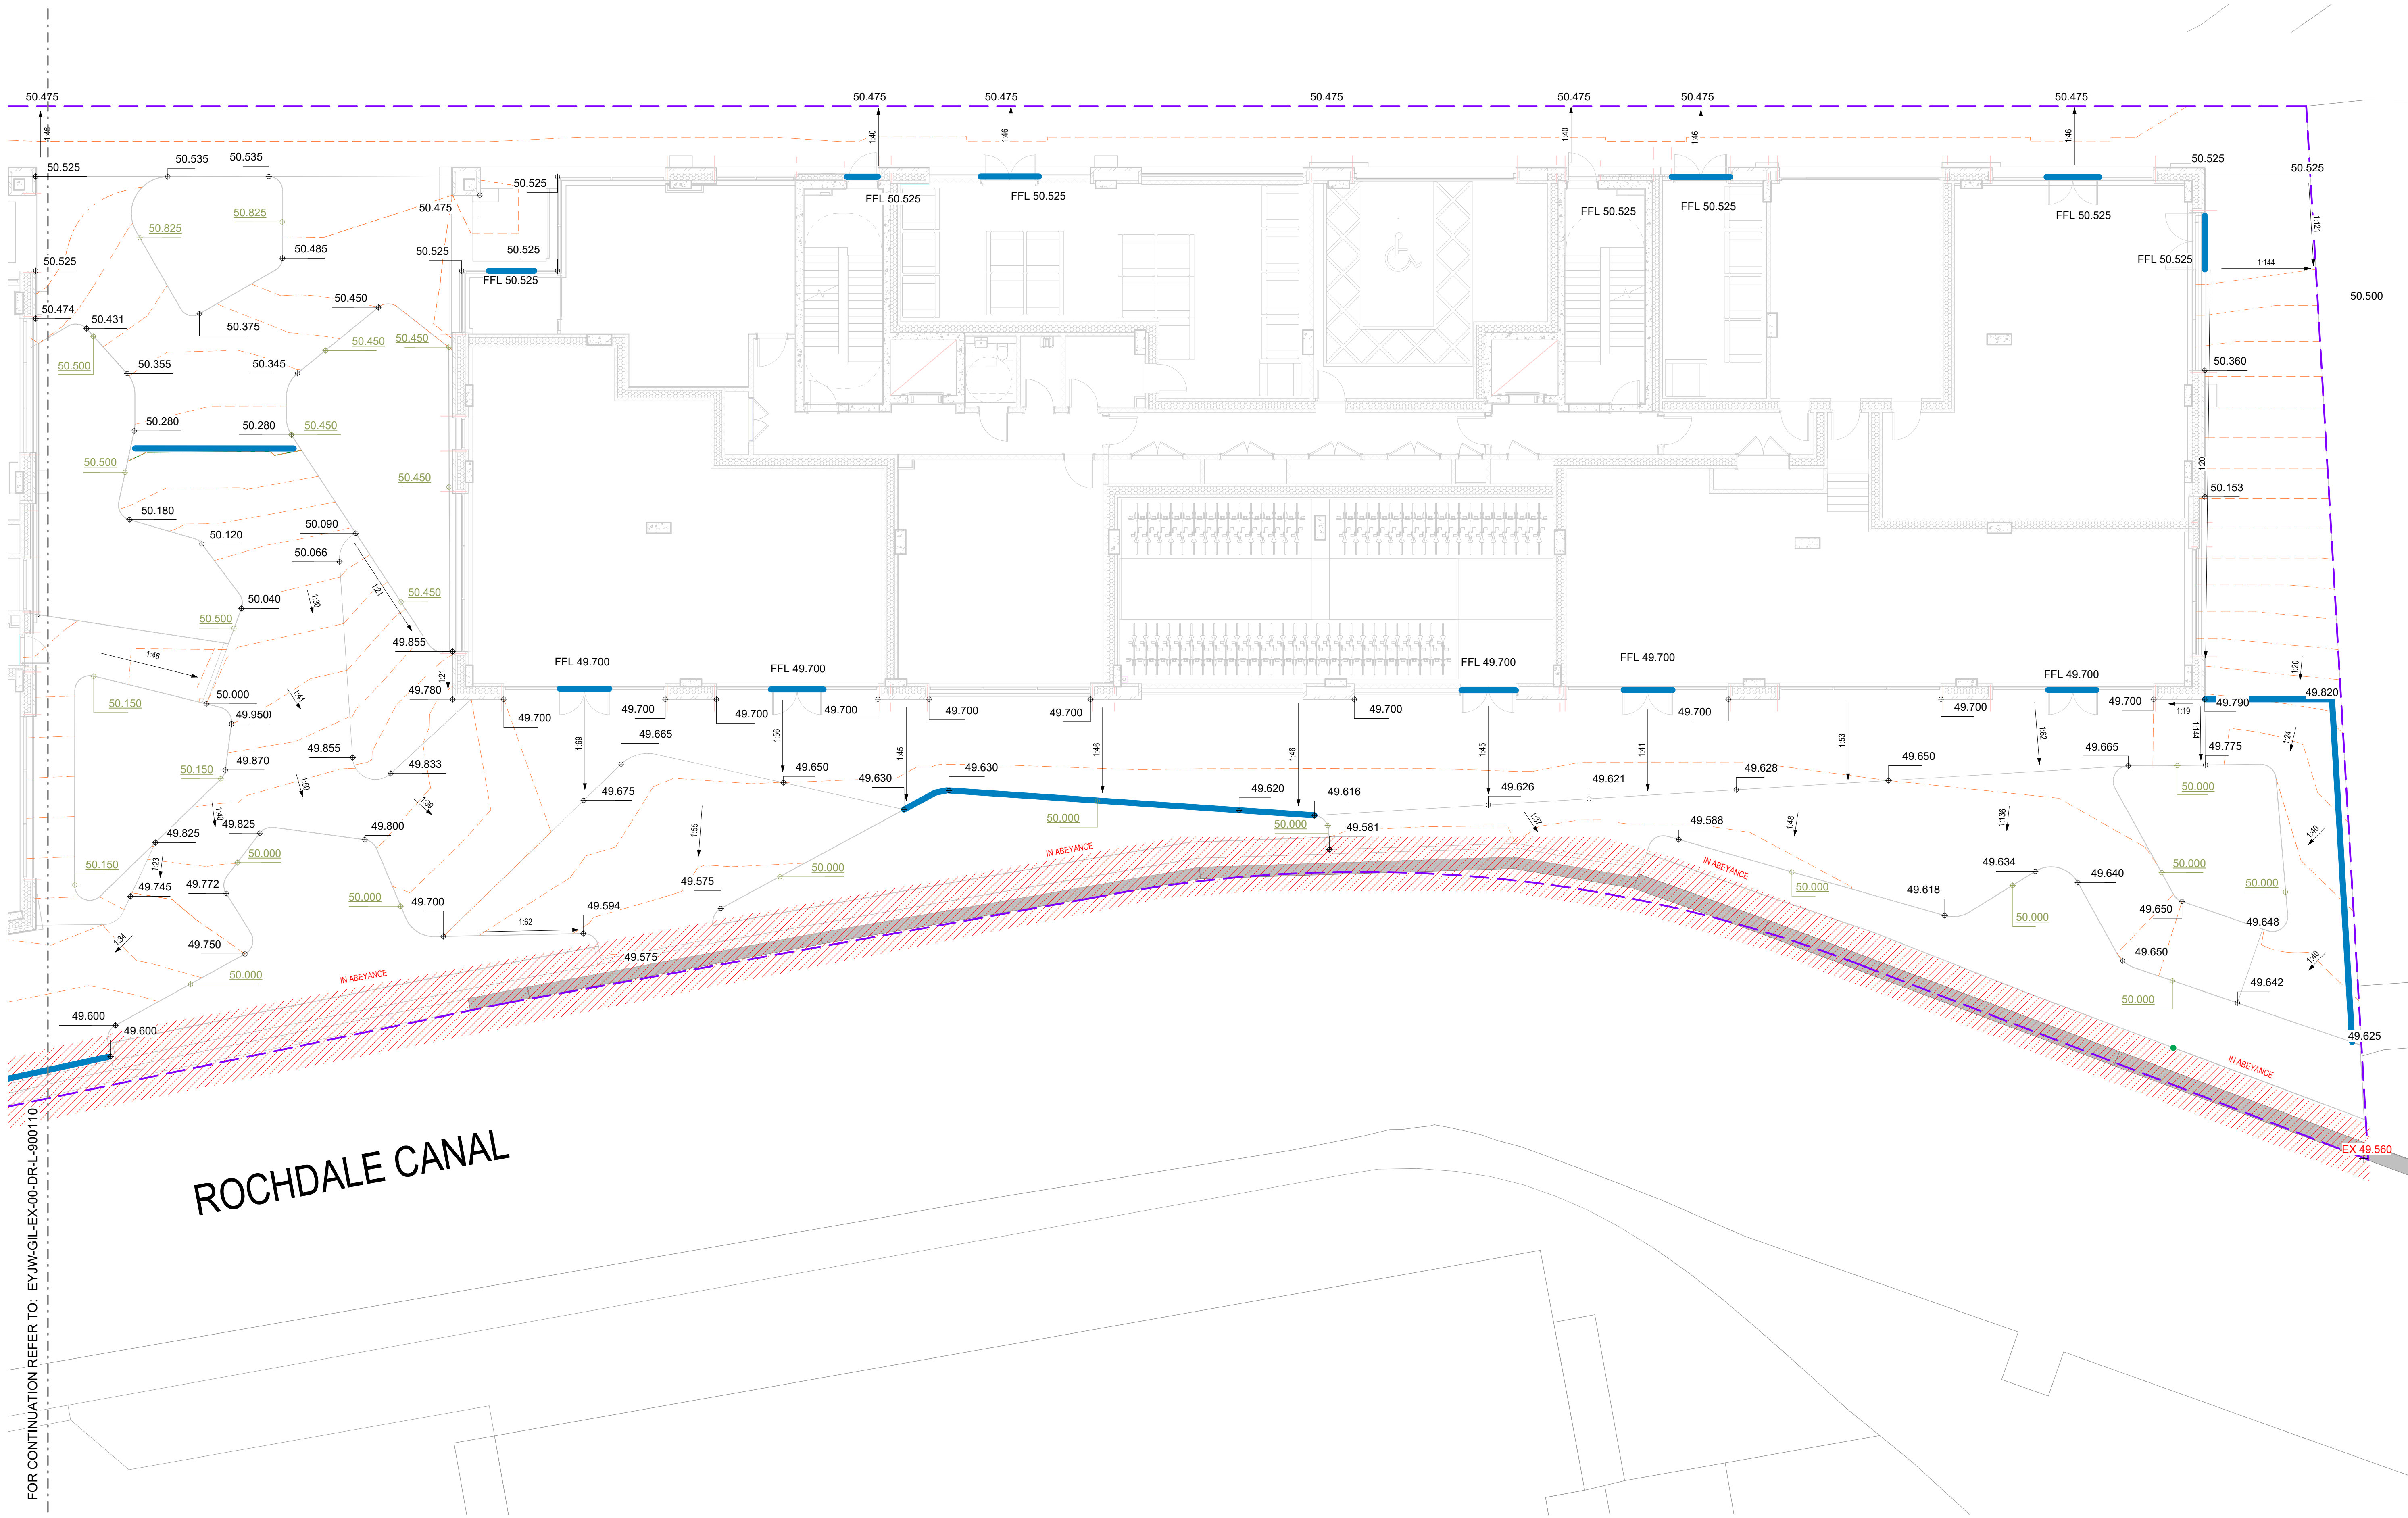

FOR CONTINUATION REFER TO: EYJW-GIL-EX-00-DR-L-900110

ROCHDALE CANAL

rev	details	by	date
P01	BOUNDARY CLARIFICATIONS	SB	27.06.2024
P02	TITLEBLOCK UPDATED	SB	01.07.2024

- Extent of Works
- +

Existing Surface Level
- +

Proposed Surface Level
- +

Finished Floor Level (Internal)
- +

Falls
- Slot Drains
- +

Top of Planter Levels
- +

Contours



Project Title

Jersey Wharf, Ancoats
P21641- 00- 001

Drawing Number

EYJW-GIL-EX-00-DR-L-900111

Purpose of Issue

STAGE 4

Revision

P02

Date

27/06/2024

Scale

1:100 @A1

Drawn

CB

Checked

SB

© copyright GILLESPIES LLP, all rights reserved



Client

John Sisk and Sons Ltd

John Sisk & Son Ltd
2410 Rogers Court
The Crescent
Birmingham Business Park
Birmingham
B37 7YE

Gillespies

9th Floor, Phoenix House, 3 South Parade, Leeds, LS1 5DQ,
P: +44 (0)113 247 6550 E: Rachel.Taylor@gillespies.co.uk