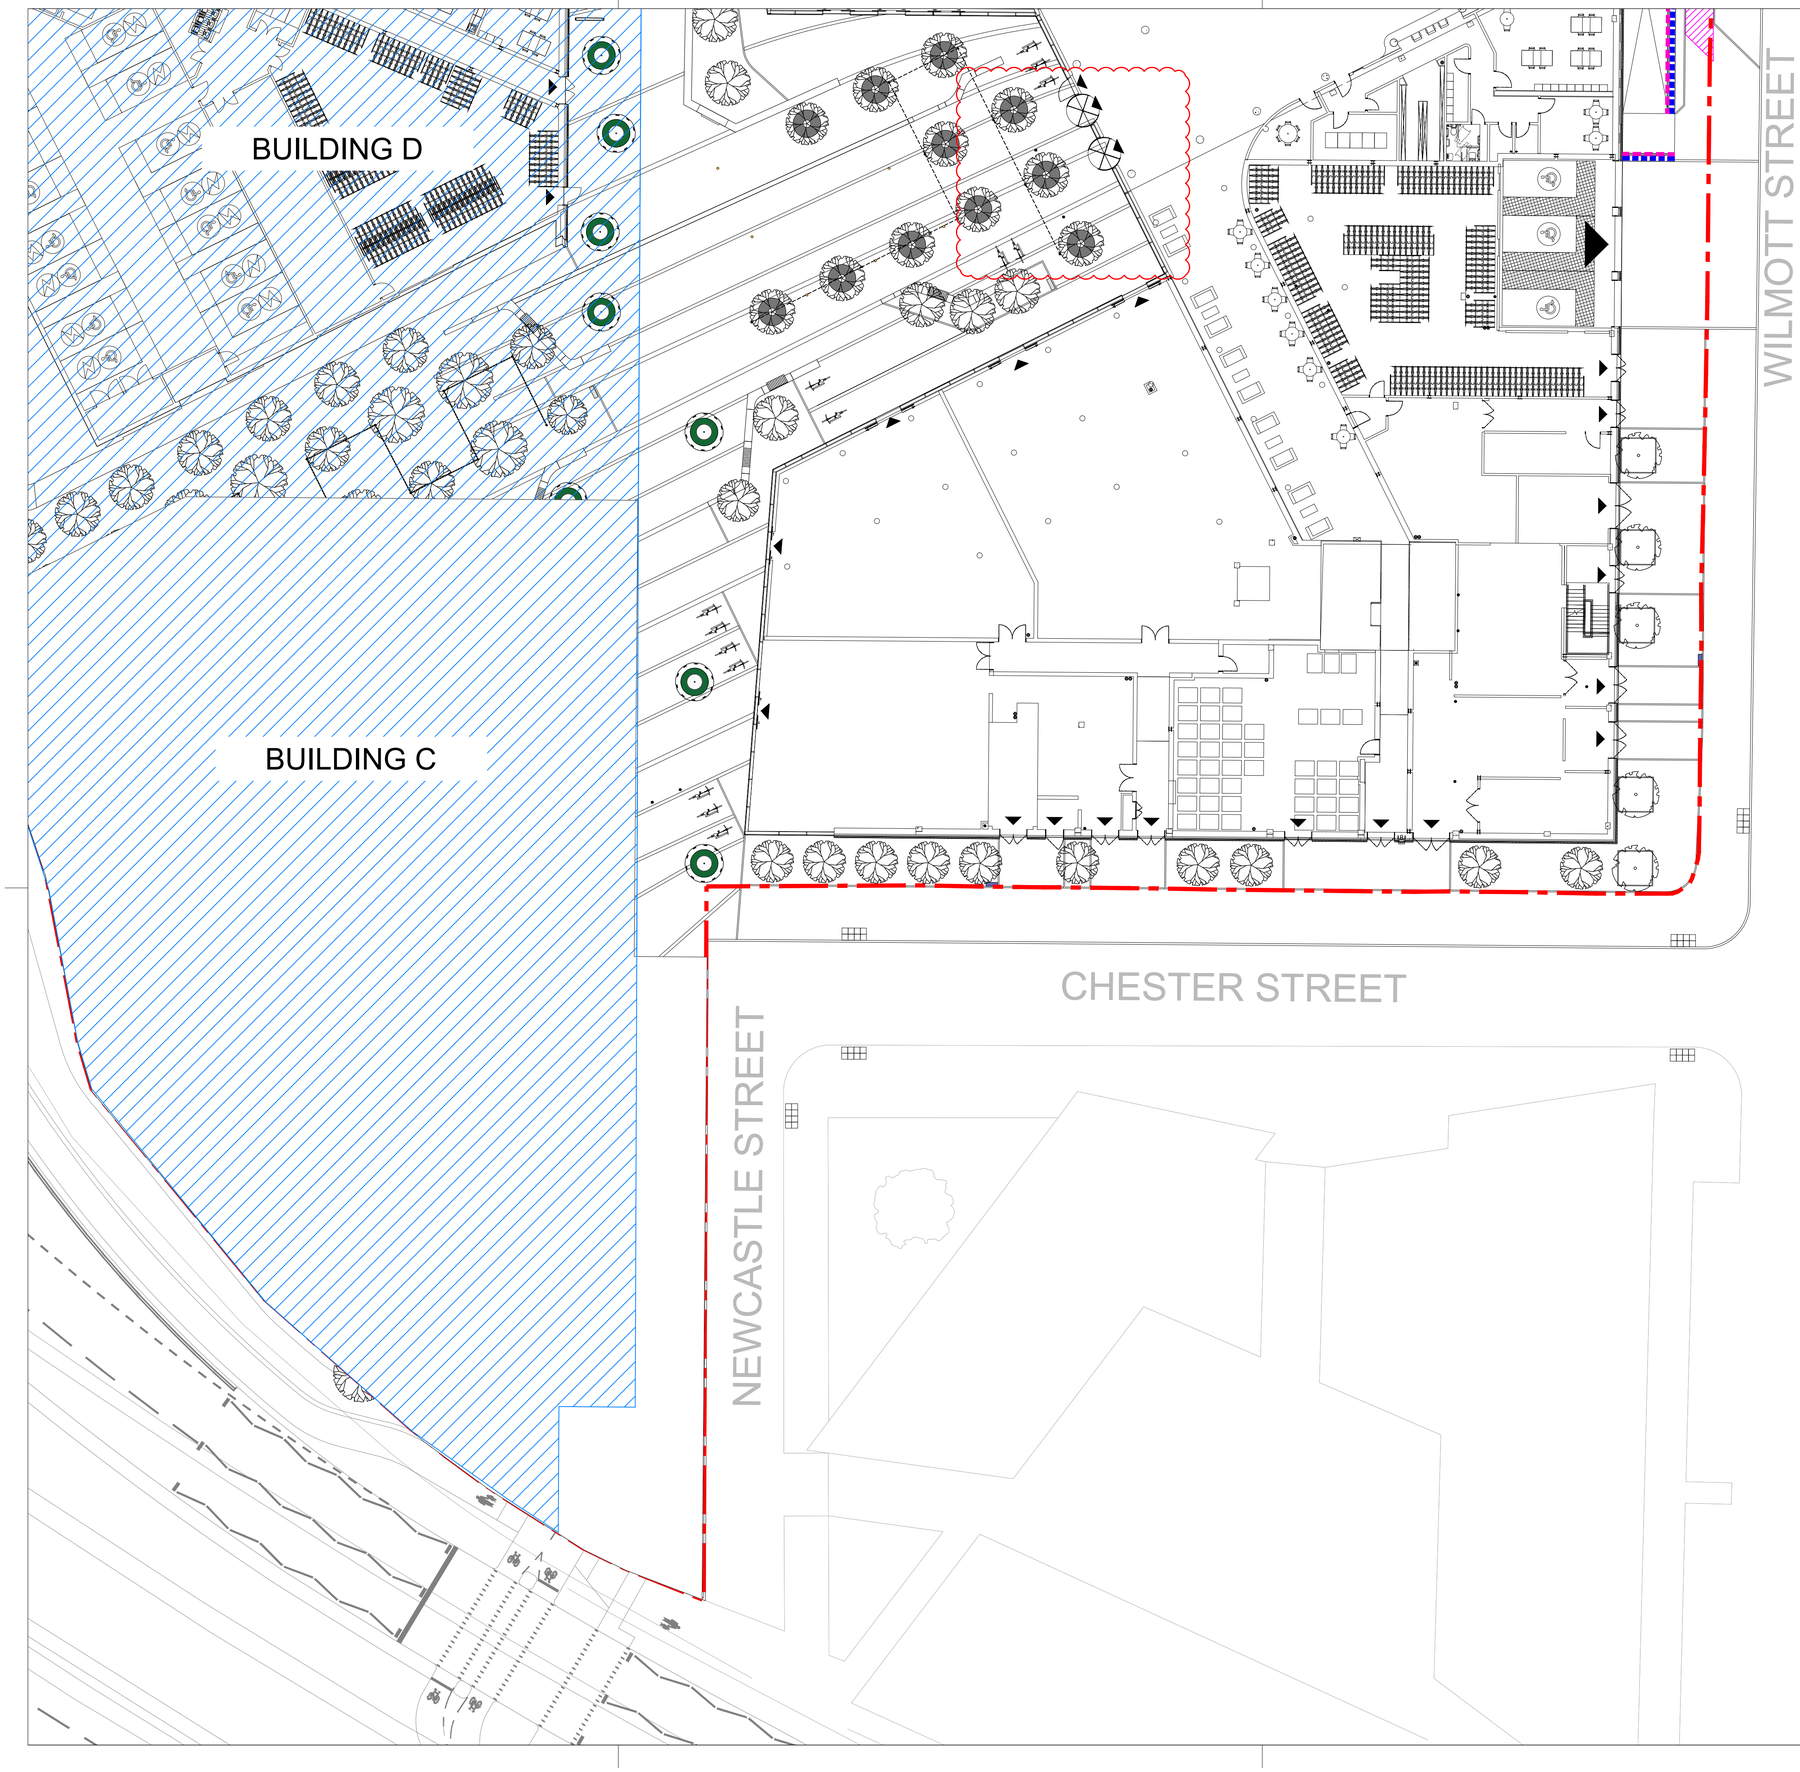

GF PUBLIC REALM

BOUNDARY TYPES - Note legend is site wide

BT1 **BOUNDARY TYPE 1 (BT1): CLAD GRANITE WALL**
SUPPLIER: Hardscape or equal and approved
MATERIAL: Granite
PRODUCT: Kobra
FINISH: Flamed
ARRIS: 10mm Pencil Round
DETAIL: 20000
NOTE: Supplier to provide complete fabrication drawings to Landscape Architect for approval

BT2 **BOUNDARY TYPE 2 (BT2): HANDRAIL**
MATERIAL: Stainless Steel
SIZE: H1100 x DIA 40mm
FINISH: Brushed
DETAIL: 40004
NOTE: Supplier / Fabricator to provide complete fabrication drawings to Landscape Architect for approval

NOTES

1. This drawing is to be read in conjunction with all other drawings and specifications.
2. Do not scale off this drawing. Written dimensions to be taken only.
3. Any discrepancies found between this drawing and other drawings and specifications in the construction documents must be referred to the Landscape Architect prior to work commencing.
4. This drawing must not be copied in whole or in part without prior written consent of Optimised Environments Ltd.
5. Survey information is based upon aspect surveyors Topographical as Survey.

CDM INFORMATION

KEY PLAN

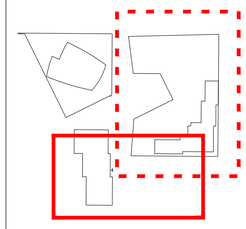

Issue	Revision	Initial	Date
09	BOLLARDS ADDED	SB	17.05.24
08	FULL GF PACK ISSUE	AH	04.03.24
07	REVISED ADOPTED PAVING	SB	26.02.24
06	REVISED TREES	SB	19.09.23
05	REINSTATED TREES	SB	23.08.23
04	REVISED LAYOUT AND BT	SB	03.08.23
03	REVISED ENTRANCES	CO	16.06.23
02	GF Architectural Update	CO	27.04.23
01	STAGE 4 UPDATE	CO	15.12.22

optimised environments

optimised environments ltd

EDINBURGH 2nd Floor | Quartermile Two | 2 Lister Square | Edinburgh | EH3 9GL
t: 0131 221 5920 | w: optimisedenvironments.com

LONDON Warnford Court | 29 Throgmorton Street | London | EC2N 2AT
t: 020 79474062 | w: optimisedenvironments.com

MANCHESTER 13 Swan Street | Manchester | M4 5JJ
t: 0161 696 7550 | w: optimisedenvironments.com

Limited Environments Ltd. Registered in Scotland. Registered address: 2nd Floor | Quartermile Two | 2 Lister Square | Edinburgh | EH3 9GL

Client
Downing Living (Manchester) Ltd

Project
PLOT 11 FIRST STREET SOUTH

Manchester

Drawing Title
BUILDING A / B
BOUNDARIES PLAN

Sheet 2 of 2

Scale Bar 2m 4m 6m 8m 10m
North

Scale:	**1:200@A1**	Date:	**Jan 2022**
By:	**CM/AW**	Status:	**CONSTRUCTION**
Checked:	**AW**	Approved:	**AW**

Drawing Number **M90183_AB_L103**
Rev **09**

Computer File: R:\Projects\2019\M90183_FirstStCAD\AUTOCAD\SHEETS\PHASE AB