
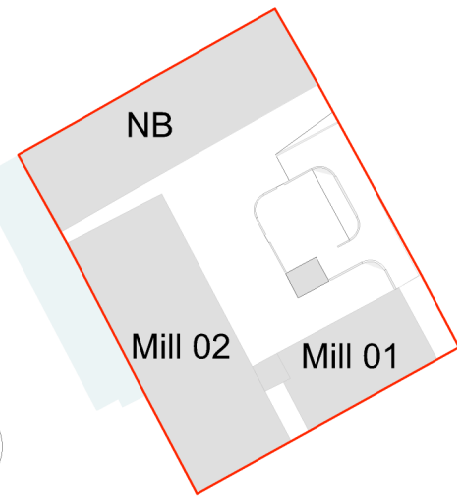
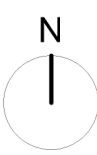


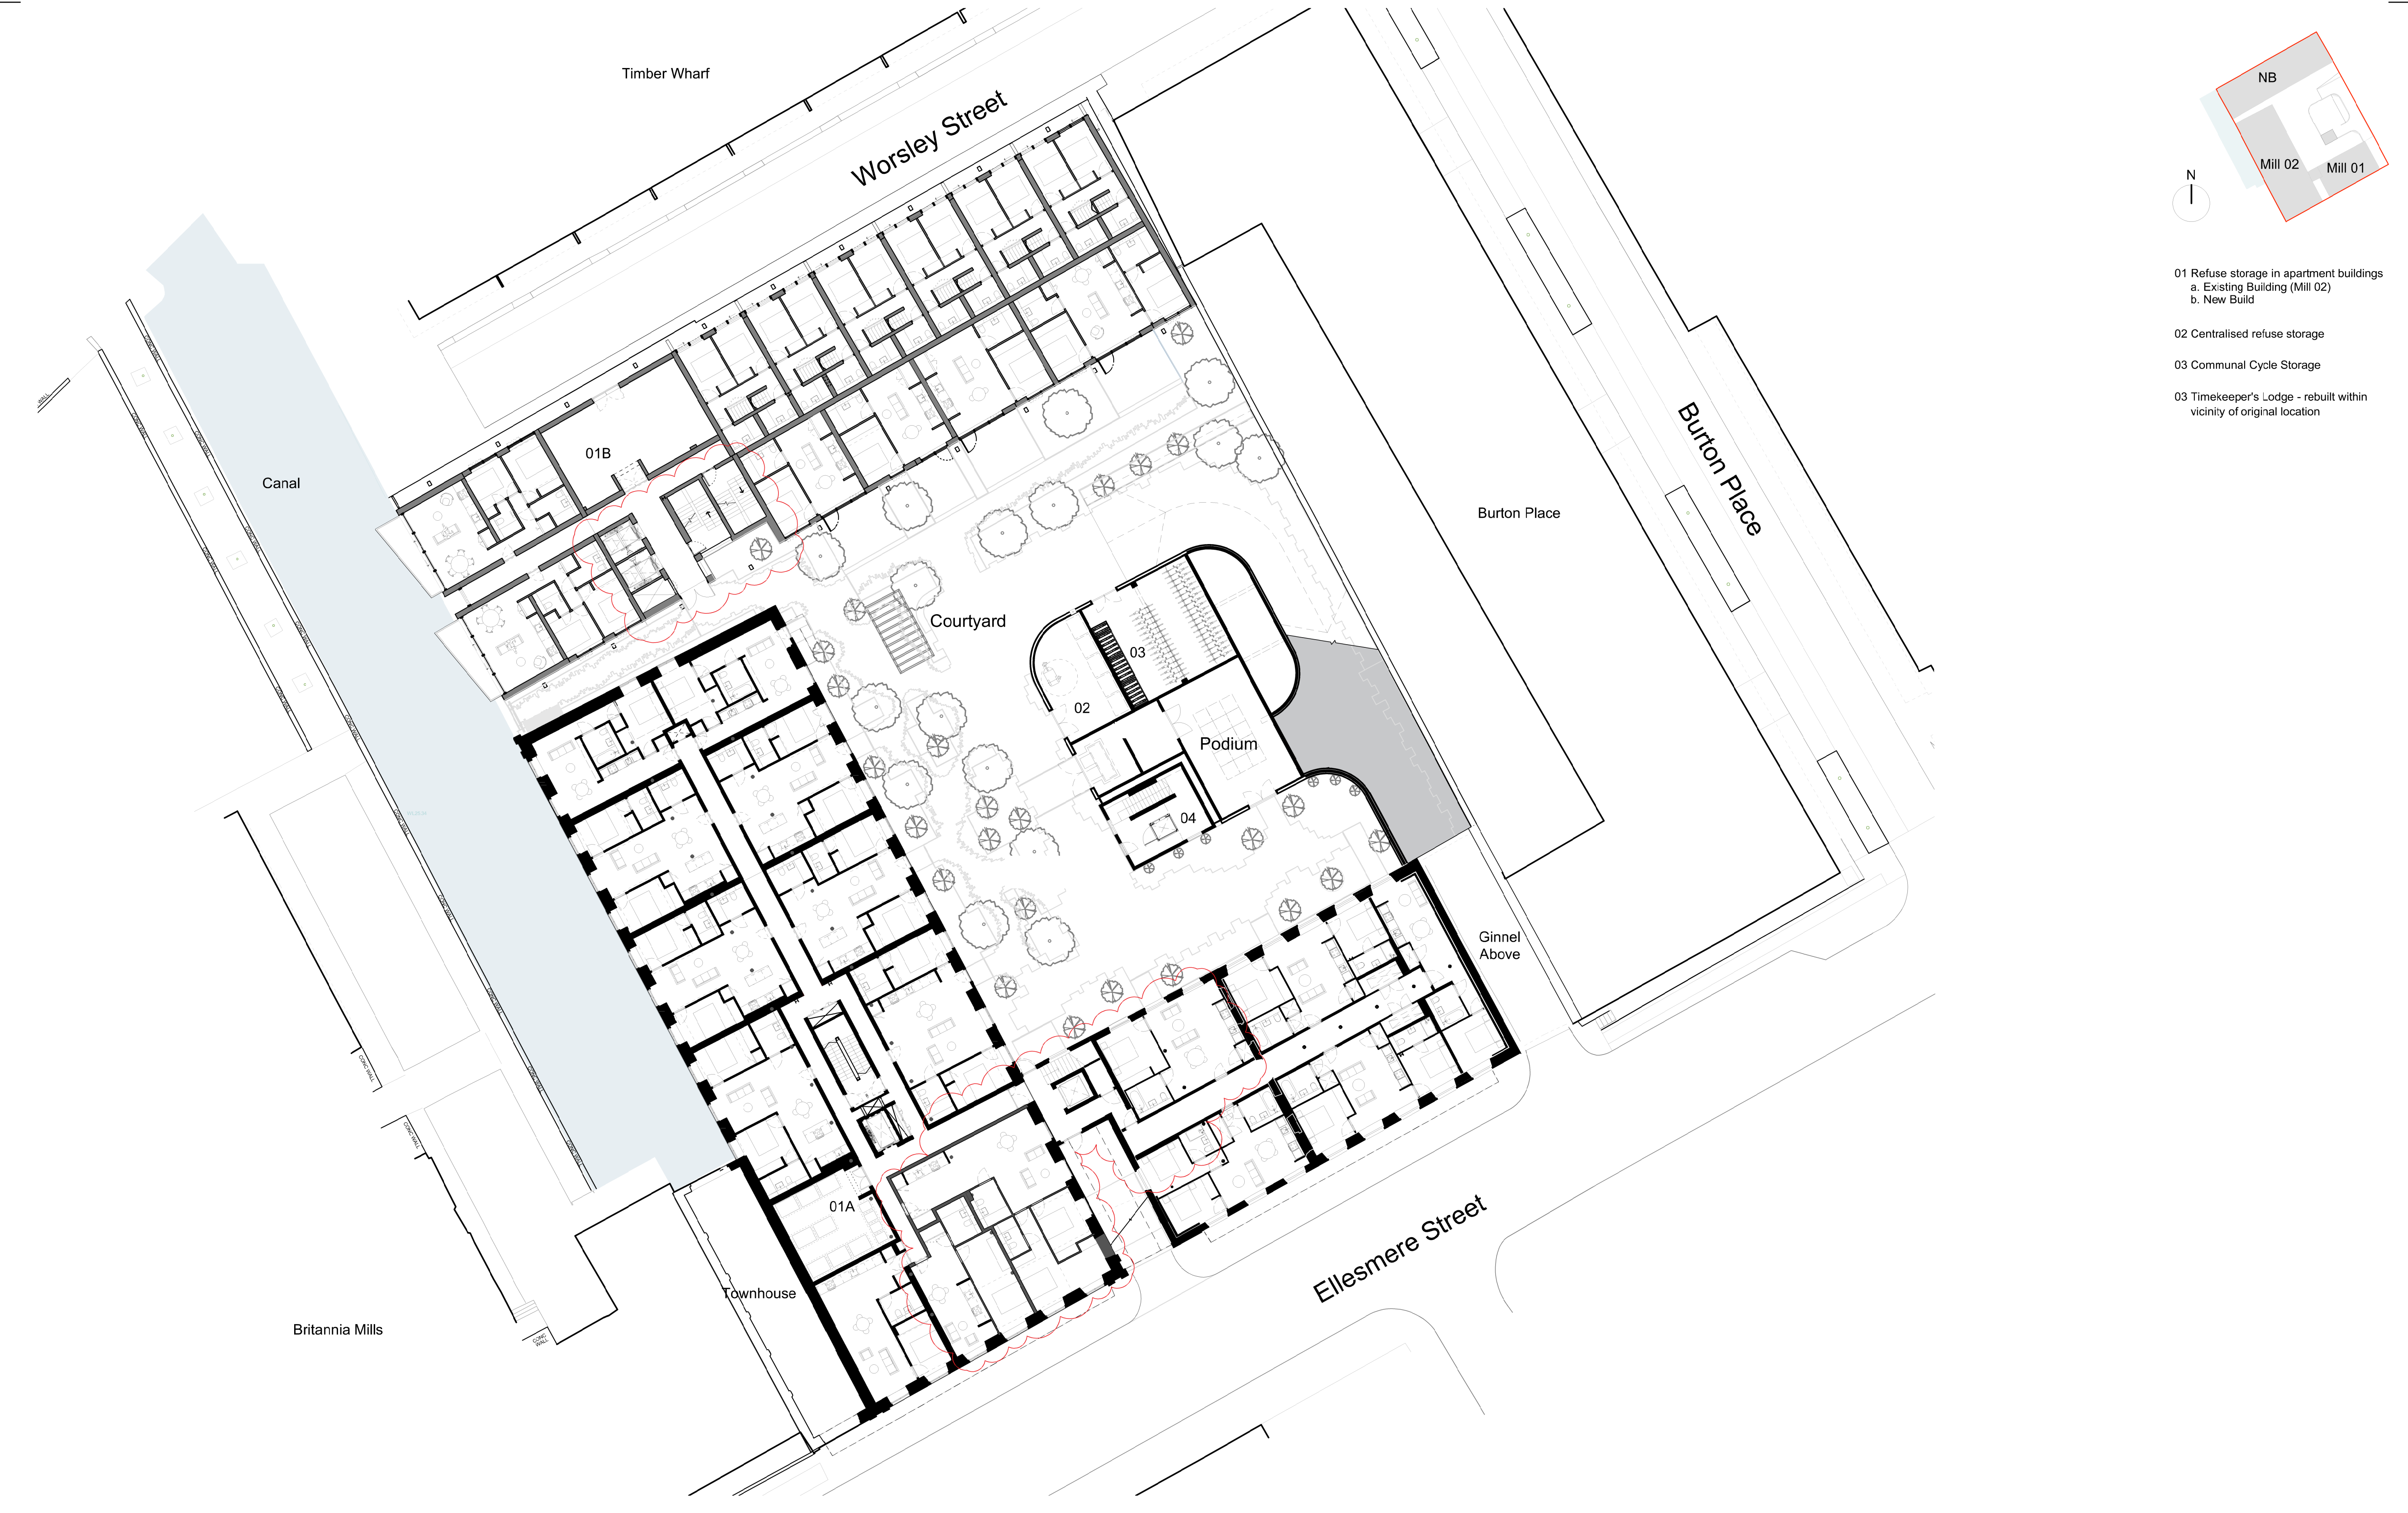

- 01 Refuse storage in apartment buildings
a. Existing Building (Mill 02)
b. New Build
- 02 Centralised refuse storage
- 03 Communal Cycle Storage
- 03 Timekeeper's Lodge - rebuilt within vicinity of original location