



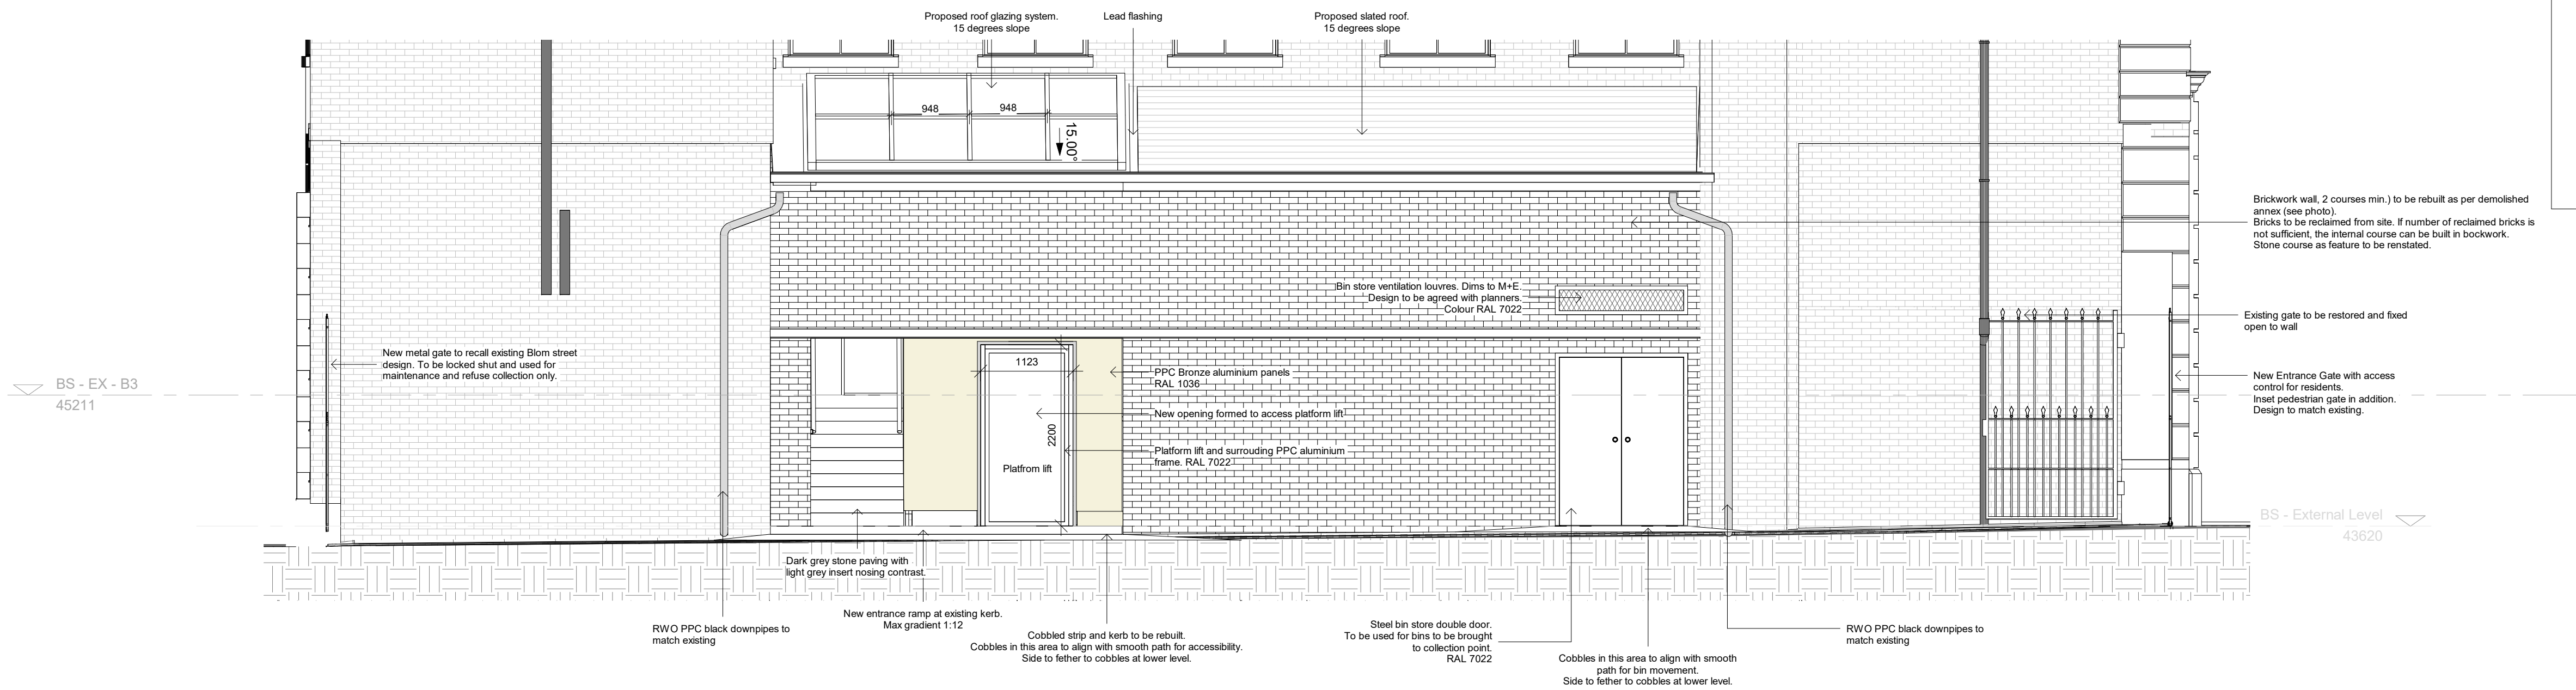

1 | Alleyway Design Intent - Bloom Street Elevation Copy 1

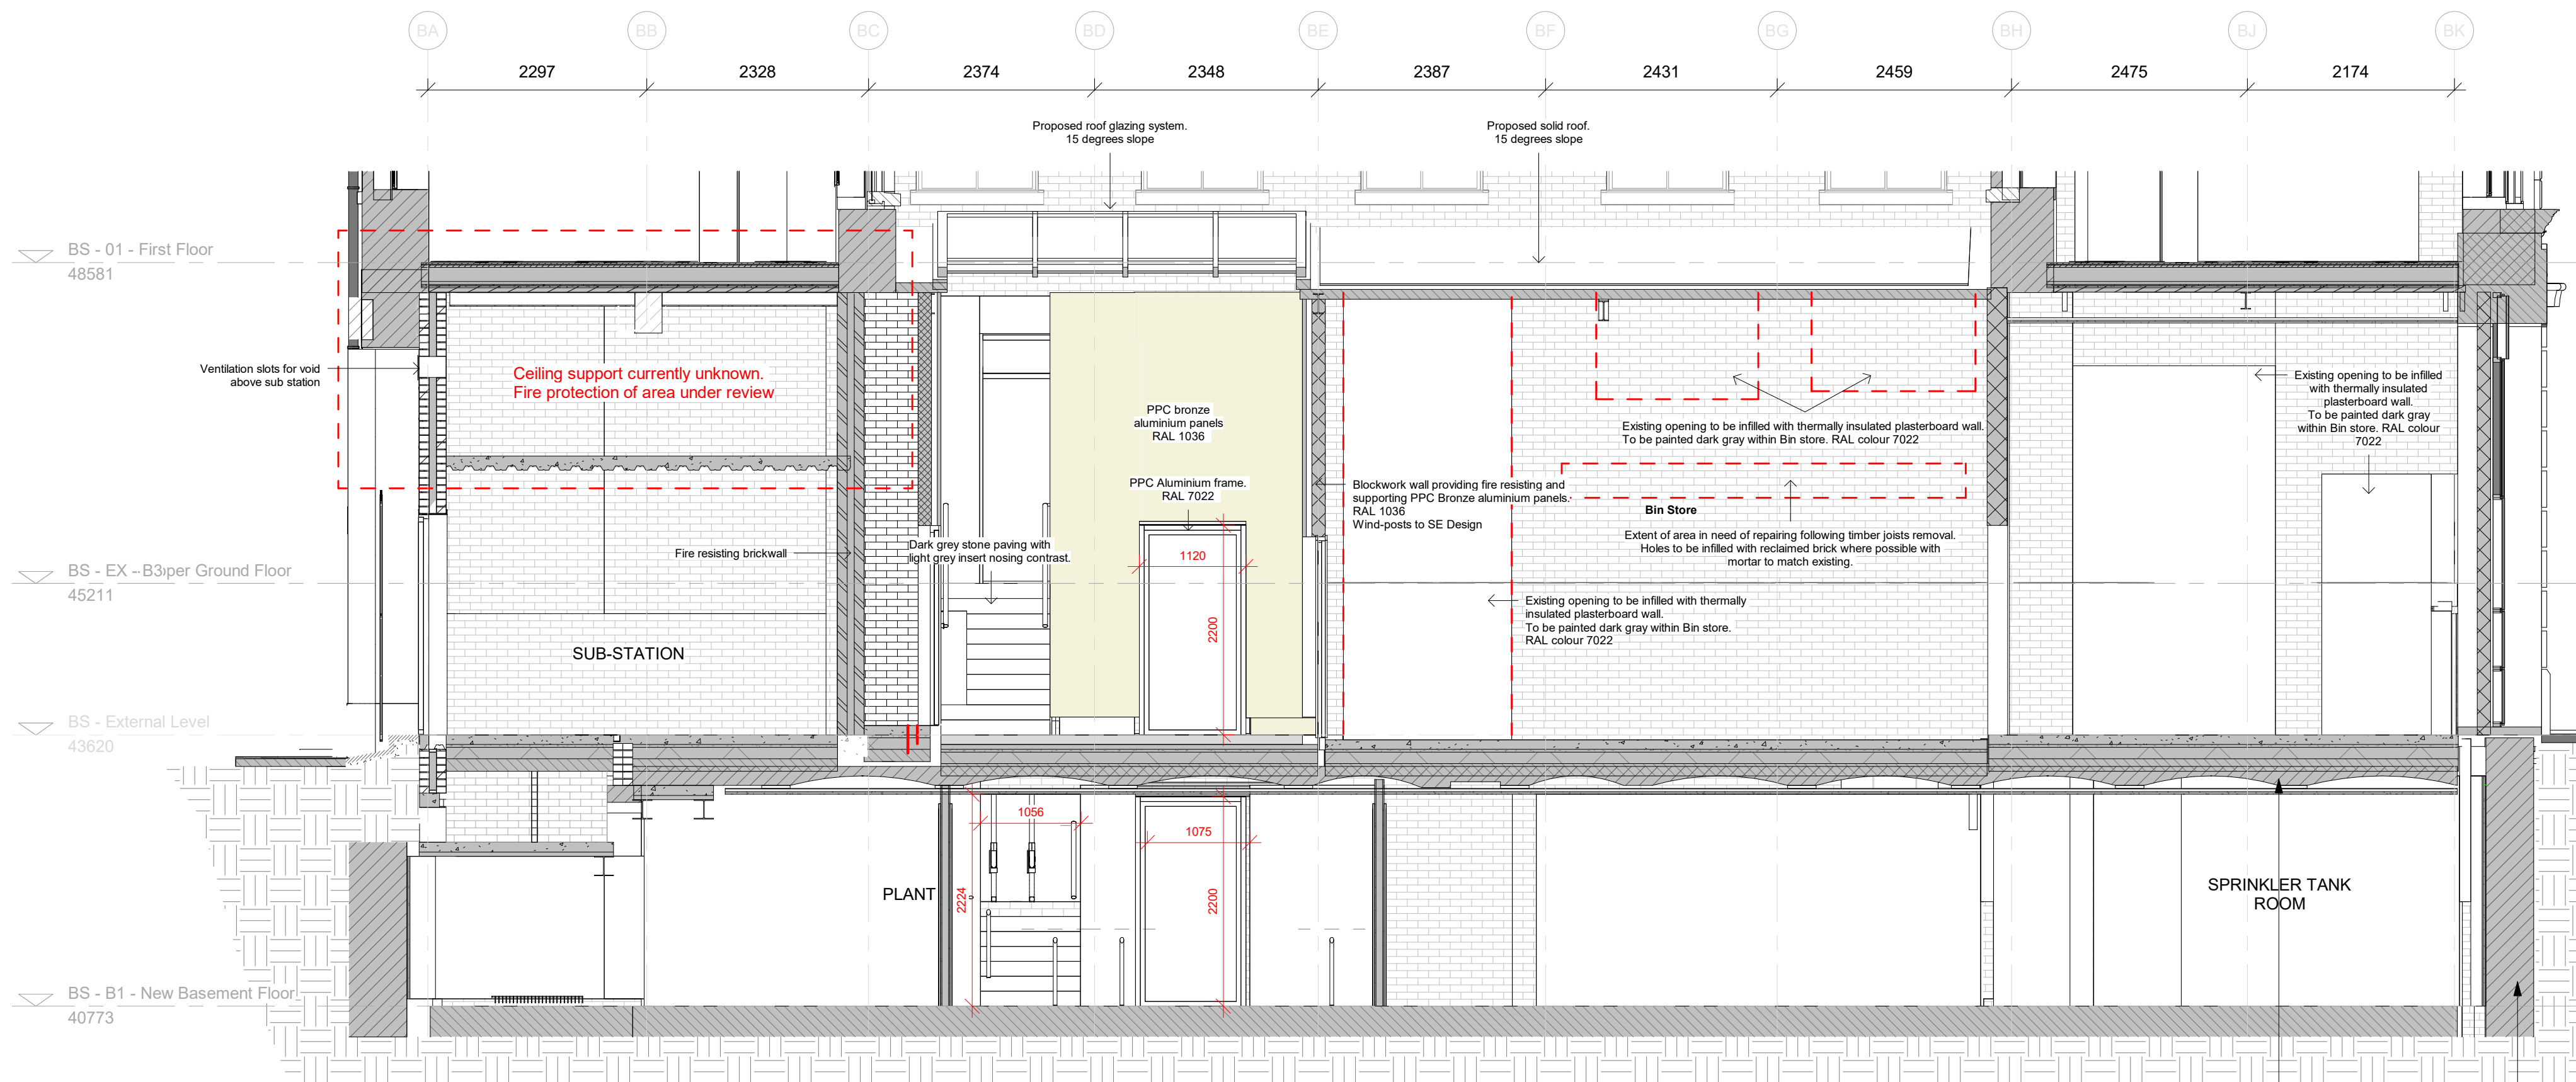

2 | Alleyway Design Intent - Long Section Copy 1

MATERIAL PALETTE

- PPC Aluminium panels
- PPC Aluminium frames where indicated
- PPC Aluminium fascias where indicated
- PPC Doors where indicated
- Stone matching existing cobbles in colour, for paving and stairs

General Notes:

This drawing is the property of Fletcher-Rae (UK) Limited and copyright is reserved by them. The drawing is not to be copied, reproduced or re-distributed either in whole or in part without the prior written consent of Fletcher-Rae (UK) Limited.


The originator shall have no responsibility for any liability, loss, cost, damage or expense arising from or relating to any use of this document other than for its intended purpose on this project.

This drawing shall be read in conjunction with all other relevant drawings, specifications and associated documentation. Any discrepancies, errors or omissions are to be reported to the originator before proceeding with work. All dimensions are to be checked on site by the contractor prior to proceeding with any work. This drawing shall not be scaled to ascertain any dimensions. Work to figured dimensions only.

DISCLAIMER
When this drawing is issued in CAD, it is an uncontrolled version issued for information only, to enable the recipient to prepare their own documents/ drawings for which they are solely responsible.

SOFTWARE INTEROPERABILITY
Fletcher-Rae (UK) Limited prepared this drawing using Autodesk [Revit](#). Fletcher-Rae (UK) Limited does not accept liability for any loss or degradation of any information held in the drawing resulting from the translation from the original file format to any other file format or from the recipients reading of it in any other programme.

KEY PLAN

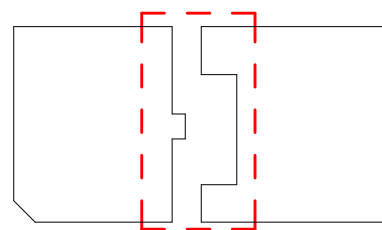

PROJECT NOTES:

- Change of level in the area currently unknown. Design to be fully developed once area is cleared and existing levels provided.
- To be read in conjunction with retention and structural drawings.
- All setting-out information to be reviewed by Contractor on site.
- Any area disturbed by demolitions to be made good by matching existing brickwork and mortar.
- Alleyway street to be waterproofed prior to cobbles to be laid to prevent water leakage to switch room below.
- Where indicated, cobbles to be laid at level to provide levelled access.
- New materials to match existing.

REFERENCE IMAGES:



1. Alleyway wall currently demolished to be partially reconstructed with similar/reclaimed materials



2. Example of cobble street made partially smooth for accessibility



3. Example of double tier bike parking



4. Example of stone stair

P01 Planning MM 21.06.24

Rev Revision Details Drawn Date Chkd

Project No: **24006**
Suitability: **S2 SUITABLE FOR INFORMATION**
Status: **PLANNING**

Client:
Beech Holdings

Project:
**PICCADILLY WAREHOUSE
Bloom Street**

Sheet Name:
**Alleyway Design - Bloom Street -
Elevation and section Planning**

Drawing No: **24006-HFR-PW-XX-DR-A-9062** Rev: **P01**
Drawn By: **MM** Scale: **1:50 @ A1**
Created: **12.05.24**

HORIZON
fletcher | rae

Level 12, Tower 12, 18-22 Bridge Street, Manchester, M3 3BZ
t +44 (0) 161 242 1140
w www.fletcher-rae.com
e info@fletcher-rae.com