



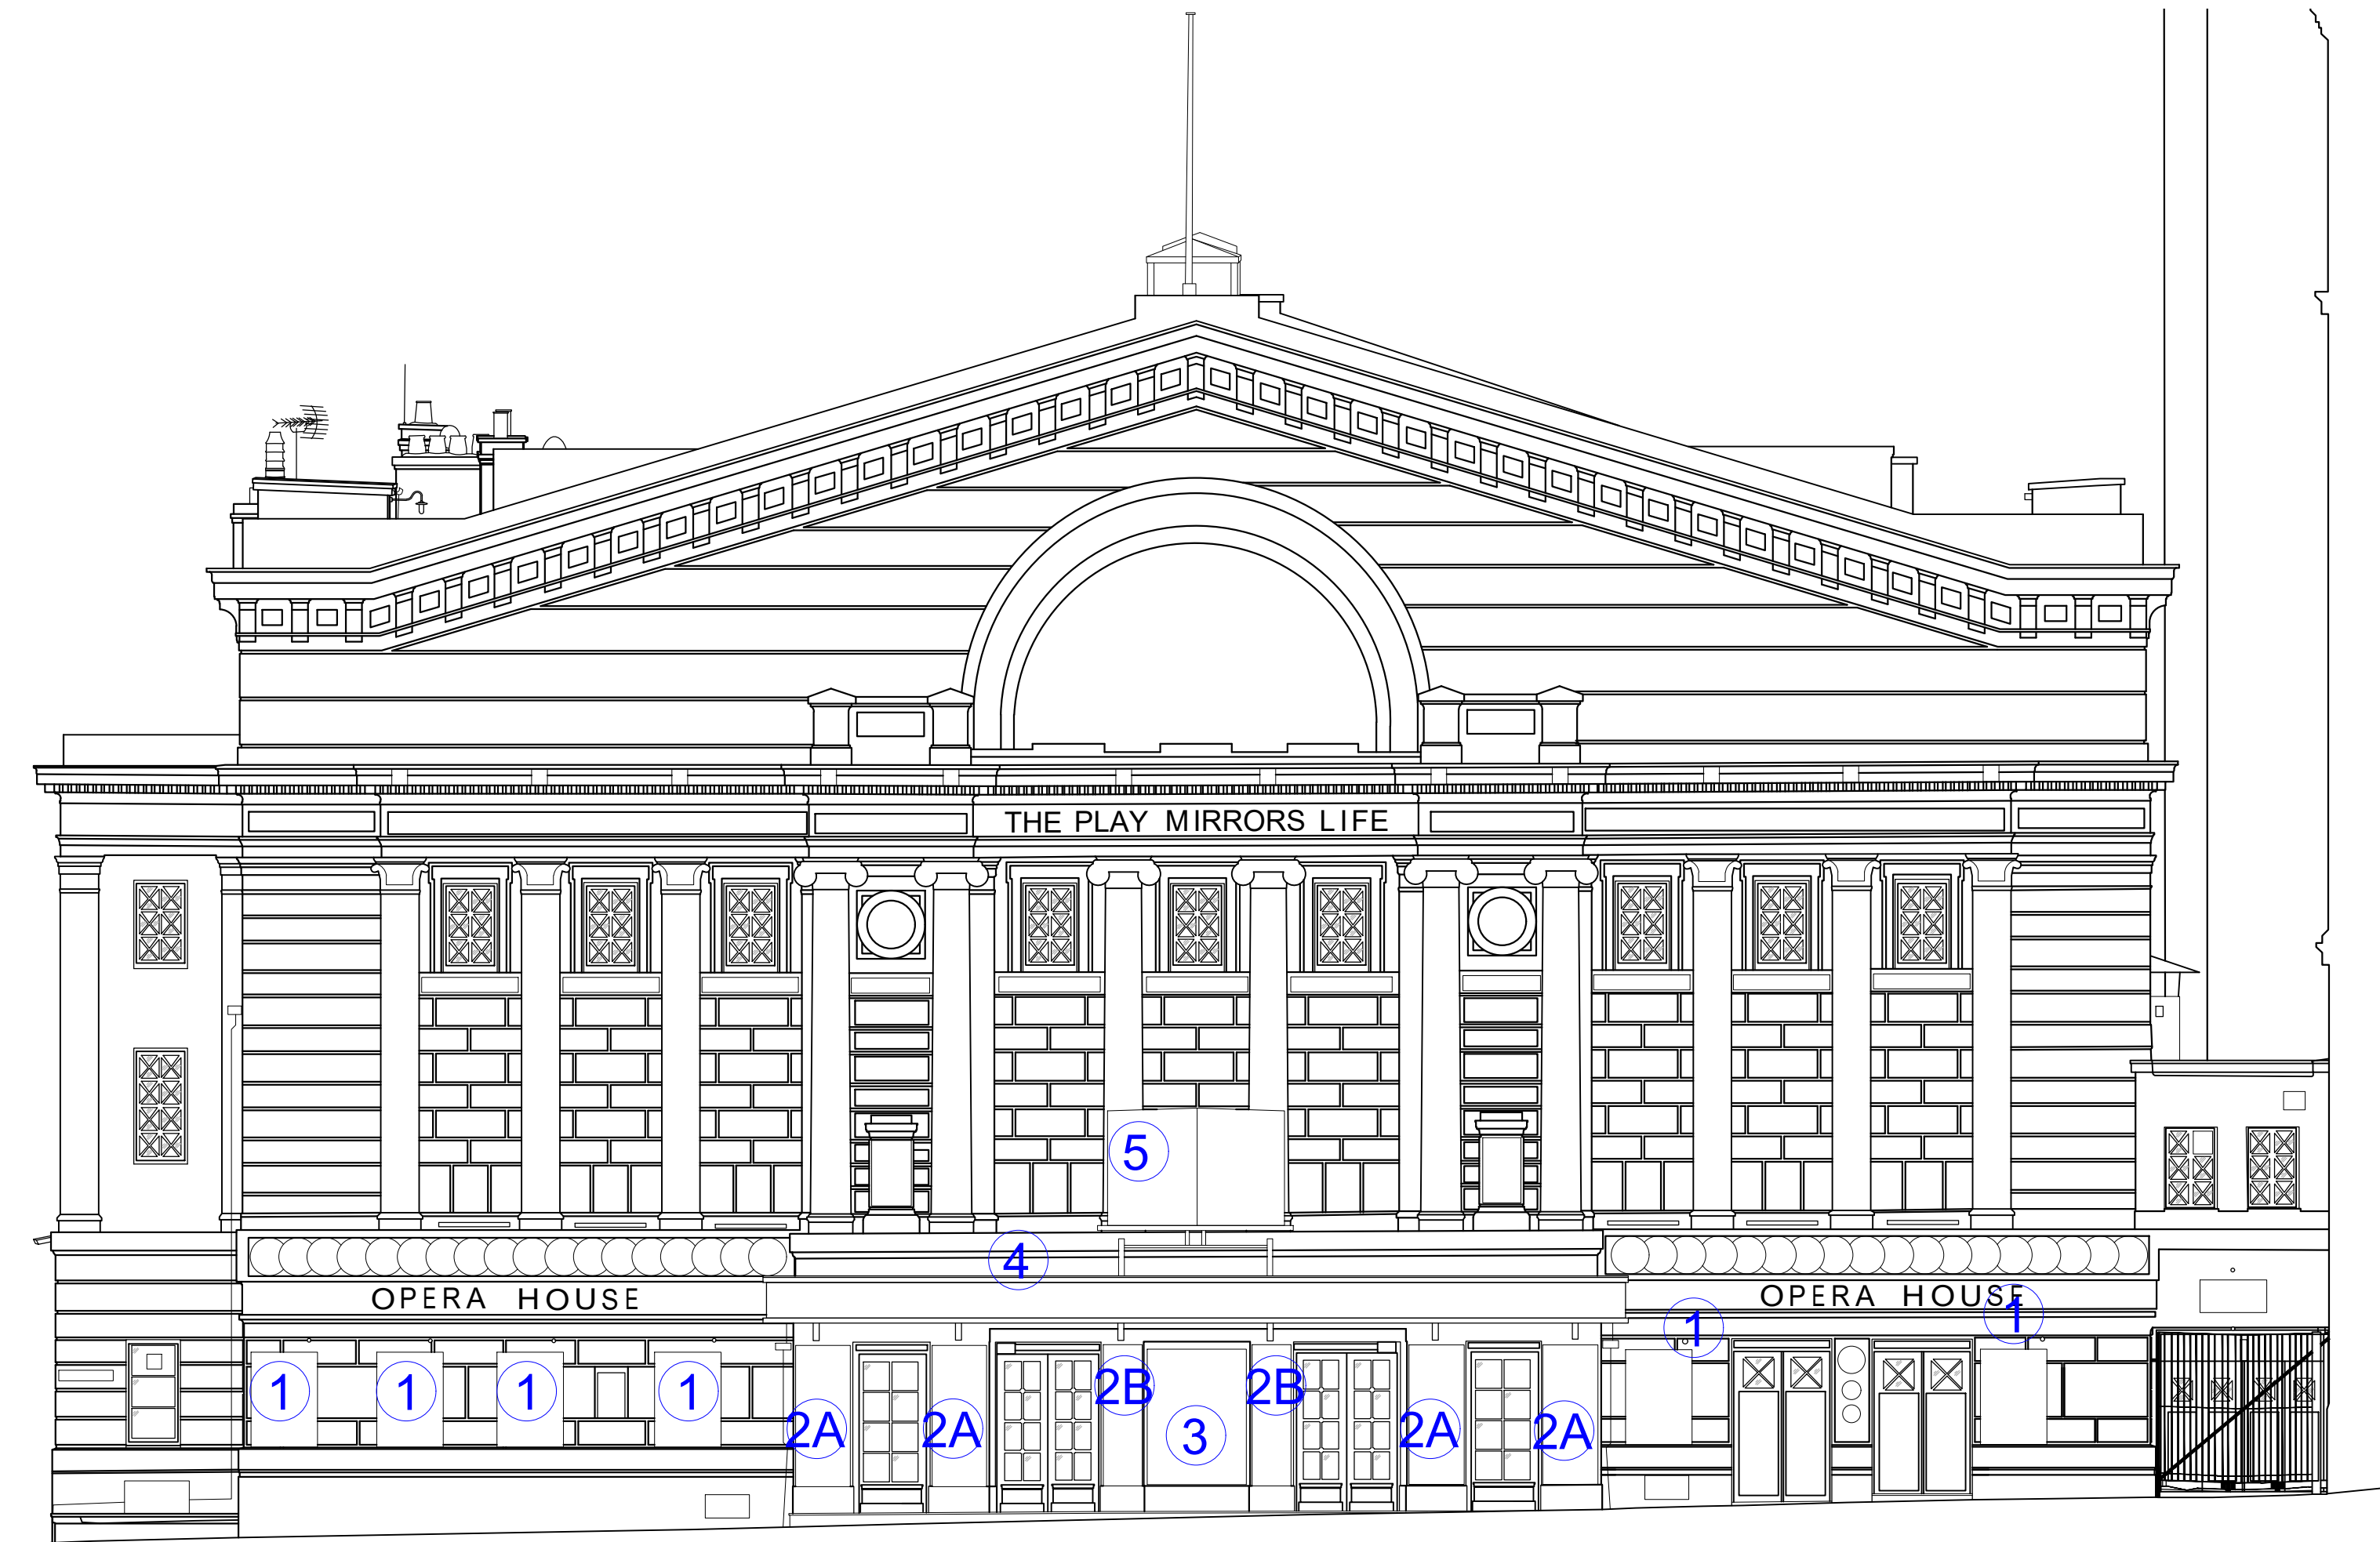

EXISTING QUAY STREET ELEVATION 1:100

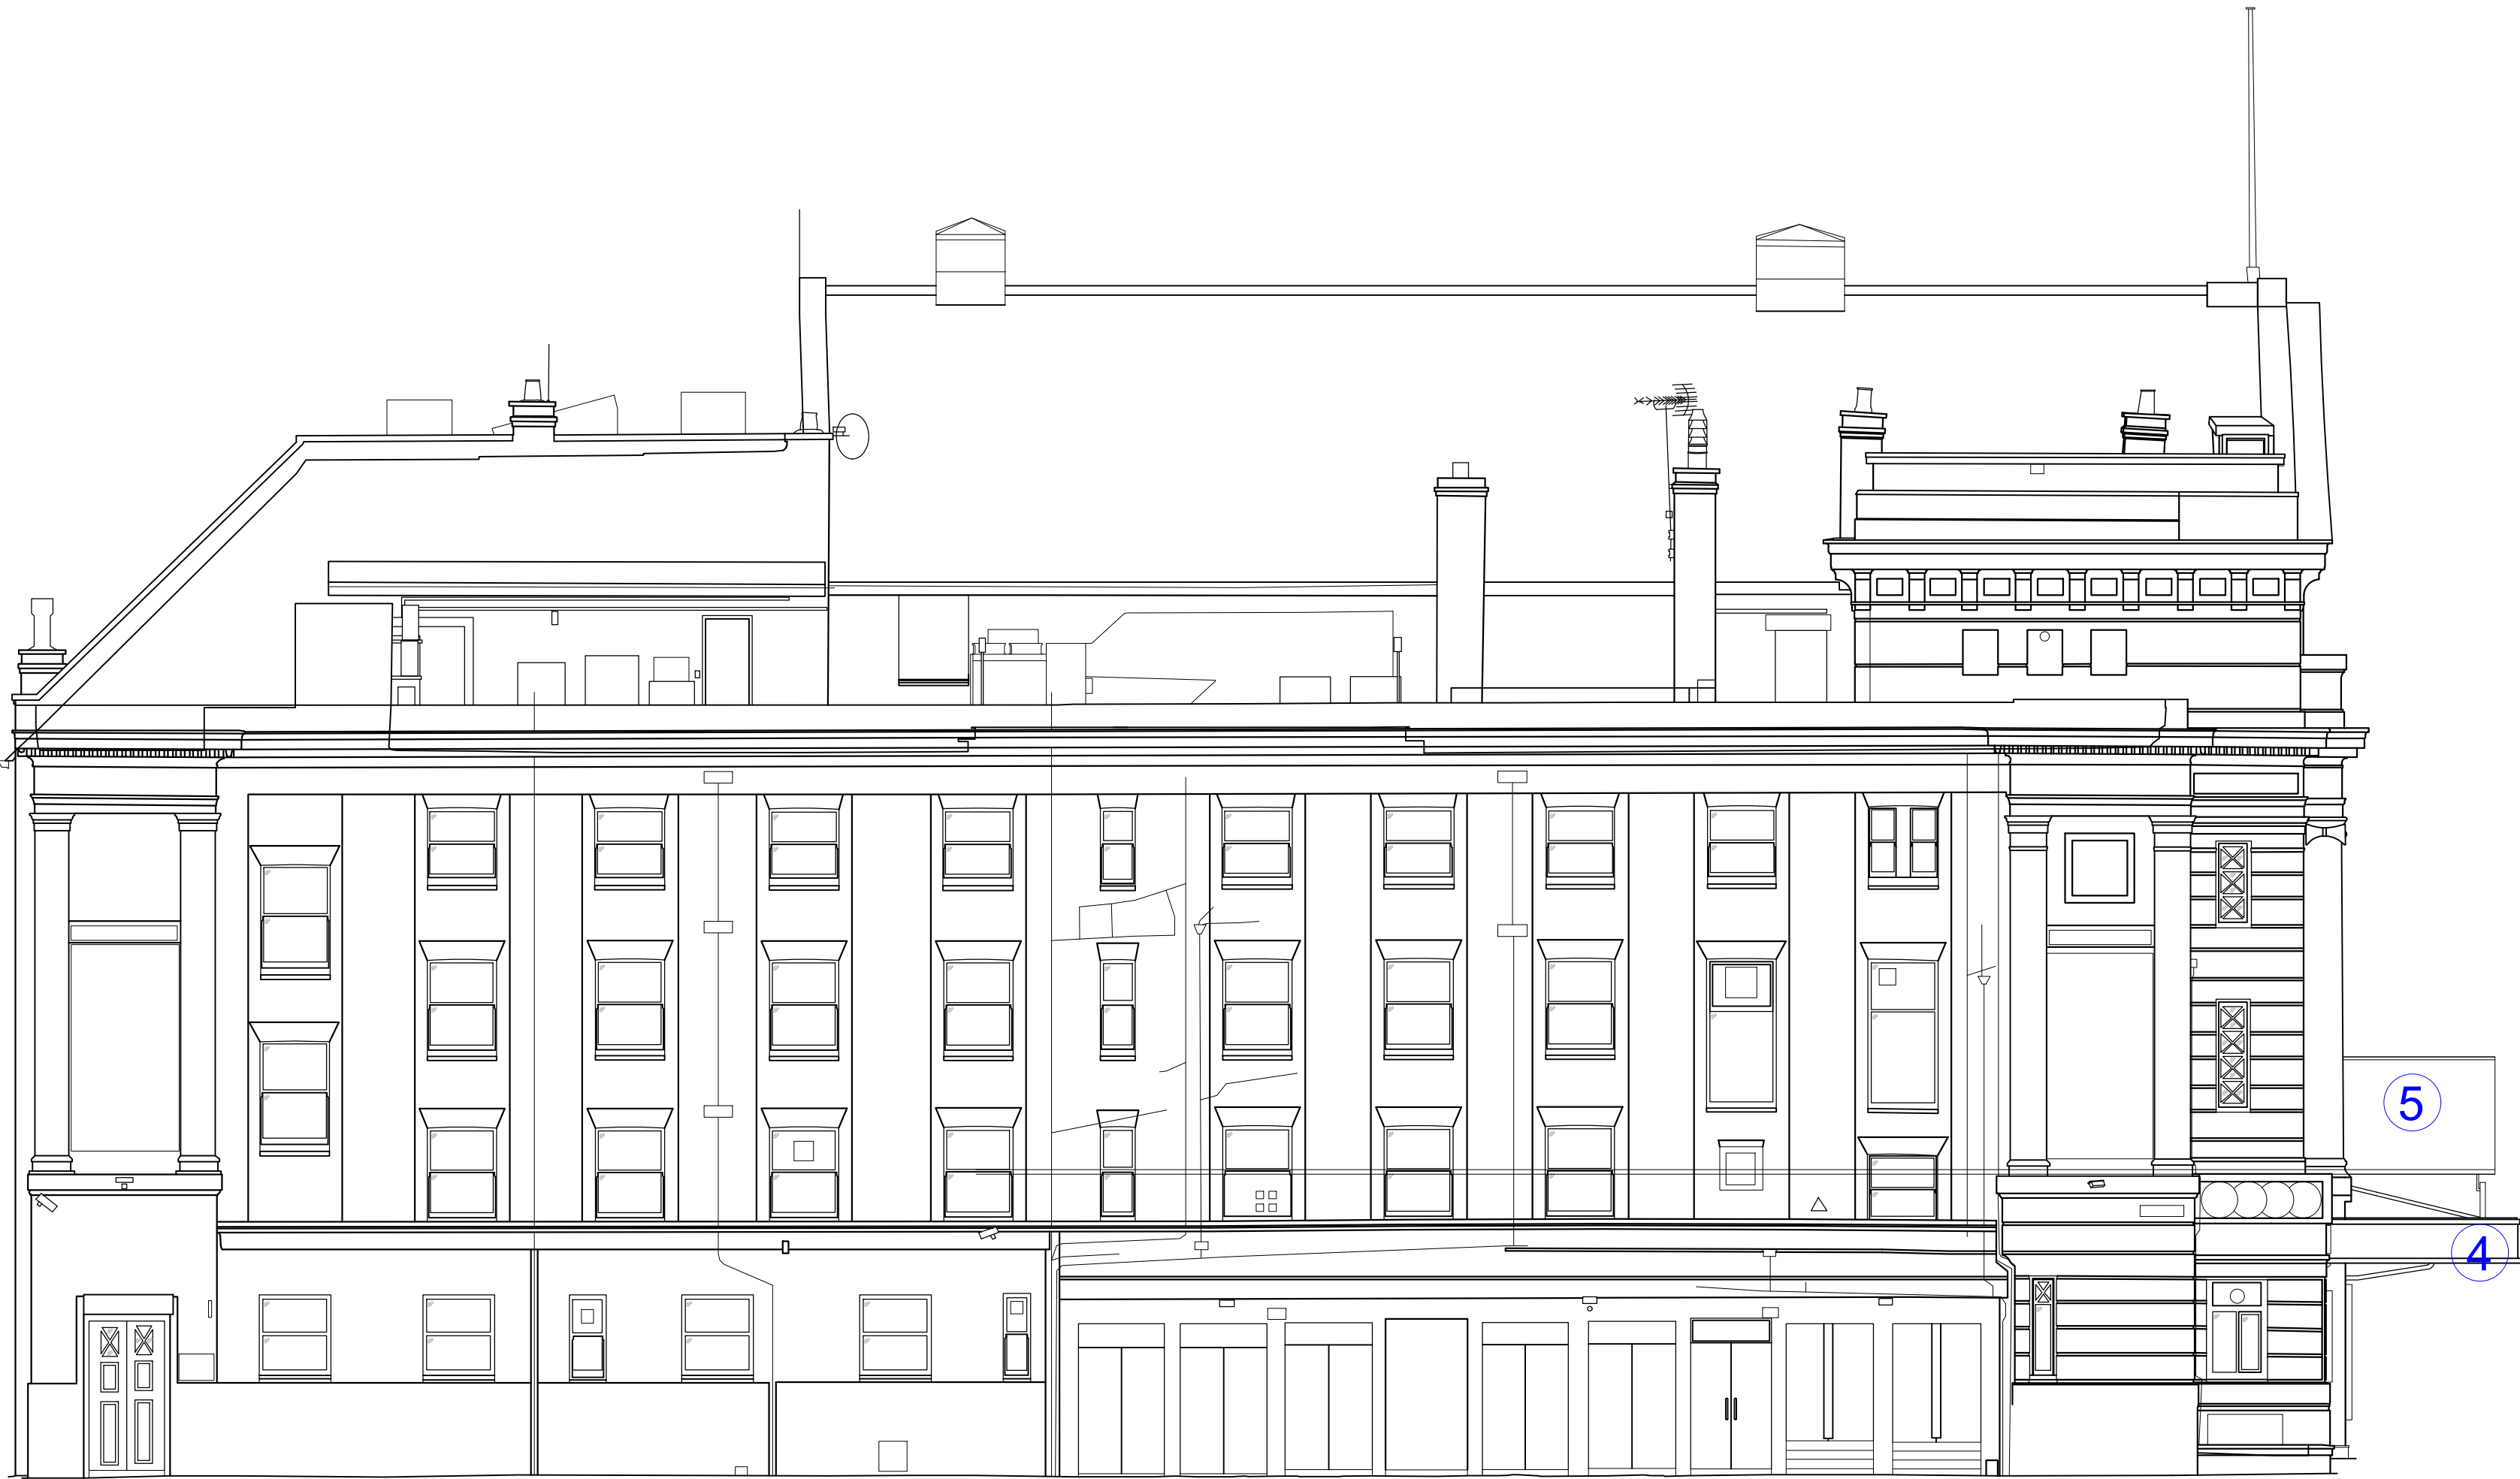


EXISTING BYROM STREET ELEVATION 1:100

EXISTING SIGN TYPE KEY

SIGN TYPE	DIMENSIONS
1 TYPE 1 Internally lit poster display box, with black frame finish.	1115mm(w) x 1625mm(h) 107mm deep
2A TYPE 2 Internally lit poster display box, with black frame finish.	925mm(w) x 2385mm(h) 107mm deep
2B TYPE 2 Internally lit poster display box, with black frame finish.	680mm(w) x 2385mm(h) 107mm deep
3 TYPE 3 Internally lit poster display box, with black frame finish, front	1670mm(w) x 2290mm(h) 107mm deep
4 TYPE 4 Canopy face signage with external lighting	21,230mm(total w) x 600mm(h)
5 TYPE 5 V shaped signage	3000mm/total width viewed

GENERAL NOTES

1. Do not scale from this print or use as a template.
2. All dimensions must be verified on site before any work is put in hand and any discrepancies must be reported to the Architect. Where any variations occur between small scale and detailed drawings, detail drawings should be worked from.
3. Copyright of this drawing is reserved by Osbornes and is issued on condition that it is not copied or disclosed to any third party either wholly or in part without the consent of Osbornes in writing.
4. This drawing is to be read in conjunction with all relevant specifications and drawings issued by the Architect, Engineer and other specialists.

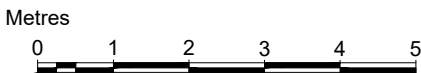

REV A: 03/01/24 Existing signage dimensions noted.



PO Box 395 • Malvern • Worcestershire • WR14 9LL
T: 01684 311303 E: architecture@osbornesarchitects.com W: osbornesarchitects.com

DRAFT ☐ ISSUE ☒ TENDER ☐ CONTRACT ☐ RECORD ☐

CLIENT AMBASSADOR THEATRE GROUP
PROJECT MOH SIGNAGE
TITLE EXISTING ELEVATIONS
SCALE 1:100 @ A1
DATE DEC 2023
DRAWN TL

DRAWING NUMBER 23-135-EX E1A