




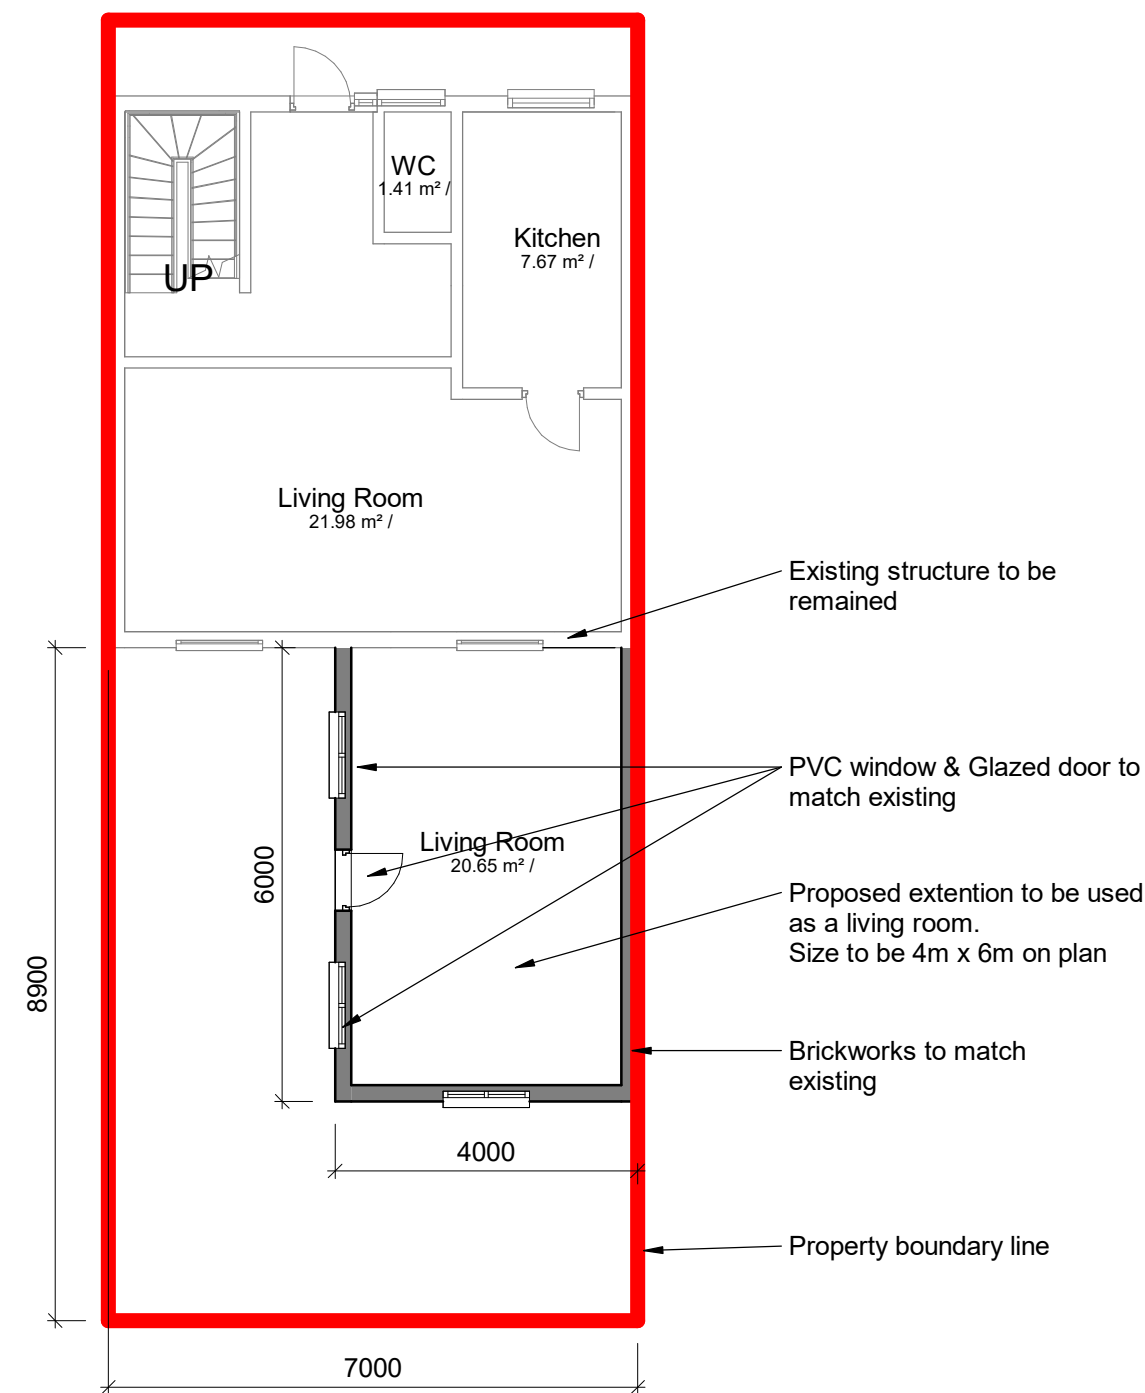


# 1 Proposed Ground Floor Plan

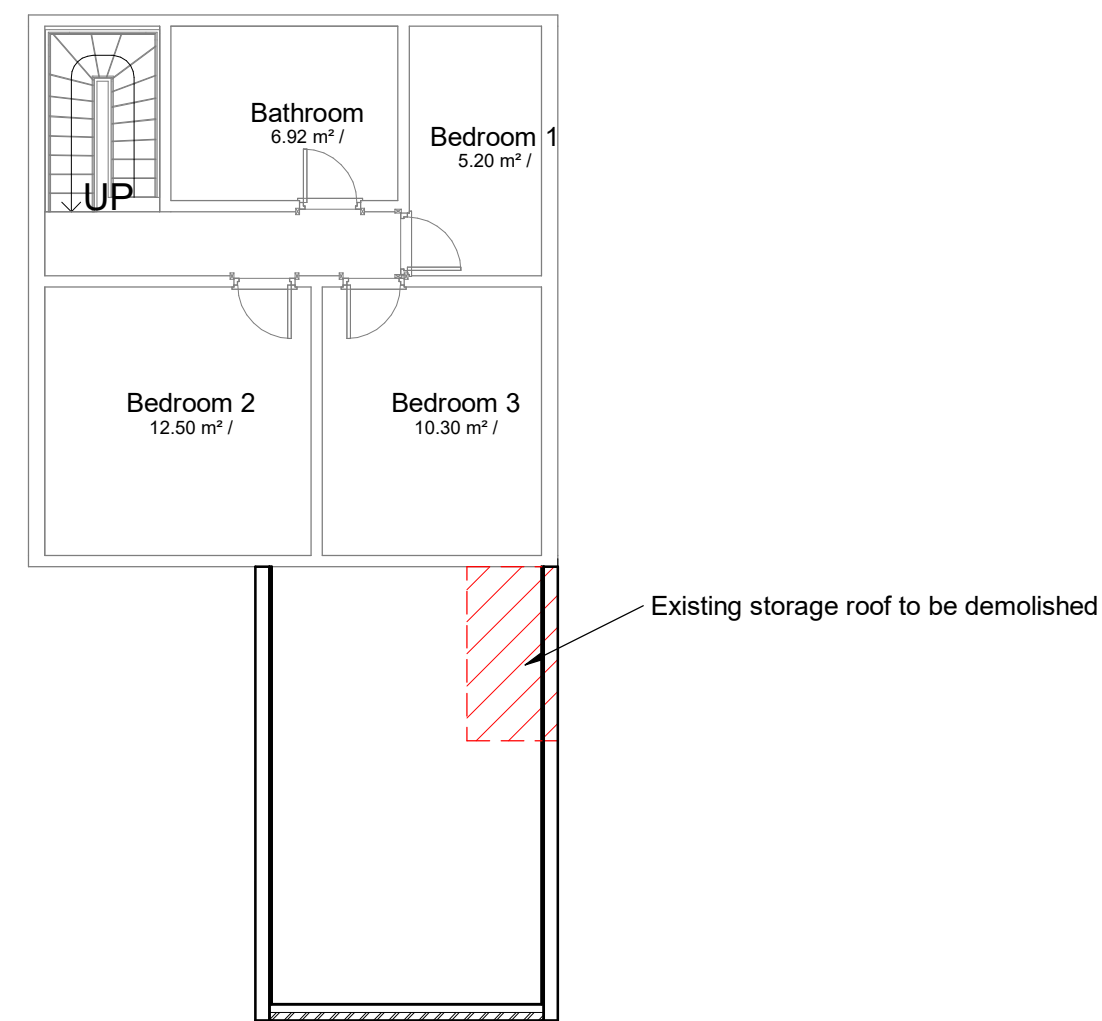


## 2 Proposed First Floor Plan

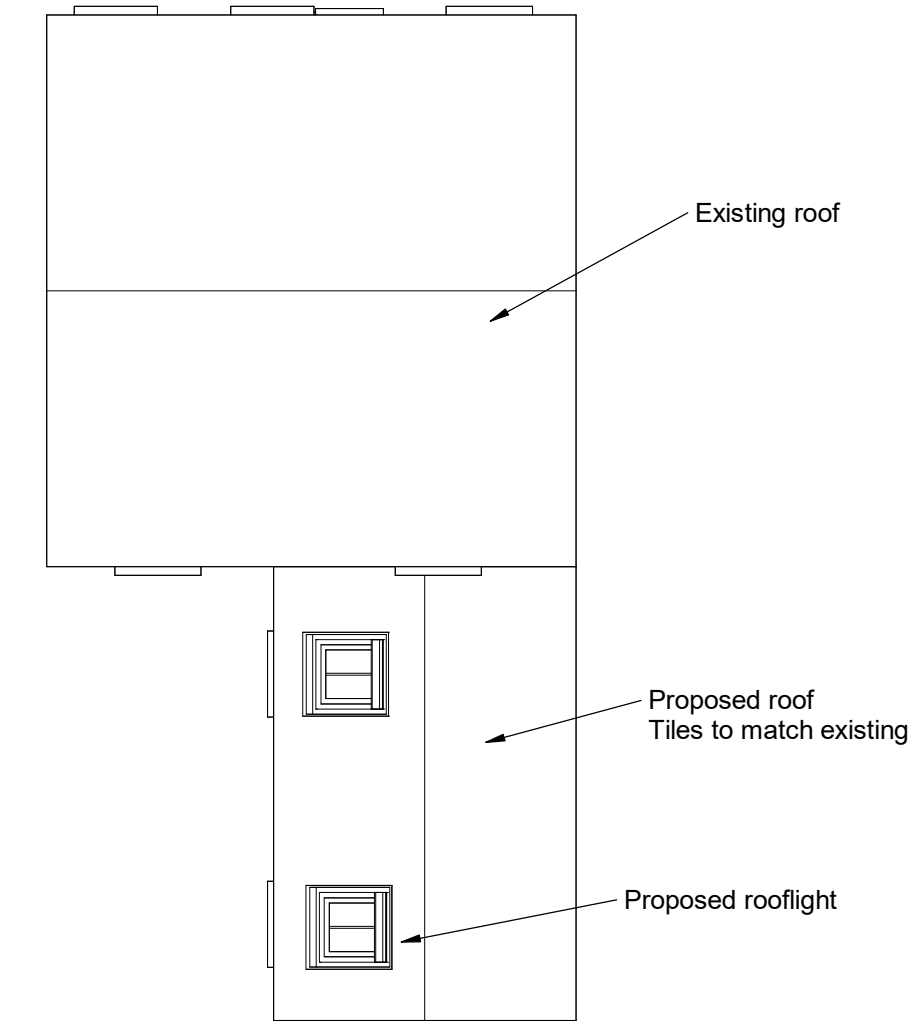


### 3 Proposed Roof Plan

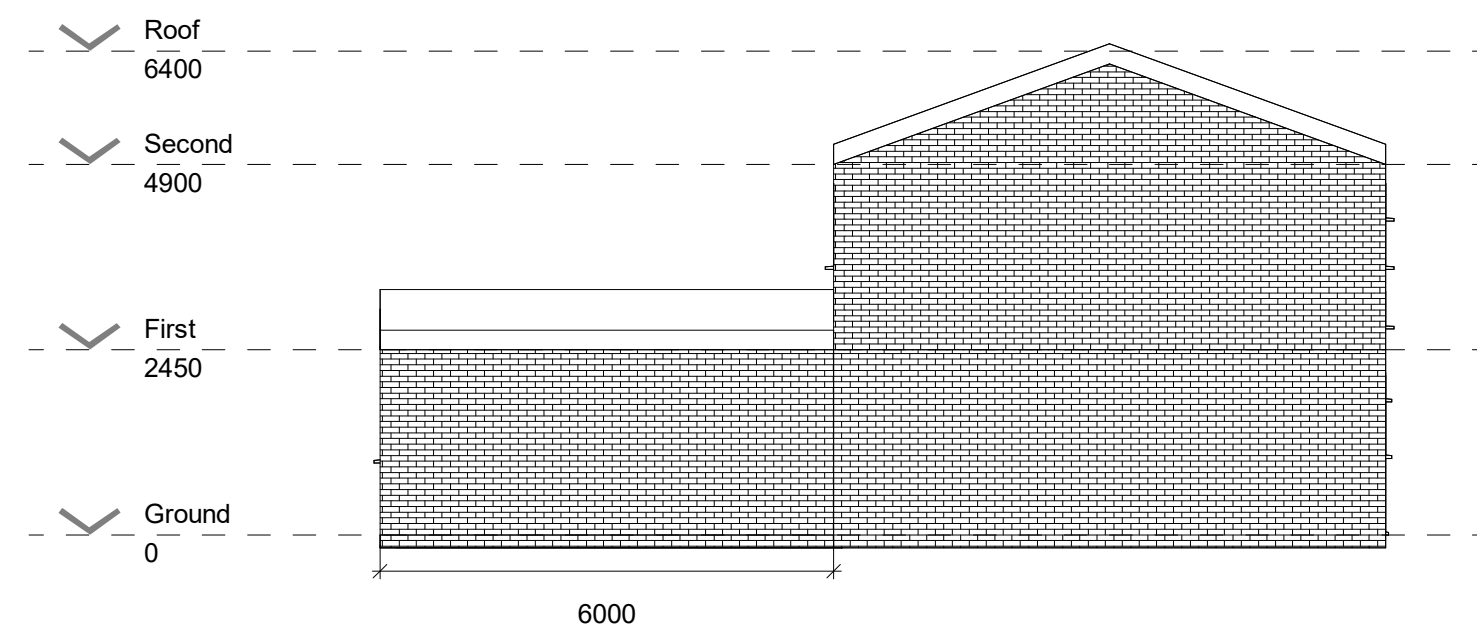


## 4 Proposed East Elevation

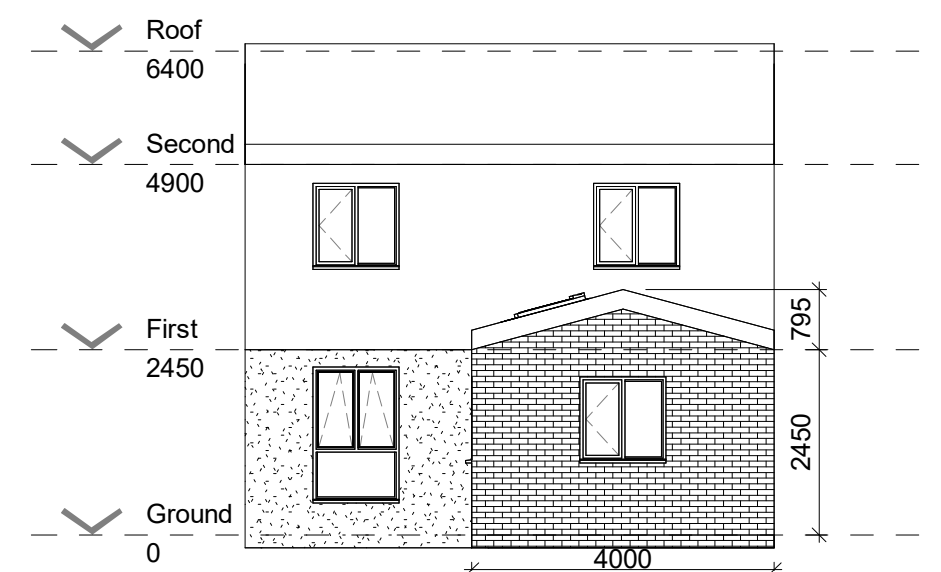


## 5 Proposed South Elevation

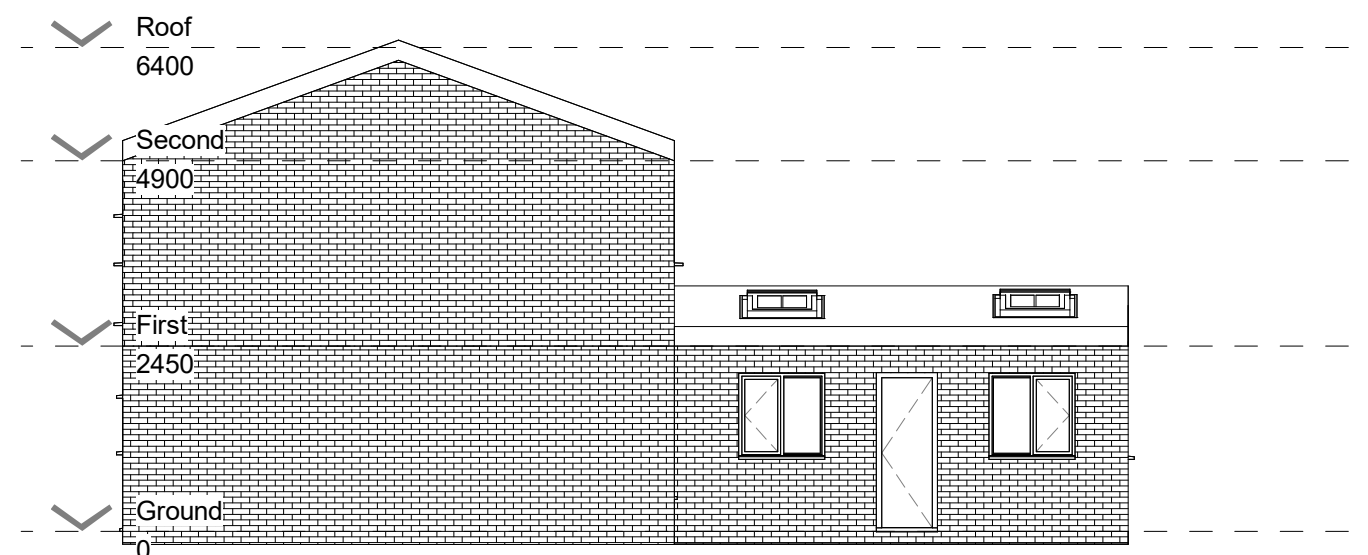


## 6 Proposed West Elevation

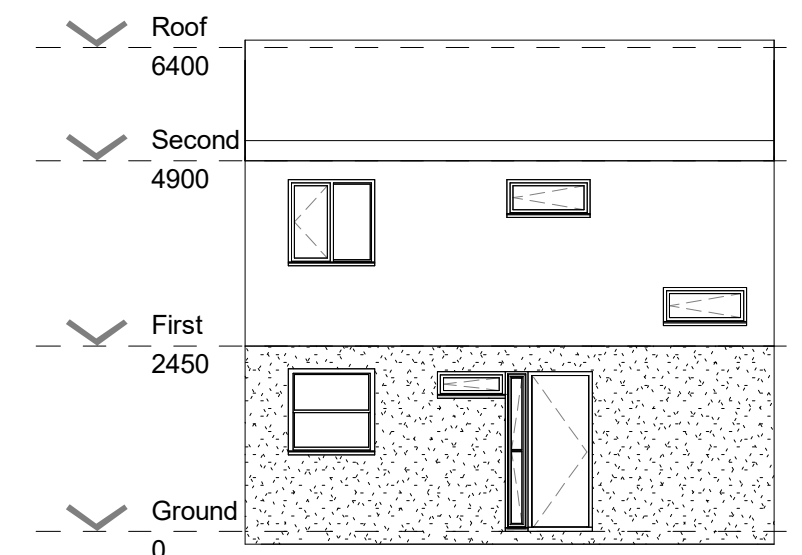

## 7 Proposed North Elevation

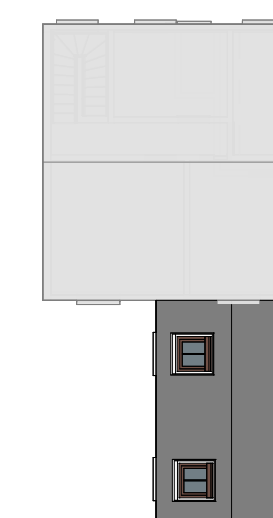

## 8 Plan Key

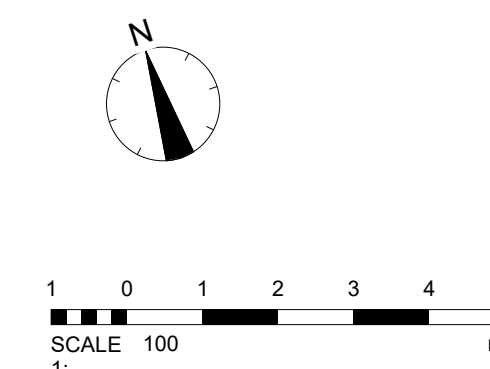[illegible]