



OLD MILL STREET


Existing paving treatment on Old Mill Street of clay pavers and corduroy tactiles to be relaid/replaced as required

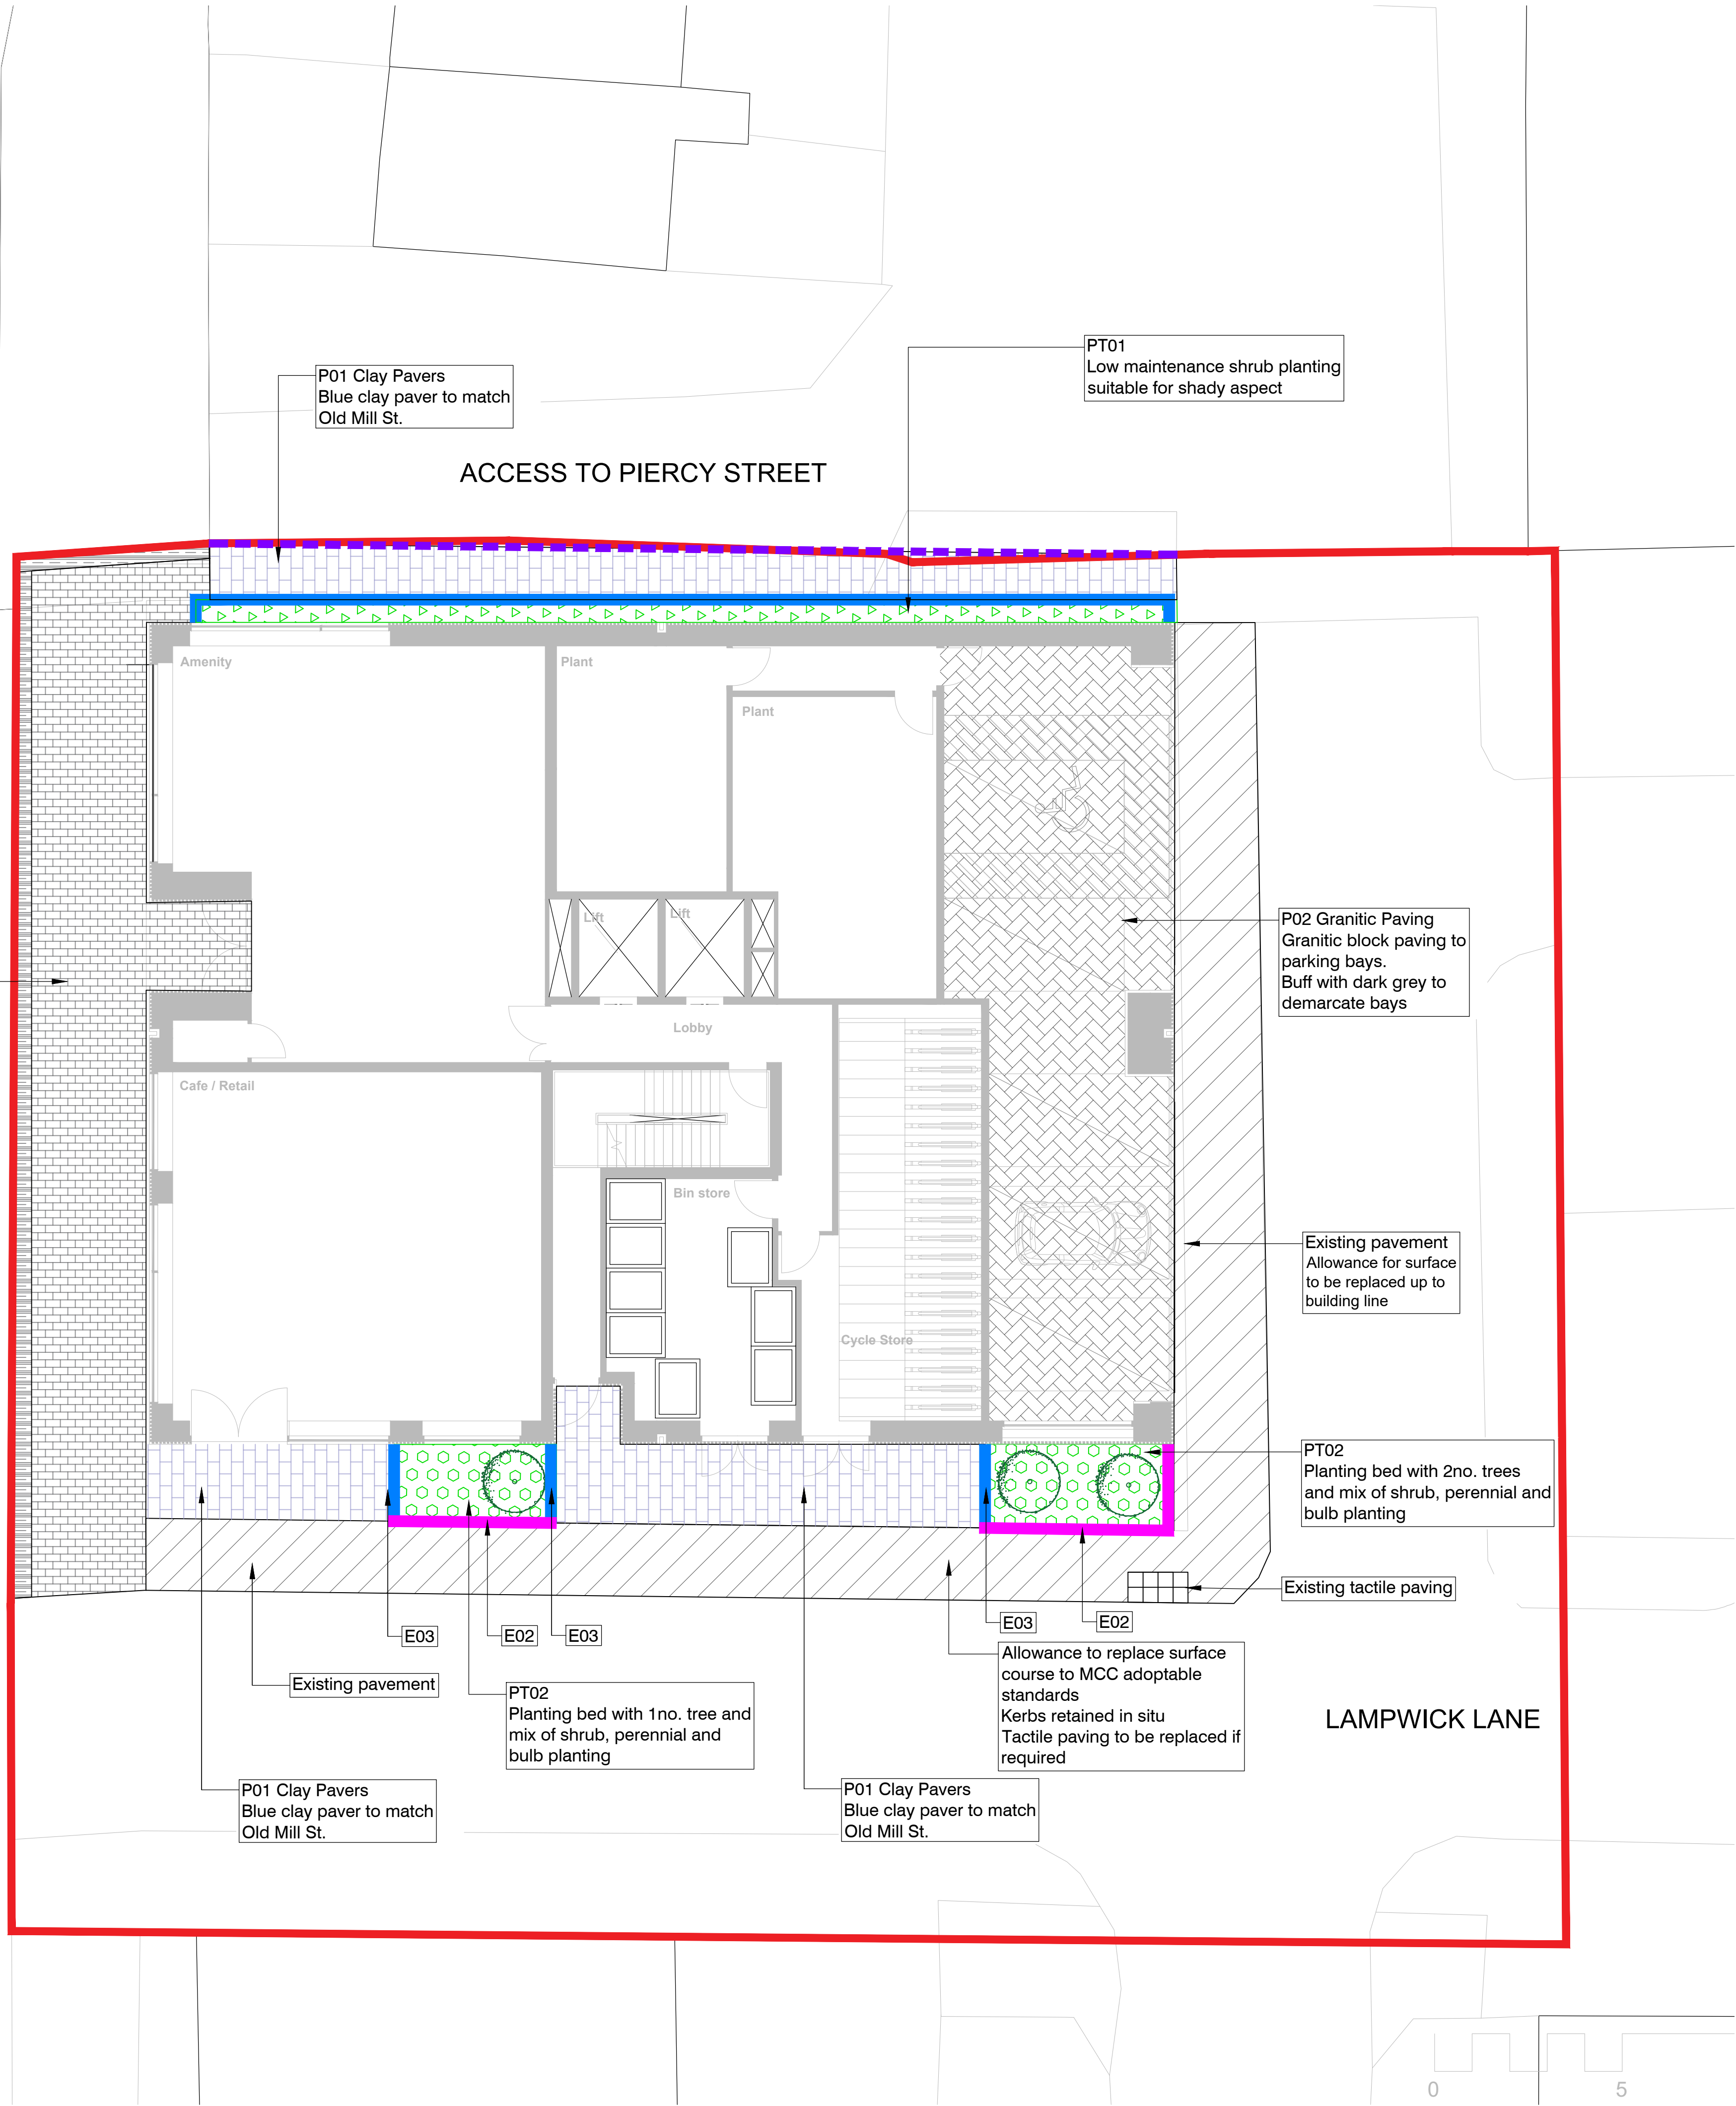


Key

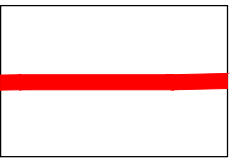


Red Line Boundary

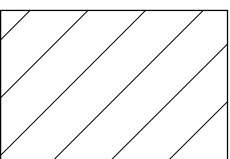


Existing Pavement
Allowance for surface to be replaced up to building line
Kerbs to be retained in situ
Tactile paving to be replaced if required

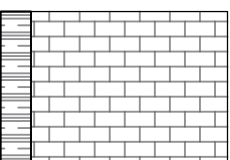


Existing Pavement Treatment
Existing paving treatment of clay pavers and corduroy tactiles to be relaid/replaced as required.

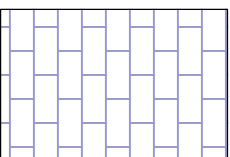


P01 Clay Paver
Blue clay paver to match paving treatment along Old Mill Street.

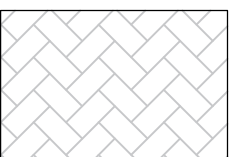


P02 Granitic Paving
Granitic block paving to parking bays.
Buff with dark grey to demarcate bays

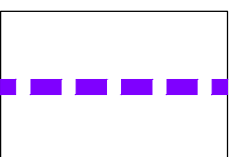


E01 Replacement Kerb
PCC kerb to access road

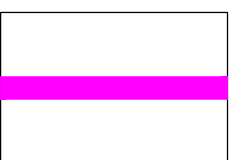


E02 Raised Metal Edging
100mm high

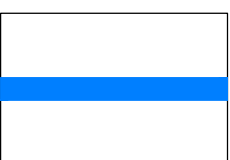


E03 Flush Metal Edging
Levels to fall towards planting

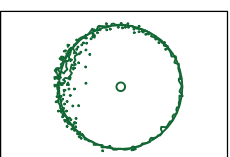

T01 Proposed Tree
Small to medium standard tree

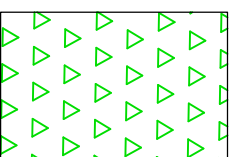

PT01 Shrub Planting Mix
Low maintenance shrub planting suitable for shady aspect.

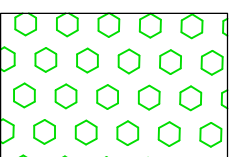

PT02 Sun Shade Planting Mix
Mix of shrub, perennial and bulb planting for sun/shade.