


0m 1m 2m 3m 4m
VISUAL SCALE 1:50 @ A1

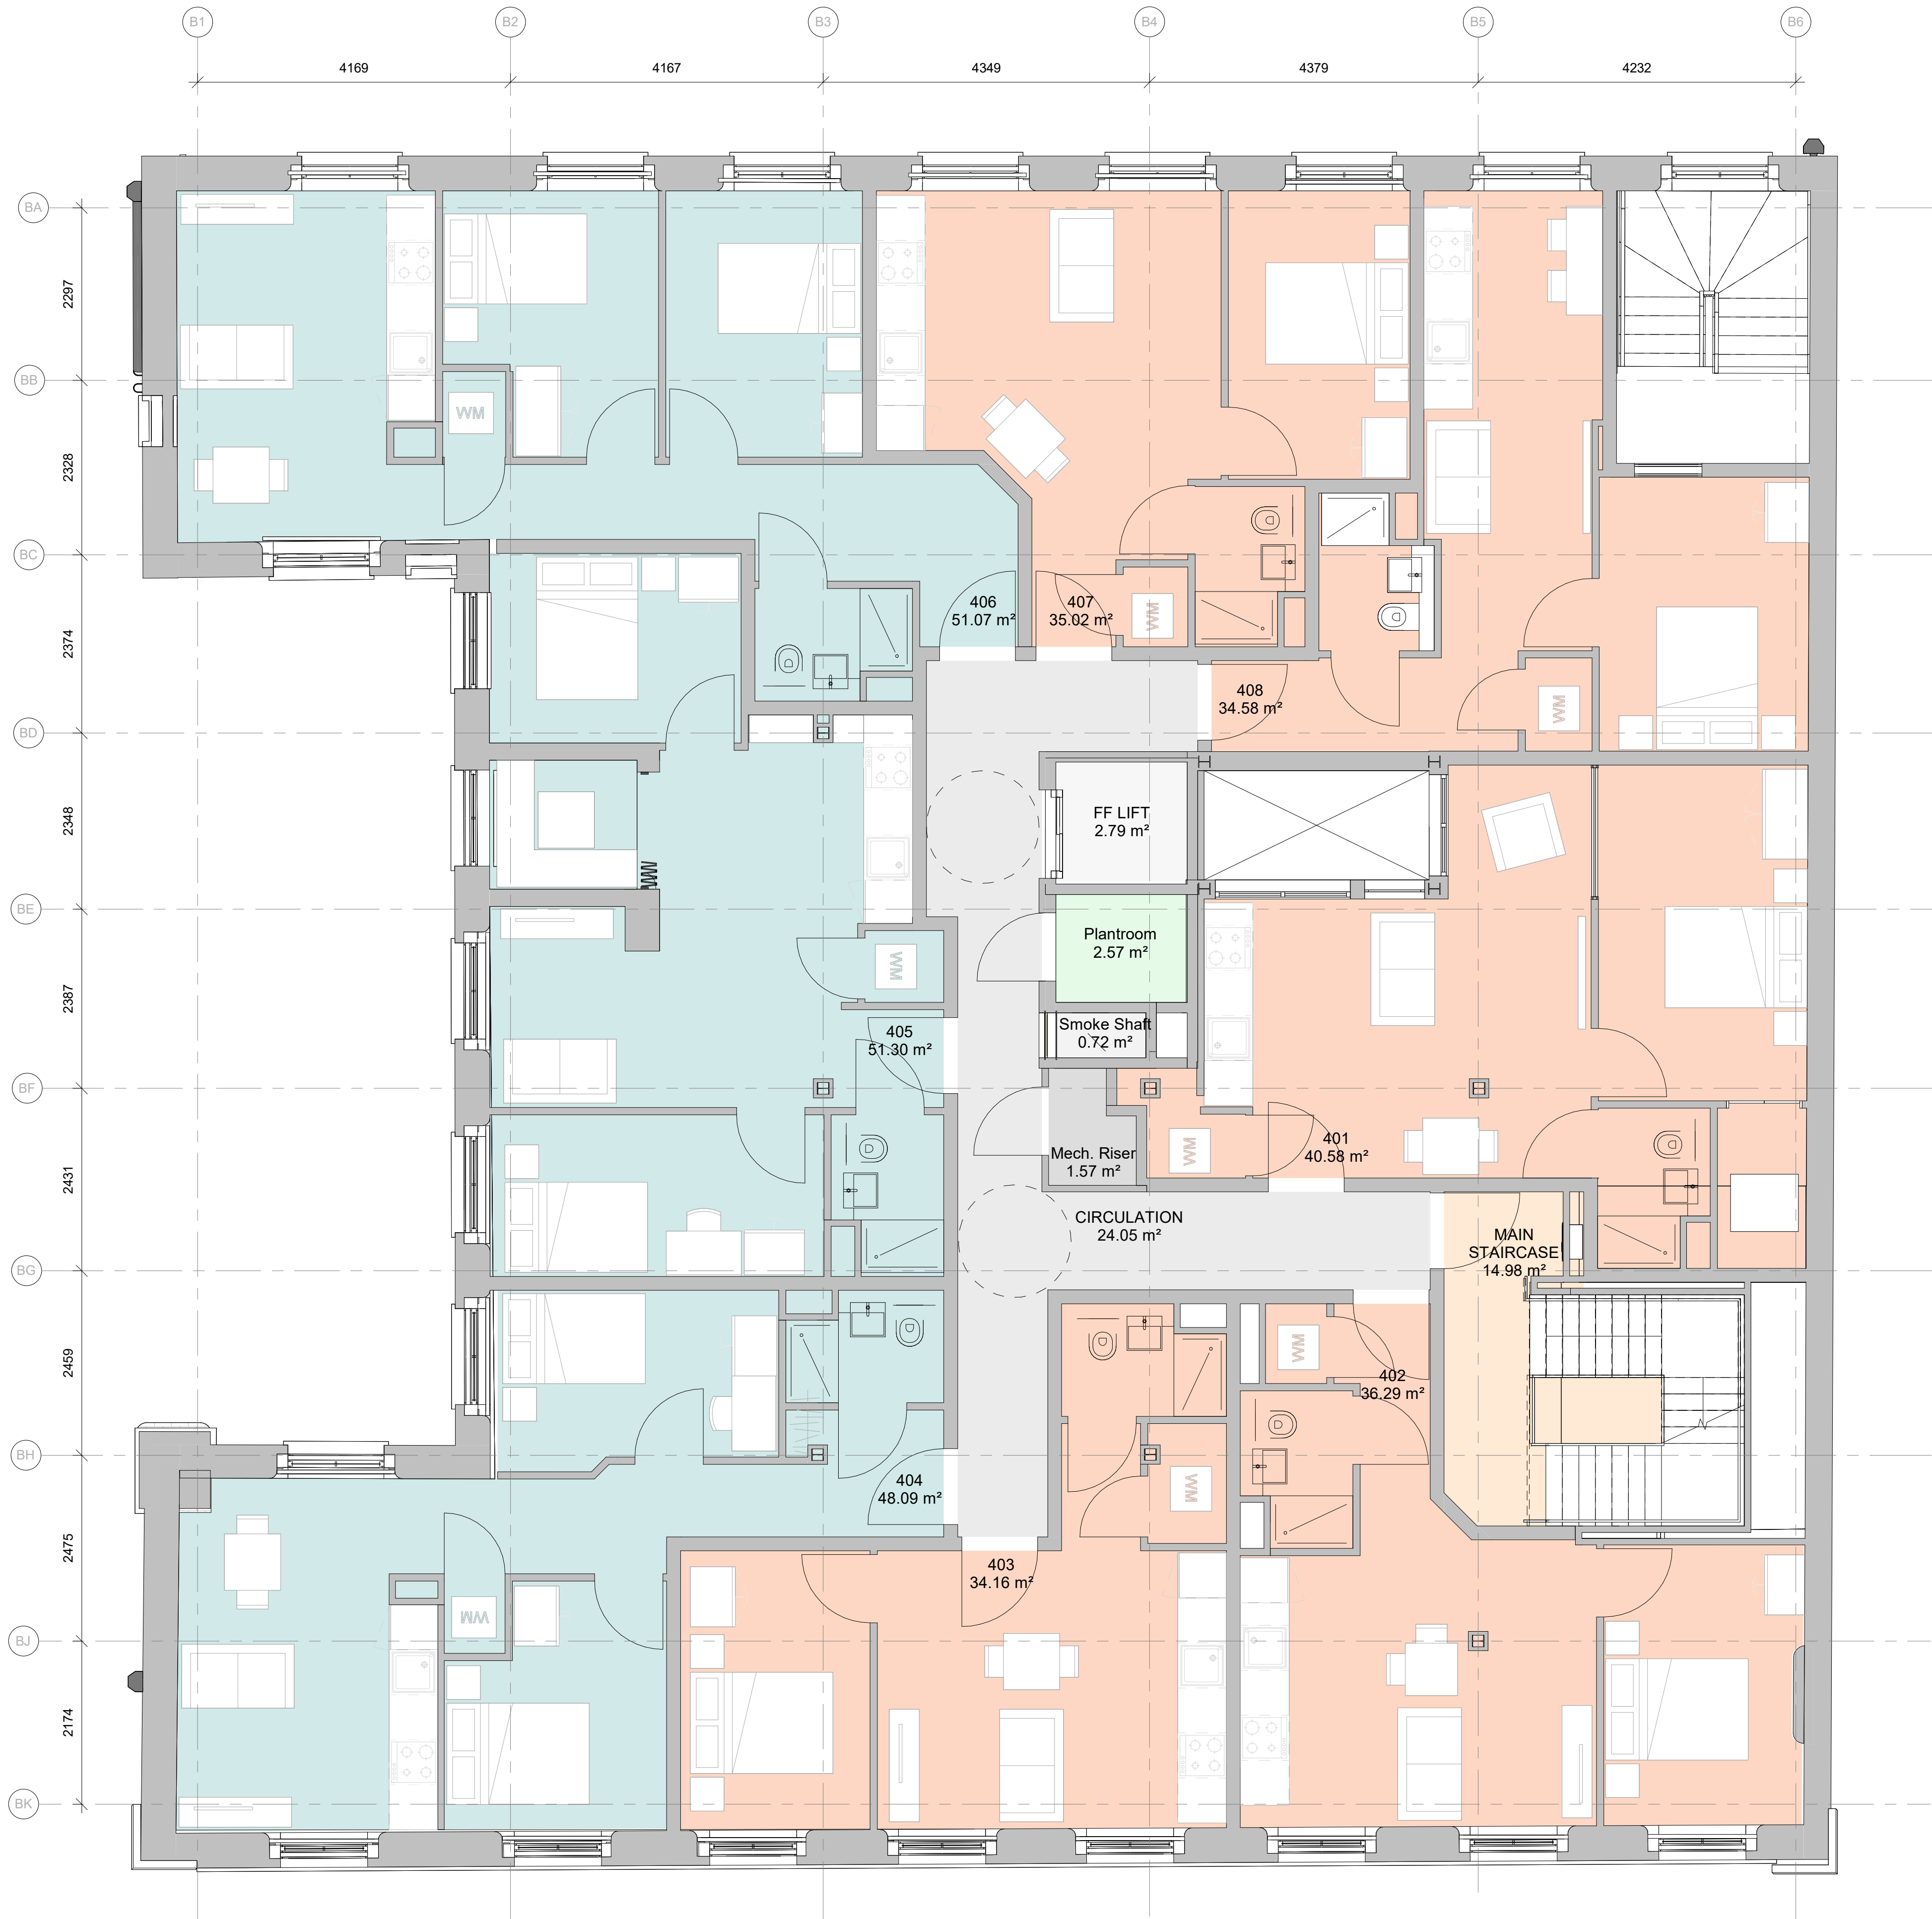

BS - 04 - FOURTH FLOOR.
1:50

General Notes:

This drawing is the property of Fletcher-Rae (UK) Limited and copyright is reserved by them. The drawing is not to be copied, reproduced or re-distributed either in whole or in part without the prior written consent of Fletcher-Rae (UK) Limited.

The originator shall have no responsibility for any liability, loss, cost, damage or expense arising from or relating to any use of this document other than for its intended purpose on this project.

This drawing shall be read in conjunction with all other relevant drawings, specifications and associated documentation. Any discrepancies, errors or omissions are to be reported to the originator before proceeding with work.

All dimensions are to be checked on site by the contractor prior to proceeding with any work. This drawing shall not be scaled to ascertain any dimensions. Work to figured dimensions only.

DISCLAIMER
When this drawing is issued in CAD, it is an uncontrolled version issued for information only, to enable the recipient to prepare their own documents/ drawings for which they are solely responsible.

SOFTWARE INTEROPERABILITY
Fletcher-Rae (UK) Limited prepared this drawing using Autodesk **Revit**. Fletcher-Rae (UK) Limited does not accept liability for any loss or degradation of any information held in the drawing resulting from the translation from the original file format to any other file format or from the recipient's reading of it in any other programme.

PROJECT NOTES:

- Based on survey information received in May 2024.
- To be read in conjunction with retention, demolition and structural drawings.
- All setting-out information to be reviewed by Contractor on site.
- Contractor to set out internal walls on all floors using setting-out points as reference and confirm dimensions on site before any builders work is carried out. Any discrepancy should be highlighted and made clear to relevant consultants.

Area

- 1 BED
- 2 BED
- Corridor
- Mech. Riser
- Passenger Lift
- Plant
- Smoke Shaft
- Staircase

P01 Planning MM 21.06.24
Rev Revision Details Drawn Date Chk'd

Project No. **24006**
Suitability **S2 SUITABLE FOR INFORMATION**
Status **PLANNING**

Client:
Beech Holdings

Project:
**PICCADILLY WAREHOUSE
Bloom Street**

Sheet Name:
Fourth Floor_GAs_Planning

Drawing No. **24006-HFR-BS-04-DR-A-9004** Rev. **P01**
Drawn By **MM** Scale **1:50 @ A1**
Created **25.03.24**

HORIZON
fletcher | rae

Level 12, Tower 12, 18-22 Bridge Street, Manchester, M3 3BZ
t +44 (0) 161 242 1140
w www.fletcher-rae.com
e info@fletcher-rae.com