


PLOT 9

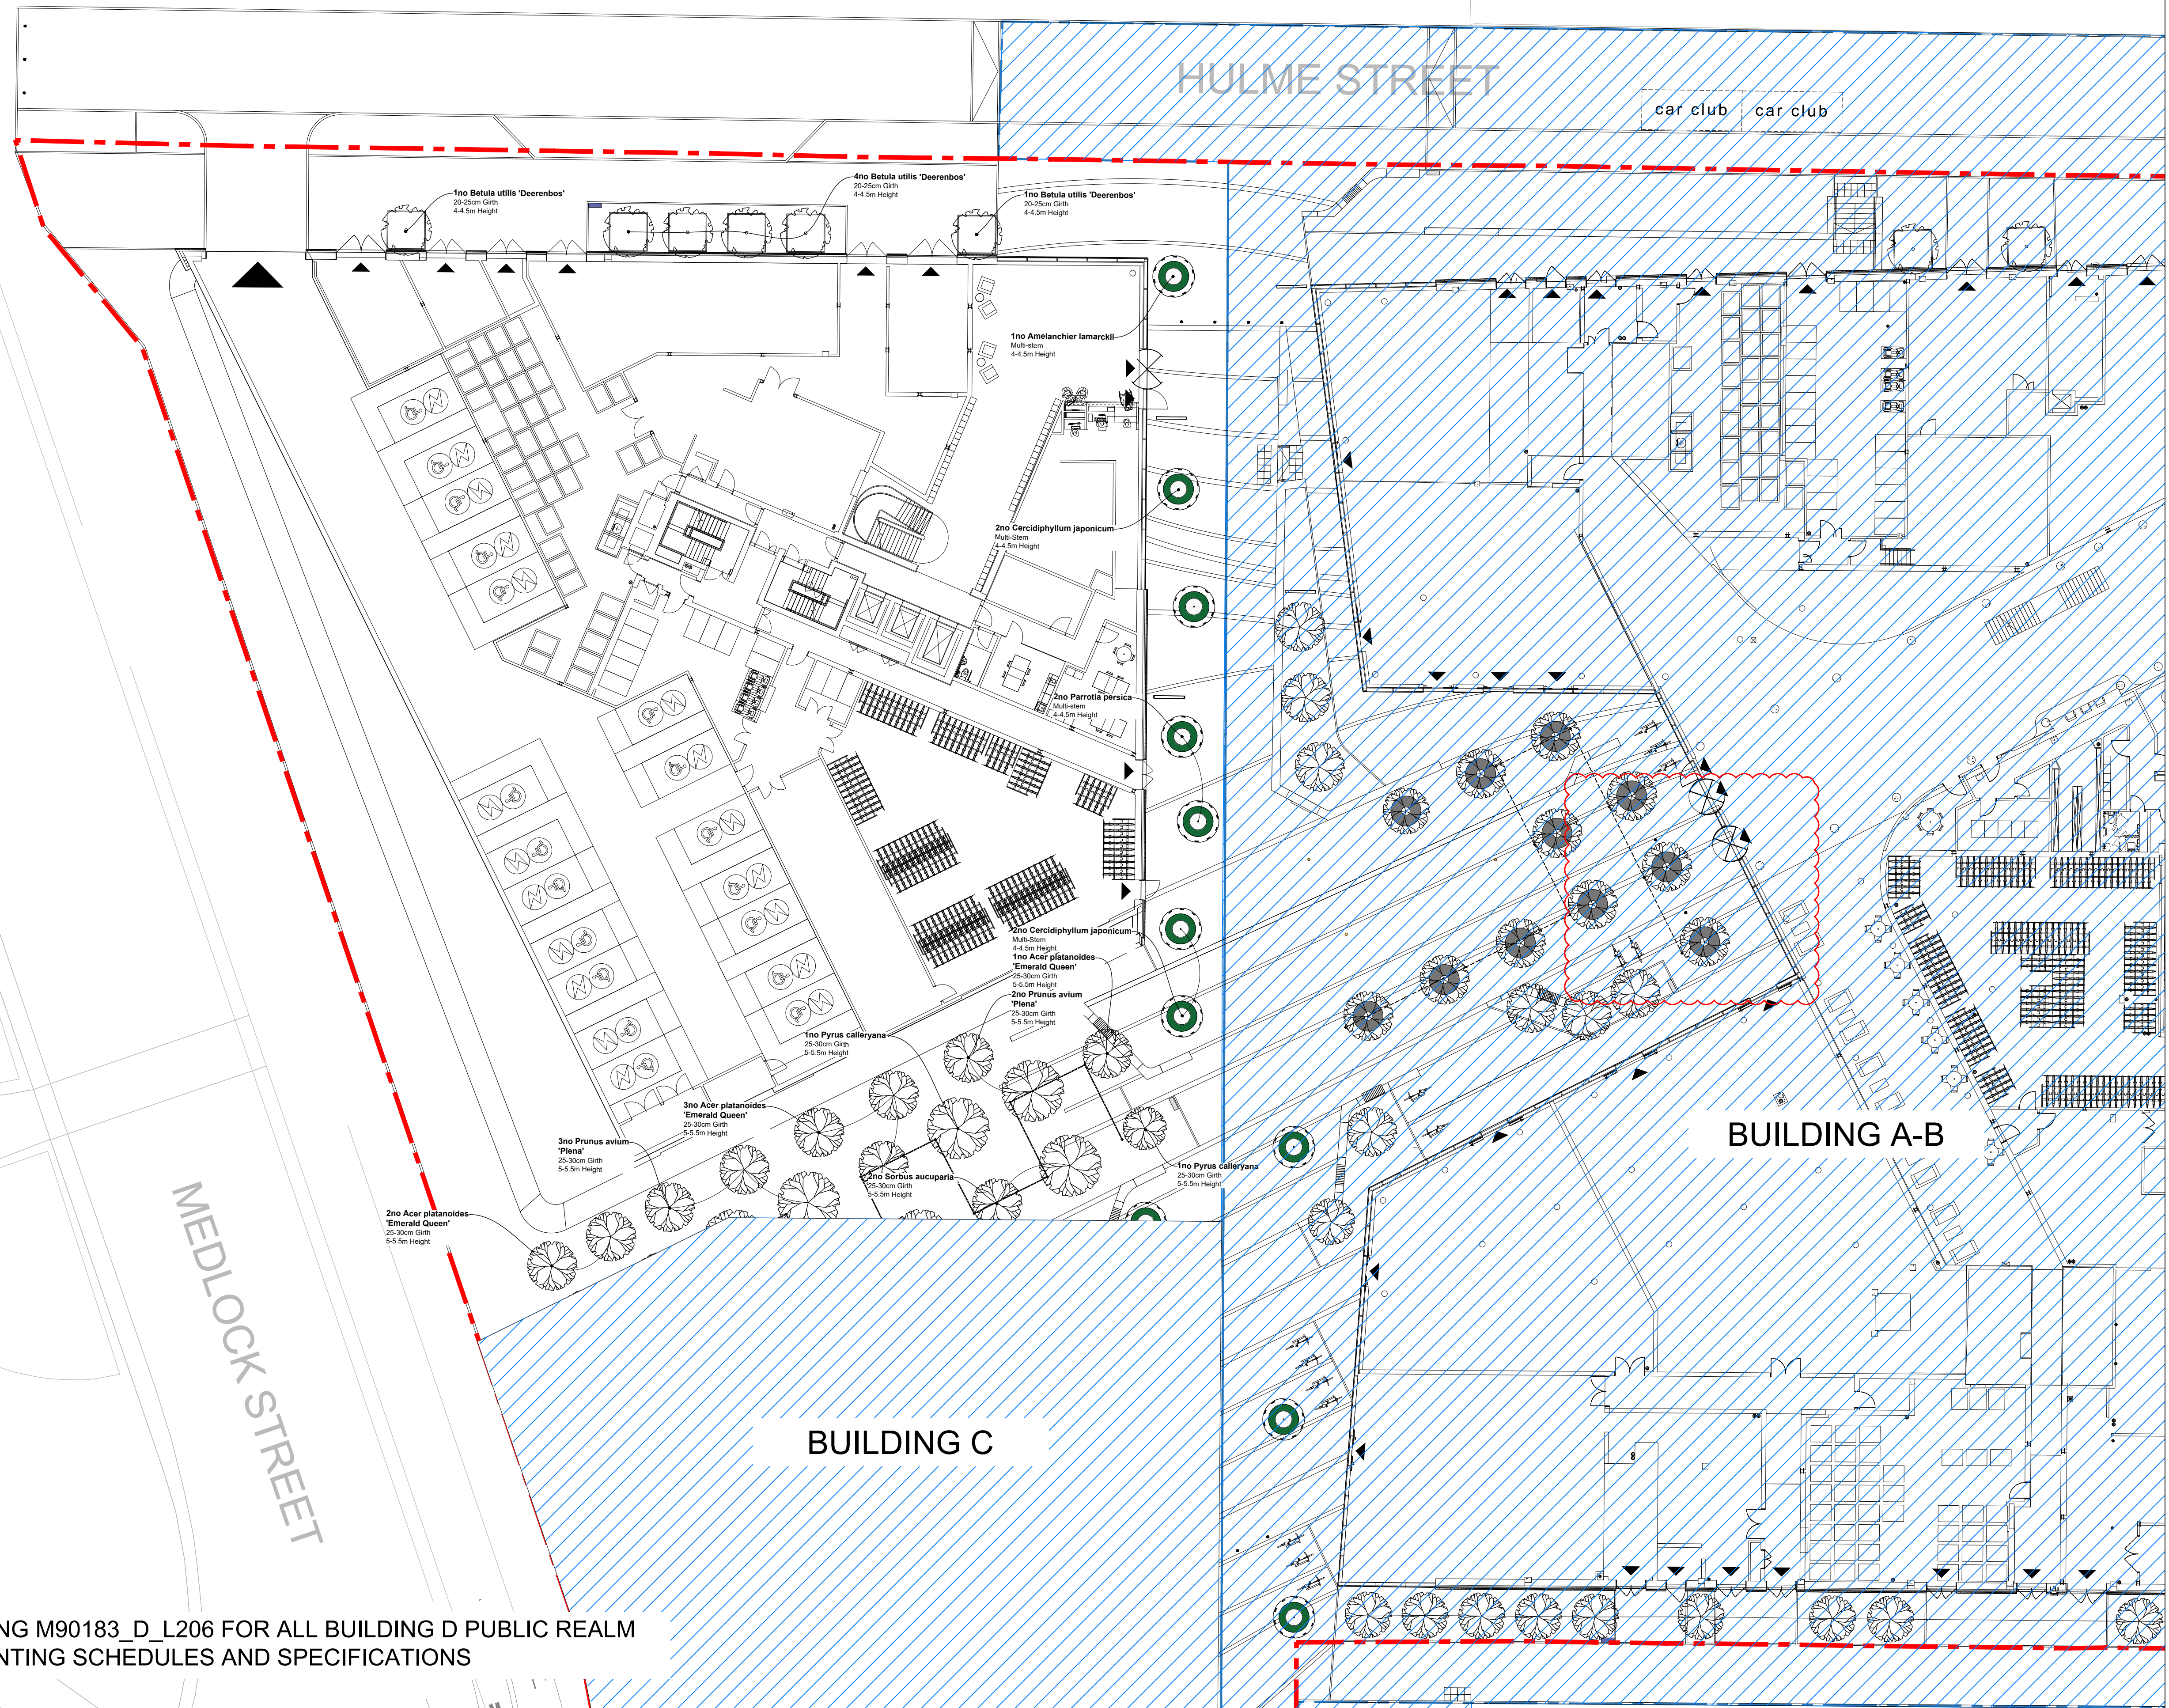


REFER TO DRAWING M90183_D_L206 FOR ALL BUILDING D PUBLIC REALM
AND PODIUM PLANTING SCHEDULES AND SPECIFICATIONS

- NOTES
1. This drawing is to be read in conjunction with all other drawings and specifications.
 2. Do not scale off this drawing. Written dimensions to be taken only.
 3. Any discrepancies found between this drawing and other drawings and specifications in the construction documents must be referred to the Landscape Architect prior to work commencing.
 4. This drawing must not be copied in whole or in part without prior written consent of Optimised Environments Ltd.
 5. Survey information is based upon aspect surveyors Topographical as Survey.

CDM INFORMATION

KEY PLAN

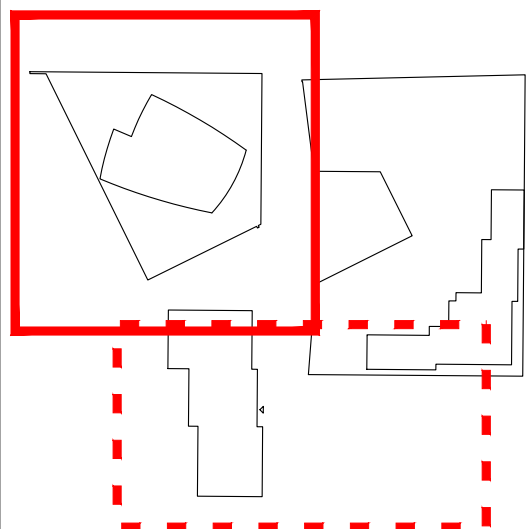

Issue	Revision	Initial	Date
06	ROLLARDS ADDED	SB	17.05.24
05	REVISED TREES	CO	19.09.23
04	REINSTATED TREES AND UPDATED PLANTING NOS.	SB	23.08.23
03	ARCHITECTURAL UPDATE	CO	03.08.23
02	ARCHITECTURAL UPDATE	CO	19.06.23
-	FIRST ISSUE	AH	13.06.23

open
optimised environments

optimised environments ltd
2nd Floor | Quarterma Two | 21 Lister Square | Edinburgh | EH3 9GL
t: 0131 221 9830 | e: optimisedenvironments.com


LONDON
Wanford Court | 23 Throgmorton Street | London | EC2N 2AT
t: 020 79474562 | e: optimisedenvironments.com

MANCHESTER
13 Swan Street | Manchester | M4 5JZ
t: 0161 696 7550 | e: optimisedenvironments.com

Client
Downing Living (Manchester) Ltd

Project
PLOT 11 FIRST STREET SOUTH
Manchester

Drawing Title
**BUILDING D
PUBLIC REALM TREE PLANTING
SHEET 1 OF 1**

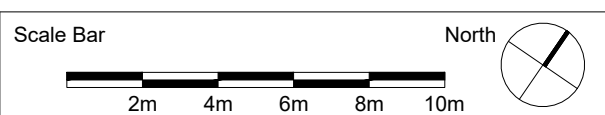

Scale: 1:100@A1 Date: Apr 2023

By: AH Status: CONSTRUCTION

Checked: AW Approved: AW

Drawing Number
M90183_D_L205 Rev
06

Computer File: R:\Projects\2019\M90183_FirstCAD\AUTOCAD\SHEETS\PHASE D