

NOTES: All dimensions must be checked on site and not scaled from this drawing.


Revit Link Schedule RODSTA-BUT-A-ZZ-M-A-0002_Block A_S2- Issued for Information_P13.rvt RODSTA-CUR-A-ZZ-M-S-0001_BLOCK A_S2- Issued for Information_P08.0.rvt RODSTA-EOS-A-XX-M3-X-00099_Block A - SFS IFC_S3- Issued for Internal Review and Comment_H.fcf.RVT			
Rev	Date	Description	By
P01	17.01.24	Preliminary Issue	J.T.

NOTES:


- THIS DRAWING IS TO BE READ IN CONJUNCTION WITH ALL RELEVANT PUBLIC HEALTH, STRUCTURAL, MECHANICAL AND ELECTRICAL ENGINEERS DRAWINGS, SCHEMATICS, LAYOUTS AND THE RELEVANT SECTIONS OF THE SPECIFICATION.
- THE DRAWING SHOWS THE DESIGN INTENT ONLY AND IS SUBJECT TO COORDINATION BY THE CONTRACTOR AND THE PREPARATION OF INSTALLATION DETAIL DRAWINGS.
- DUCT DIMENSIONS DO NOT INCLUDE PROVISIONS FOR BRACKETRY.
- DRAIN-OFF COCKS SHALL BE PROVIDED AT ALL LOW POINTS.
- INDIVIDUAL 'BALLOFIX' TYPE ISOLATION SHALL BE PROVIDED TO EACH SANITARY APPLIANCE. LINE ISOLATION SHALL BE PROVIDED IMMEDIATELY EITHER SIDE OF ANY MAINTENANCE ANCILLARIES SUCH AS WATER METERS, THERMOSTATIC MIXING VALVES ETC.
- TYPE 3 THERMOSTATIC MIXING VALVES SHALL BE INSTALLED AT THE PIPELINE SIZE ON FITTINGS AS STATED ON THE TYPICAL SANITARYWARE DETAILS.
- ALL CONNECTIONS TO INDIVIDUAL ITEMS OF SANITARYWARE ARE 15MM UNLESS OTHERWISE STATED.
- SPRINKLER DESIGN TO BE COMPLETED BY A SPECIALIST. DRAWING SHOWS INDICATIVE ENTRY TO THE APARTMENT.
- FOR CONTINUATION OF SERVICES PLEASE REFER TO 50 SERIES & 60 SERIES LAYOUTS AND APARTMENT LAYOUTS.
- WHERE SWITCHES/ SOCKETS ARE INSTALLED IN PARTY WALLS OR CORRIDOR WALLS, INTUMESCENT PADS ARE TO BE FITTED TO MAINTAIN FIRE & ACOUSTIC INTEGRITY.
- ALL SOCKET/SWITCH POSITIONS SUBJECT TO 100mm TOLERANCE DUE TO STUD SETTING-OUT

LEGEND:


	EXHAUST
	EXTRACT
	INTAKE

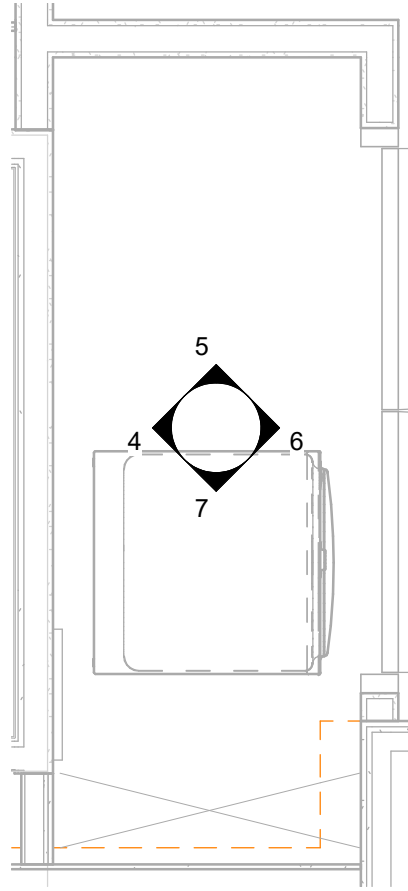


Type 01 - Elevations
1 : 20

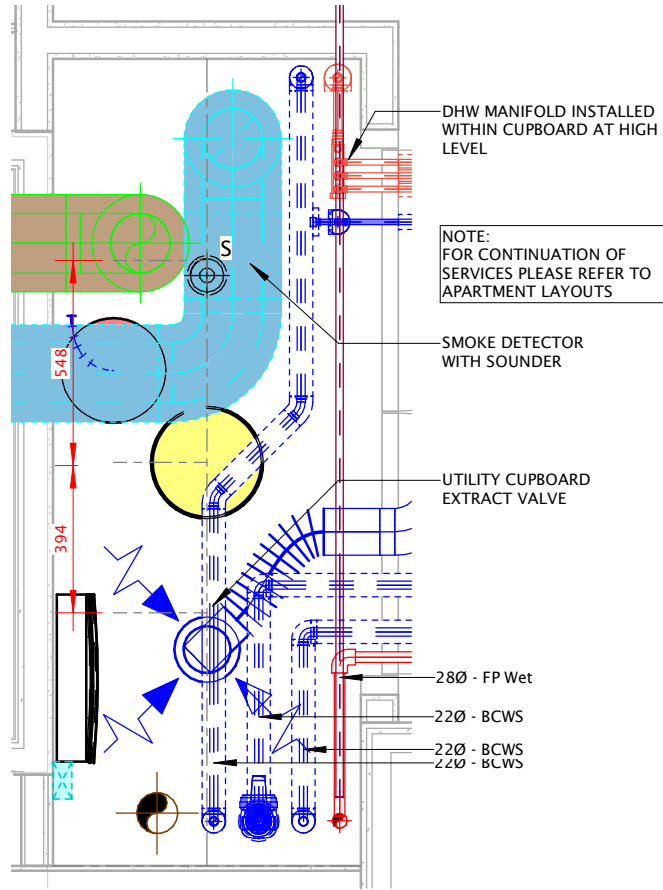


Type 01 - Combined Services High Level
1 : 20

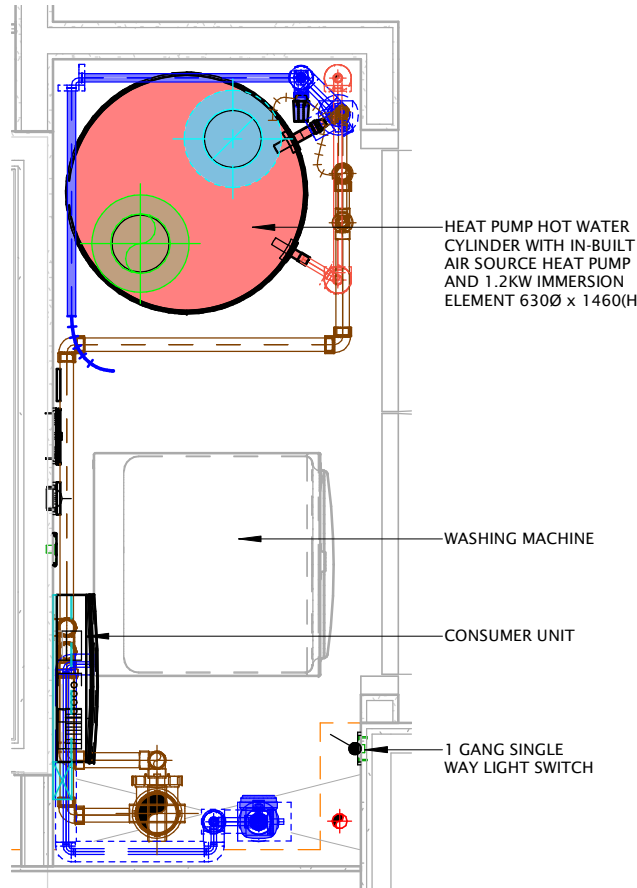


Type 01 - Combined Services Low Level
1 : 20

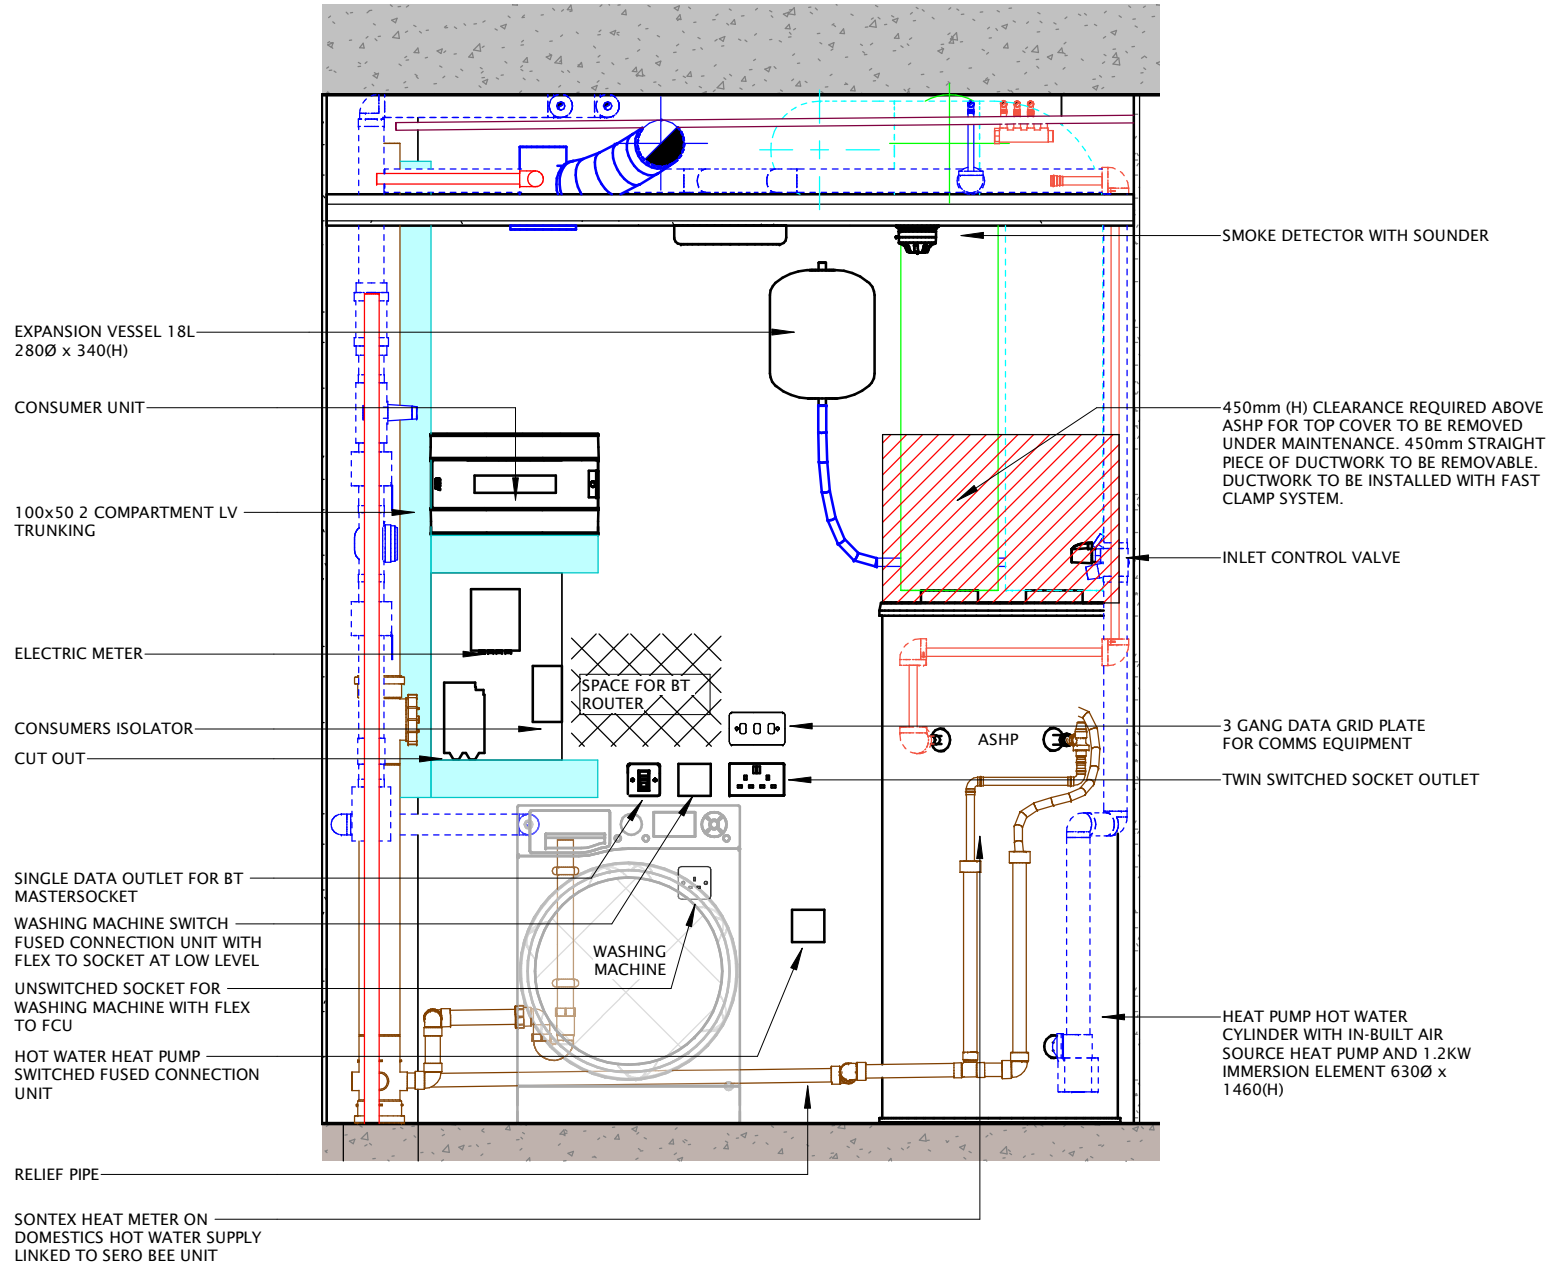


Type 01 - Elevation A
1 : 20

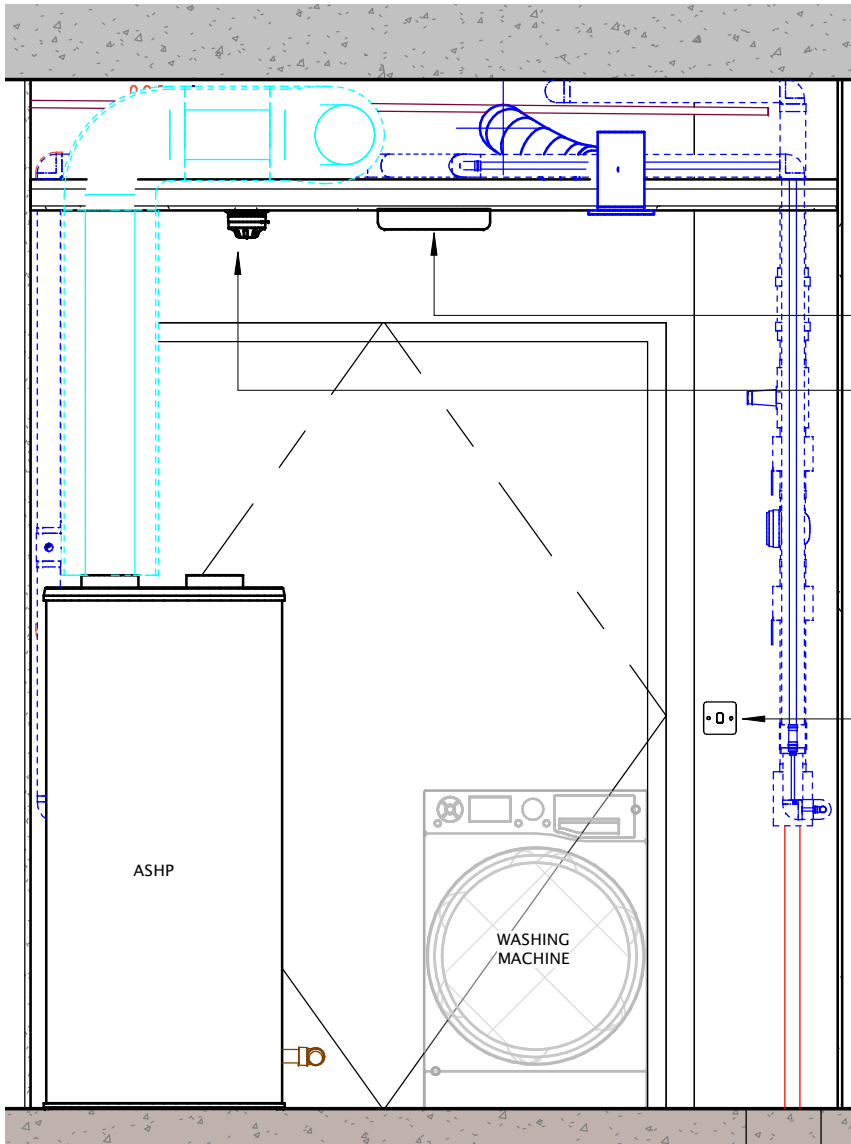


Type 01 - Elevation C
1 : 20

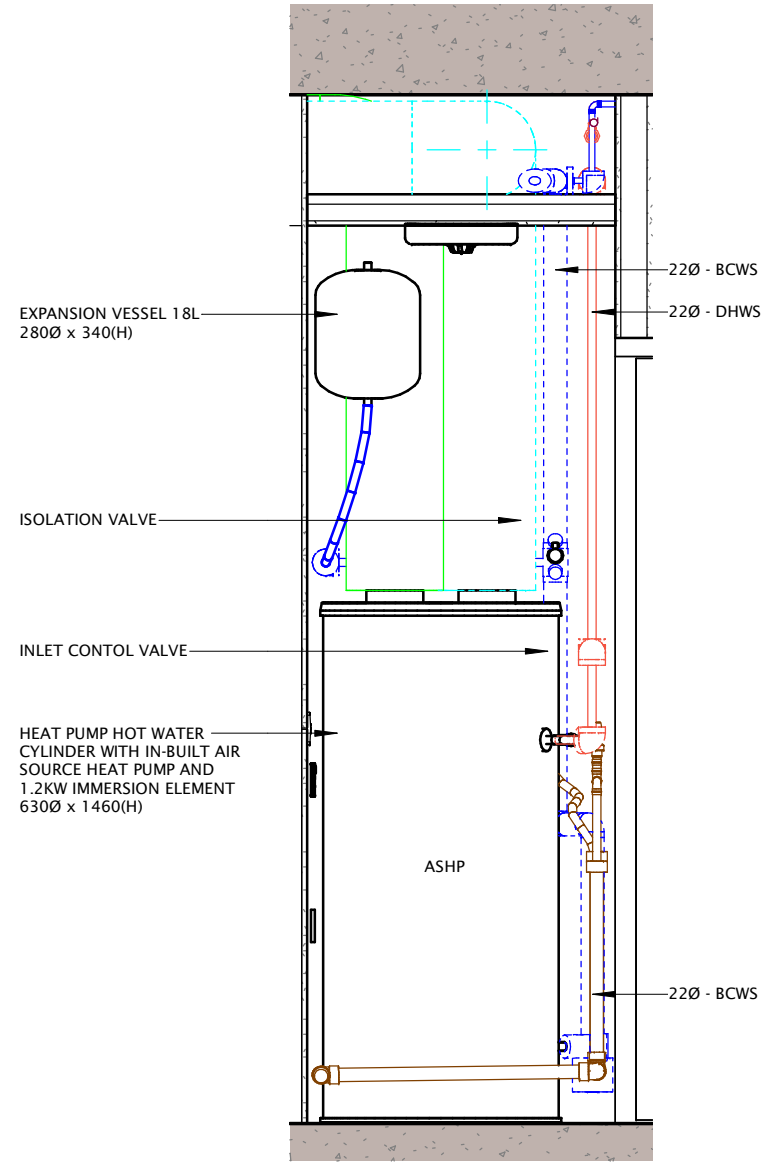

Type 01 - Elevation B
1 : 20

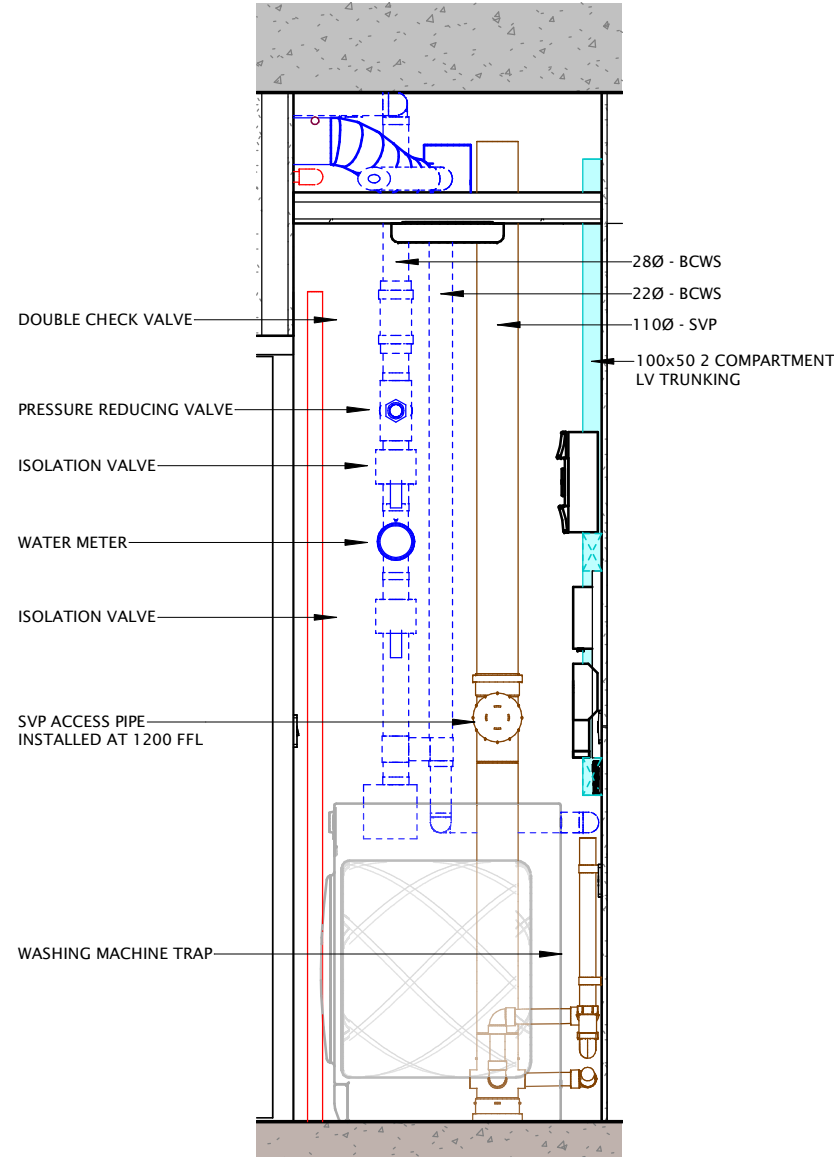

Type 01 - Elevation D
1 : 20

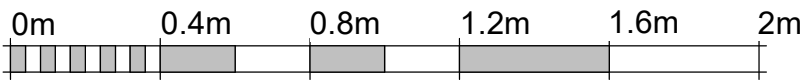

VISUAL SCALE 1:20 @ A1

Company



Building Services Engineering

Unit 9-10 Olympic Court,
Boardmans Way,
Whitehills Business Park,
Blackpool, FY4 5GU

Tel: 01253 760160
Email: info@ameon.co.uk

Client



Job Title

RODNEY STREET
MANCHESTER

Drawing Title

Type 01 - Utility Cupboard Layout

Date January 2024	Drawn by J.T.	Check by A.W.
Scale @ A1 As indicated	Status S3	Revision P01

Drawing Number

RODSTA-AME-ZZ-ZZ-DR-M-50019