


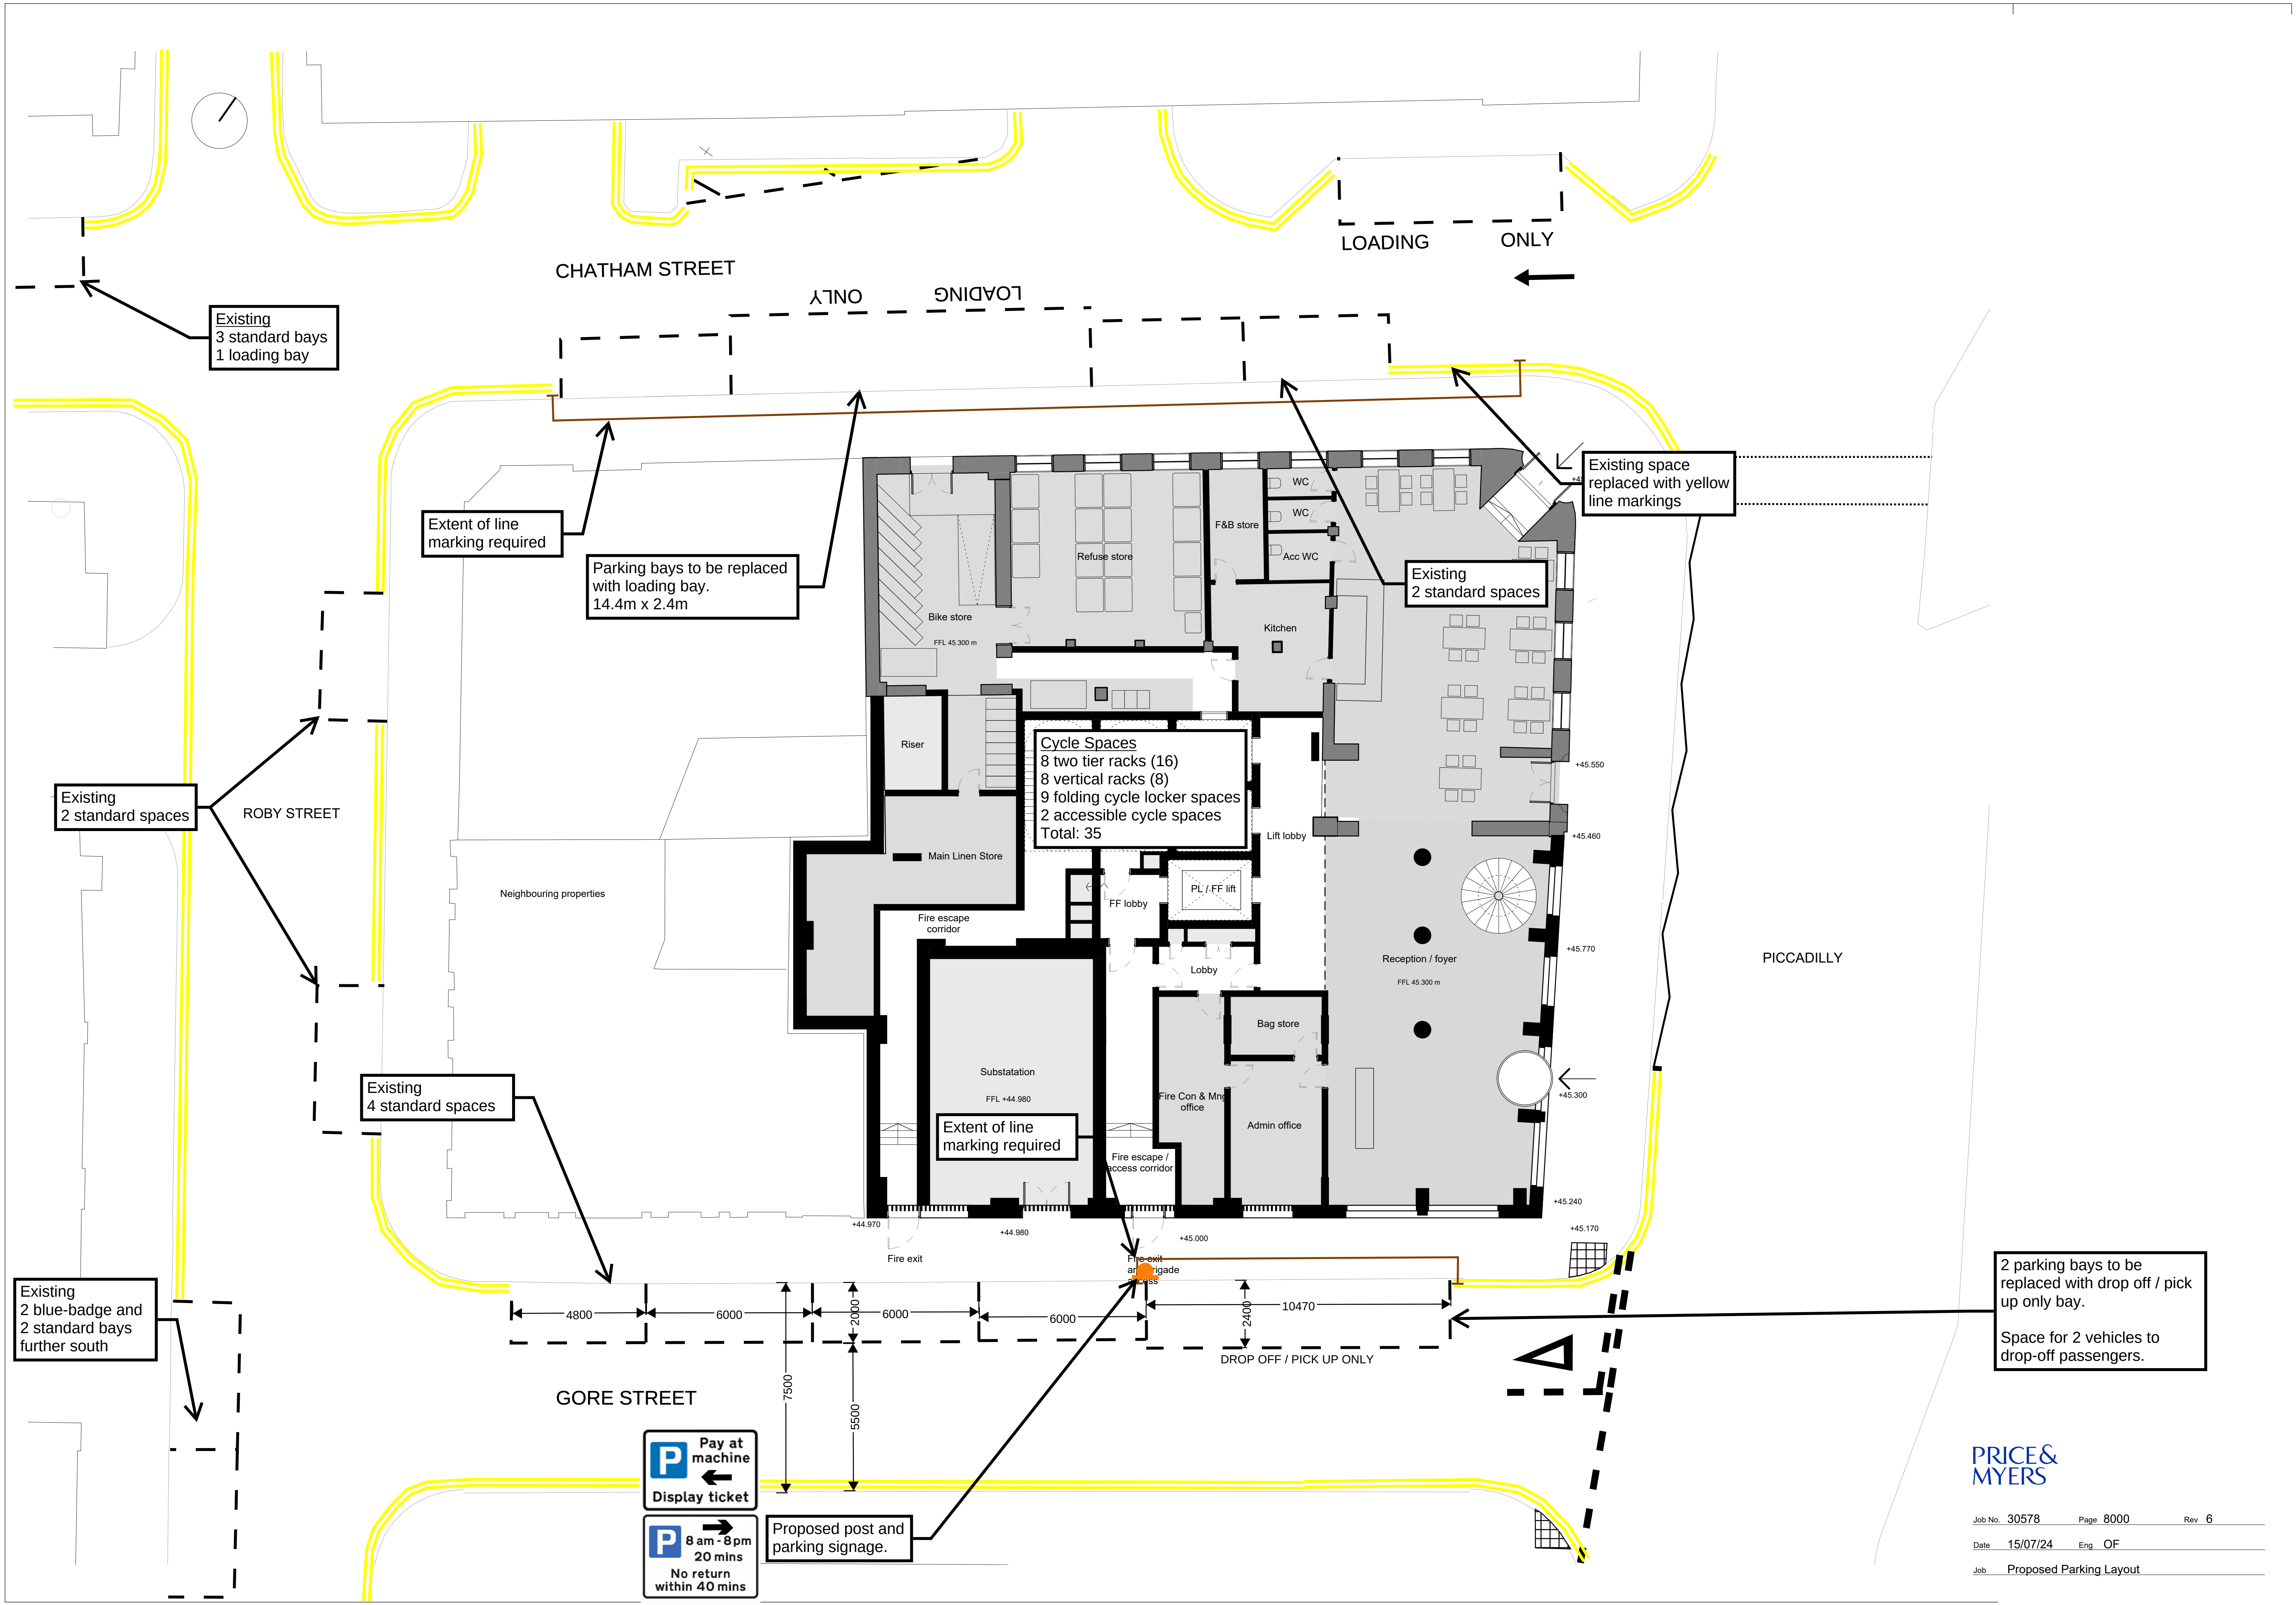

Existing
3 standard bays
1 loading bay

Extent of line
marking required

Parking bays to be replaced
with loading bay.
14.4m x 2.4m

Existing
2 standard spaces

ROBY STREET

Existing
4 standard spaces

Existing
2 blue-badge and
2 standard bays
further south

GORE STREET

P Pay at
machine
←
Display ticket

P 8 am - 8 pm
20 mins
No return
within 40 mins

Proposed post and
parking signage.

Extent of line
marking required

Cycle Spaces
8 two tier racks (16)
8 vertical racks (8)
9 folding cycle locker spaces
2 accessible cycle spaces
Total: 35

Existing space
replaced with yellow
line markings

Existing
2 standard spaces

2 parking bays to be
replaced with drop off / pick
up only bay.

Space for 2 vehicles to
drop-off passengers.

PRICE &
MYERS