



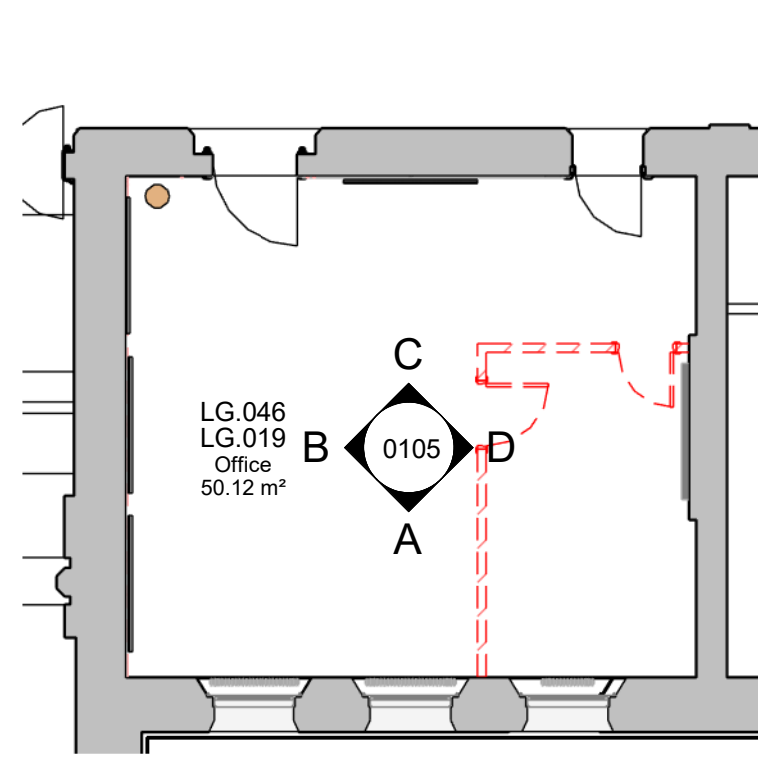


LG.019 Layout

1 : 100

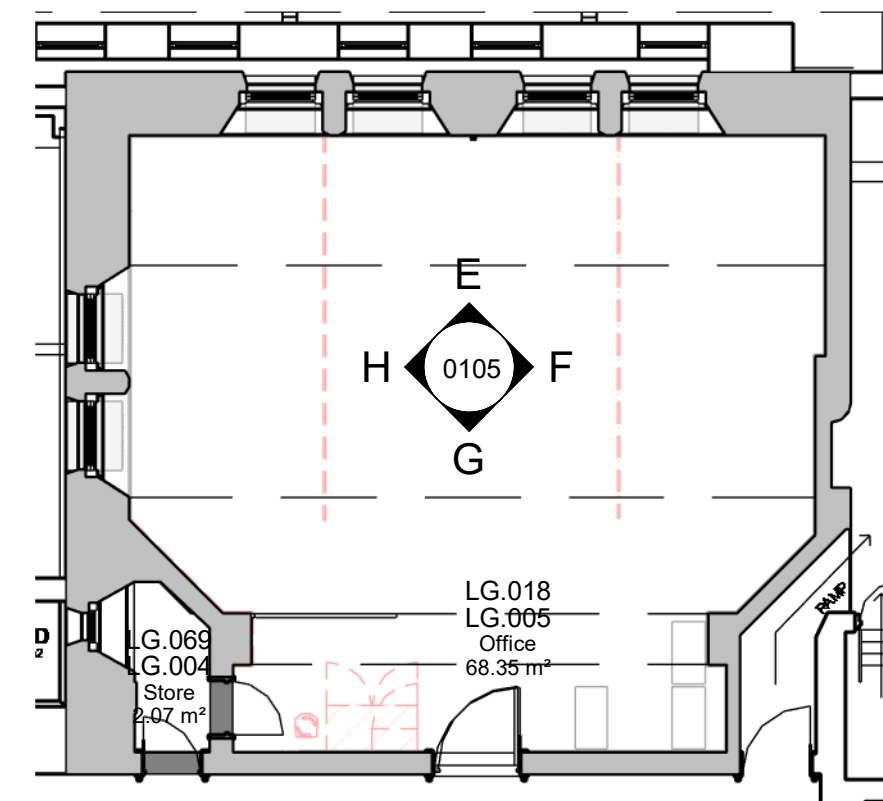

LG.005 Layout


1 : 100

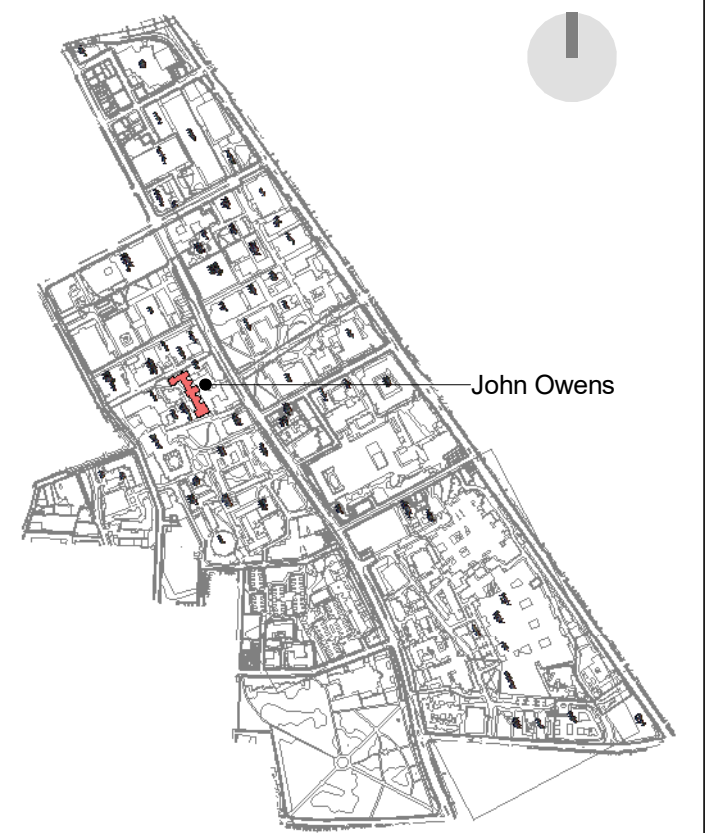

0 1m 2m 4m
1:50 @ A1


NOTES

- Do not scale from this drawing.
- All measurements are in millimetres unless stated otherwise.
- This drawing is to be read in conjunction with the specification and all relevant Architectural, Electrical, Mechanical and Structural drawings.
- (c) University of Manchester this drawing must not be reproduced without permission.
- Directorate of Estates and Facilities to be notified of any discrepancies.

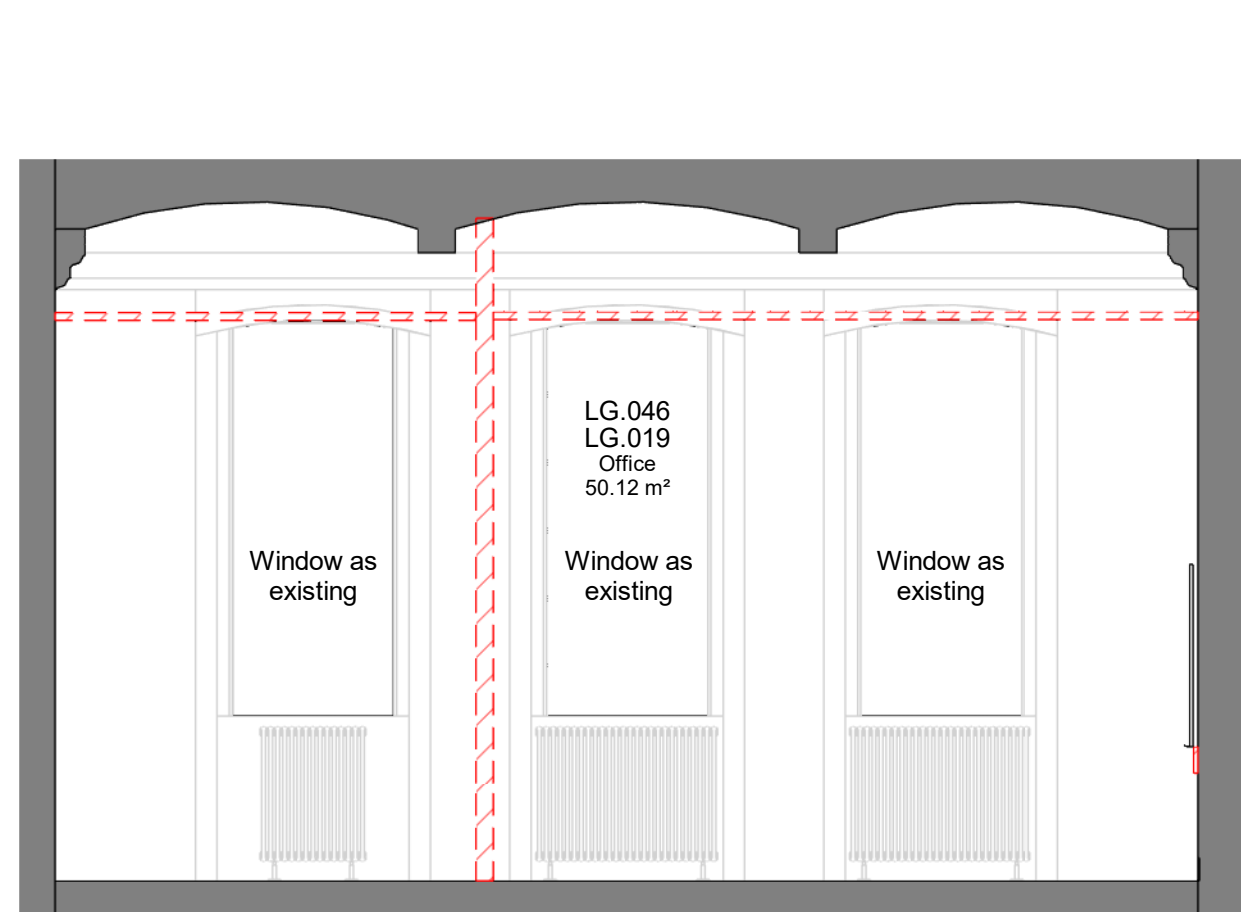


LG.019 Elevation A

1 : 50

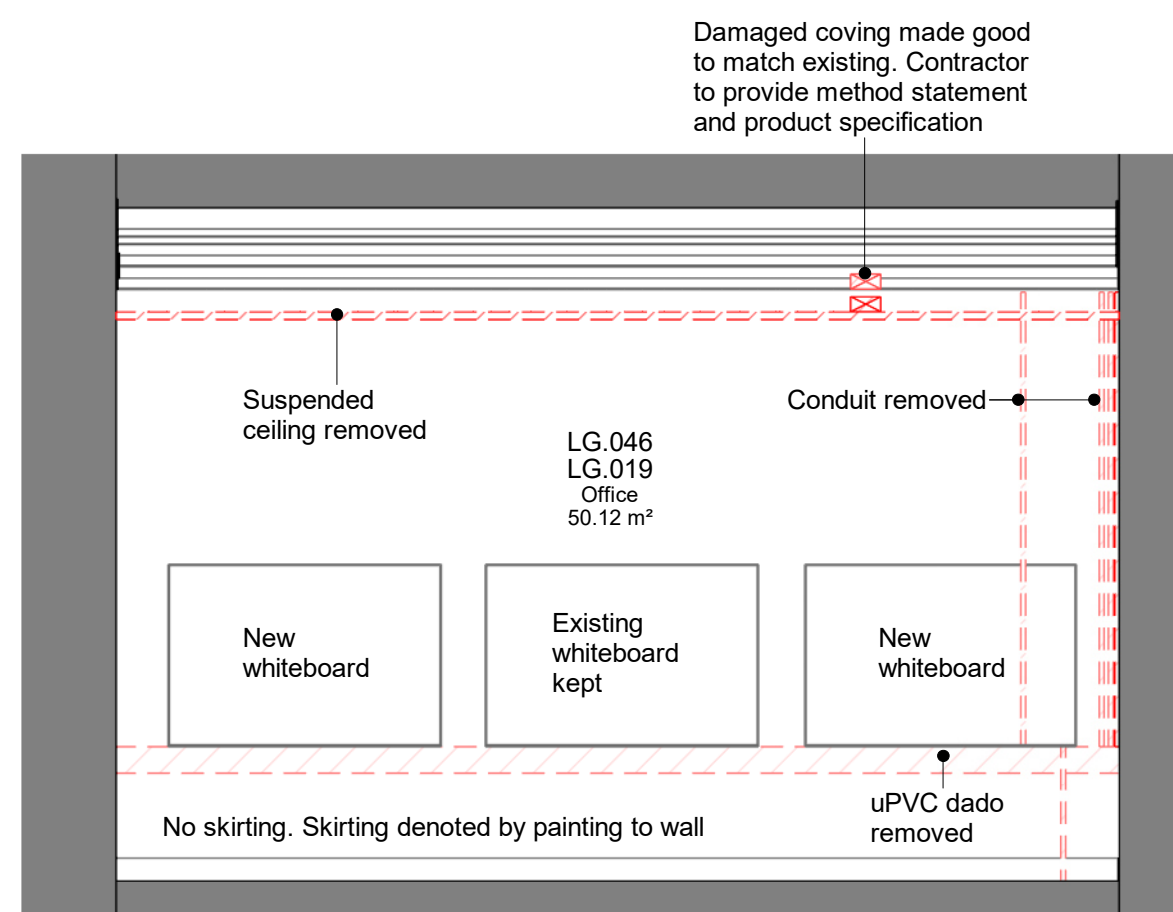


LG.019 Elevation B

1 : 50

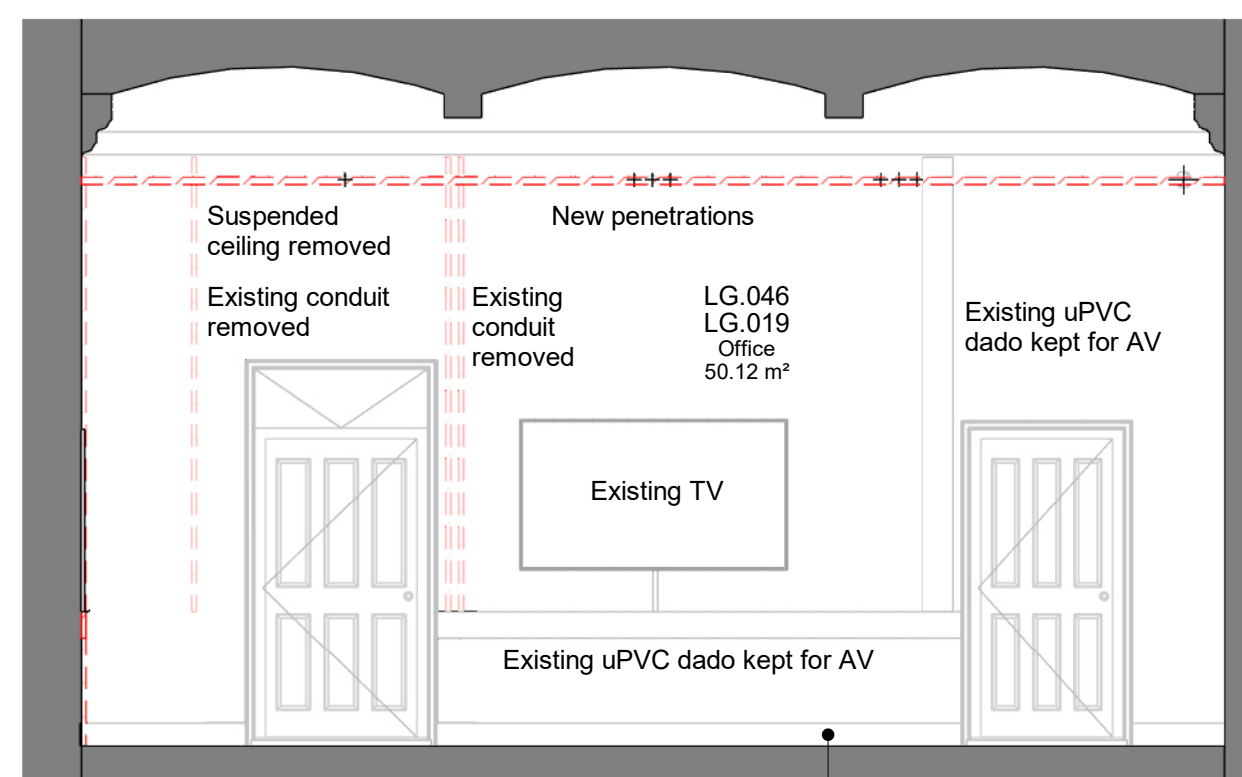


LG.019 Elevation C

1 : 50

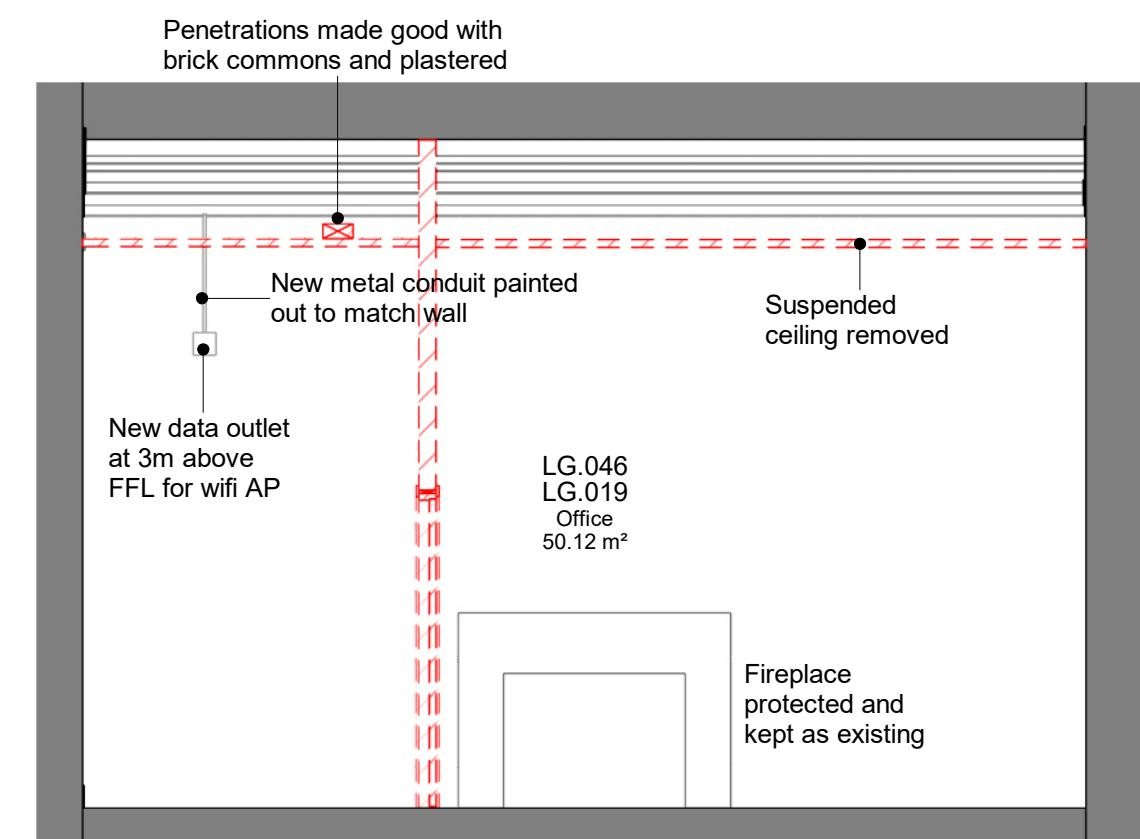


LG.019 Elevation D

1 : 50

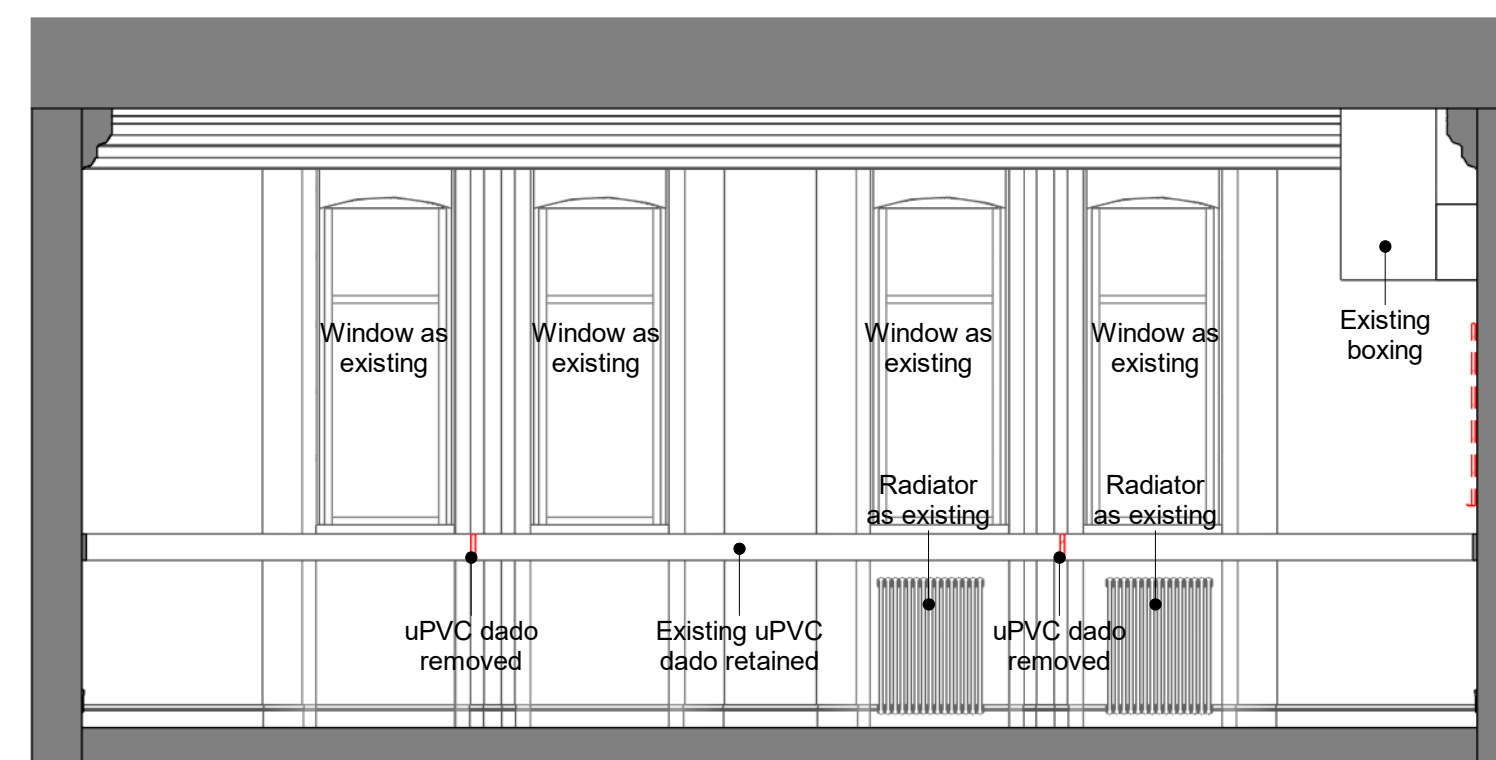


LG.005 Elevation E

1 : 50

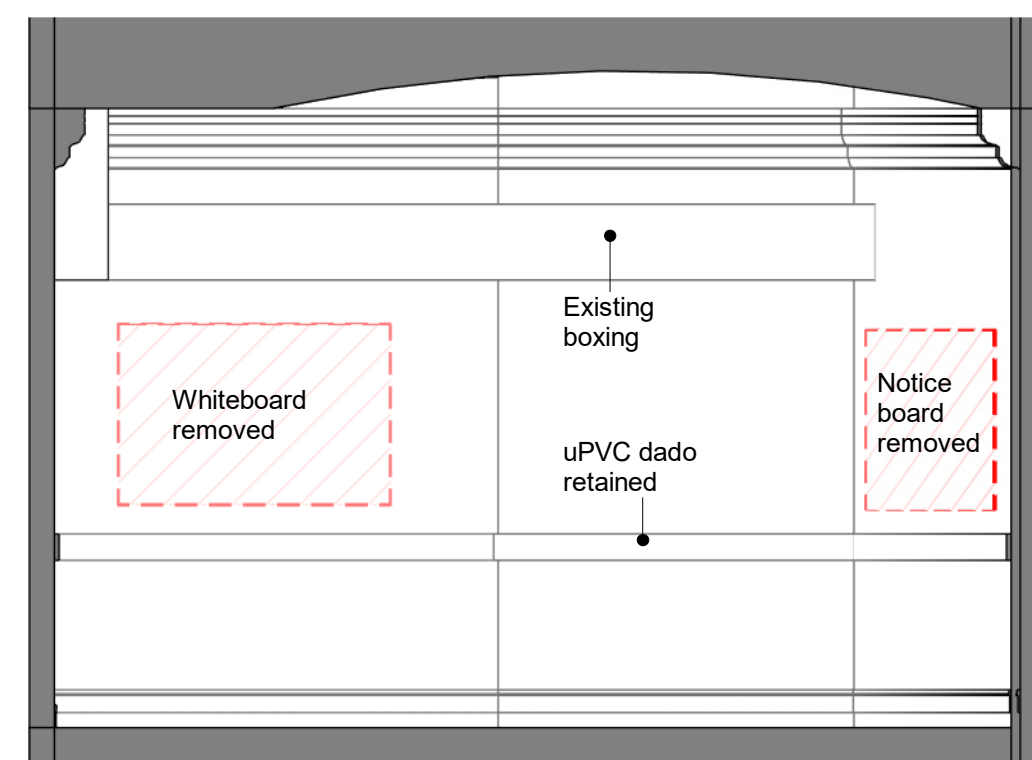


LG.005 Elevation F

1 : 50

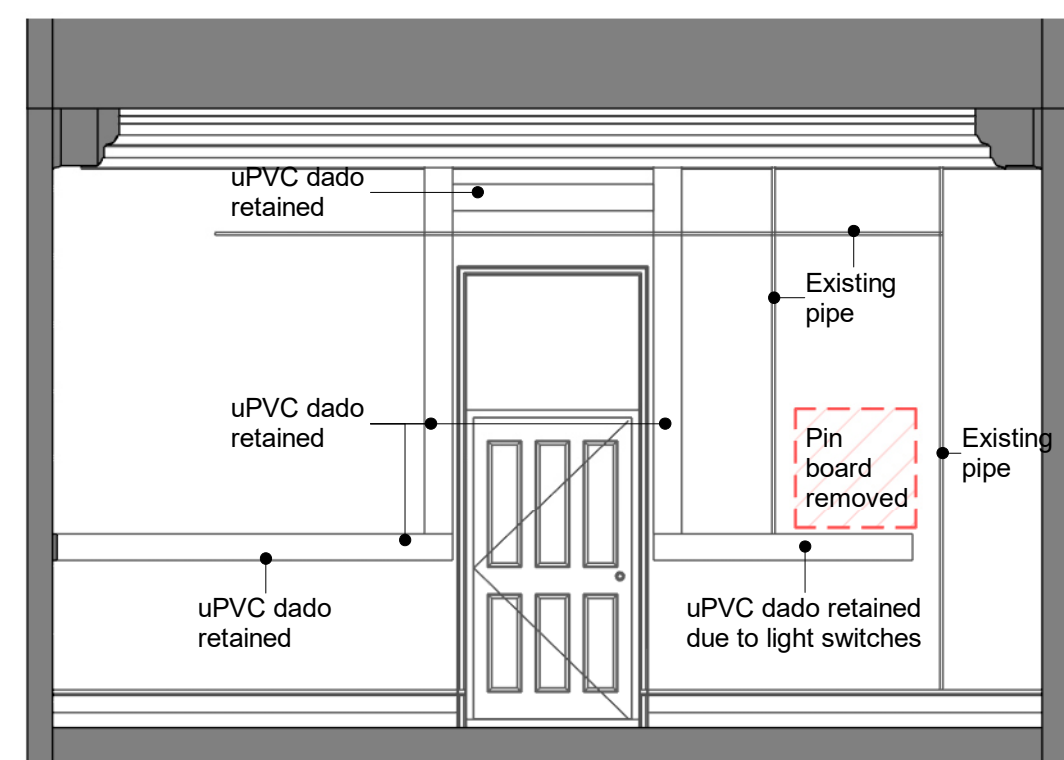

LG.005 Elevation G

1 : 50

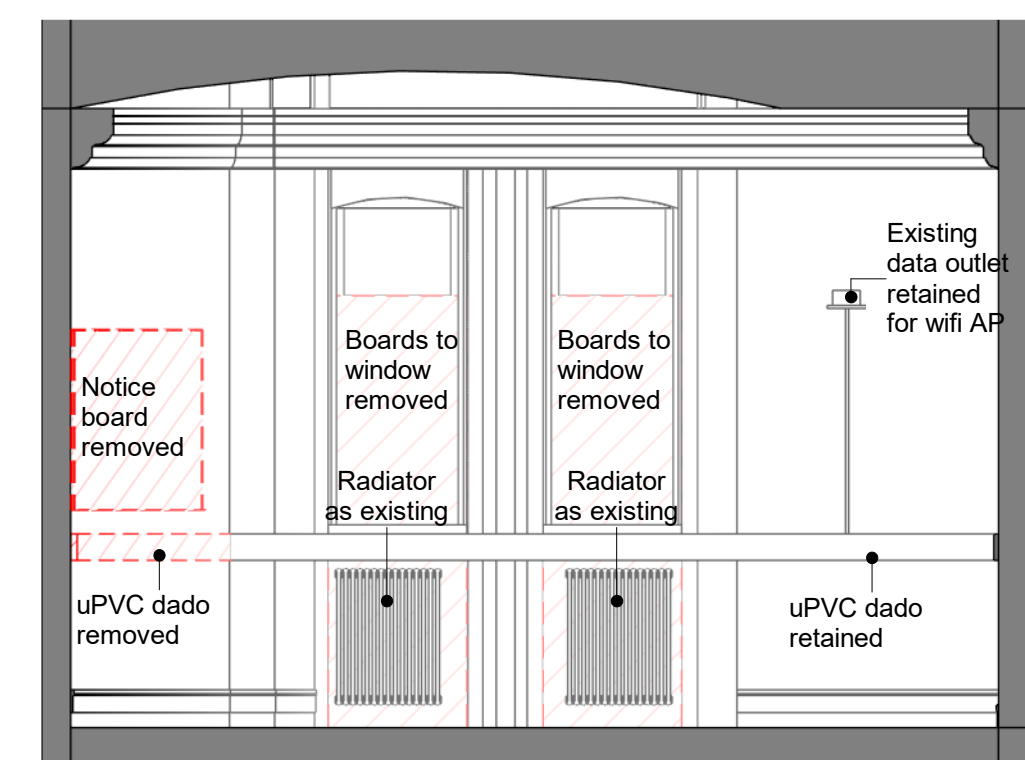

LG.005 Elevation H

1 : 50

Note:
Please refer to MEP drawings for proposed.

P01	First Issue. Issue for comment.	29-05-24	JL	JL
Rev	Description	Date	By	Auth

MANCHESTER
1824
The University of Manchester

Directorate of Estates and Facilities
Bayer Building
The University of Manchester
Oxford Road
Manchester
M13 9PL

HALLIDAY MEECHAM ARCHITECTS
Halliday Meecham Architects Limited
111 Piccadilly Manchester M1 2HY
+44 (0)161 461 5565
4 Devonshire Street London W1W 5DT
+44 (0)203 440 5175
hms@haldimameecham.com
www.haldimameecham.com

Drawing Status
CONSTRUCTION

Project
John Owens Occupation - 5668

Building Name
The John Owens Building

Building No.
001AA

Site Name
Oxford Road

Sub Site Name
Old Quadrangle

Drawing Title
John Owens B1 Room Elevations Sheet 2

PM	ME	Drawn	JL	Checked	FW	Authorised	HMA
----	----	-------	----	---------	----	------------	-----

Scale @A1	Date	Date	Date
1:50	02-11-2023	02-11-2023	02-11-2023

Drawing Number	Revision
5668-HMA-JO-ZZ-DR-A-0105	P01

Original Drawing Paper Size 841mm x 594mm