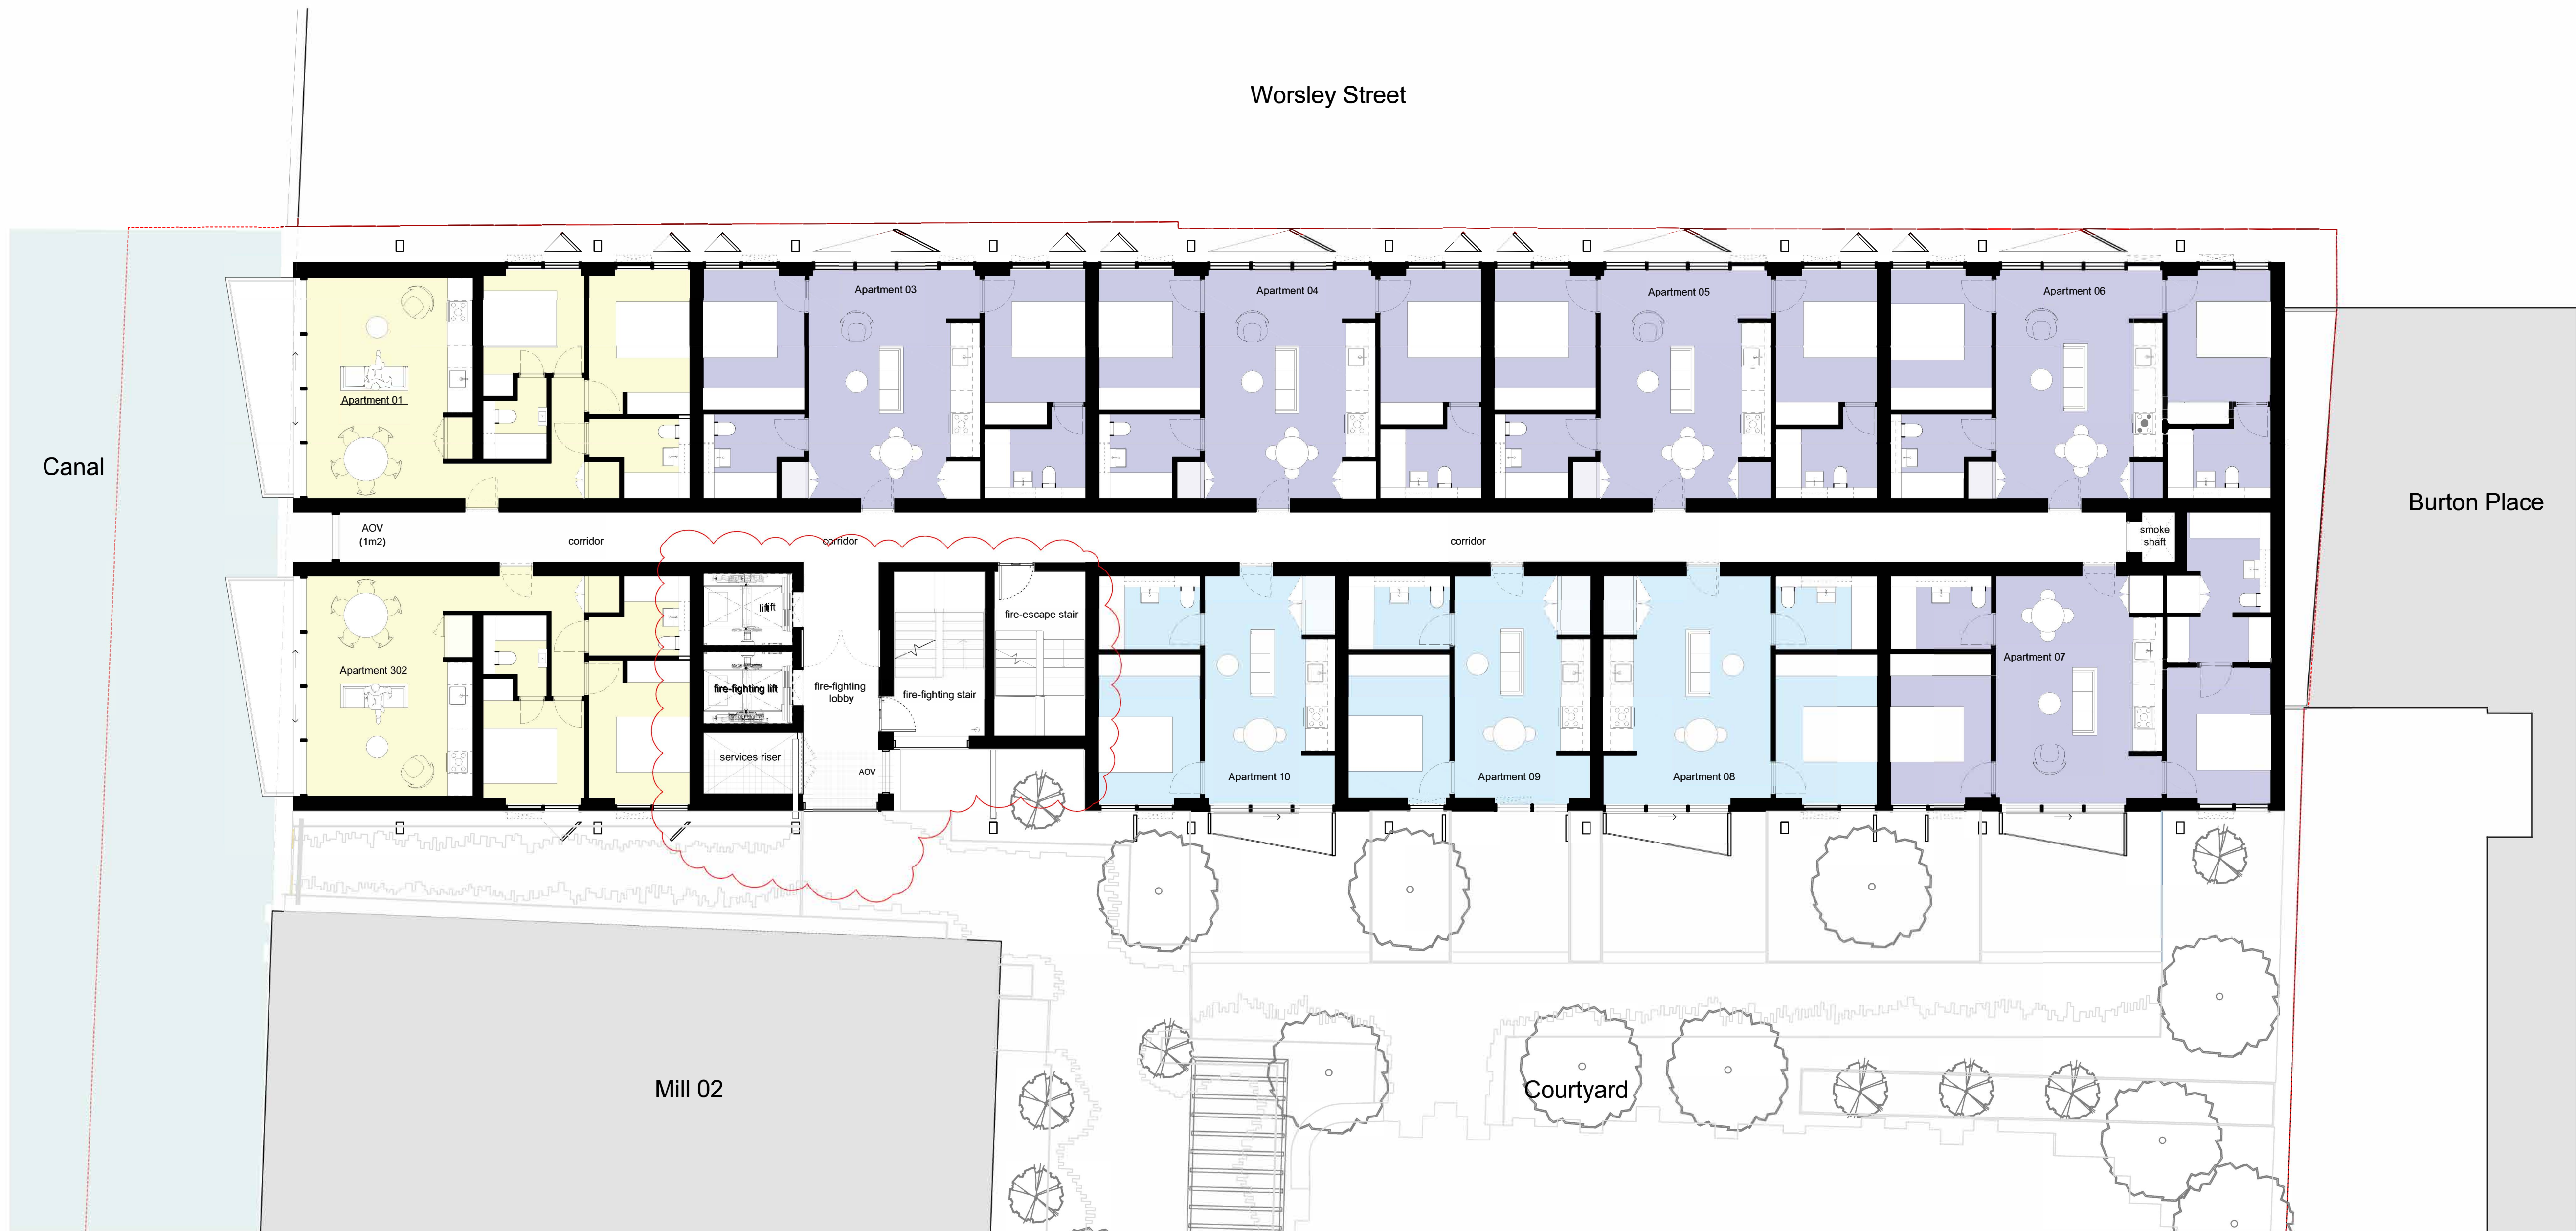
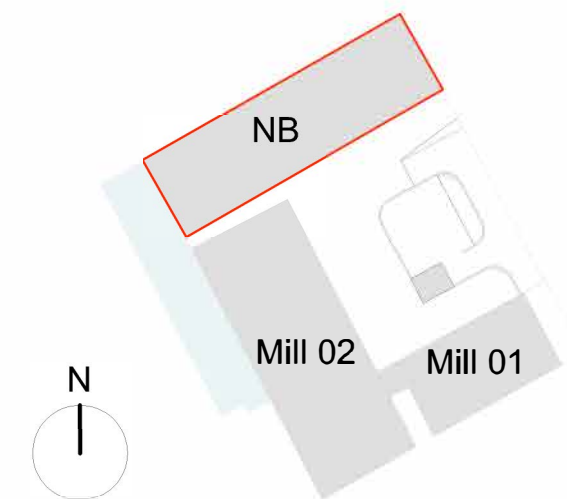


The copyright of this drawing is vested with Capital & Centric and must not be copied or reproduced without the consent of the company.

P01	Second Staircase added, core revised to accommodate	02/02/2024	ET	JD
Rev	Description	Date	Drawn	Chk.

- KEY
- Apartment Type A
 - Apartment Type B
 - Apartment Type C
 - Apartment Type D
 - Refuse Store

Client:
Capital & Centric
Project:
Talbot Mill, Manchester

Drawing Title
New Build Proposed Plan
Levels 01 - 06
Drawing Status
PLANNING ADDENDUM

CAPITAL&CENTRIC

72 Chapelton Street
Manchester
M1 2EY
0161 547 3136

Drawing No.	TM-NB-XX-DR-A-80-133			Revision
Drawn	Checked	Paper Size	Scale	Date
MD	JD	A1	1:100	02/02/24