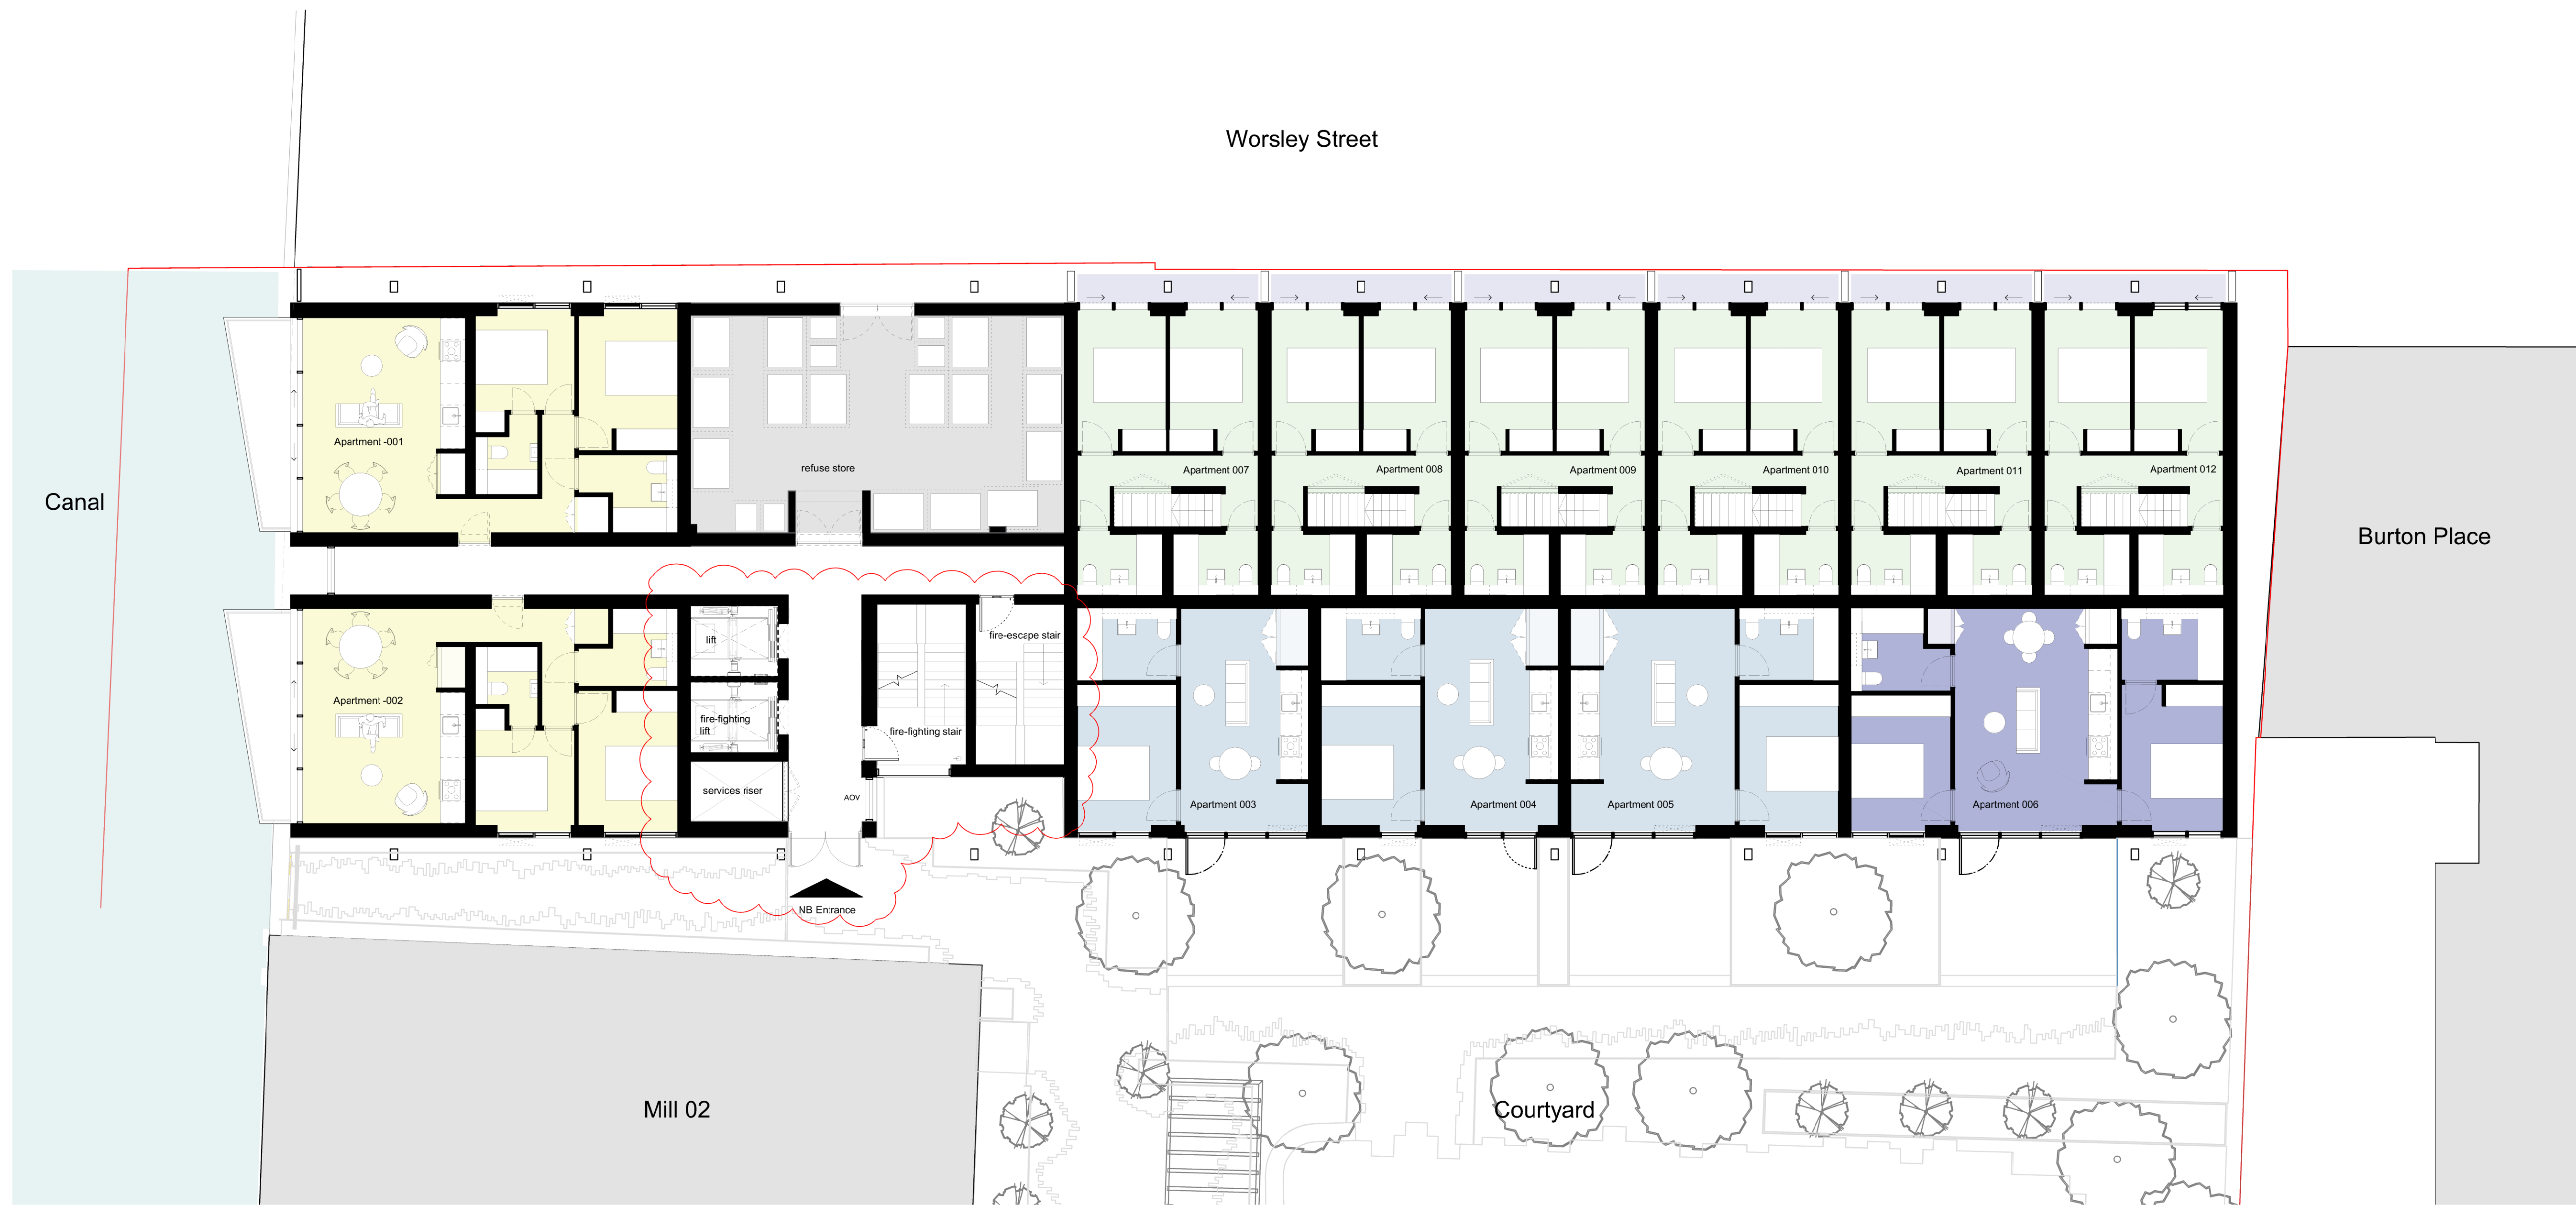
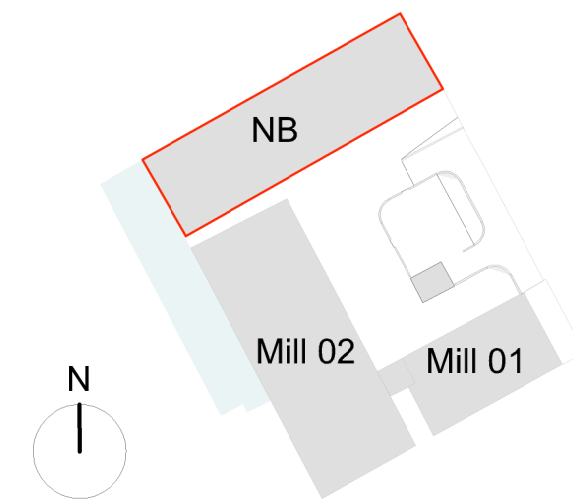


The copyright of this drawing is vested with Capital & Centric and must not be copied or reproduced without the consent of the company.

PD1	Second Staircase added, core revised to accommodate	02/02/2024	ET	JD
Rev	Description	Date	Drawn	CHK

- KEY
- Apartment Type A
 - Apartment Type B
 - Apartment Type C
 - Apartment Type D
 - Refuse Store

Client:
Talbot Mill, Manchester

Drawing Title
New Build Proposed Plan
Courtyard Level
Drawing Status
PLANNING ADDENDUM

CAPITAL&CENTRIC

72 Chapeltown Street
Manchester
M1 2EY
0161 547 3136

Drawing No.
TM-NB-CY-DR-A-80-131

Revision
P01

Drawn	Checked	Paper Size	Scale	Date
MD	JD	A1	1:100	02/02/24