
A1

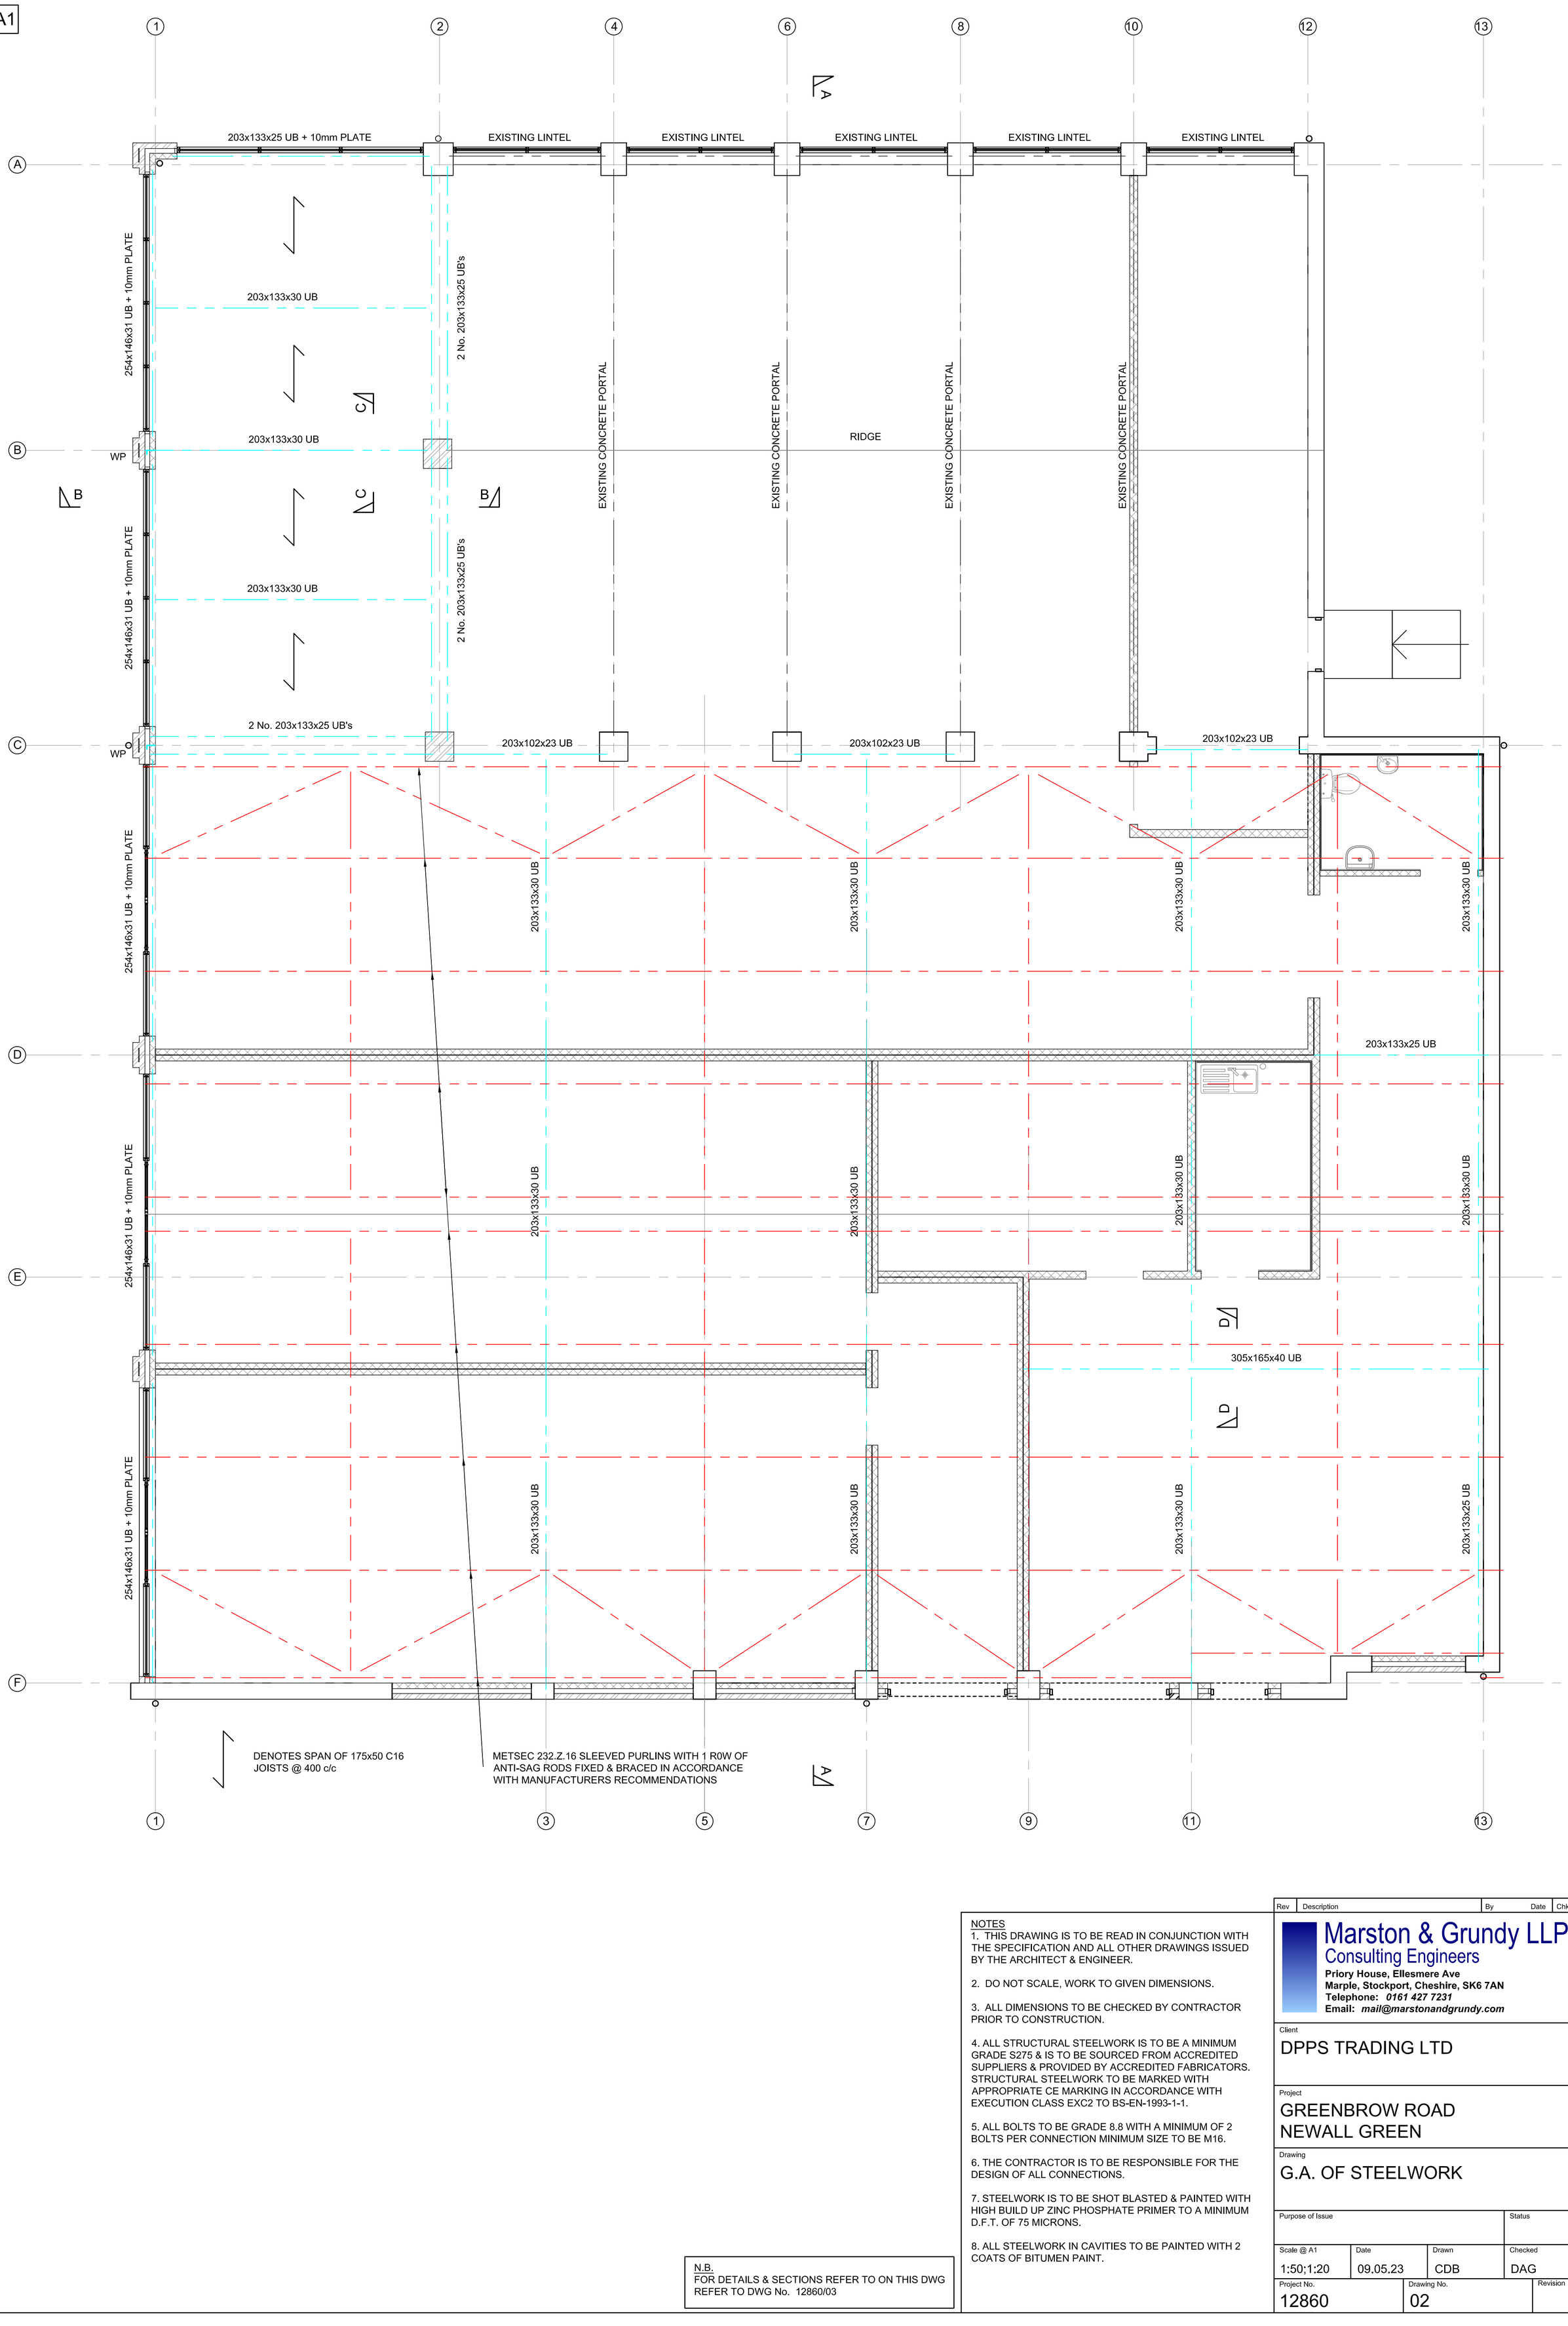

N.B.
FOR DETAILS & SECTIONS REFER TO ON THIS DWG
REFER TO DWG No. 12860/03

NOTES

1. THIS DRAWING IS TO BE READ IN CONJUNCTION WITH THE SPECIFICATION AND ALL OTHER DRAWINGS ISSUED BY THE ARCHITECT & ENGINEER.

2. DO NOT SCALE, WORK TO GIVEN DIMENSIONS.

3. ALL DIMENSIONS TO BE CHECKED BY CONTRACTOR PRIOR TO CONSTRUCTION.

4. ALL STRUCTURAL STEELWORK IS TO BE A MINIMUM GRADE S275 & IS TO BE SOURCED FROM ACCREDITED SUPPLIERS & PROVIDED BY ACCREDITED FABRICATORS. STRUCTURAL STEELWORK TO BE MARKED WITH APPROPRIATE CE MARKING IN ACCORDANCE WITH EXECUTION CLASS EXC2 TO BS-EN-1993-1-1.

5. ALL BOLTS TO BE GRADE 8.8 WITH A MINIMUM OF 2 BOLTS PER CONNECTION MINIMUM SIZE TO BE M16.

6. THE CONTRACTOR IS TO BE RESPONSIBLE FOR THE DESIGN OF ALL CONNECTIONS.

7. STEELWORK IS TO BE SHOT BLASTED & PAINTED WITH HIGH BUILD UP ZINC PHOSPHATE PRIMER TO A MINIMUM D.F.T. OF 75 MICRONS.

8. ALL STEELWORK IN CAVITIES TO BE PAINTED WITH 2 COATS OF BITUMEN PAINT.

Rev	Description	By	Date	Chk'd

Marston & Grundy LLP
Consulting Engineers
Priory House, Ellesmere Ave
Marple, Stockport, Cheshire, SK6 7AN
Telephone: ***0161 427 7231***
Email: ***mail@marstonandgrundy.com***

Client
DPPS TRADING LTD

Project
GREENBROW ROAD
NEWALL GREEN

Drawing
G.A. OF STEELWORK

Purpose of Issue	Status

Scale @ A1	Date	Drawn	Checked
1:50;1:20	09.05.23	CDB	DAG

Project No.	Drawing No.	Revision
12860	02	