


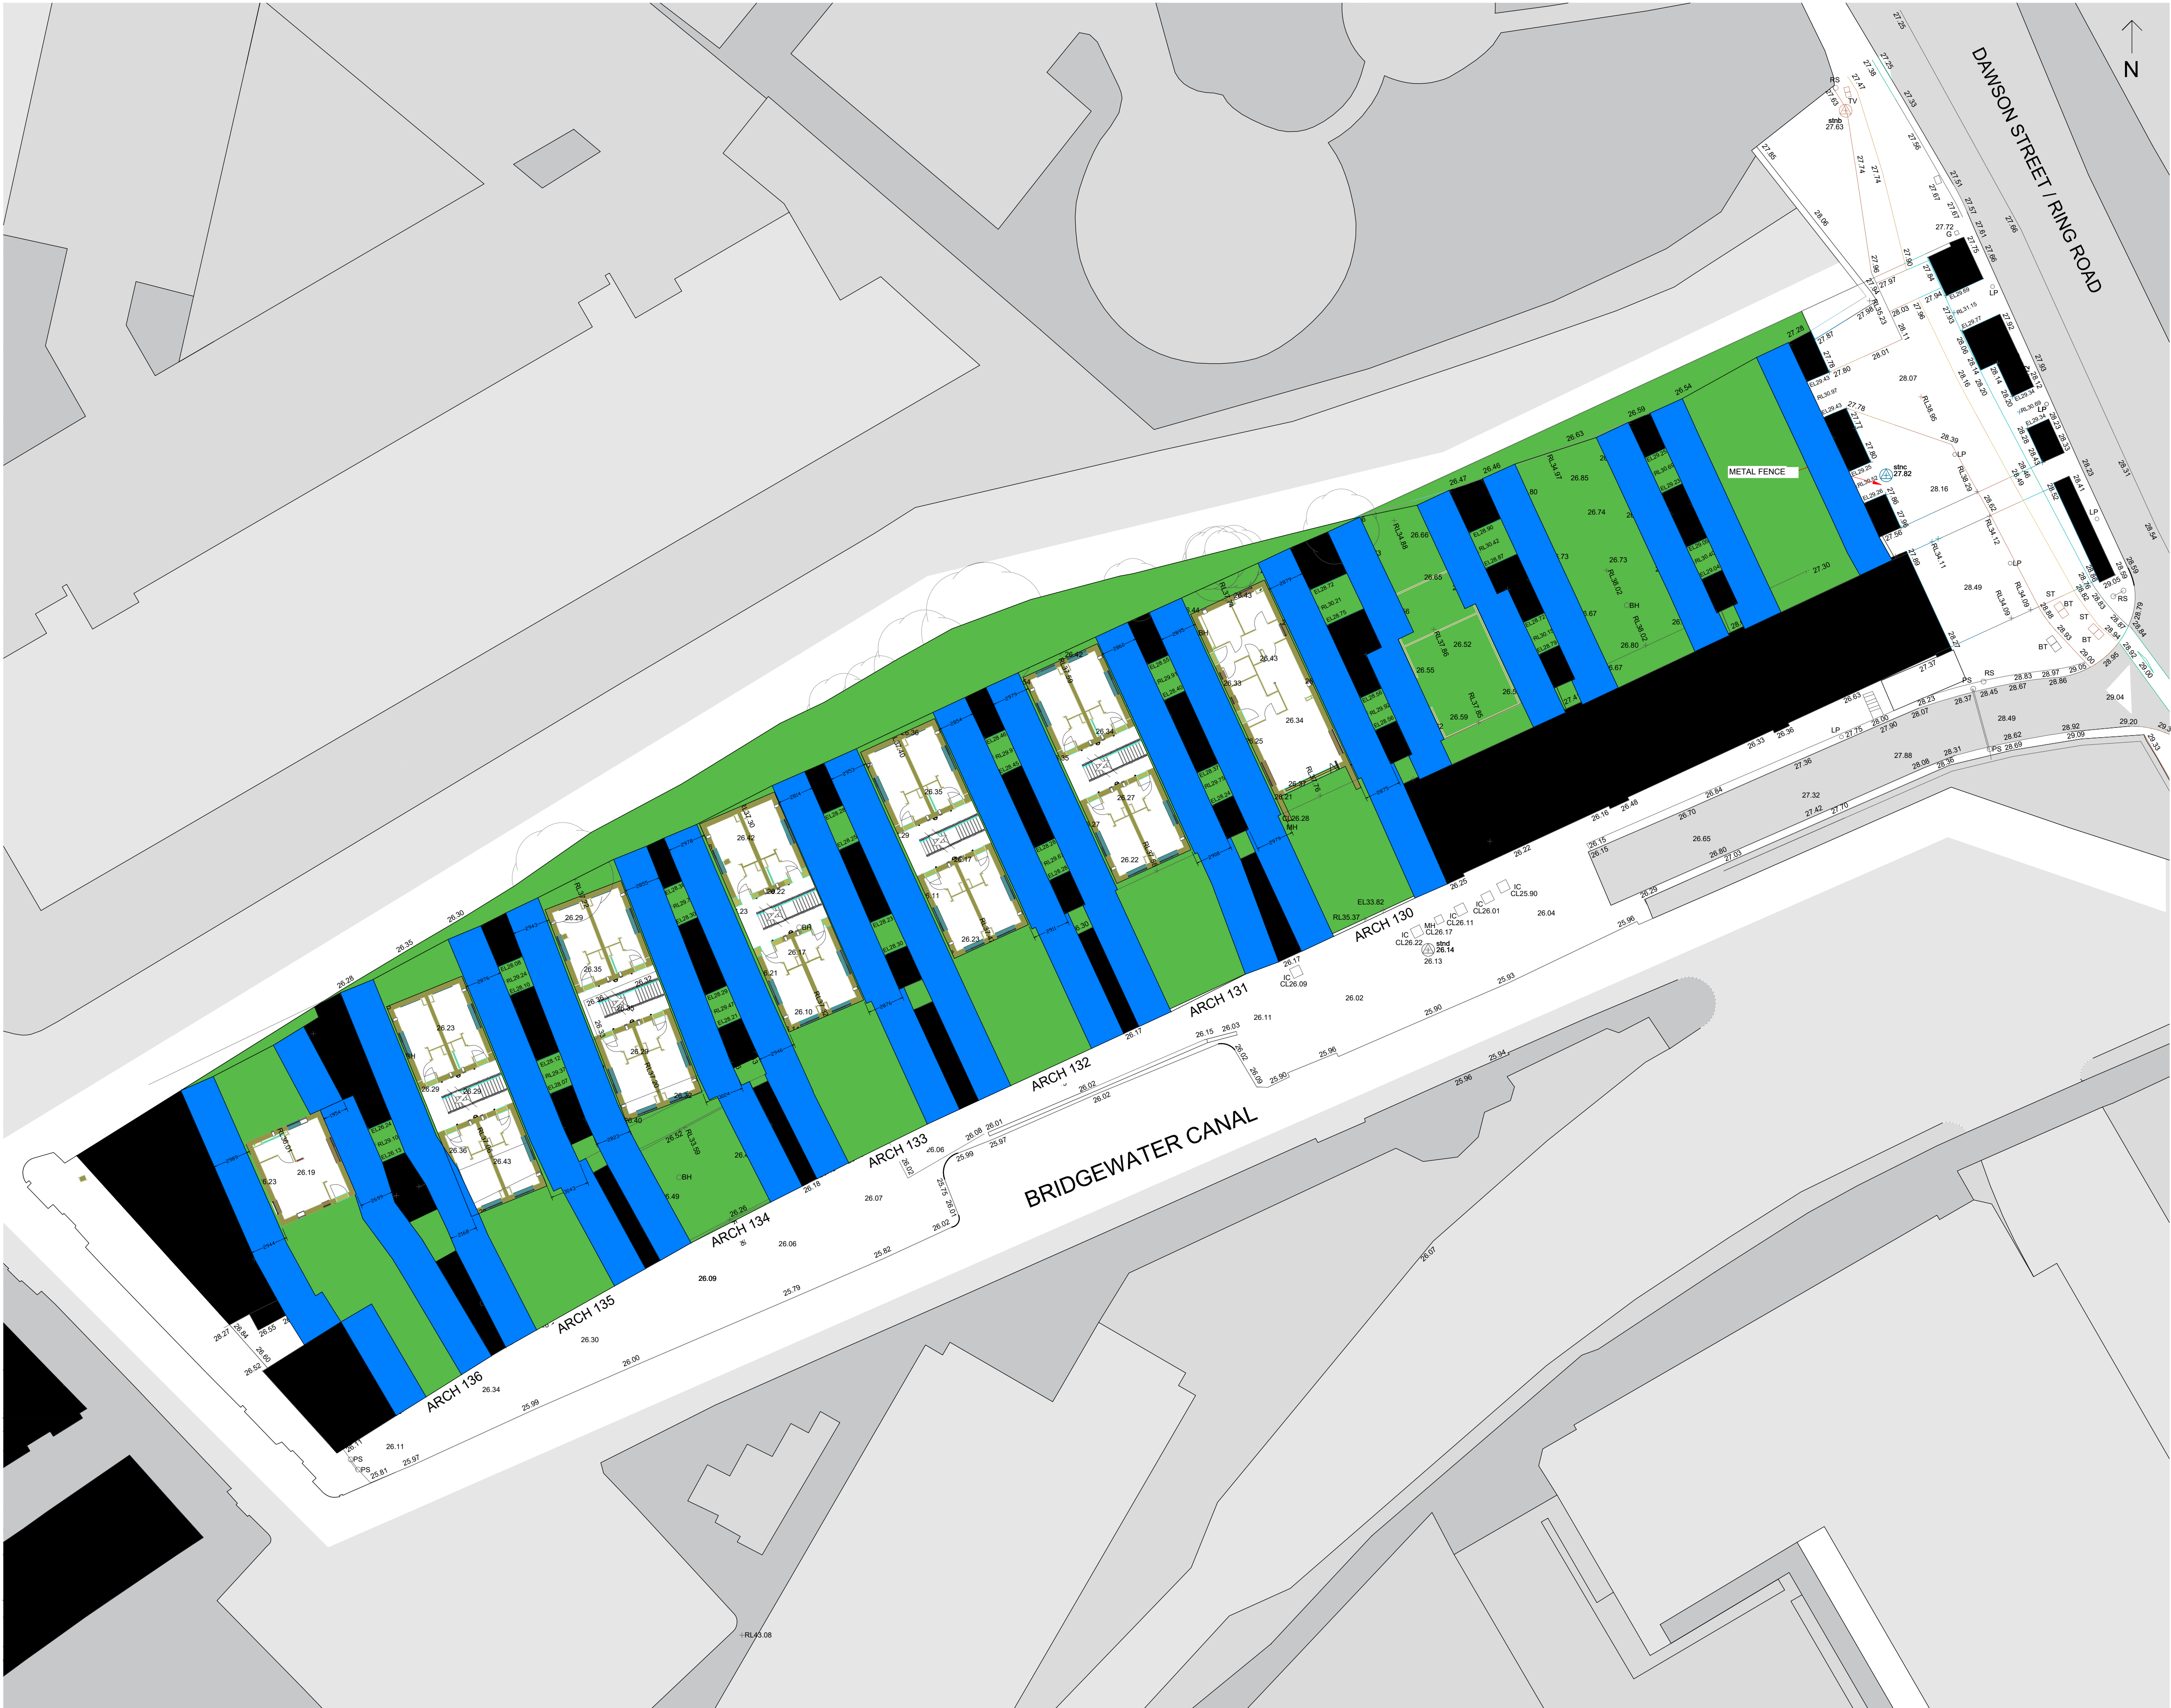

- NOTES
- All dimensions and levels are to be checked on site.
 - Any discrepancies are to be reported to the architect before any work commences
 - This drawing shall not be scaled to ascertain any dimensions. Work to figured dimensions only.
 - This drawing shall not be reproduced without express written permission from AEW.
 - Title overlay drawings and ownership boundaries are produced using all reasonable endeavors. AEW cannot be responsible for the accuracy or scale discrepancy of base plans supplied to them.
 - All works are to be undertaken in accordance with Building Regulations and the latest British Standards.
 - All proprietary materials and products are to be used strictly in accordance with the manufacturers recommendations.

CDM 2015

Client notified of duties: 06/09/22

Principal Designer: C-CDM Services

Unless noted below, all known hazards have been highlighted on the drawing.

NOTE:

Drawing and topo survey information based on received dwg [Embassy Village - Railway Easements.dwg] issued on 16/05/24 from Vermont Construction Group.

- 2.775m Archway Easement
- TIGM Right of Access

P02	23/05/24	RB	BS
Note update			
P01	23/05/24	RB	BS
Initial Issue			
REV	Date	Drawn by: -	Checked by: -
Status	Purpose of Issue		
S2	For Information		
drawing stage	S2		
client	Embassy Village		
project	Embassy Village		
drawing title	Railway Easements Constraints		
date	23/05/24	drawn	RB
scale@A1	1:100	checked	BS