



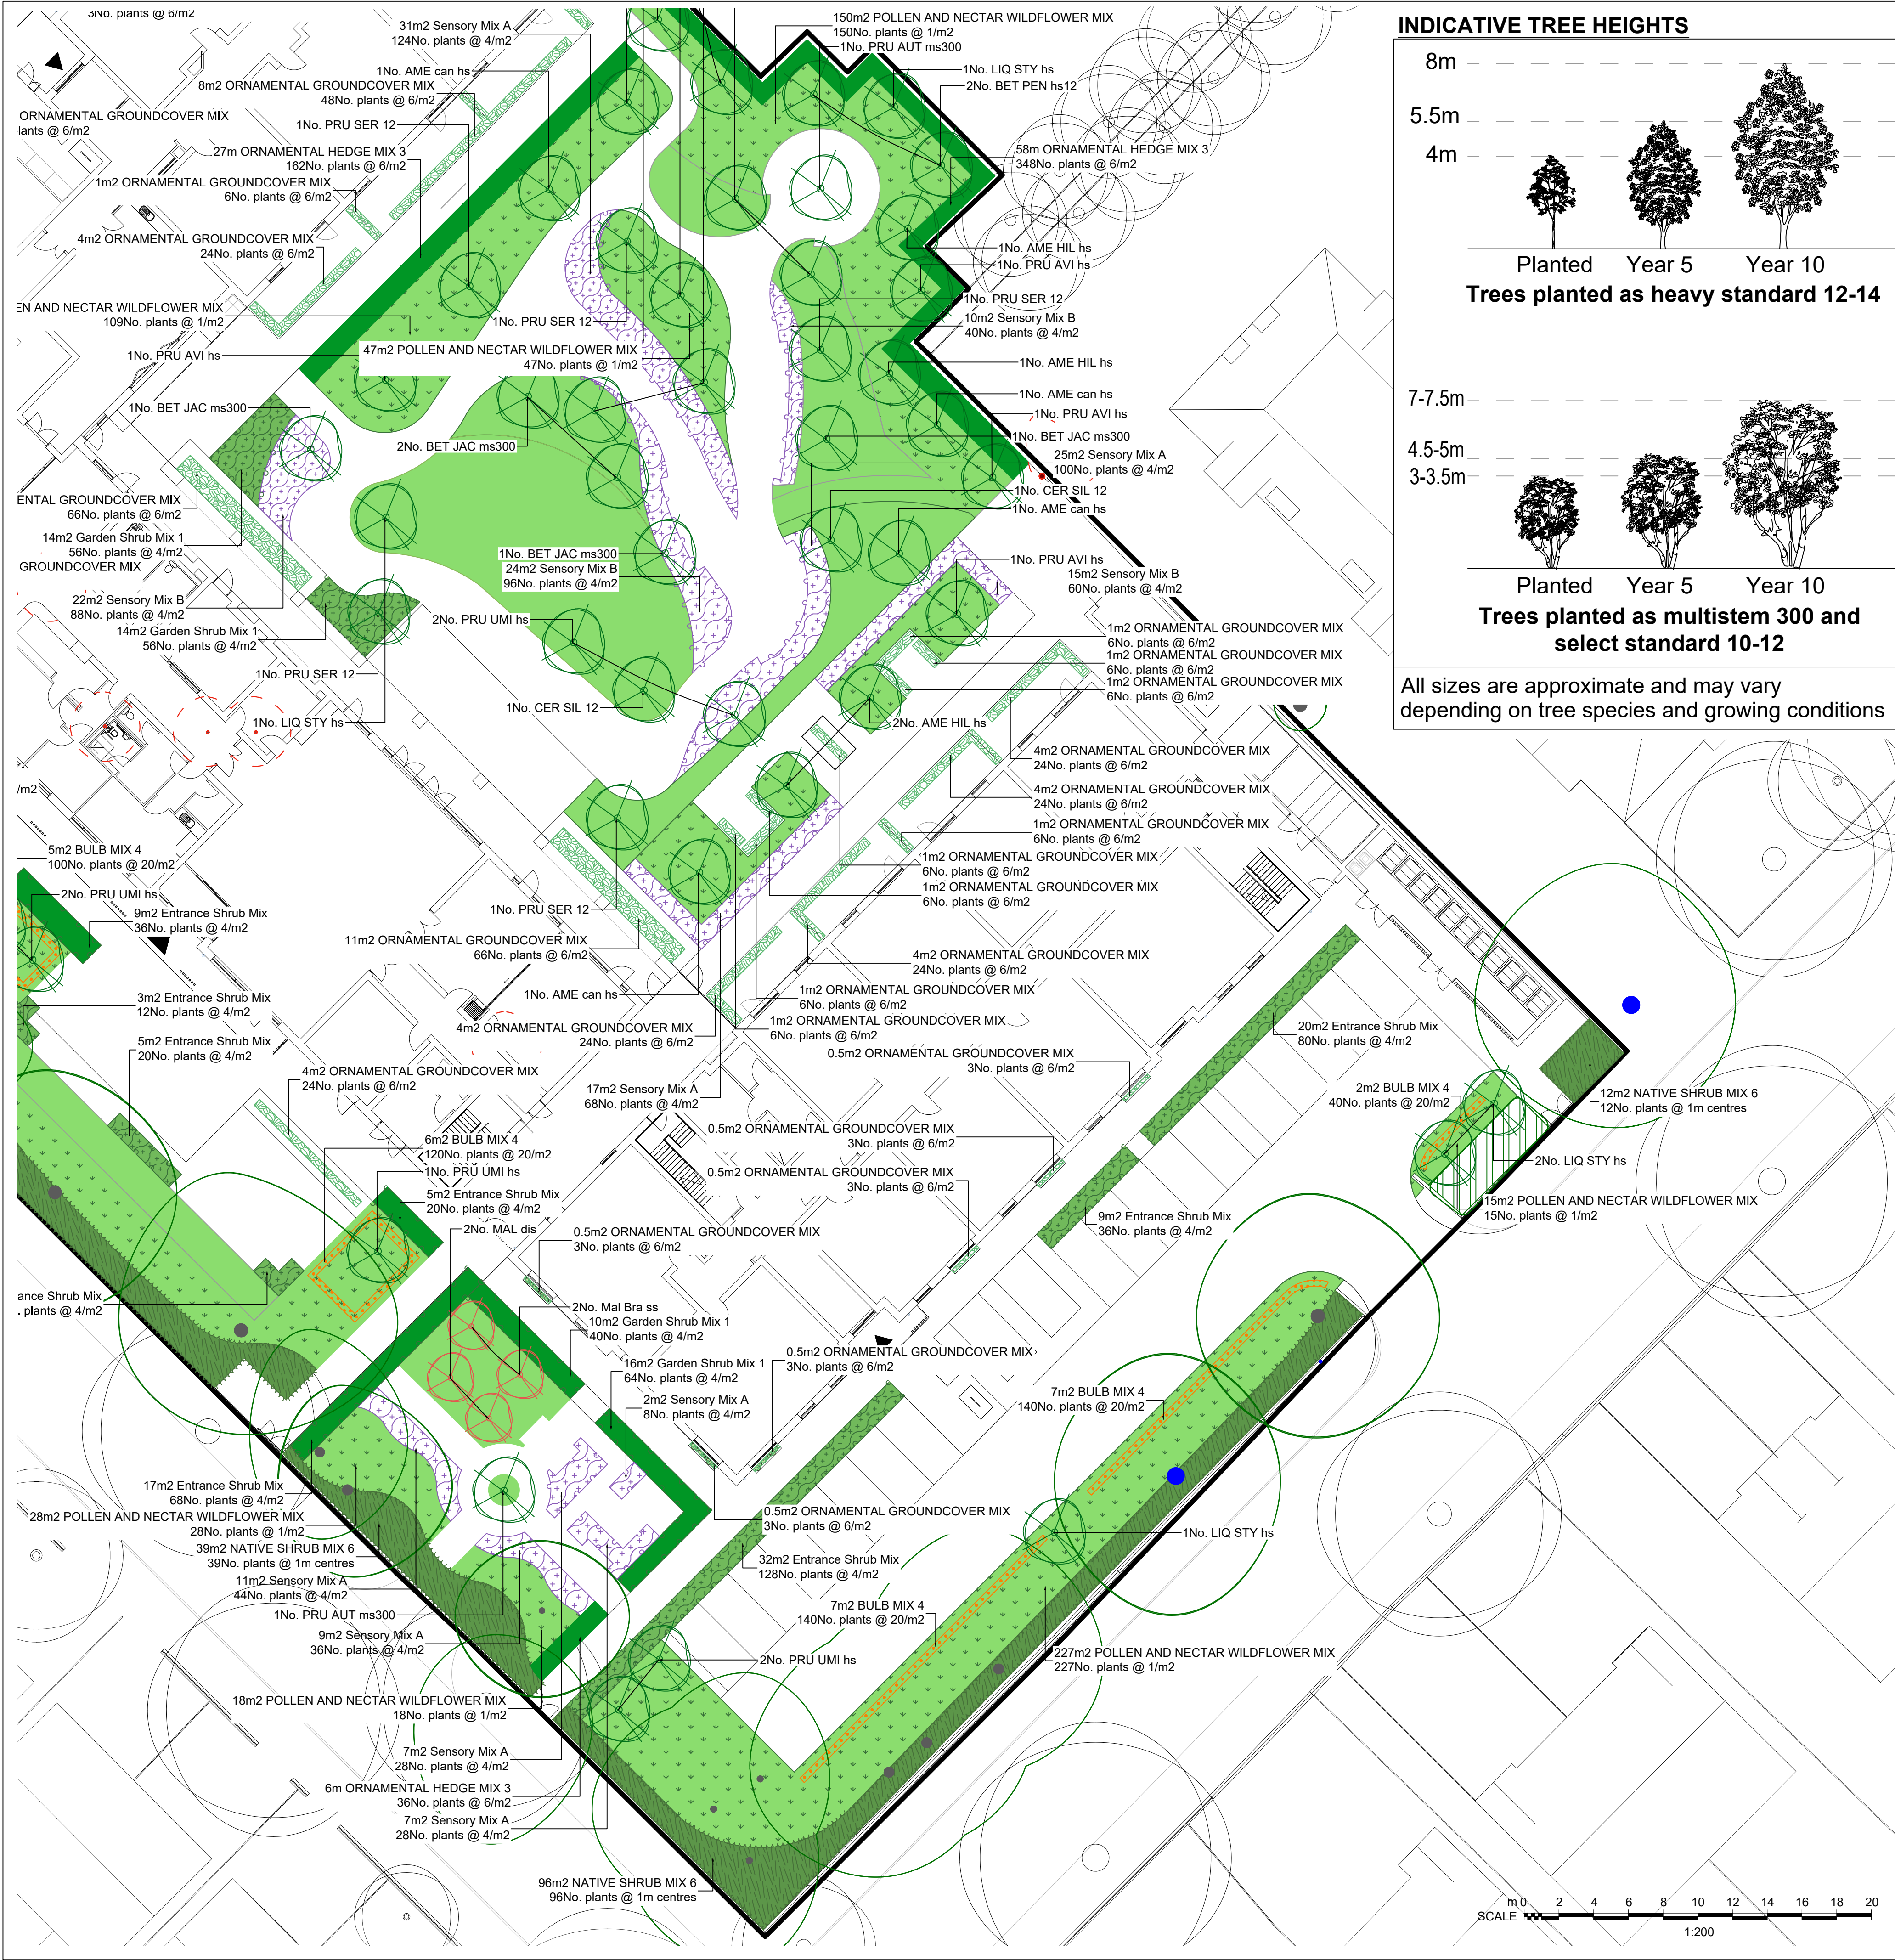

INDICATIVE TREE HEIGHTS

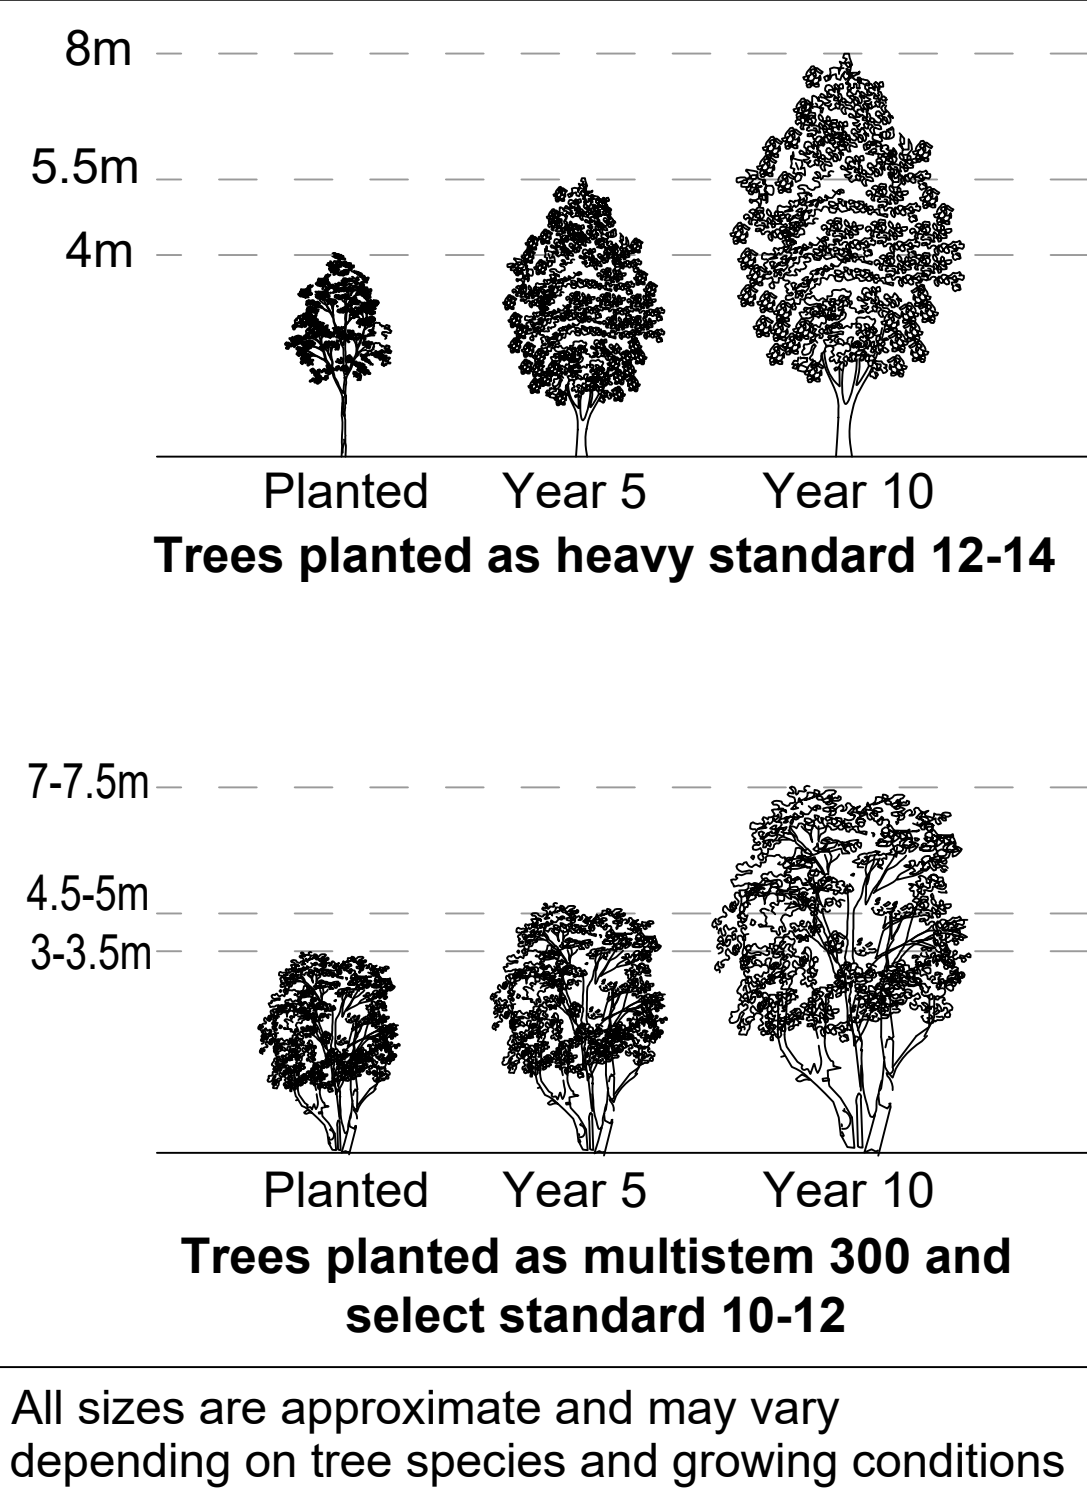

INITIAL TREE SIZE	HEIGHT		
	PLANTED	YEAR 5	YEAR 10
HS 12-14	4m	5.5m	8m
MSTEM 300	3 - 3.5m	4.5 - 5m	7 - 7.5m
SS 10-12	3 - 3.5m	4.5 - 5m	7-7.5m

All sizes are approximate and may vary depending on tree species and growing conditions

Plant Schedule				
QTY	UNIT	CODE	PLANTNAME	STOCK FORM GRTH HEIGHT
Trees				
4 No.		AMEcan hs	Amelanchier canadensis	RB STD 12-14cm
5 No.		AMEHLhs	Amelanchier x grandiflora "Robin Hill"	RB STD 12-14cm
5 No.		BET PEN hs12	Betula pendula	RB STD 12-14cm
10 No.		BET JACms300	Betula utilis 'Jacquemontii'	RB MSTEM 300-350cm
4 No.		CER SIL 12	Corylus avellana	RB STD 12-14cm
5 No.		LIQ STYhs	Liquidambar styraciflua	RB STD 12-14cm
2 No.		MALdis	Malus domestica 'Discovery'	RB STD 10-12cm
2 No.		Mal Bra ss	Malus domestica	RB STD 10-12cm
10 No.		PRU UMI hs	Prunus 'Umbrino'	RB STD 12-14cm
4 No.		PRU AVI hs	Prunus avium	RB STD 12-14cm
5 No.		PRU SER12	Prunus serotina	RB STD 12-14cm
2 No.		PRU AUT ms300	Prunus subhirtella "Autumnalis"	RB MSTEM 300-350cm

PERCENT	QTY	UNIT	PLANTNAME	STOCK	SIZE
Hedge Mixes					
48m NATIVE HEDGE MIX planted @ 5m in a Double Staggered Row					
10%	24	No.	Acer campestre	B Trans	60-80cm
10%	24	No.	Cornus sanguinea	B Trans	60-80cm
10%	24	No.	Corylus avellana	B Trans	60-80cm
50%	120	No.	Crataegus monogyna	B Trans	125-150cm
5%	12	No.	Prunus spinosa	B Trans	60-80cm
5%	12	No.	Rosa canina	B Trans	60-80cm
91m ORNAMENTAL HEDGE MIX planted @ 6m in a Double Staggered Row					
25%	137	No.	Escallonia 'Donard Radiance'	C3L	40-60cm
25%	137	No.	Choisya ternata 'Sundance'	C3L	30-40cm
25%	137	No.	Hypericum 'Hidcot'	C3L	30-40cm
25%	137	No.	Viburnum opulus 'Compactum'	C3L	30-40cm
To be planted in species groups of approximately 10.					

PERCENT	QTY	UNIT	PLANTNAME	STOCK	SIZE
Plant Mixes					
70m2 ORNAMENTAL GROUND COVER MIX planted @ 6m2					
20%	84	No.	Bergenia cordifolia	C1L	Full pot
20%	84	No.	Galium odoratum	C1L	Full pot
20%	84	No.	Geranium 'Johnson's Blue'	C1L	Full pot
5%	21	No.	Heuchera 'Key Lime Pie'	C1L	Full pot
20%	84	No.	Urtica dioica	C1L	Full pot
10%	42	No.	Luzula nivea	C1L	Full pot
5%	21	No.	Nepeta racemosa 'Walker's Low'	C1L	Full pot
Individual varieties to be planted in groups of approximately 3 or 5.					

25m2 NATIVE SHRUB MIX planted @ 1m centres					
20%	59	No.	Corylus avellana	B Trans	60-80cm
20%	59	No.	Viburnum opulus	B Trans	60-80cm
15%	44	No.	Cornus sanguinea	B Trans	60-80cm
15%	44	No.	Prunus padus	B Trans	60-80cm
10%	29	No.	Crataegus monogyna	B Trans	60-80cm
10%	29	No.	Malus sylvestris	B Trans	60-80cm
10%	29	No.	Sambucus nigra	B Trans	60-80cm
Individual varieties to be planted in groups of approximately 3-7					

6m2 BULB MIX 4 planted @ 20m2					
33%	422	No.	Gallanthus nivalis		5-6cm
33%	422	No.	Orococcus		5+cm
34%	435	No.	Narcissus pseudonarcissus		10-12cm
Individual varieties to be planted in groups of approximately 7.					

1224m2 POLLEN AND NECTAR WILDFLOWER MIX planted @ 1m2					
100%	1224	No.	No. Superior Pollen and Nectar Wildflower Seed Mix	Seed	
Seeded at 2g/m2 over prepared ground from Habitat Aid					

140m2 Sensory Mix A planted @ 4m2					
13%	73	No.	Achillea millefolium	C2L	Full Pot
12%	67	No.	Rudbeckia fulgida sullivanti 'Goldsturm'	C2L	Full Pot
10%	56	No.	Perovskia 'Blue Spire'	C2L	20-30cm
10%	56	No.	Nepeta 'Six Hills Giant'	C2L	Full Pot
5%	28	No.	Echinops ritro	C2L	Full Pot
12%	67	No.	Galium odoratum	C2L	Full Pot
13%	73	No.	Thymus 'Doone Valley'	C2L	Full Pot
13%	73	No.	Silene tenuissima	C2L	Full Pot
12%	67	No.	Molinia caerulea arundinacea 'Syrace'	C2L	Full Pot
Individual varieties to be planted in groups of approximately 3-5.					

71m2 Sensory Mix B planted @ 4m2					
9%	26	No.	Echinacea purpurea	C2L	Full Pot
8%	23	No.	Rudbeckia fulgida sullivanti 'Goldsturm'	C2L	Full Pot
8%	23	No.	Verbena bonariensis	C2L	Full Pot
5%	14	No.	Kniphofia	C2L	Full Pot
20%	57	No.	Lavandula angustifolia	C2L	20-30cm
12%	34	No.	Galium odoratum	C2L	Full Pot
13%	37	No.	Thymus 'Doone Valley'	C2L	Full Pot
13%	37	No.	Silene tenuissima	C2L	Full Pot
12%	34	No.	Molinia caerulea arundinacea 'Syrace'	C2L	Full Pot
Individual varieties to be planted in groups of approximately 3-5.					

124m2 Entrance Shrub Mix planted @ 4m2					
20%	99	No.	Hebe 'White Gem'	C3L	20-30cm
20%	99	No.	Hebe pinguifolia 'Paege'	C3L	20-30cm
20%	99	No.	Pachysandra terminalis 'Variegata'	C3L	20-30cm
15%	74	No.	Lavandula angustifolia 'Hidcot'	C3L	30-40cm
15%	74	No.	Spiraea japonica 'Little Princess'	C3L	30-40cm
10%	50	No.	Perovskia 'Blue Spire'	C3L	30-40cm
Individual varieties to be planted in groups of 3, 4 or 5.					

15m2 Entrance Shrub Mix Shade planted @ 4m2					
20%	12	No.	Spiraea japonica 'Rubella'	C3L	30-40cm
20%	12	No.	Hydrangea 'Revolutions'	C3L	30-40cm
20%	12	No.	Lonicera pileata	C3L	30-40cm
20%	12	No.	Prunus laurocerasus 'Otto Luyken'	C3L	30-40cm
20%	12	No.	Viburnum davidii	C3L	30-40cm
Individual varieties to be planted in groups of 3, 4 or 5.					

5m2 Garden Shrub Mix 1 planted @ 4m2					
20%	43	No.	Hebe 'White Gem'	C3L	20-30cm
20%	43	No.	Hebe pinguifolia 'Paege'	C3L	20-30cm
20%	43	No.	Pachysandra terminalis 'Variegata'	C3L	20-30cm
15%	32	No.	Lavandula angustifolia 'Hidcot'	C3L	30-40cm
15%	32	No.	Spiraea japonica 'Little Princess'	C3L	30-40cm
10%	22	No.	Perovskia 'Blue Spire'	C3L	30-40cm
Individual varieties to be planted in groups of 3, 4 or 5.					

Notes and Abbreviations	
B	= Bare root (bagged).
C	= Container (or pot) grown, followed by size of the container (or pot).
FORM	= Shape of tree as supplied by the nursery.
QTY	= Quantity
RB	= Rootballed (balled and wrapped).
Std	= (clear stem) Standard.
STOCK	= Root condition/protection method eg Bare root.
Trans	= Transplant (or undercut seedling).
- Refer to specification for further information.	
- All plants to be completely hardened off.	
- Substitutions to be agreed with Landscape Architect.	

Do not scale this drawing (printed or electronic version).

Contractors must check all dimensions from site.

This drawing is copyright and is for use on this site only. This drawing should be read in conjunction with all relevant consultants drawings and specialist subcontractors / supply chain drawings and specifications.

All works to be carried out in accordance with the latest British Standards / Codes of Practice unless specifically directed otherwise in the specification.

Responsibility for the reproduction of this drawing in paper form, or issued in electronic format, lies with the recipient to check that all information has been replicated in full and is correct when compared to the original paper or electronic image.

Graphical representations of equipment on this drawing have been co-ordinated, but are approximations only. Please refer to the specifications and / or details for actual sizes and / or specific contractor construction information.

Notes:-

Soft Works

Existing Tree - Retained

To be retained - refer to arboricultural drawings

Pruning recommended to minimum of 2400mm from the ground

Existing Tree - Removed

To be removed - refer to arboricultural drawings

Proposed Standard Tree Planting

Native and ornamental species

Proposed Fruit Tree Planting

Select standard

Existing Hedge / Vegetation

To be retained

Species Rich Native Hedge Planting

Native species mix

Proposed Ornamental Hedge Planting

Ornamental shrub

Proposed Groundcover Planting

Ornamental species mix.

Proposed Ornamental Shrub Planting

Ornamental shrub mix.

Maintained to maximum 1000mm high

Proposed Native Shrub Planting

Native shrub mix.

Proposed Sensory Mixed Planting

Herbaceous/ grass perennial & shrub mix.

Proposed Seasonal Bulb Planting

Native bulb mix.

Proposed Turf Grass

To amenity spaces and front gardens.

Proposed Wildflower Meadow

Species rich grass & wildflower seed mix.

P05	12/07/24	UPDATED LAYOUT	TH	SW
P04	12/07/24	UPDATED LAYOUT	TH	RS
P03	09/07/24	UPDATED LAYOUT	SW	SA
P02	26/06/24	UPDATED LAYOUT	RS	SW
P01	14/05/24	FIRST ISSUE	RS	SW
REV.	DATE	DESCRIPTION	DRAWN	CHKD



A: Ground Floor, The Tower,
Deva City Office Park, Trinity Way,
Manchester M3 7BF

T: +44 (0) 161 312 3131

weareurbangreen.co.uk

Client:	GREAT PLACES HOUSING GROUP		
Project:	RUSSELL ROAD EXTRA CARE		
Title:	SOFT LANDSCAPE PLAN 2/2		
Issue:	PLANNING		
Drawn:	RS	Checked:	SW
Project:	UG2410	Scale @ A1:	1:200
Dwg No:	UG_2410_LAN_SL_DRW_302	Date:	27/02/24
		Revision:	P05