



PLOT 9

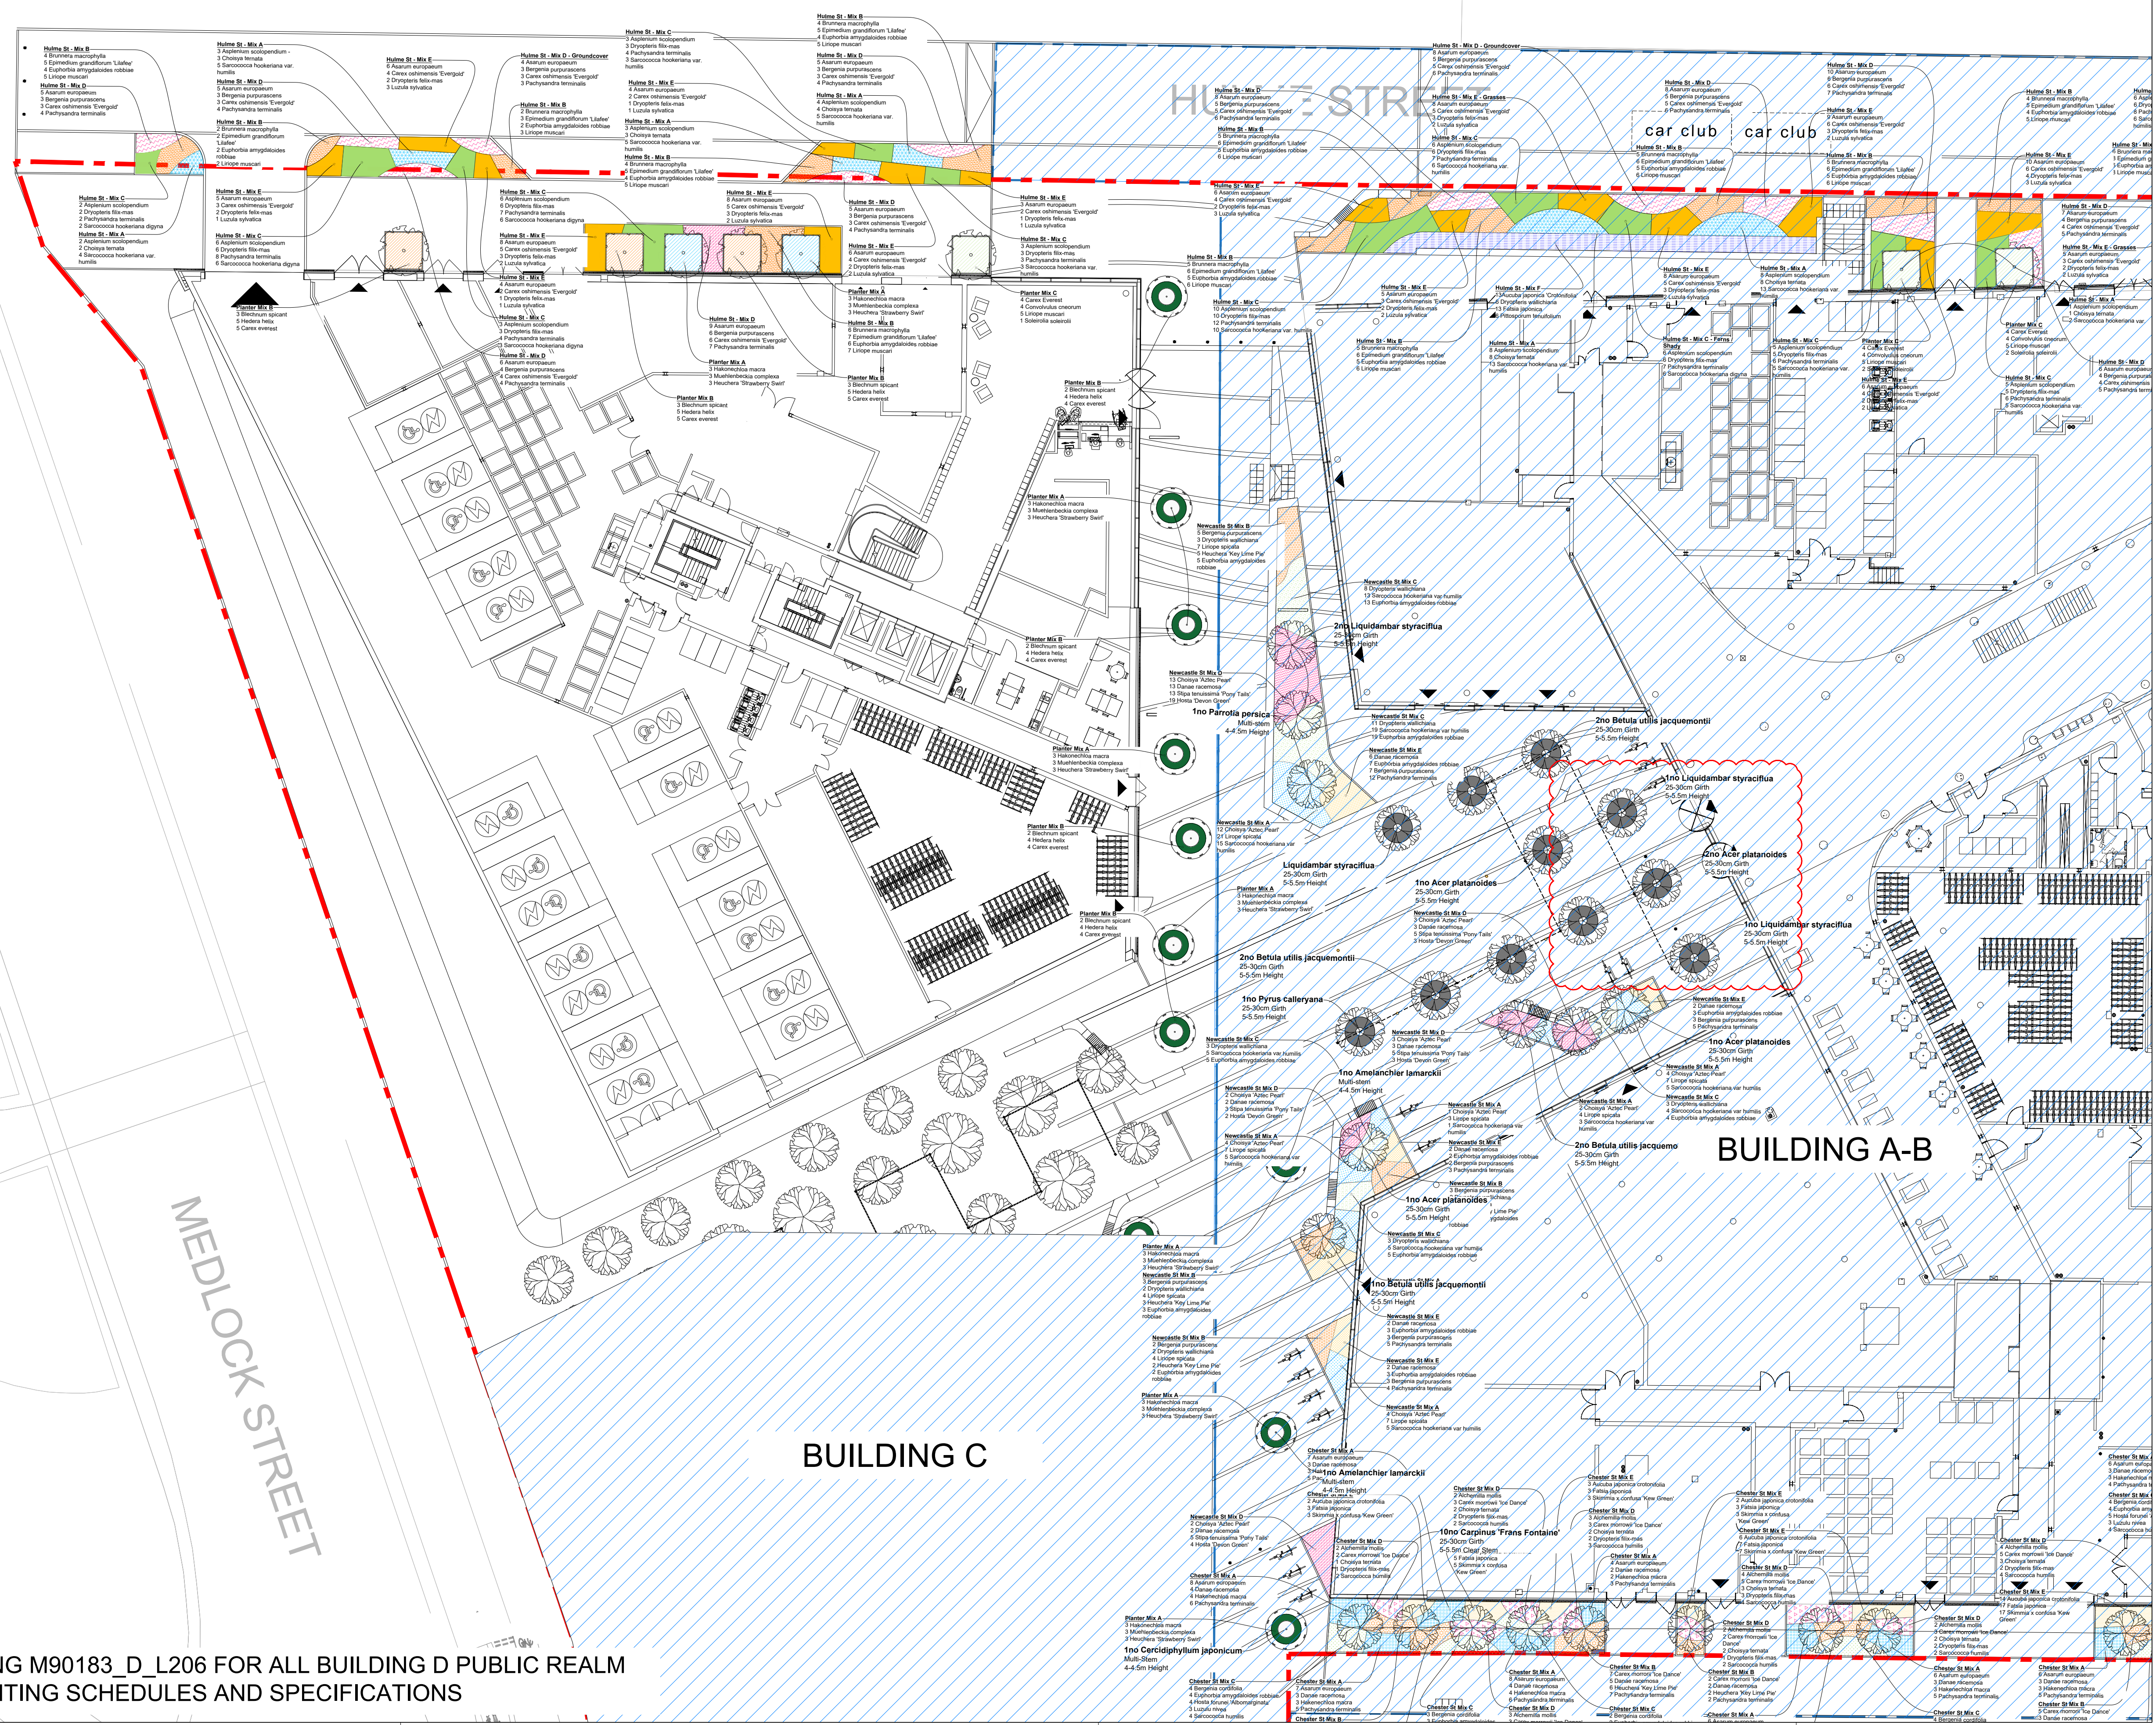

- NOTES
1. This drawing is to be read in conjunction with all other drawings and specifications.
 2. Do not scale off this drawing. Written dimensions to be taken only.
 3. Any discrepancies found between this drawing and other drawings and specifications in the construction documents must be referred to the Landscape Architect prior to work commencing.
 4. This drawing must not be copied in whole or in part without prior written consent of Optimised Environments Ltd.
 5. Survey information is based upon aspect surveys Topographical as Survey.

CDM INFORMATION

KEY PLAN

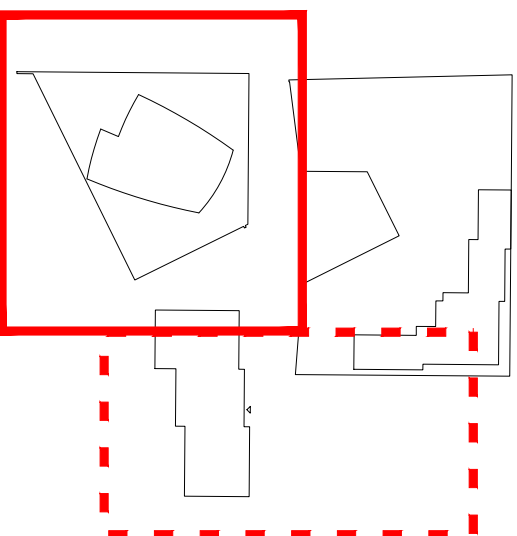

Issue	Revision	Initial	Date
06	ROLLERS ADDED	CO	17.05.24
05	REVISED TREES	CO	19.09.23
04	REINSTATED TREES AND UPDATED	OH	23.08.23
03	PLANTING NOS.	CO	03.08.23
02	ARCHITECTURAL UPDATE	CO	19.06.23
01	ARCHITECTURAL UPDATE	CO	19.06.23
00	FIRST ISSUE	AH	13.06.23

open
optimised environments

optimised environments ltd

2nd Floor | Quartermile Two | 2 Lister Square | Edinburgh | EH3 6GL

0133 221 9820 | info@optimisedenvironments.com

Wanford Court | 23 Throgmorton Street | London | EC2N 2AT

020 79474662 | info@optimisedenvironments.com

13 Swan Street | Manchester | M4 5JZ

0161 696 7550 | info@optimisedenvironments.com

Registered in England, Registered Office: 100, Broad Street, Birmingham, B1 2HQ

Company Number: 10000000, VAT Number: GB 255 545 545

Client

Downing Living (Manchester) Ltd

Project

PLOT 11 FIRST STREET SOUTH

Manchester

Drawing Title

BUILDING D

PUBLIC REALM PLANTING PLAN

SHEET 1 OF 1

Scale Bar

2m 4m 6m 8m 10m

Scale: 1:100@A1 Date: Apr 2023

By: AH Status: CONSTRUCTION

Checked: AW Approved: AW

Drawing Number

M90183_D_L204

Rev

06

Computer File: R:\Projects\2019\M90183_FinSHCADAUTOCAD\SHETS\PHASE D

REFER TO DRAWING M90183_D_L206 FOR ALL BUILDING D PUBLIC REALM AND PODIUM PLANTING SCHEDULES AND SPECIFICATIONS