

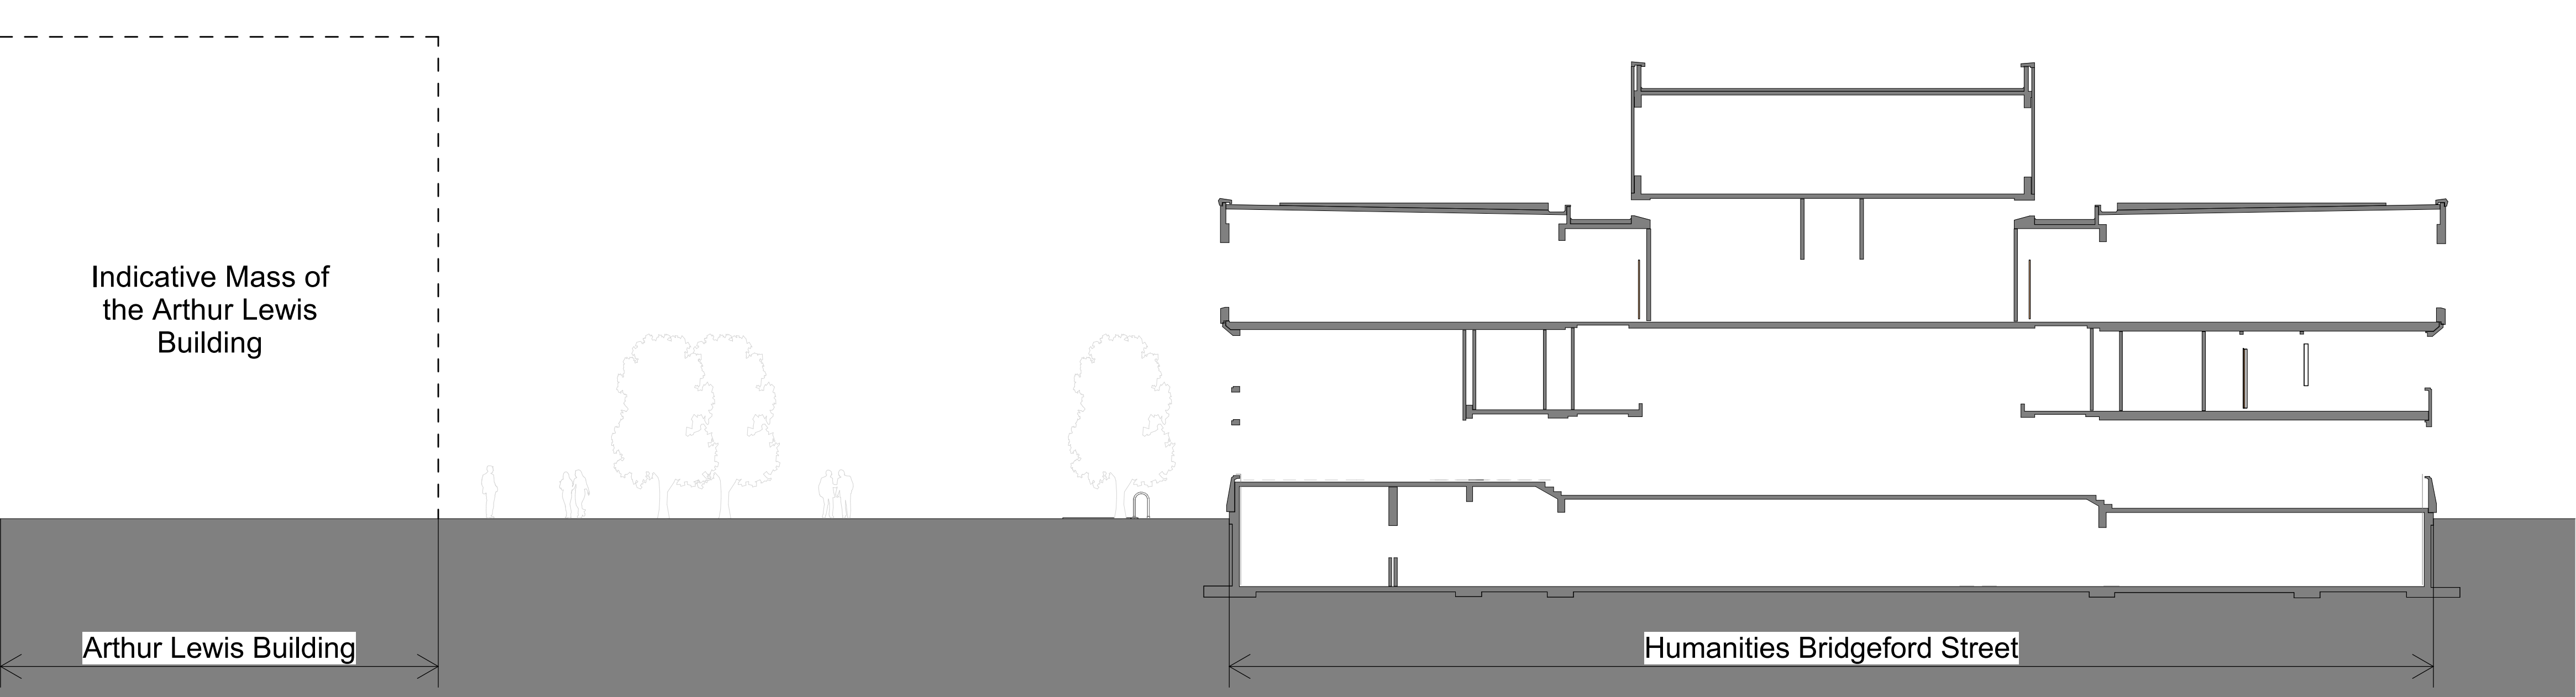
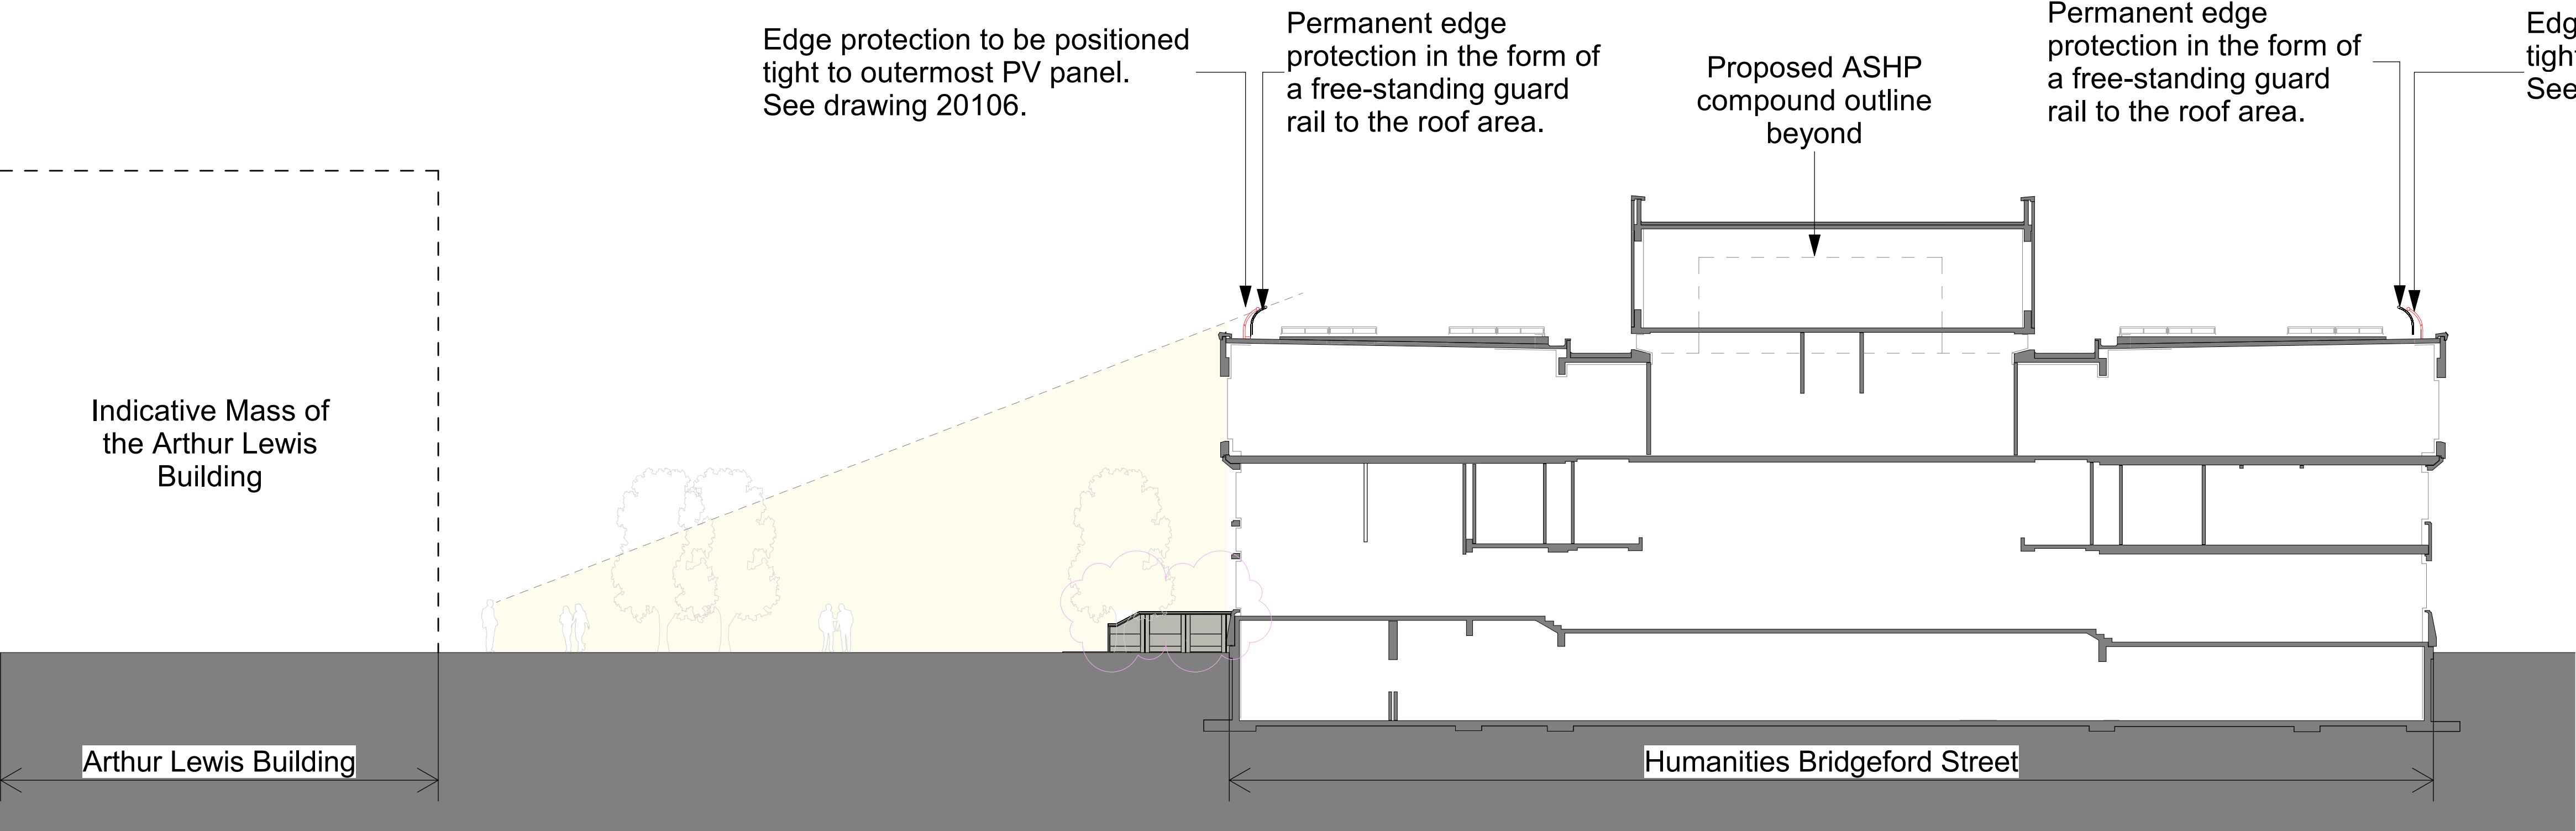


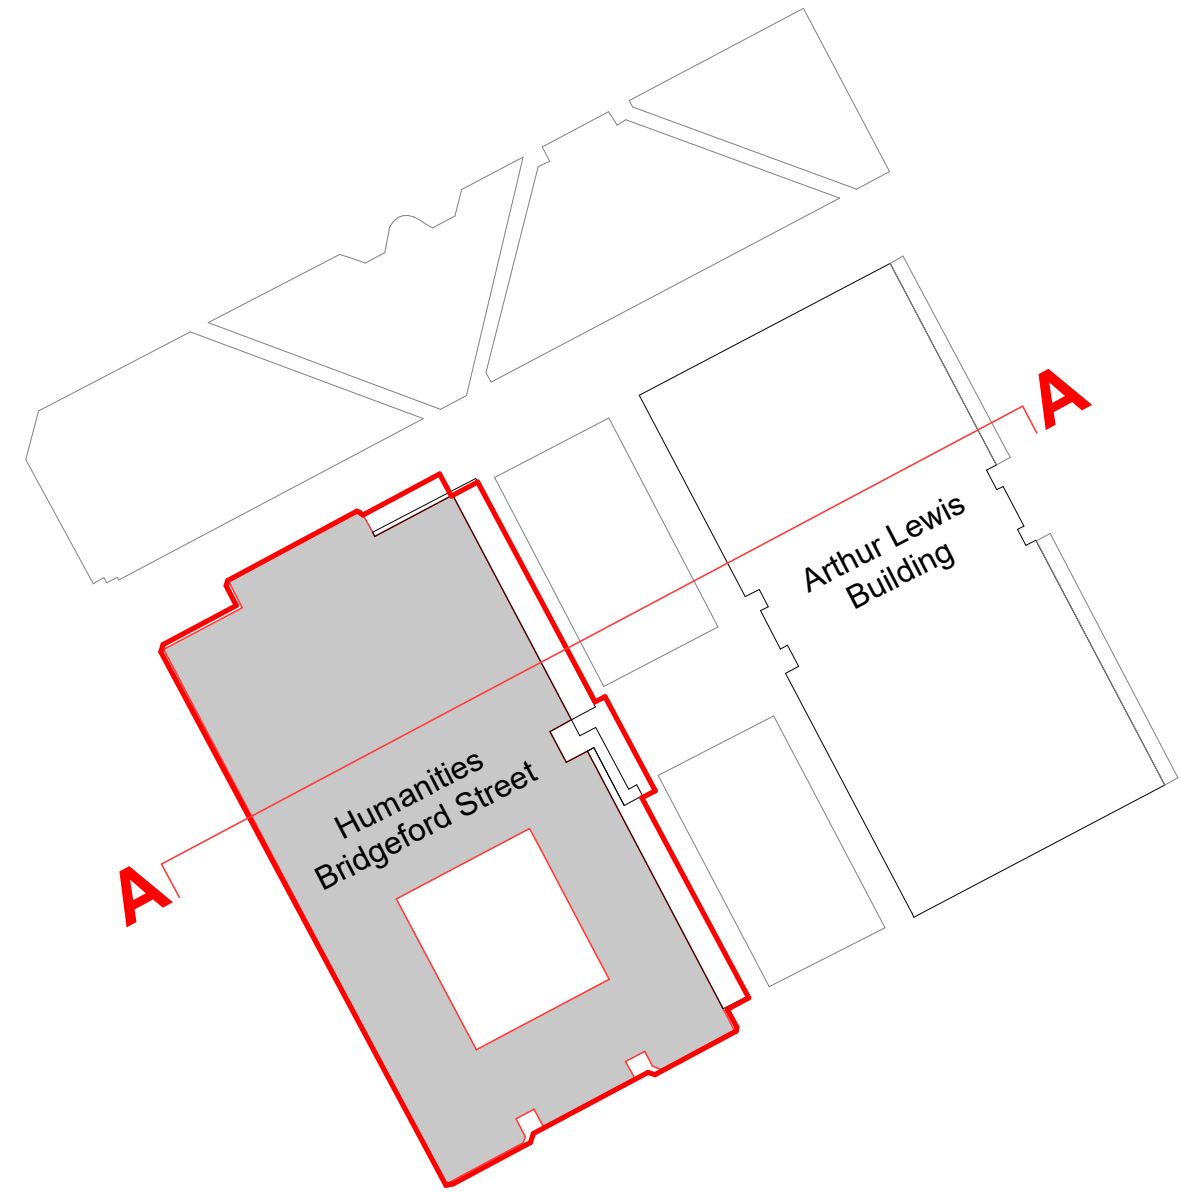

Existing Site Section AA

1 : 150 @ A1

© Copyright: All rights reserved. This drawing must not be reproduced without permission. Do not scale from this drawing. All dimensions are in millimetres unless otherwise stated. Any discrepancies should be reported to the Architect.

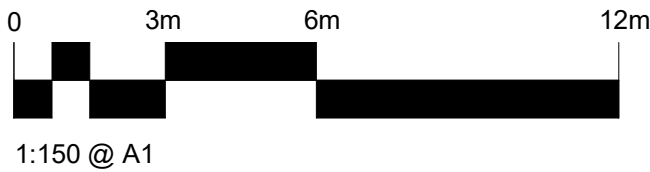

Proposed Site Section AA

1 : 150 @ A1

Edge protection to be positioned tight to outermost PV panel. See drawing 20106.

P4	Ramp design updated to include precast wall panels	14.08.2024	SA	TF
P3	Handrail to the proposed entrance map to match existing handrail style on Bridgeford Street. New Ramp and Stairs to be in concrete aggregate to match existing facade	07.06.2024	SA	TF
P2	Issued for approval. Location of edge protection amended	17.05.2024	SA	TF
P1	Issued for approval	13.09.2023	PMB / SA	TF
PLANNING				
Revision	Description	Date	Drawn	Checked

Halliday Meecham Architects Limited

111 Piccadilly Manchester M1 2HY
+44 (0)161 661 5566

4 Devonshire Street London W1W 5DT
+44 (0)203 440 5175

hma@hallidaymeecham.com
www.hallidaymeecham.com



Client:	University of Manchester			
Project:	Humanities LTM			
Phase/ Location:	Humanities Building, University of Manchester			
Drawing:	Existing and Proposed Site Section			
Scale @ A1	Scale @ A3	Date:	Drawn:	Checked:
1:150	1:300	09/18/23	SA	TF
Job No.			Drawing No.	
5607			21203	
Drawing Ref.				Revision
5607-HMA-HB-XX-DR-A-21203				P4