Ground Level & Street Level – Deliveries-In

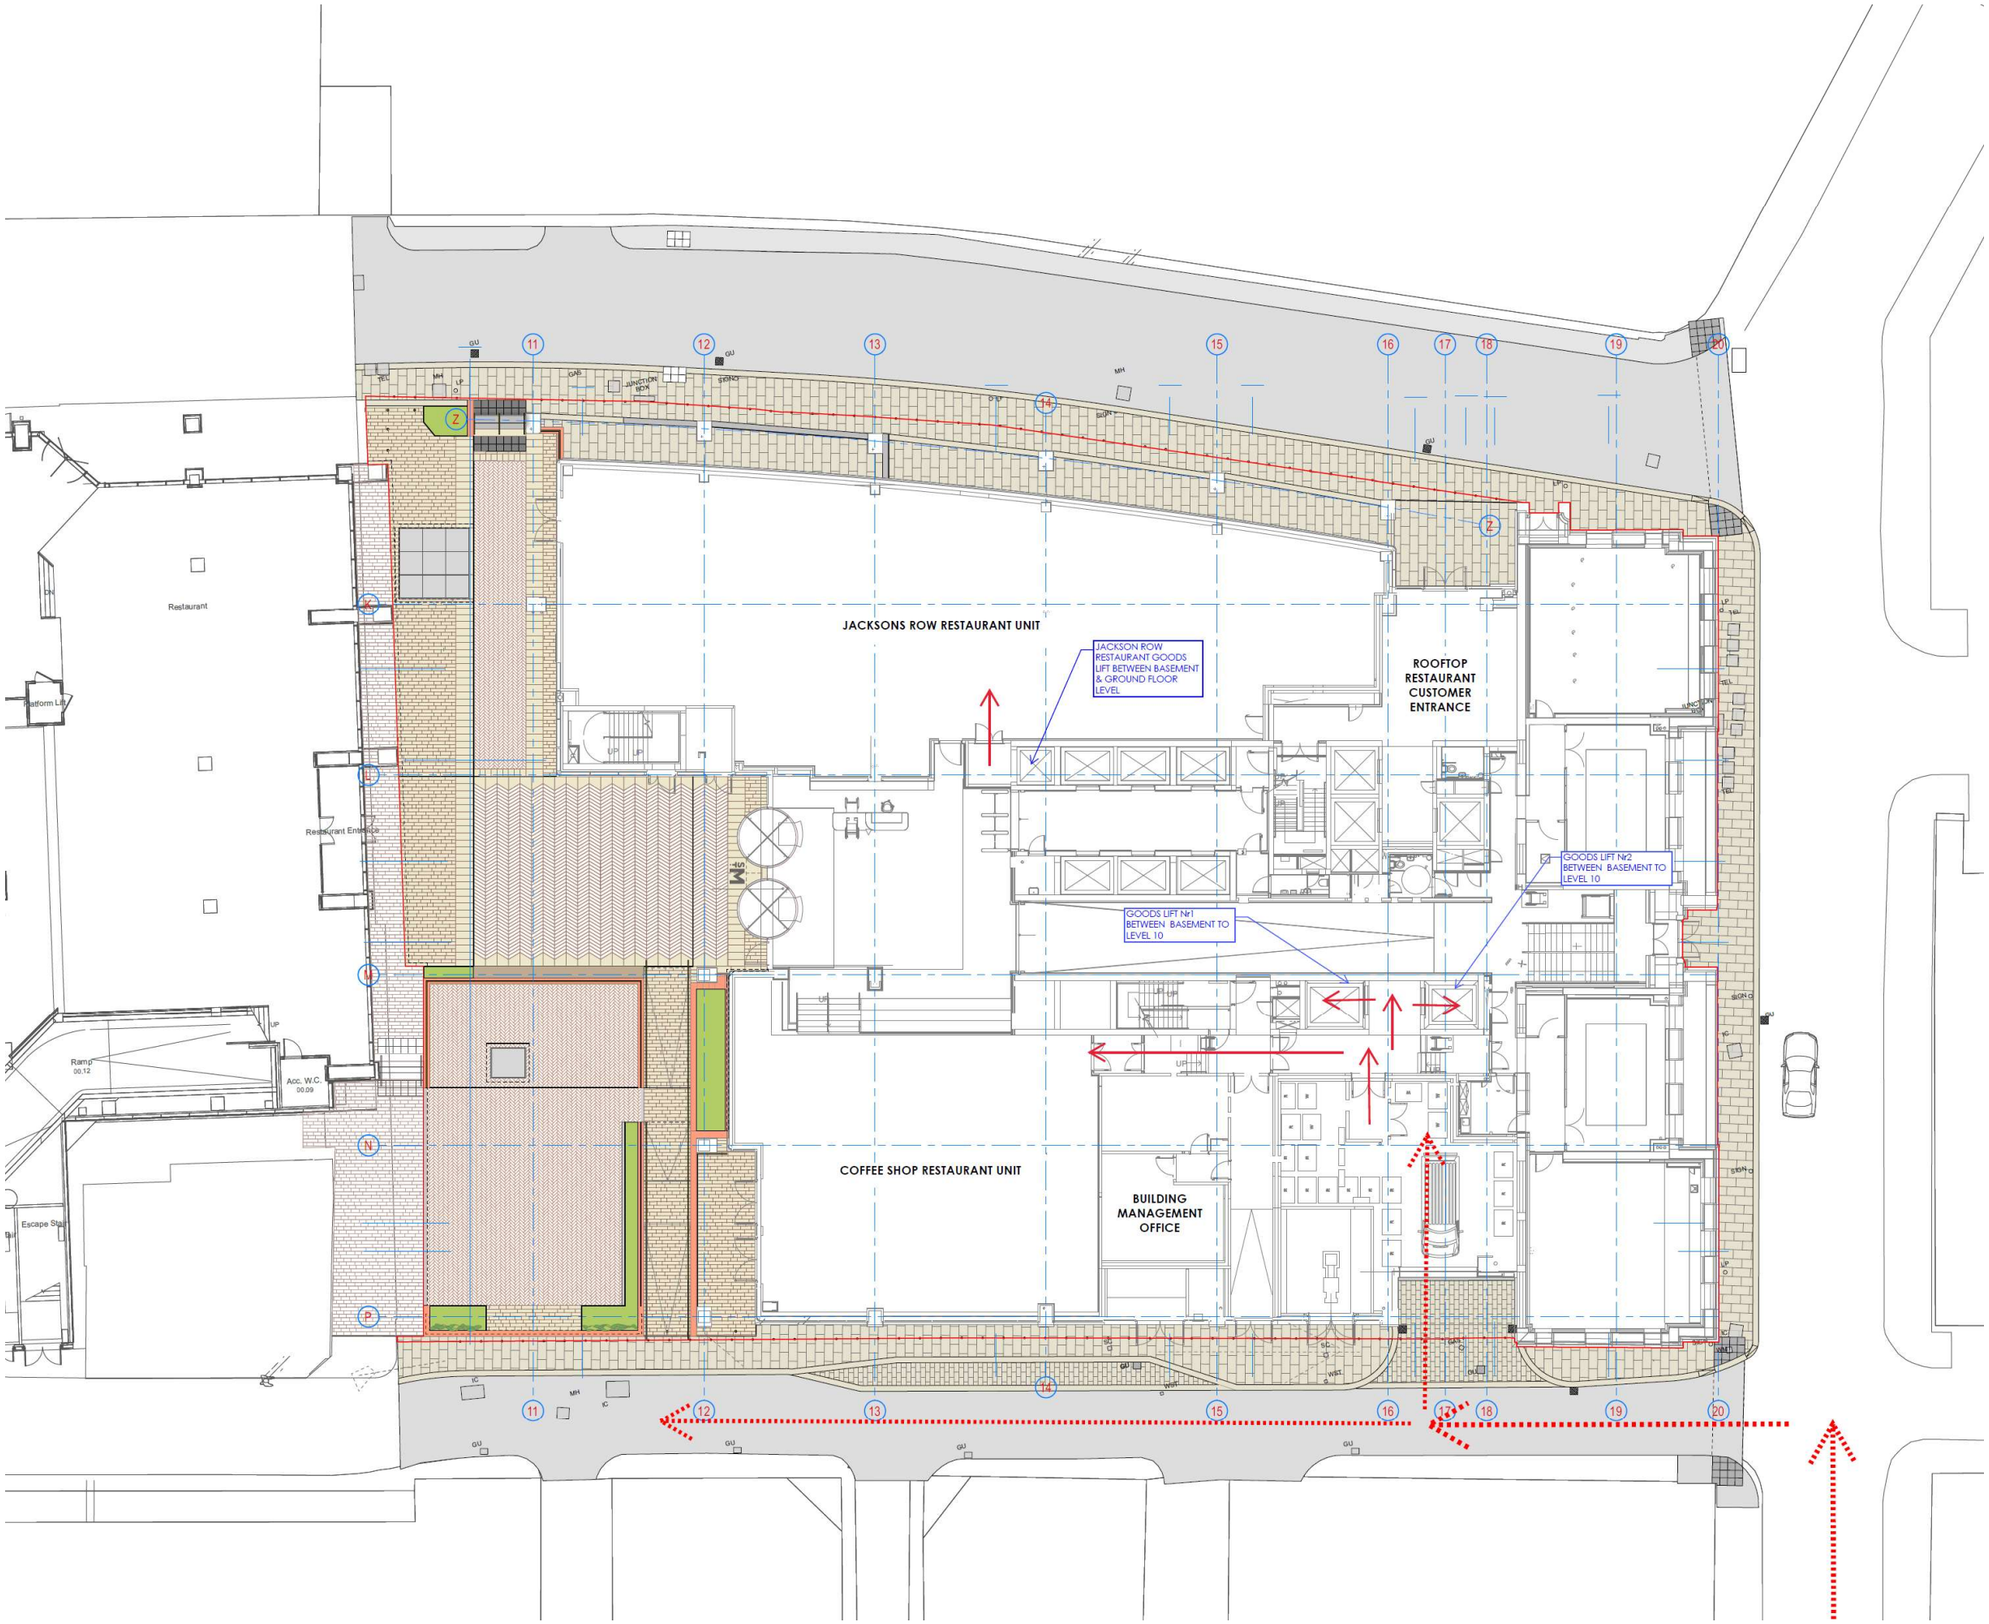

KEY

Deliveries-In through the building

Deliveries from the public highway

Level 10 / Rooftop Restaurant Space – Deliveries In & Waste-out

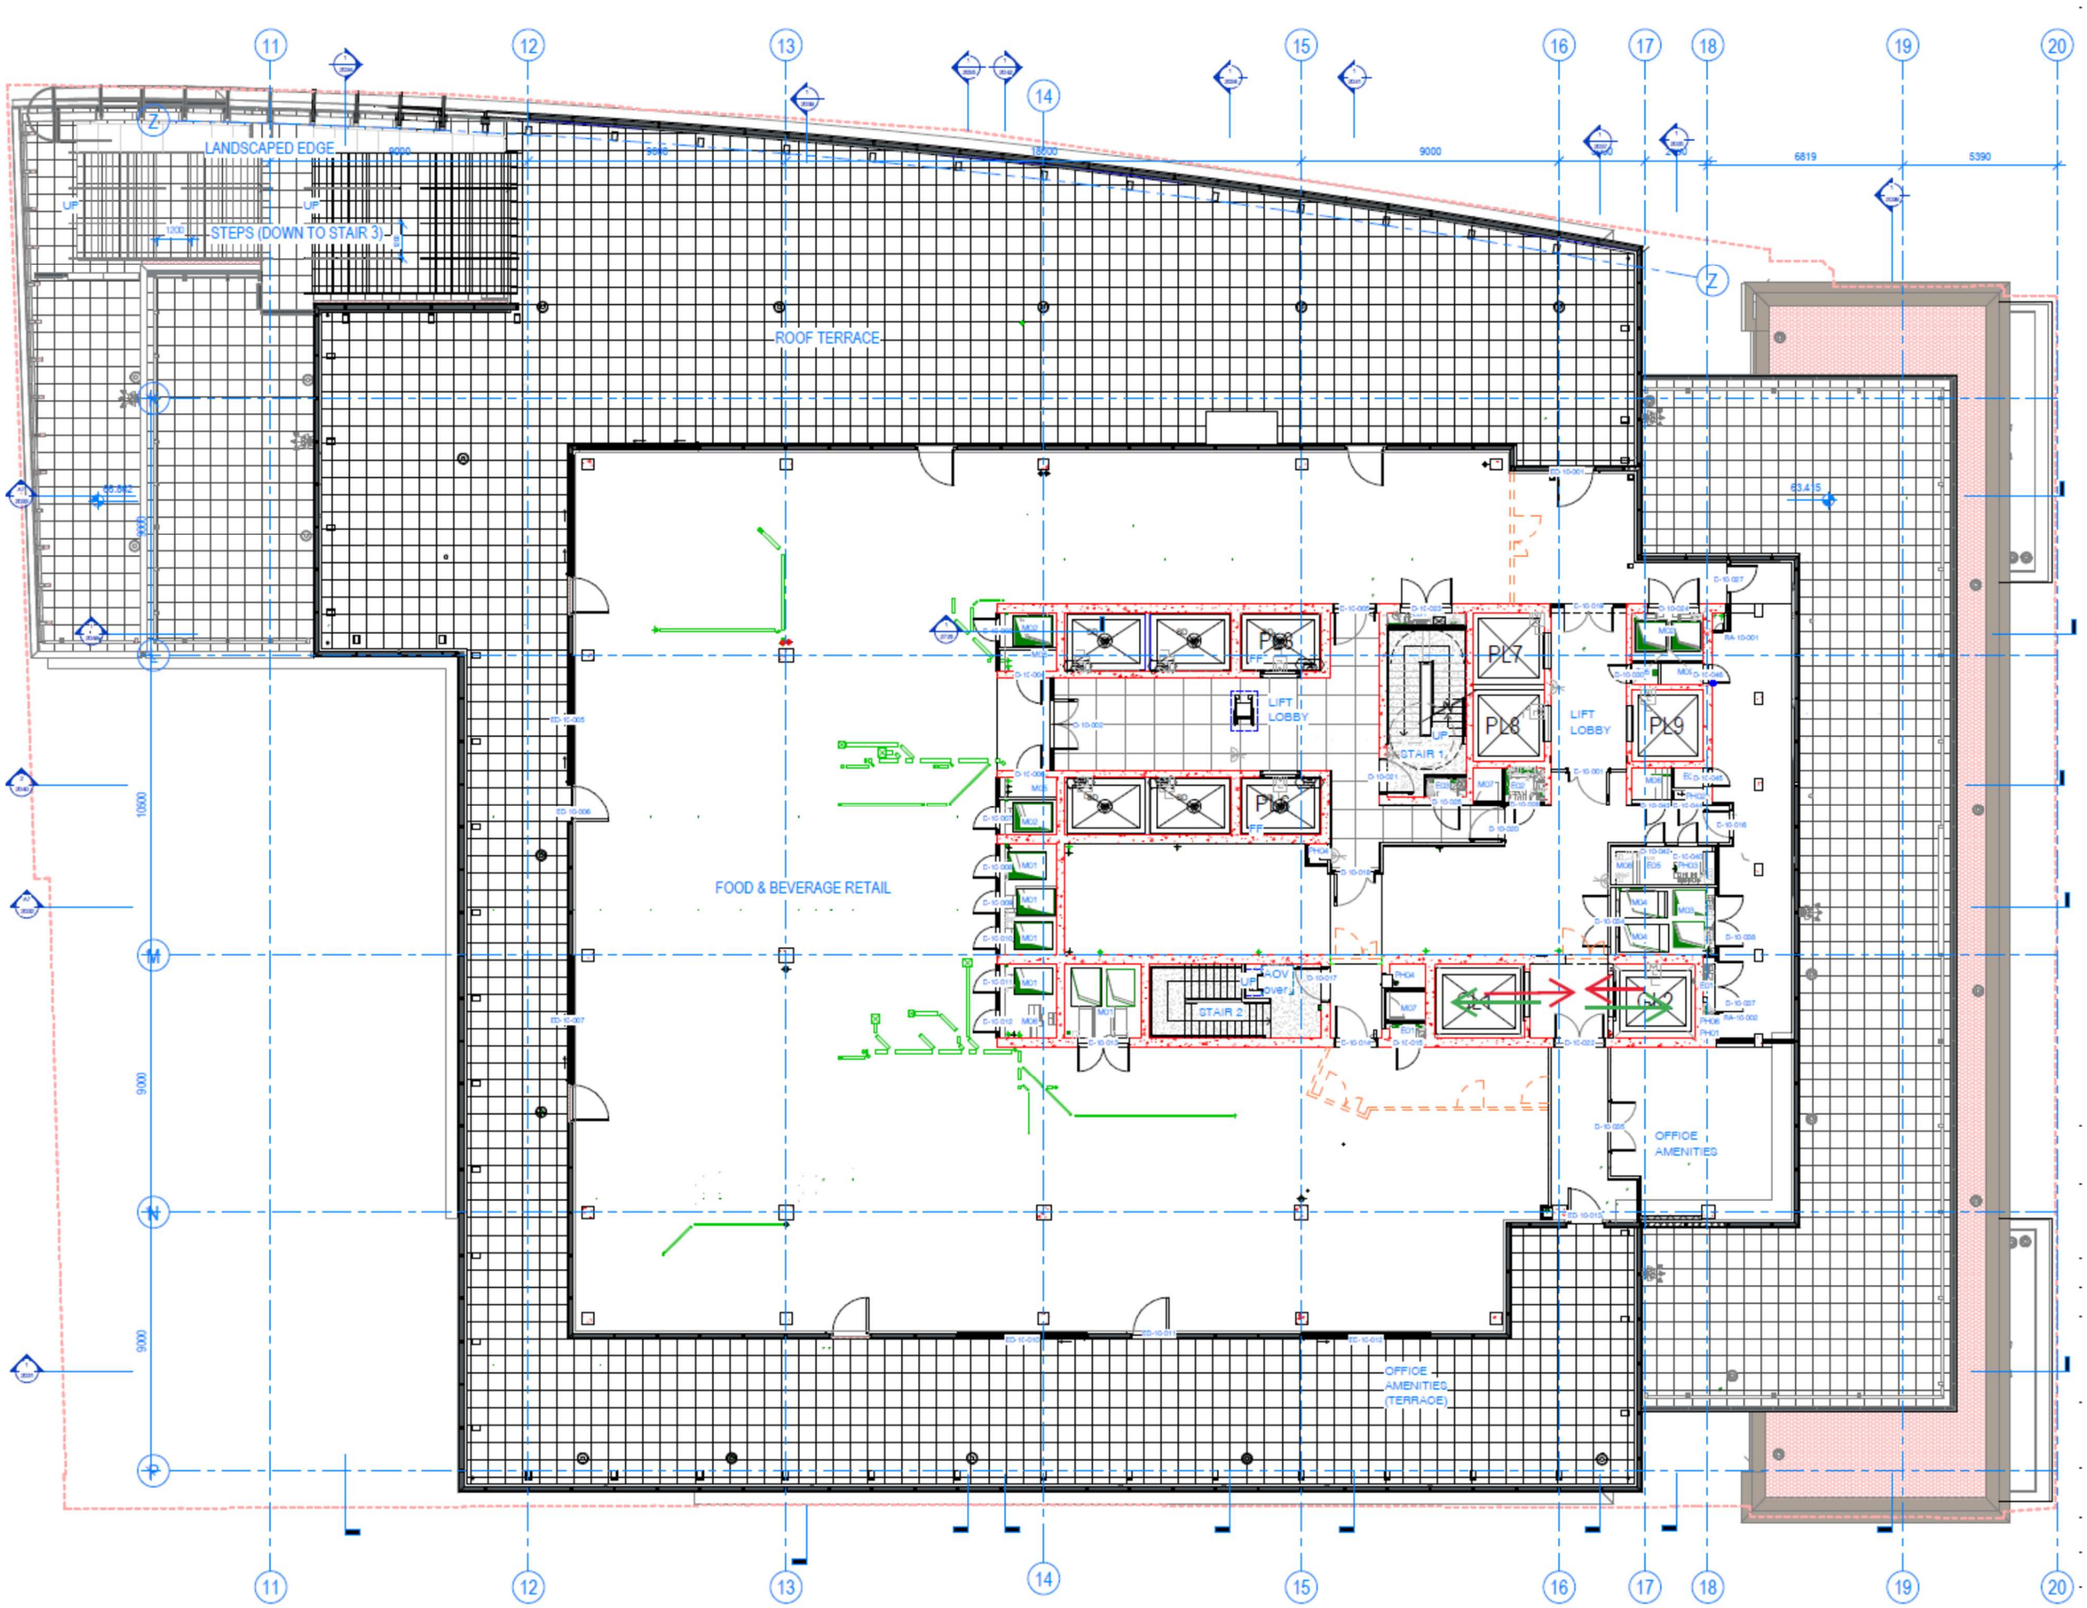

KEY

Deliveries-In from the Goods Lifts to Rooftop Restaurant

Waste out from the Rooftop Restaurant via the Goods Lifts to the Basement

Basement Level Deliveries in & Waste-out

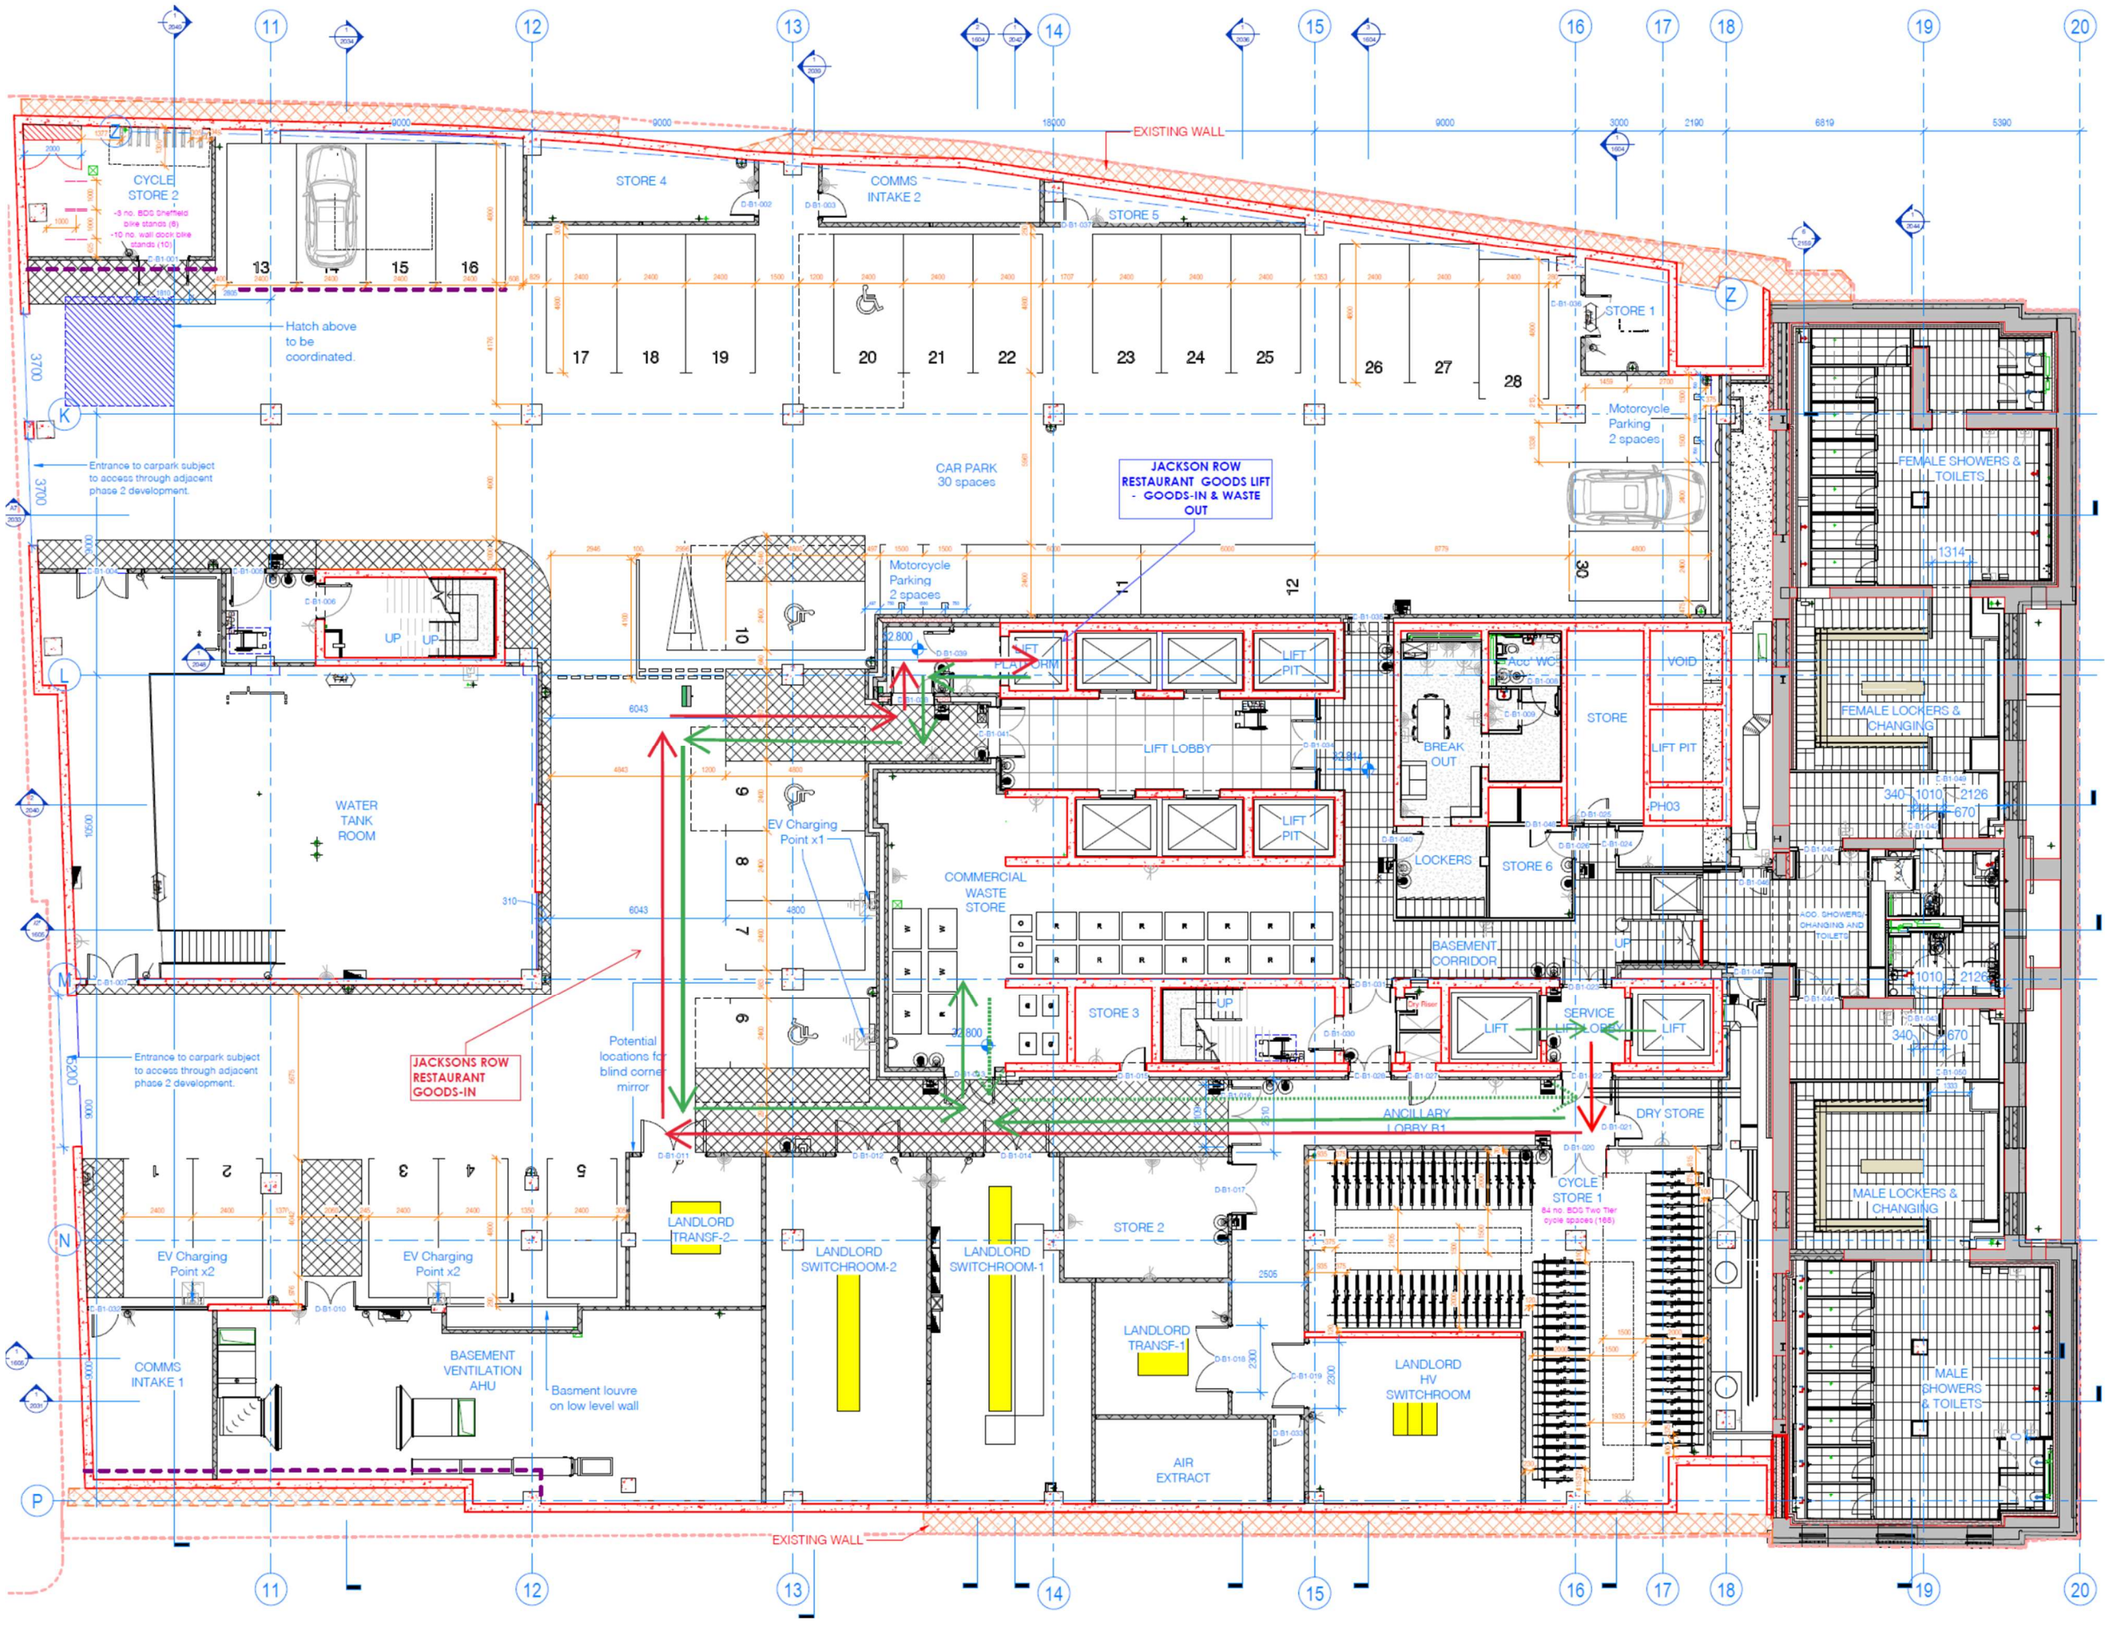

KEY

- Deliveries-in from the Goods Lifts to Basement & up to Jacksons Row Restaurant
- Waste out from Jacksons Row Restaurant & the Upper Floors into the Basement and into the Basement Bin Store.
- Waste out from the Bin Store & up to the Loading Bay via the 2nr Goods Luft

Ground Floor & Loading Bay - Waste-out

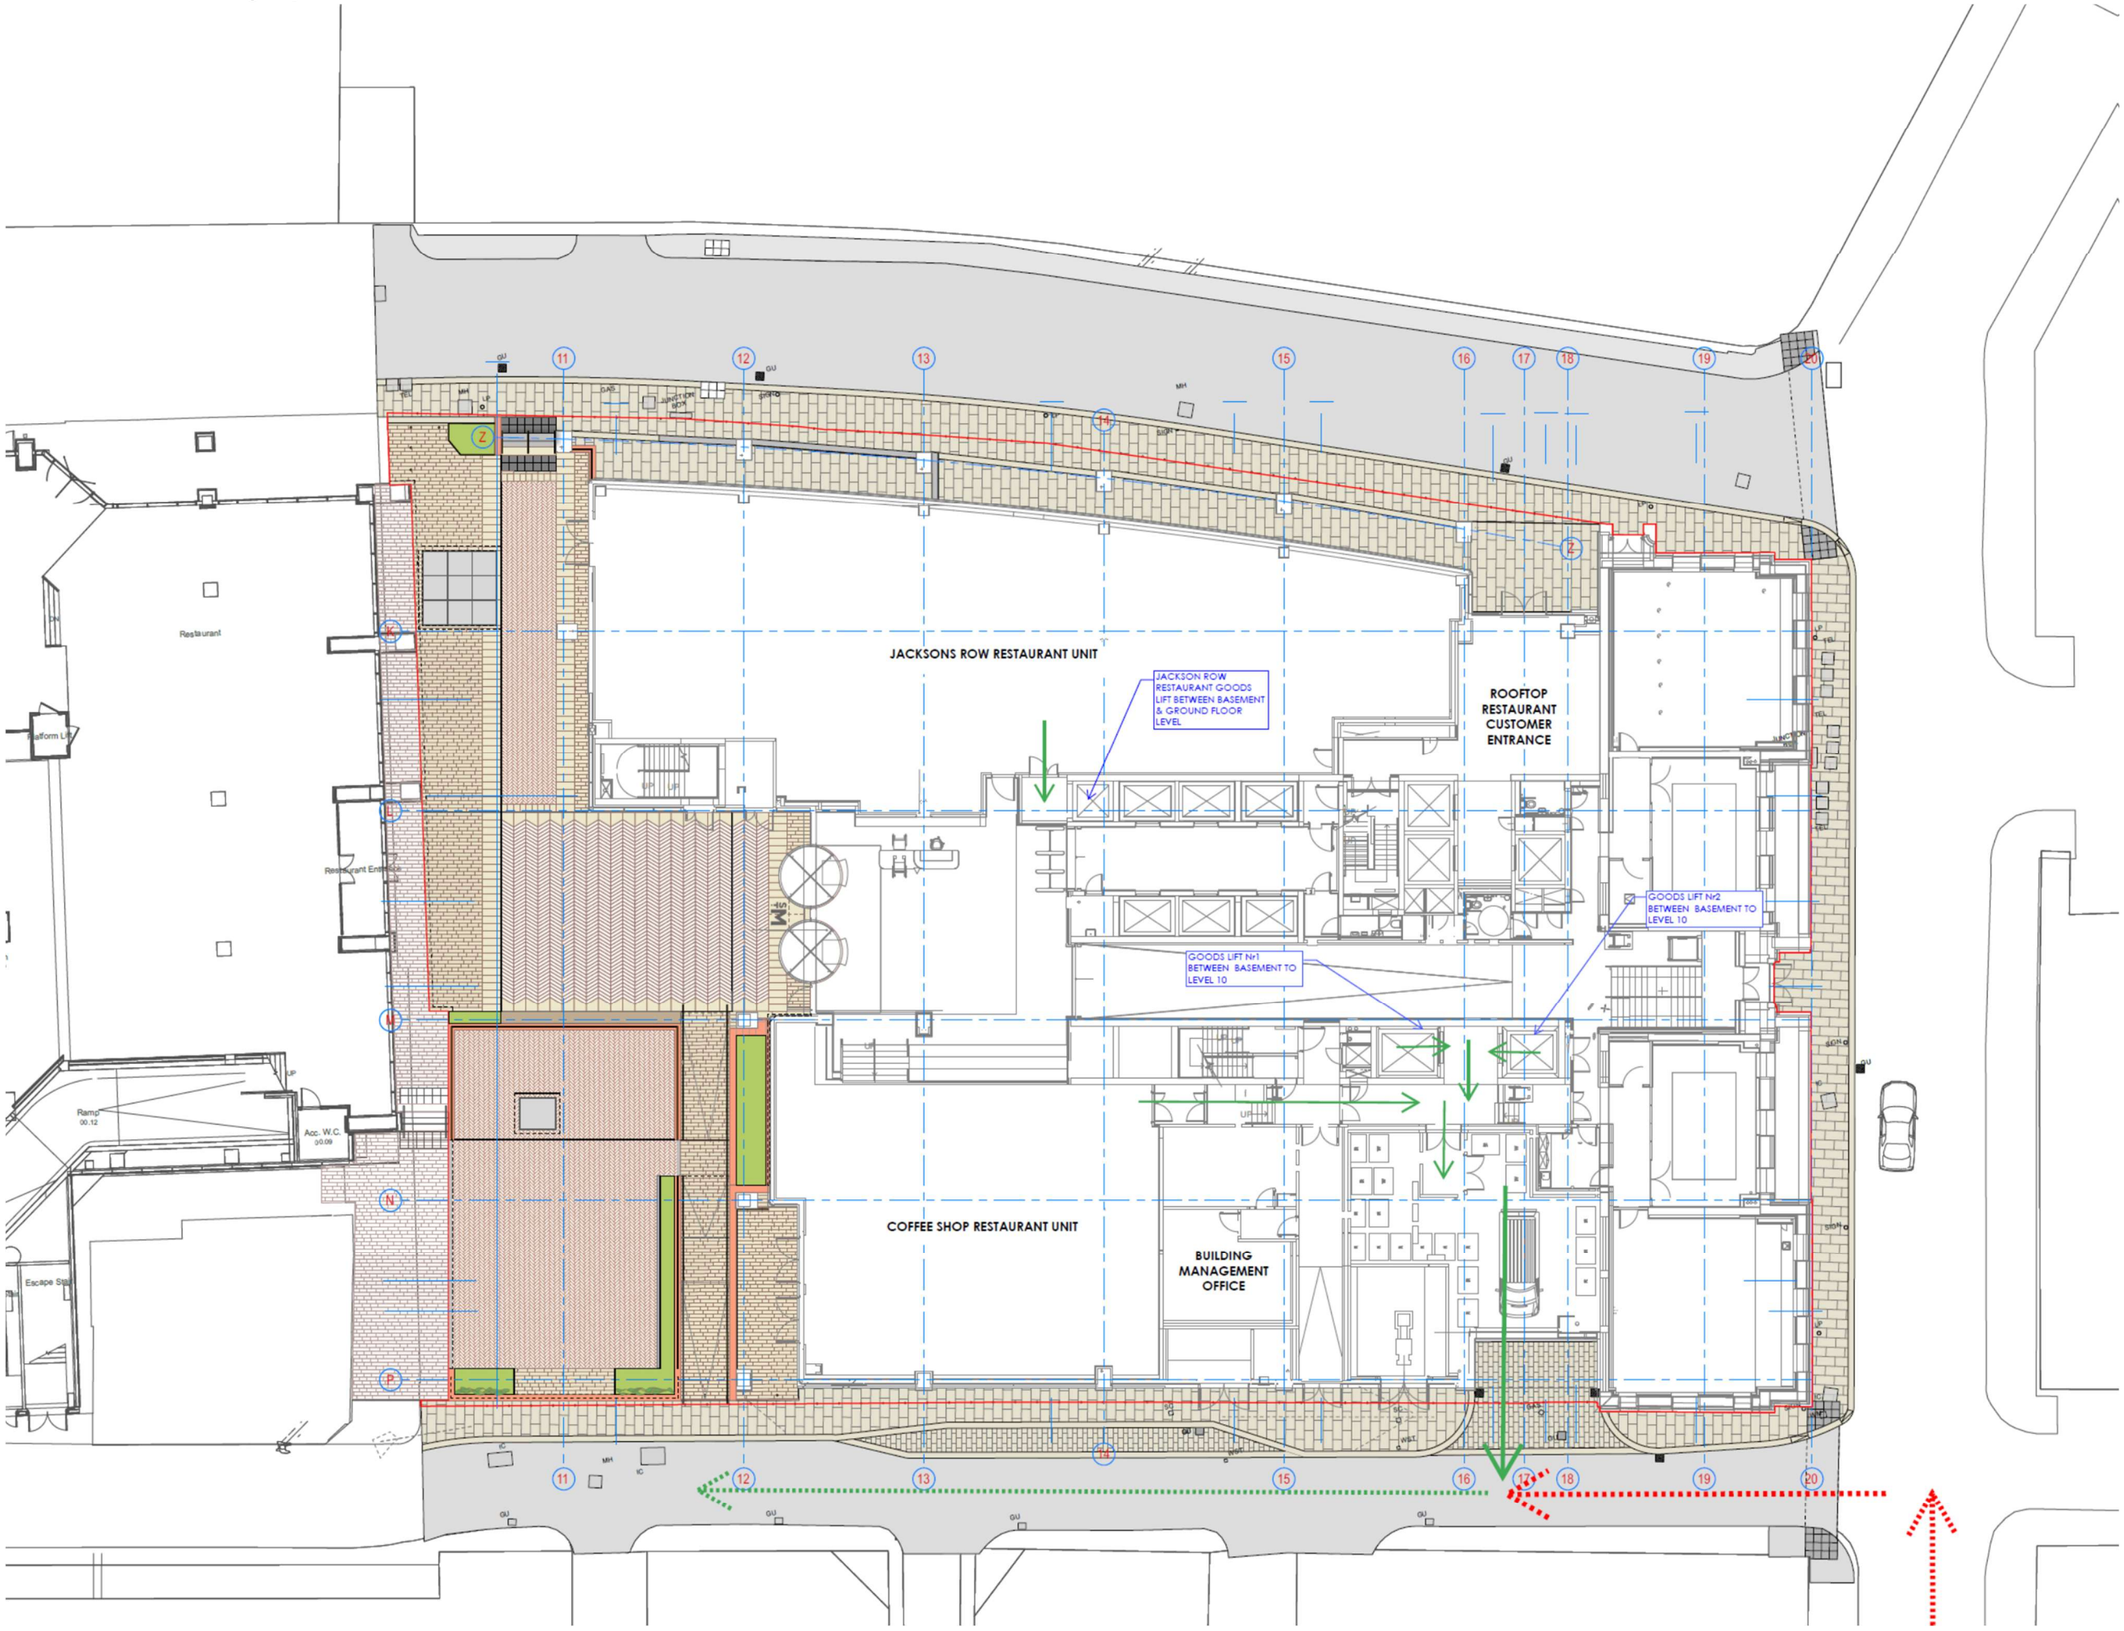

KEY

Waste out from the Goods Lift to the Loading Bay. Plus, Waste Out at Ground Floor Level from Jacksons Row Restaurant & the Bootle Street Coffee Shop

Waste vehicle direction of travel on the Public Highway.