



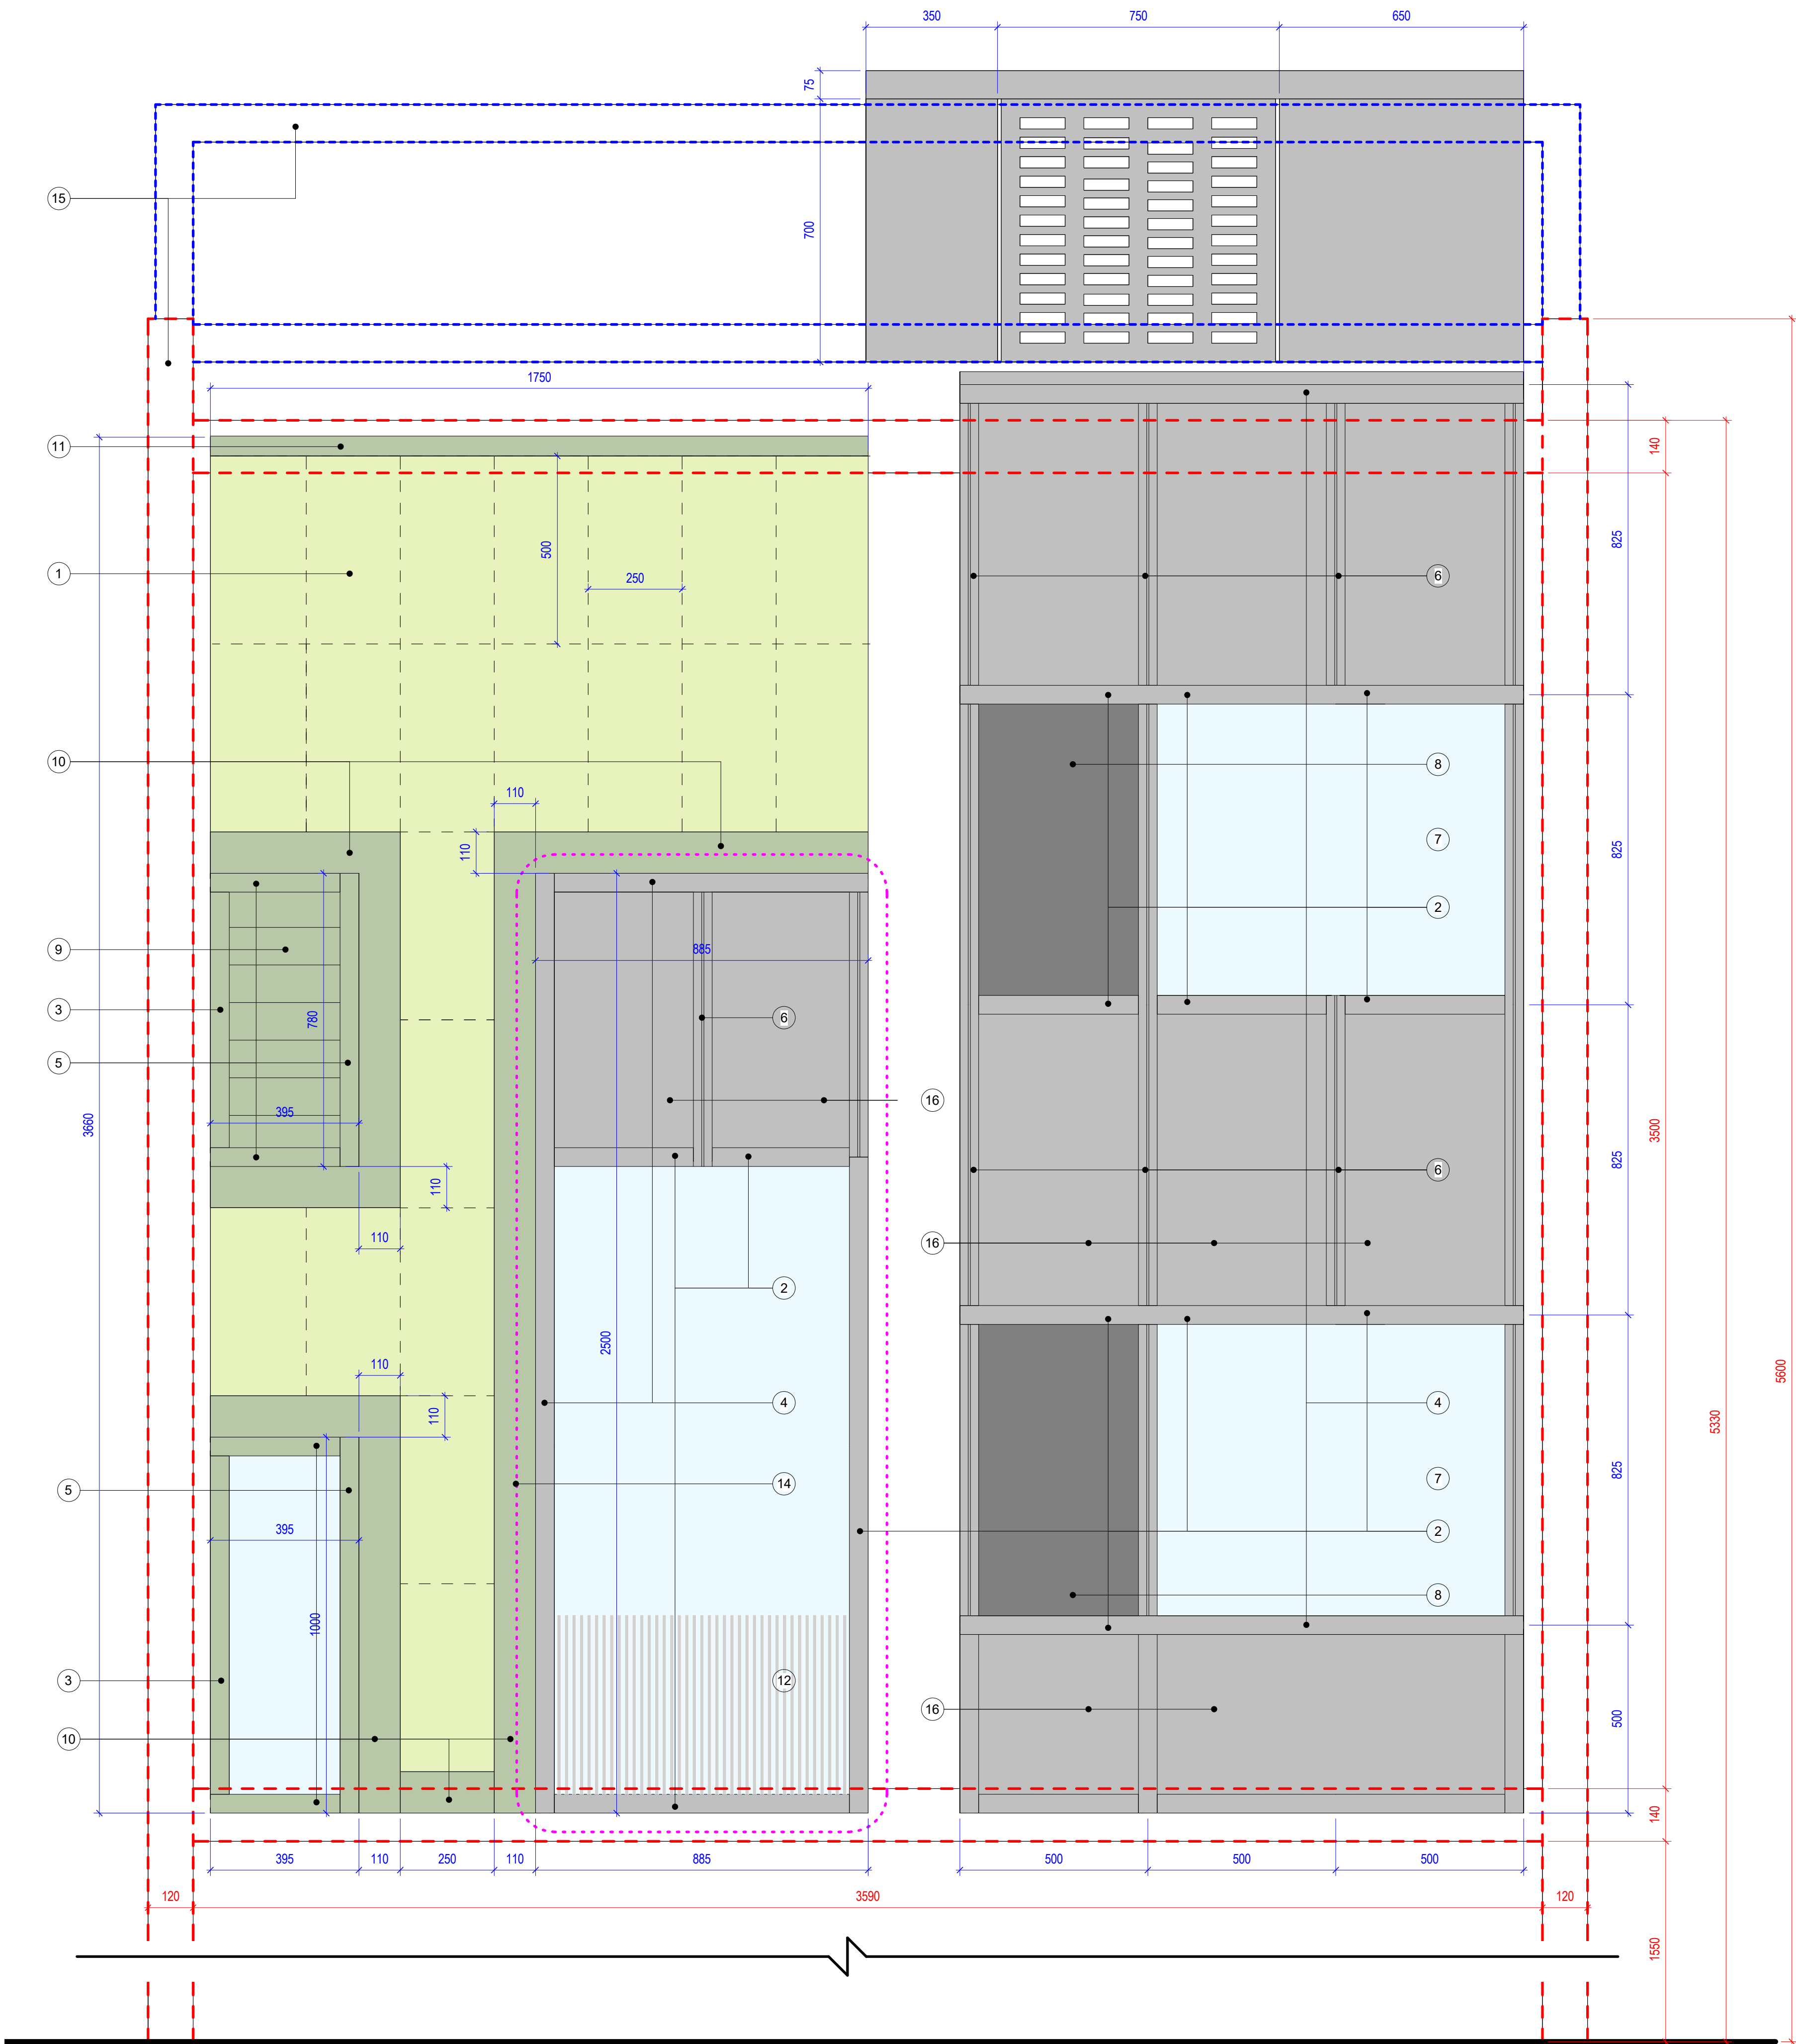

1 Mock Up Elevation
1:10



2 Mock Up Elevation including planting
1:25

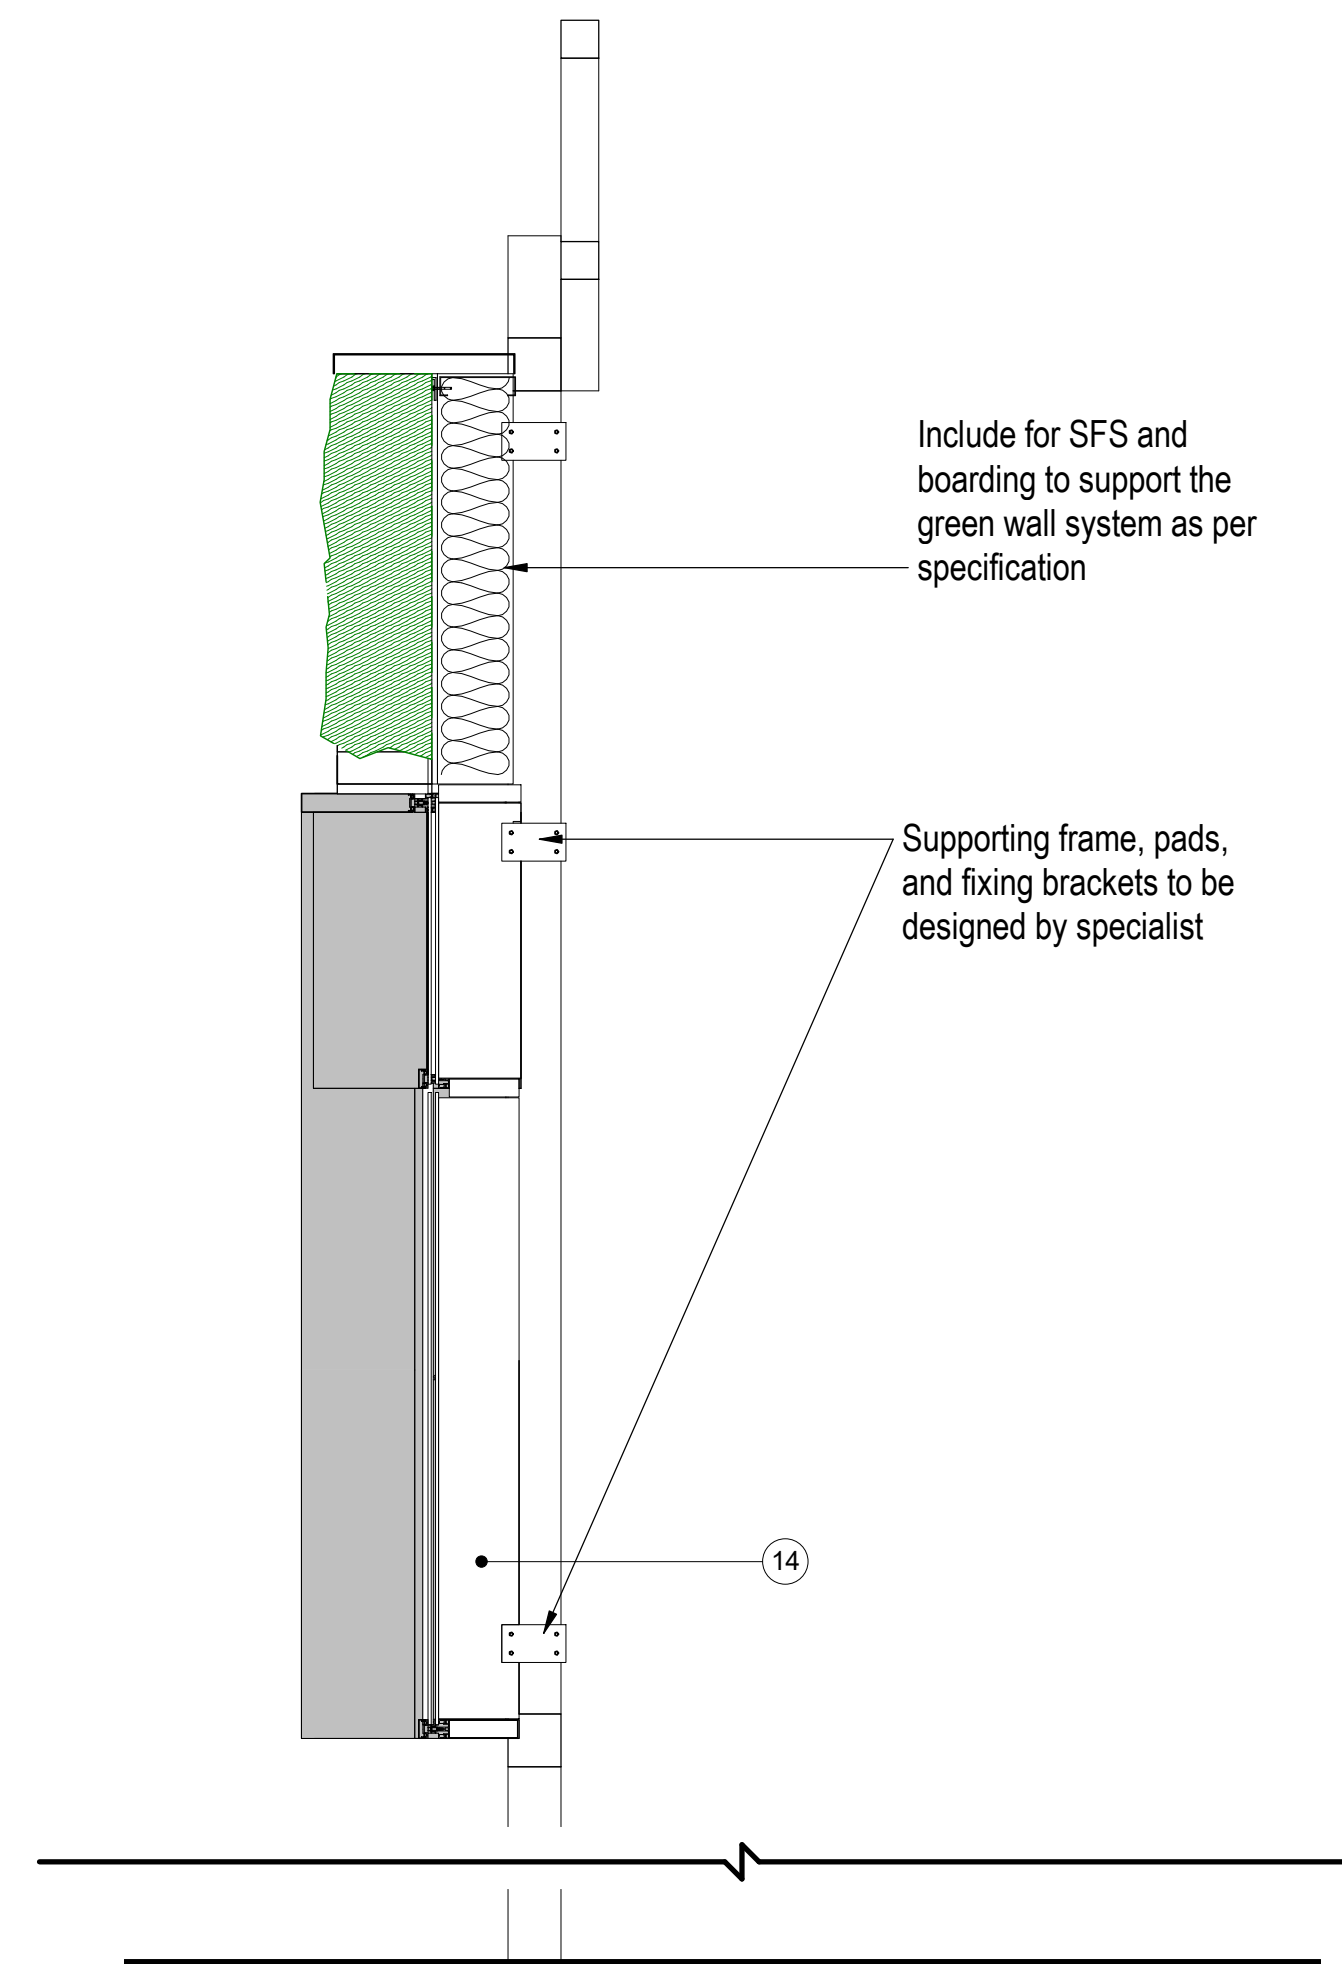

3 Mock Up Section
1:20

BUILDING DESIGN PARTNERSHIP SHALL HAVE NO RESPONSIBILITY FOR ANY USE MADE OF THIS DOCUMENT OTHER THAN FOR THAT WHICH IT WAS PREPARED AND ISSUED.

ALL DIMENSIONS SHOULD BE CHECKED ON SITE. DO NOT SCALE FROM THIS DRAWING.

ANY DRAWING ERRORS OR DIVERGENCIES SHOULD BE BROUGHT TO THE ATTENTION OF BUILDING DESIGN PARTNERSHIP AT THE ADDRESS SHOWN BELOW.

DRAWINGS SHALL BE READ IN CONJUNCTION WITH THE FOLLOWING BEFORE WORK COMMENCES:

- THE CDM DESIGN ISSUES REGISTER
- THE BDP-RISK SERIES OF DRAWINGS
- THE PROJECT CDM RISK REGISTER

SUBJECT TO DESIGN DEVELOPMENT, SURVEY, CONSULTANT INPUT & STATUTORY APPROVAL.

NOTES

Subject to design development, survey, consultant input & statutory approval.

MATERIAL KEY

- Green Wall System, including fully planted trays; rain water good, irrigation pipework and Flashings / Trims
- Anodised Aluminium Curtain Walling Standard Capped Mullion (Colour Dark grey – UnAtex 2147)
- Anodised Aluminium Curtain Walling Standard Capped Mullion (Colour Dark green – UnA Green)
- Anodised Aluminium Curtain Walling Extended Capped Mullion (Colour Dark grey – UnAtex 2147)
- Anodised Aluminium Curtain Walling Extended Capped Mullion (Colour Dark green – UnA Green)
- Anodised Aluminium Curtain Walling Triangular Fin Mullion (Colour Dark grey – UnAtex 2147)
- Standard Glazed Panels
- Back Painted Glass Spandrel (Colour Dark grey RAL 7037)
- Anodized Aluminium Louvers (Colour Dark green – UnA Green)
- Anodised Aluminium Flashing in front of rainwater goods (Colour Dark green – UnA Green)
- Anodised Aluminium Parapet Capping (Colour Green – UnA Green)
- Vertical ceramic frit applied to double glazed units
- Powder Coated Aluminium Curtain Walling Standard Backbox (Colour White - PPC RAL 9003) to all areas with the exception of area noted by no.14
- Powder Coated Aluminium Curtain Walling Standard Backbox (Colour RAL 7024 Graphite Grey)
- Supporting framework (to SE design)
- Anodized Aluminium Spandrel (Colour Dark grey – UnAtex 2147)

P08	Transom update	PE	PE	15.07.24
P07	Updated Key	PE	PE	11.07.24
P06	Updated to utilise perforated cladding panels in manufacture.	PE	PE	13.06.24
P05	Updated to utilise perforated cladding panels in manufacture.	PE	PE	06.06.24
P04	Updated to utilise existing sample support structure. Design Change as requested by WD & BW	PE	PE	30.05.24
P03	Drawing number updated to reflect WD naming protocol. Mock up panel size amended, section updated as indicated, White RAL colour added, Graphite Grey RAL colour added, internal mullion updated to PC from anodised, all captured in updated key. Details omitted.	AR	MH	08.02.23
P02	RAL Colours Updated	AR	PE	11.10.23
P01	First Issue	AR	MH	25.09.23

REVISION DESCRIPTION DRAWN CHECKED DATE

REVISION

CLIENT



BDP.

11 Ducie Street
PO Box 85
Piccadilly Basin
Manchester
M60 3JA
United Kingdom

T +44 (0)161 828 2200
www.bdp.com

PROJECT TITLE
MSP Greenheys (Private & Confidential)

REF: 00000000
P3001624

DRAWING TITLE
Mock Up Facade Sample

SCALE
As indicated

DATE FIRST ISSUED
09/13/23

ISSUED BY
GRE-BDP-ZZ-XX-DR-A-20910

REVISION
P08