




Fairfield Street Elevation



Corner Elevation

London Road Elevation

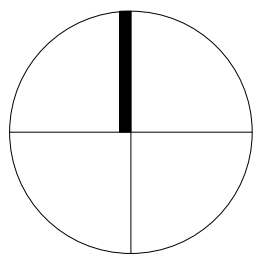

0m 5m
Note:
Do not scale this drawing


Revisions:
00 09 April 24


London Road Fire
Station, 50 London
Road, Manchester
M1 2PH

for
Ocean Outdoor
3203-D2100-rev00


Scale: 1:100 @ A1
Date: 09 April 23

Proposed
Layout Plan

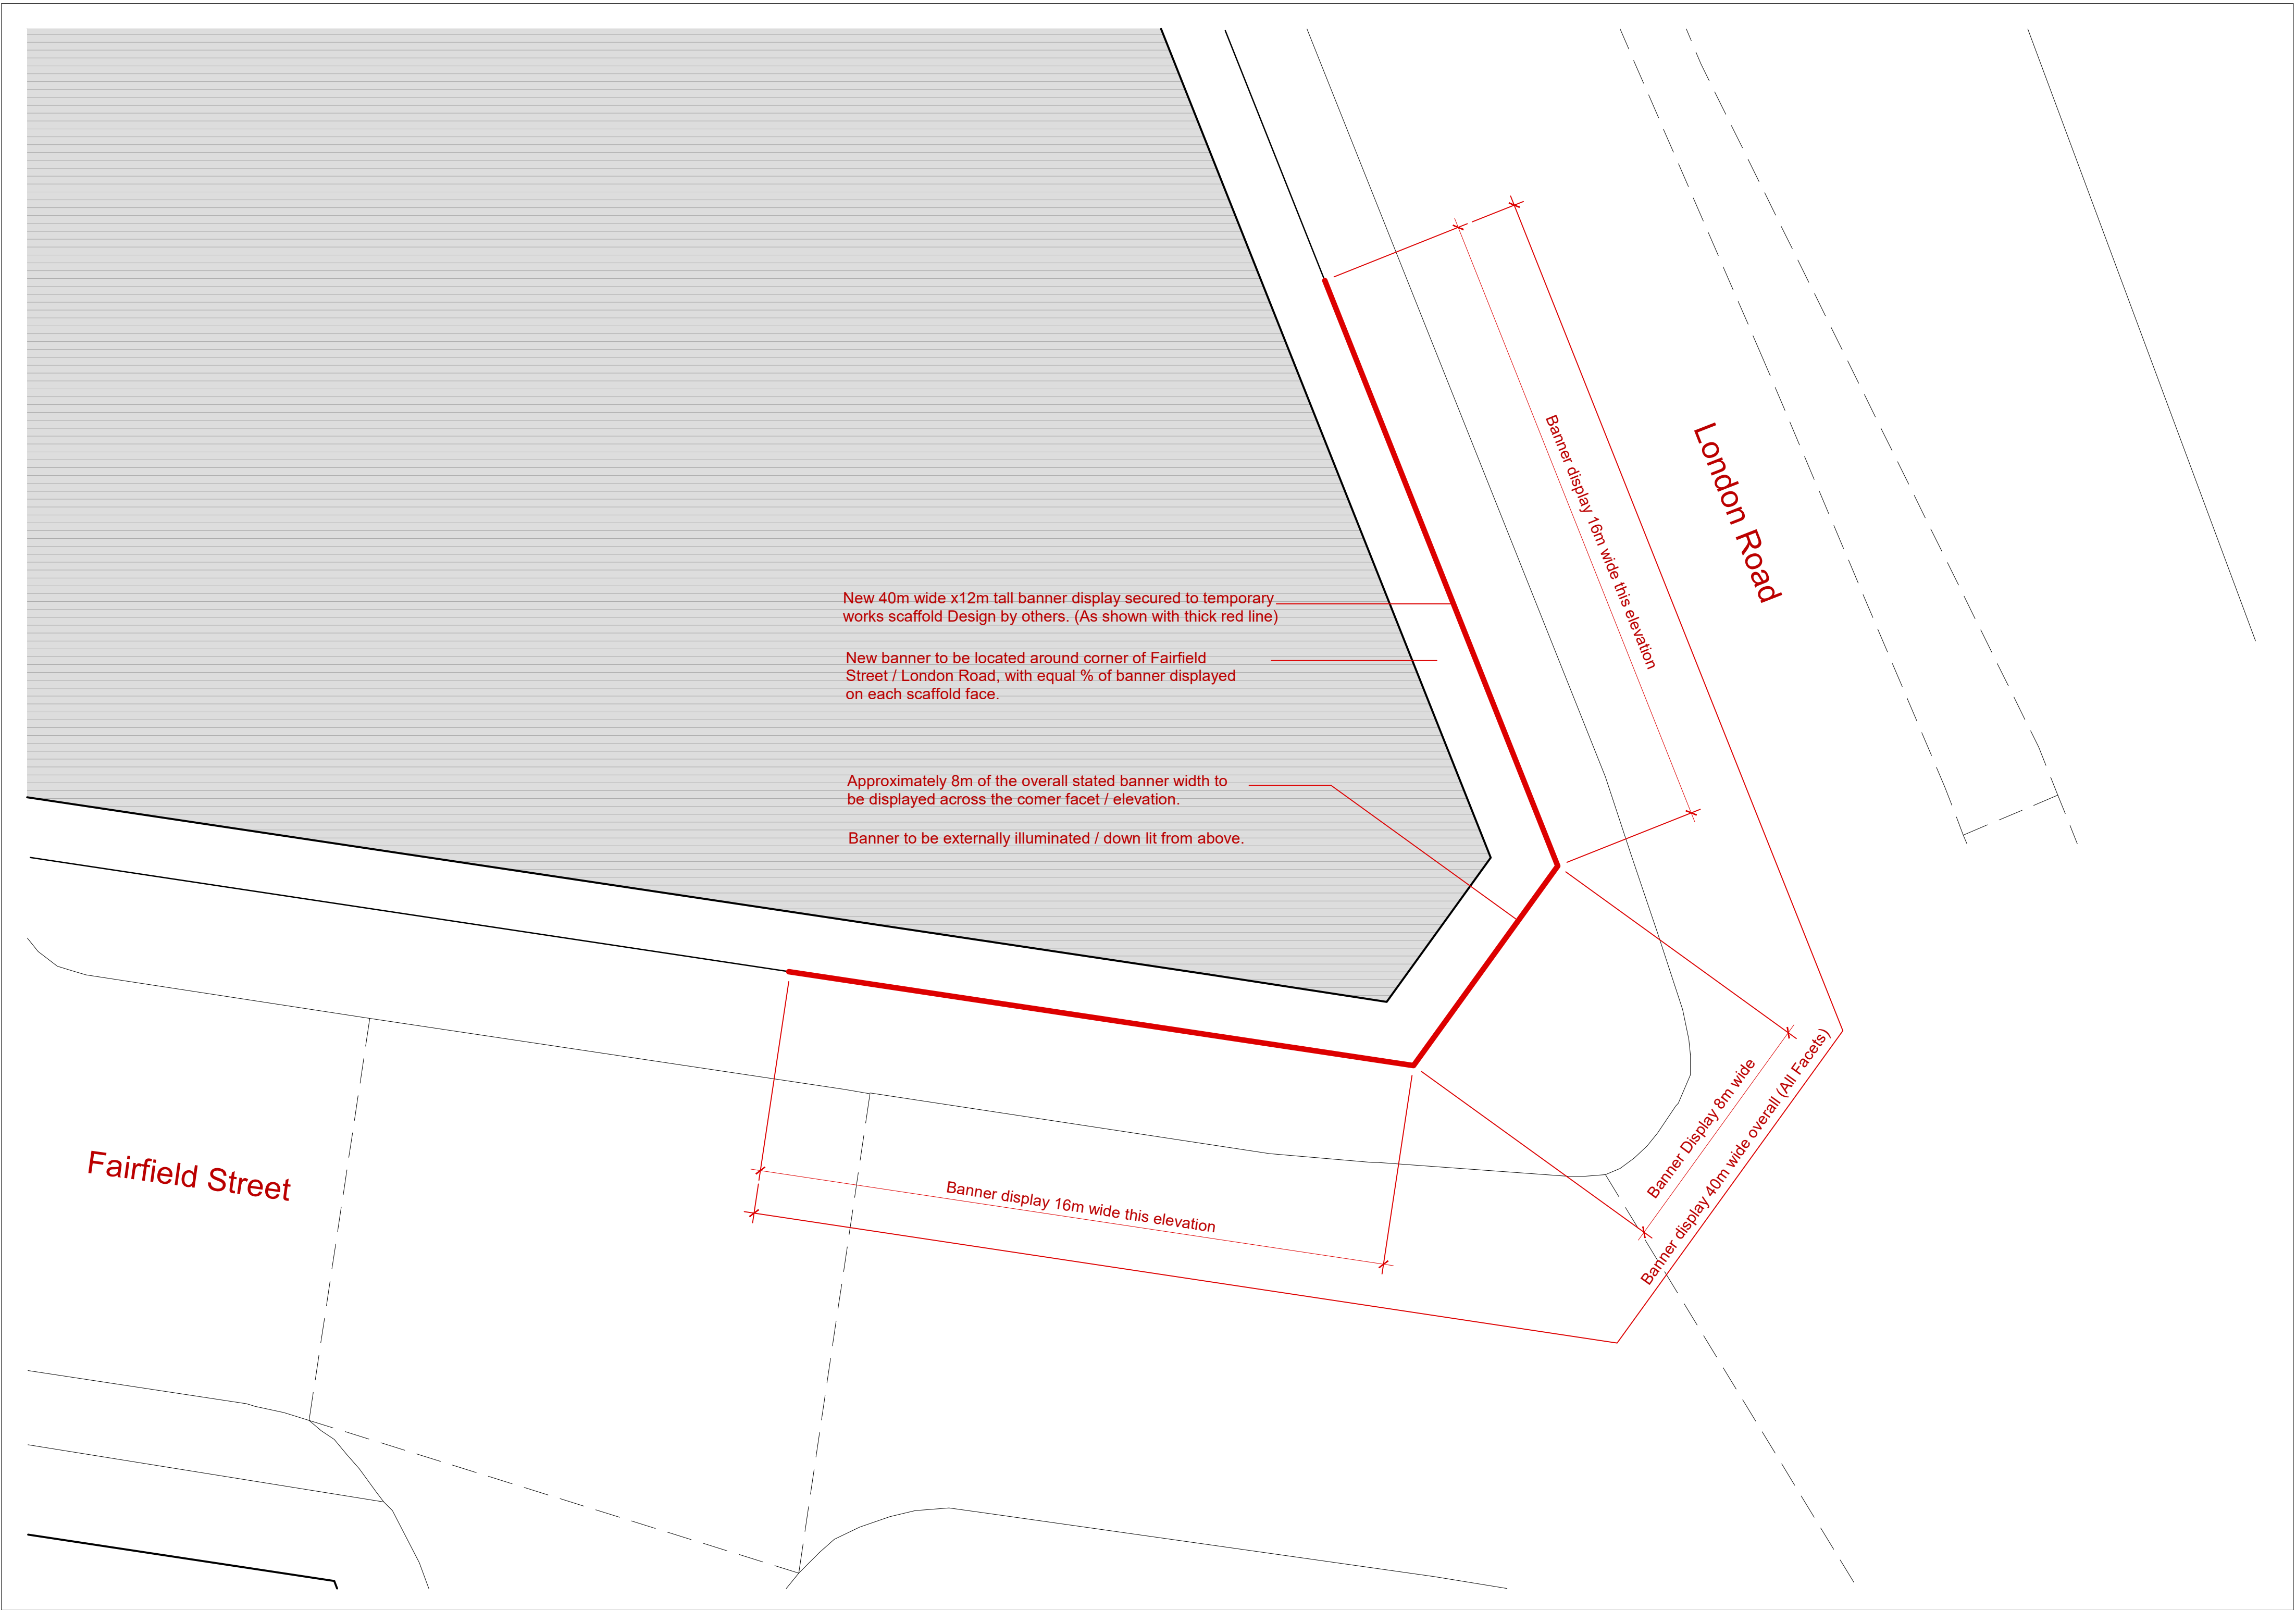


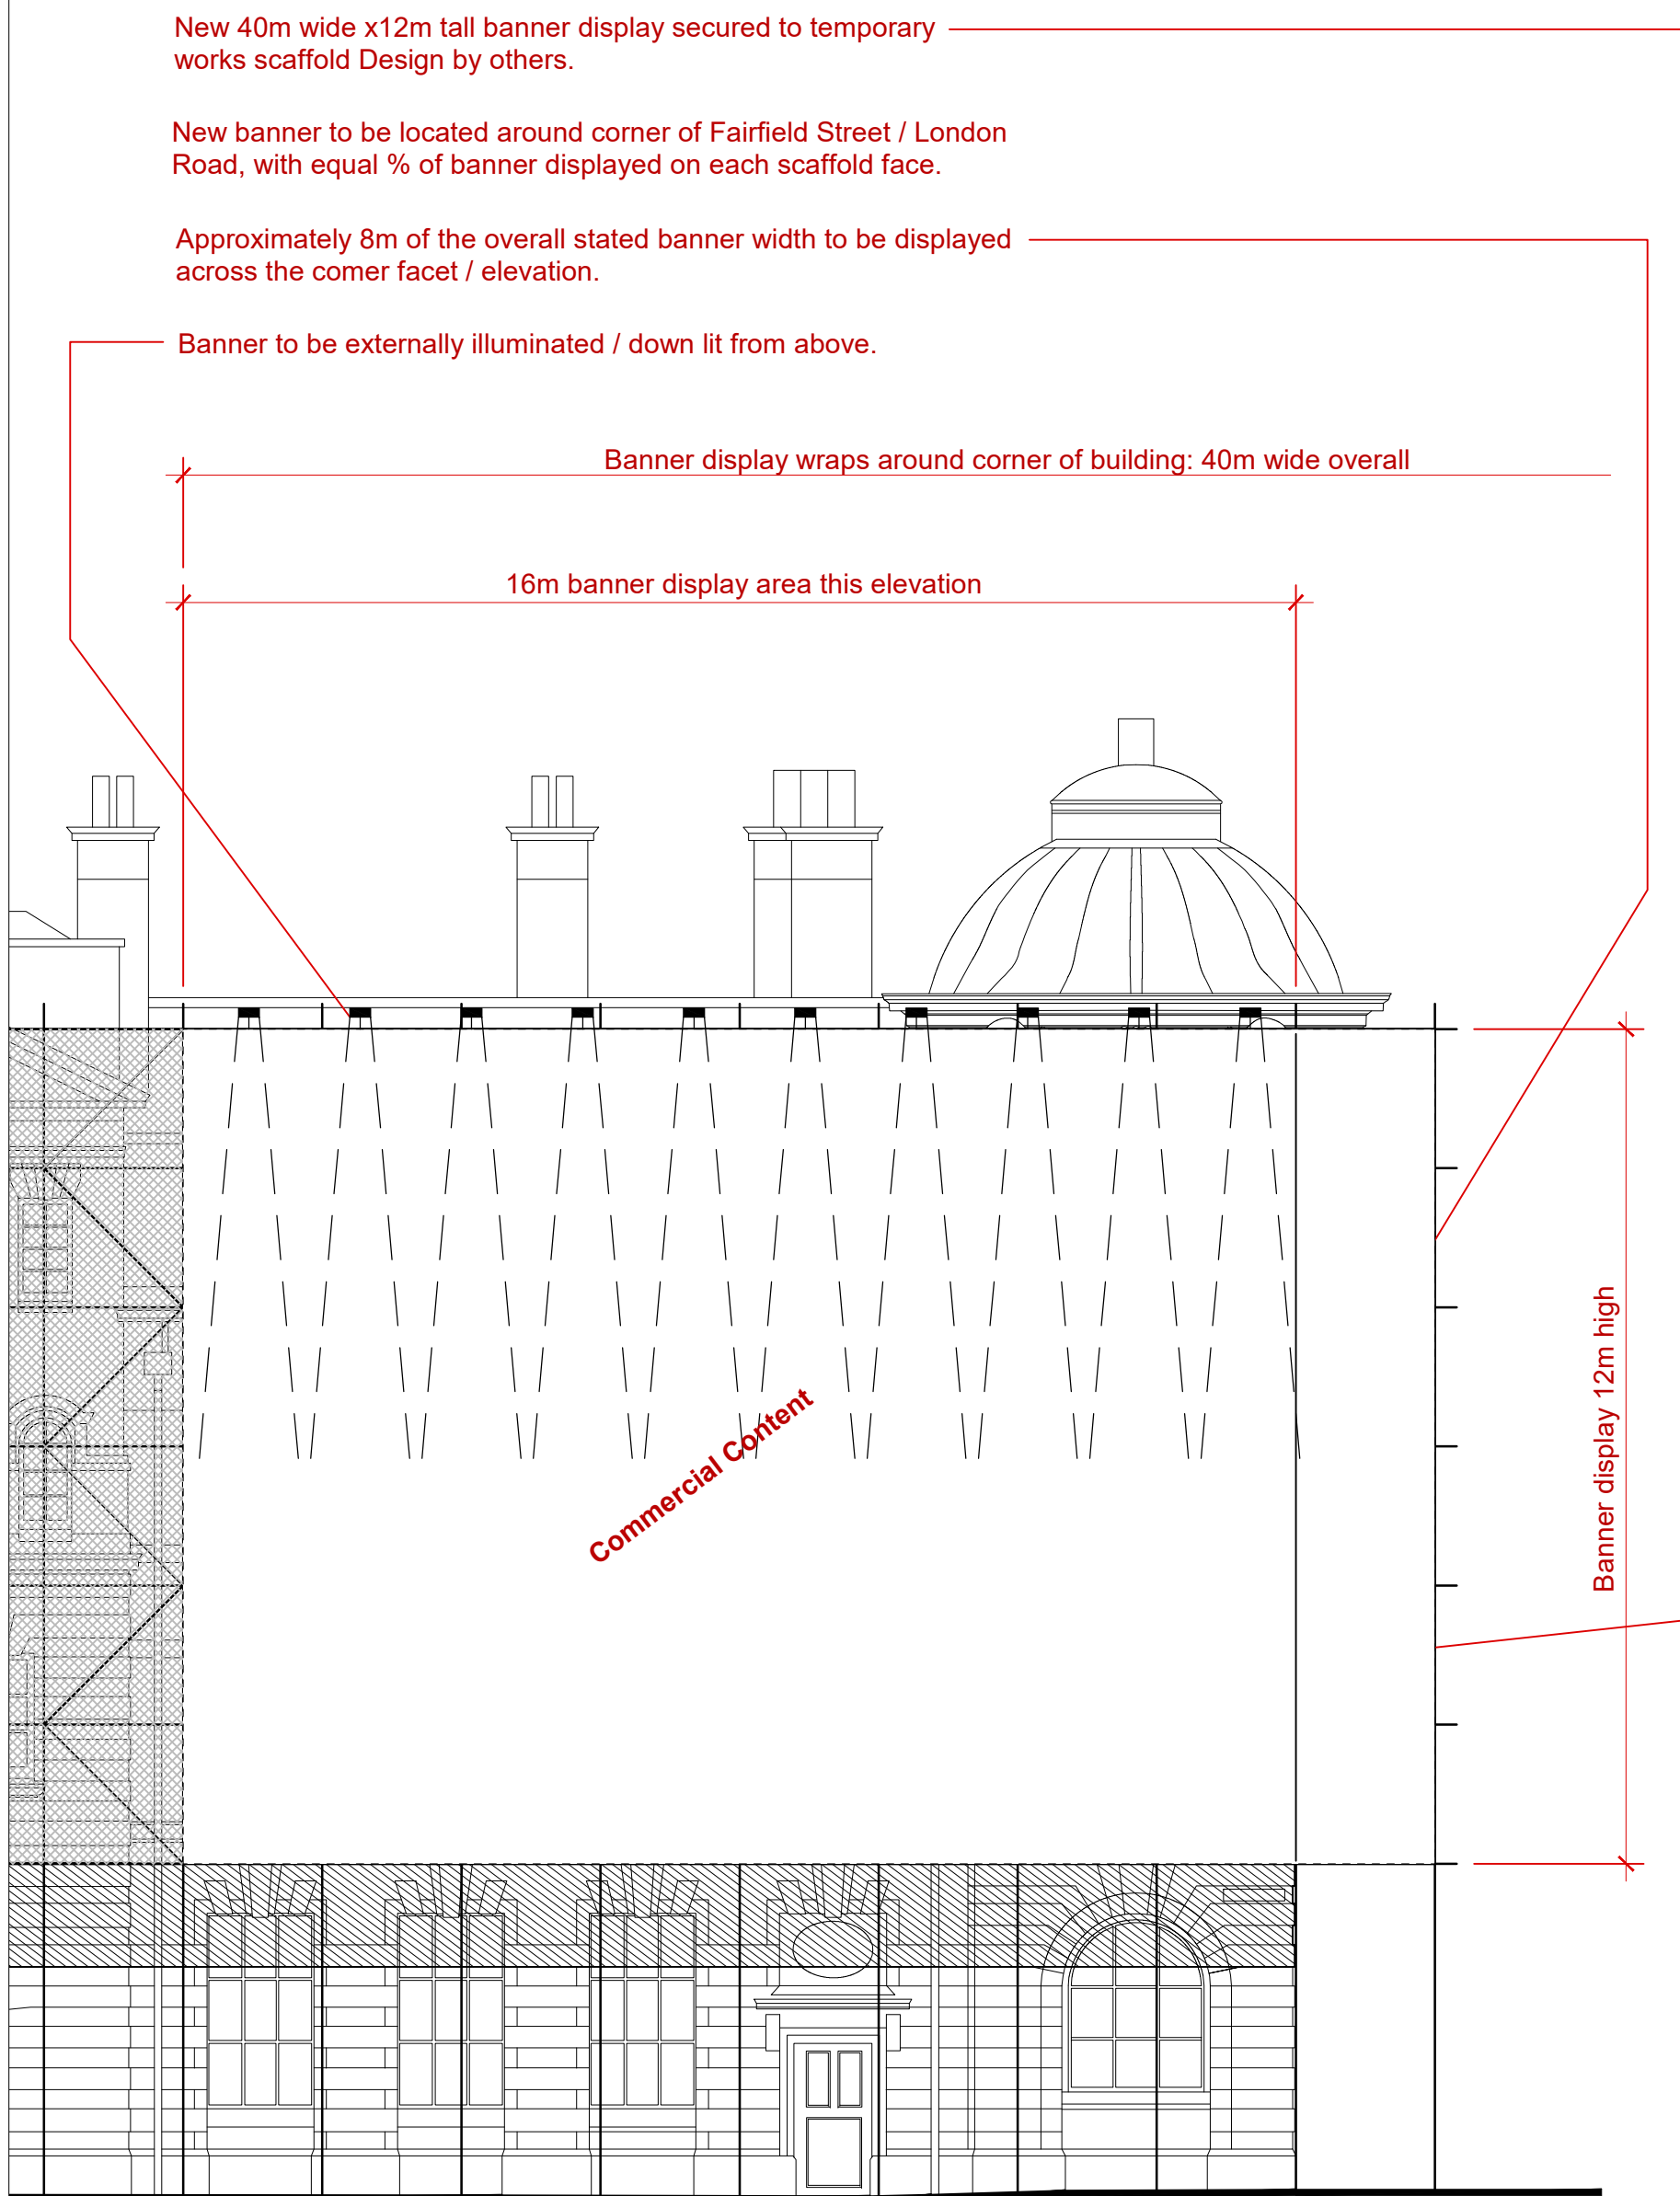


Fairfield Street Elevation

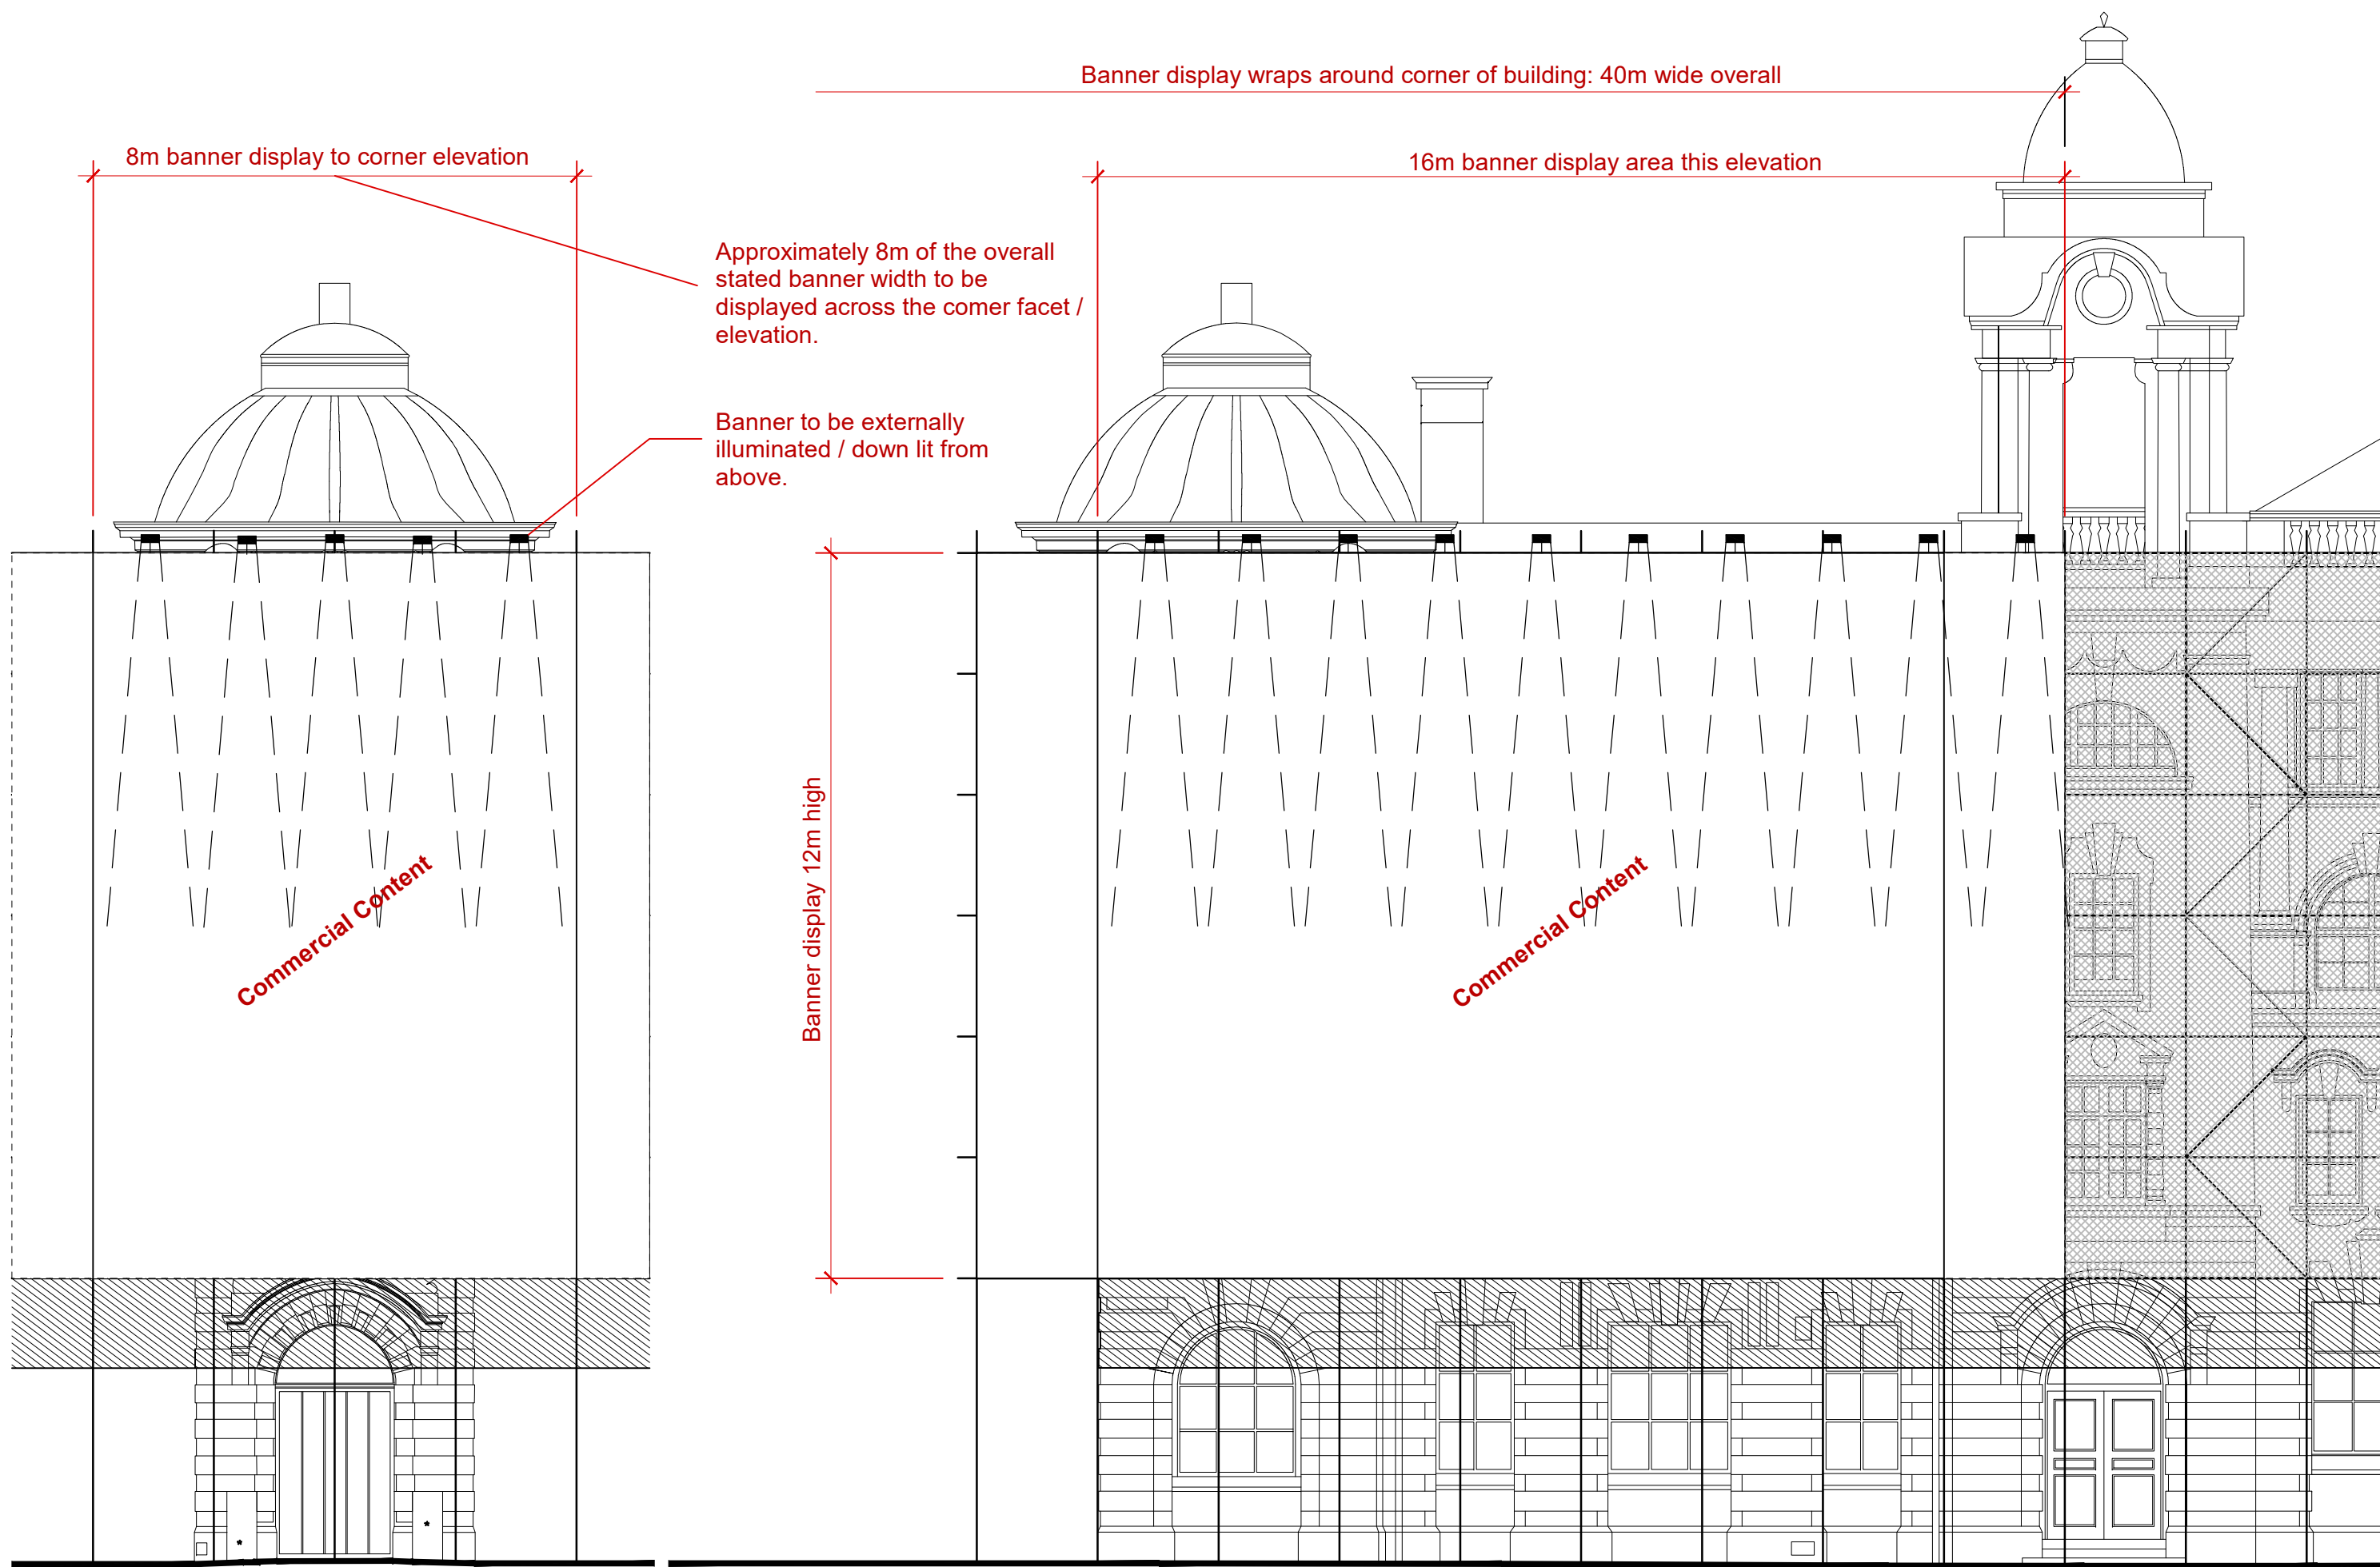

Corner Elevation

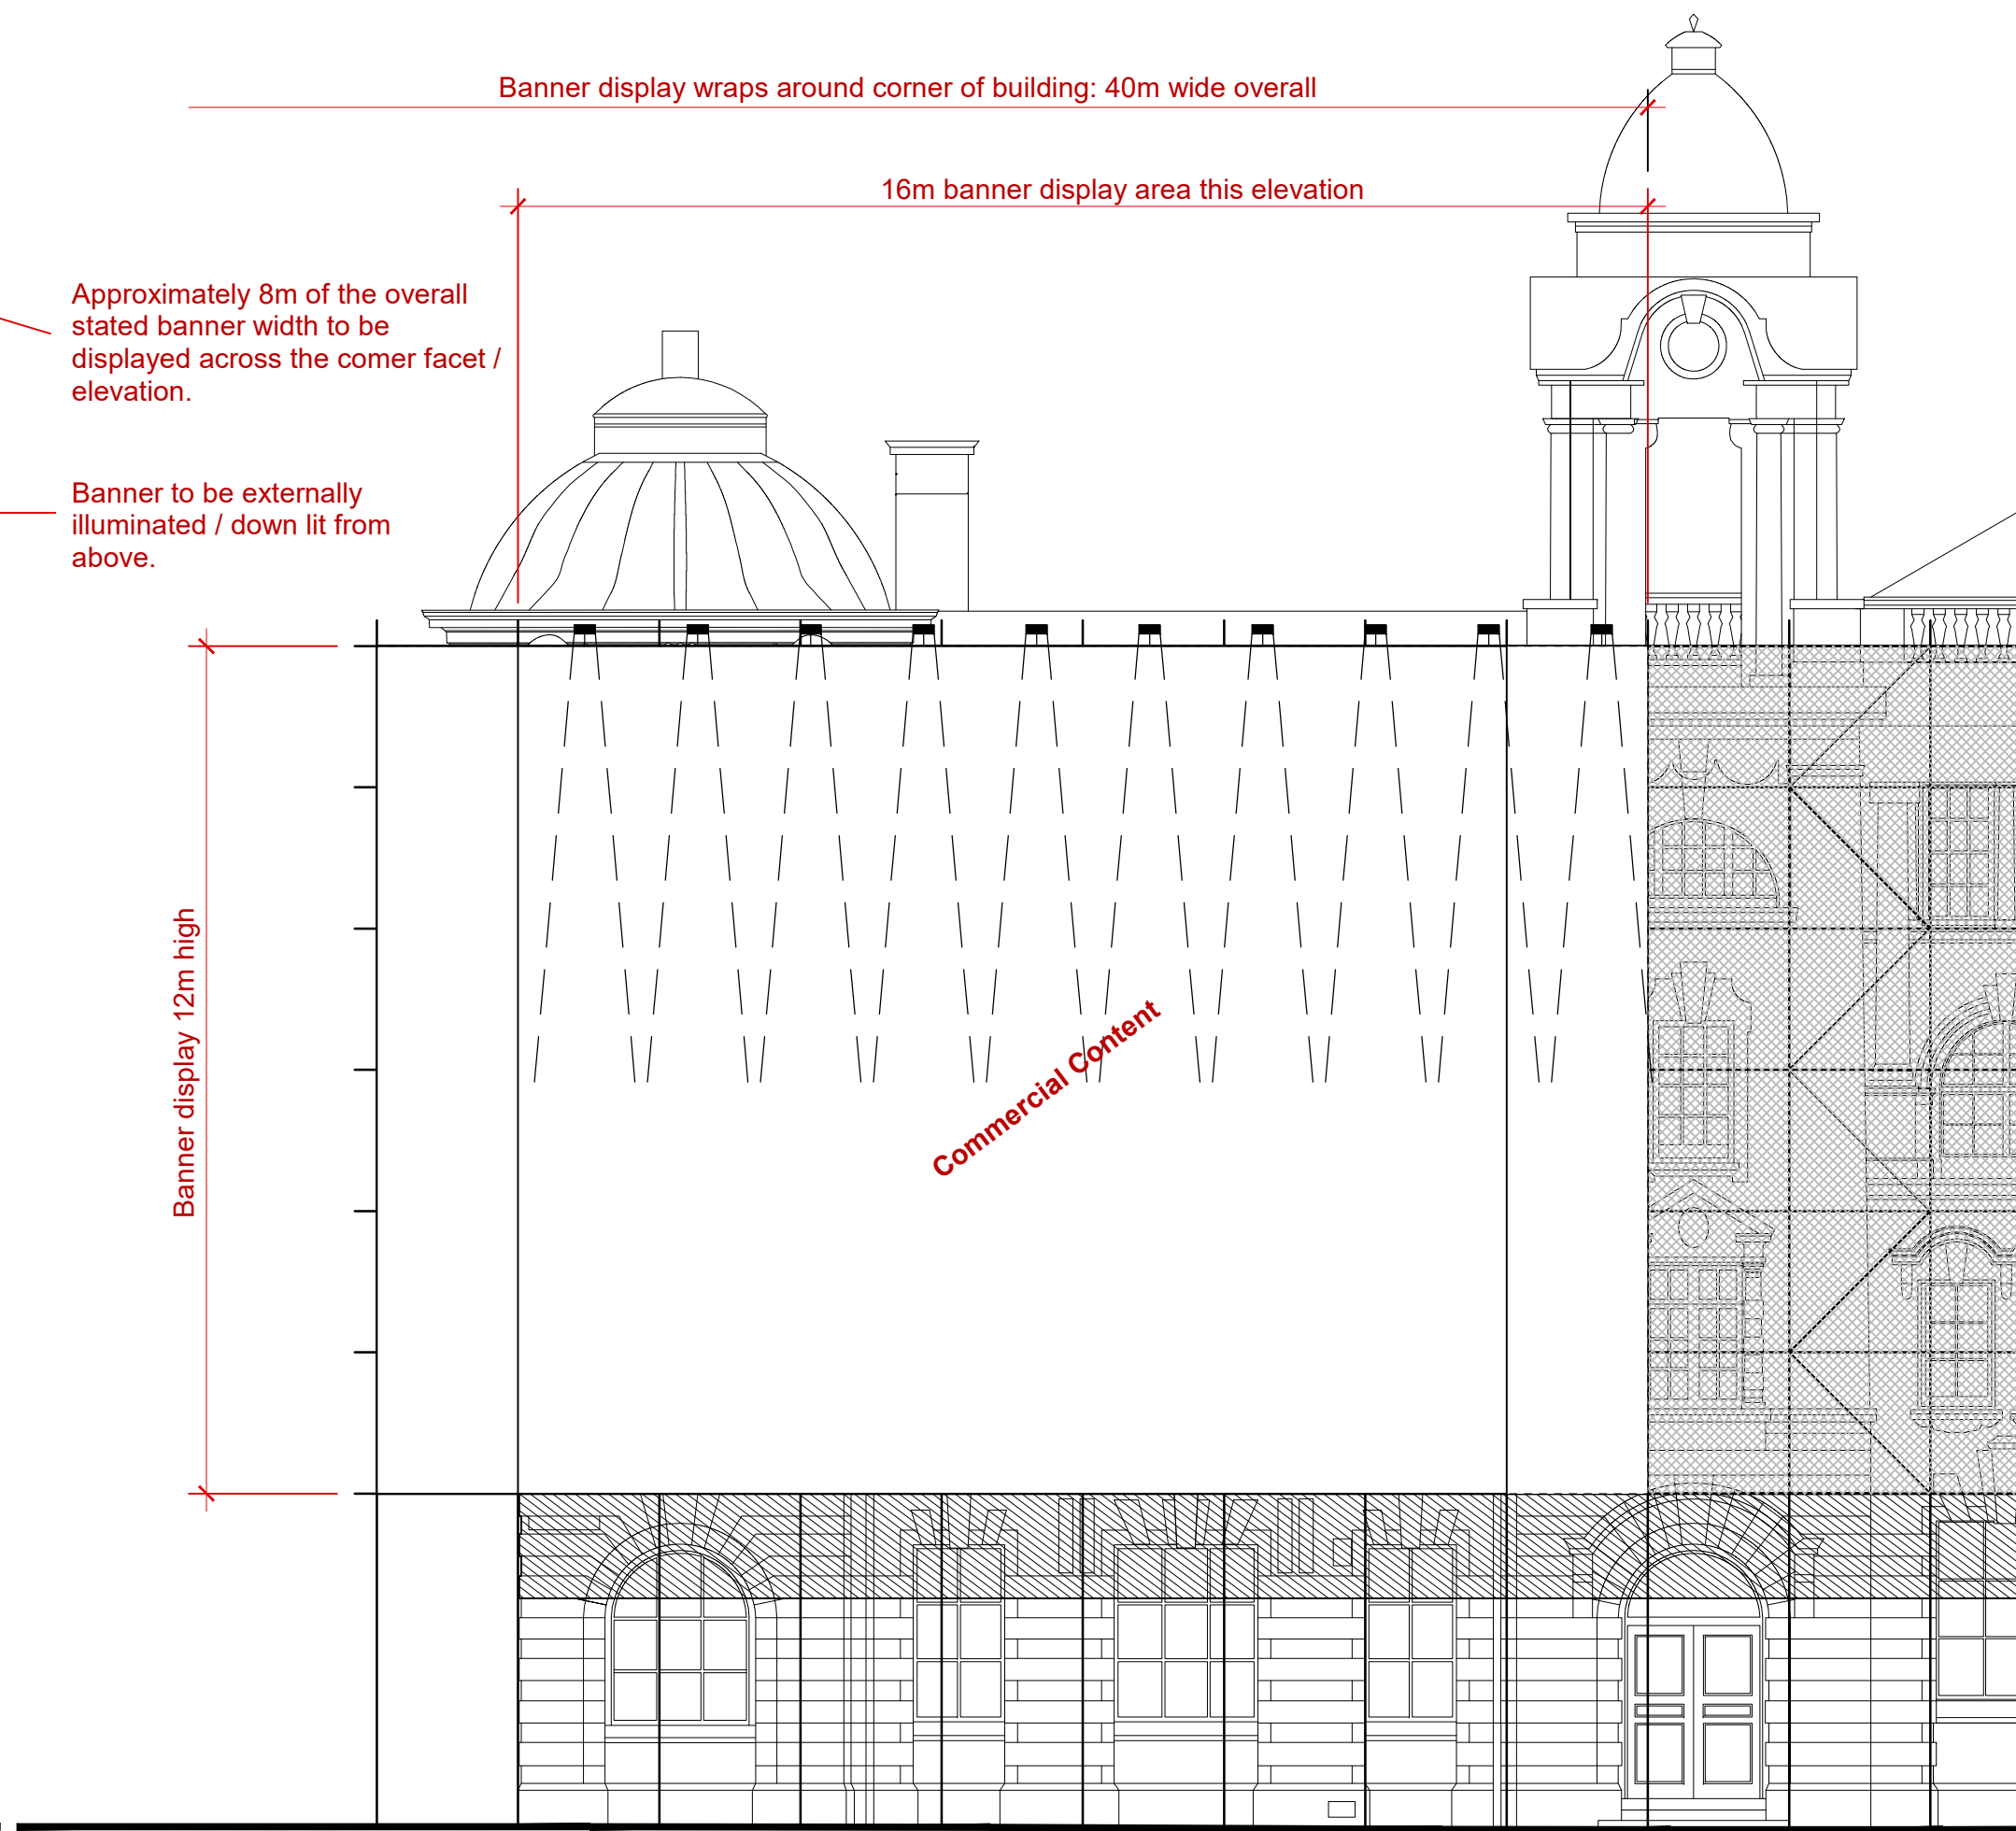

London Road Elevation

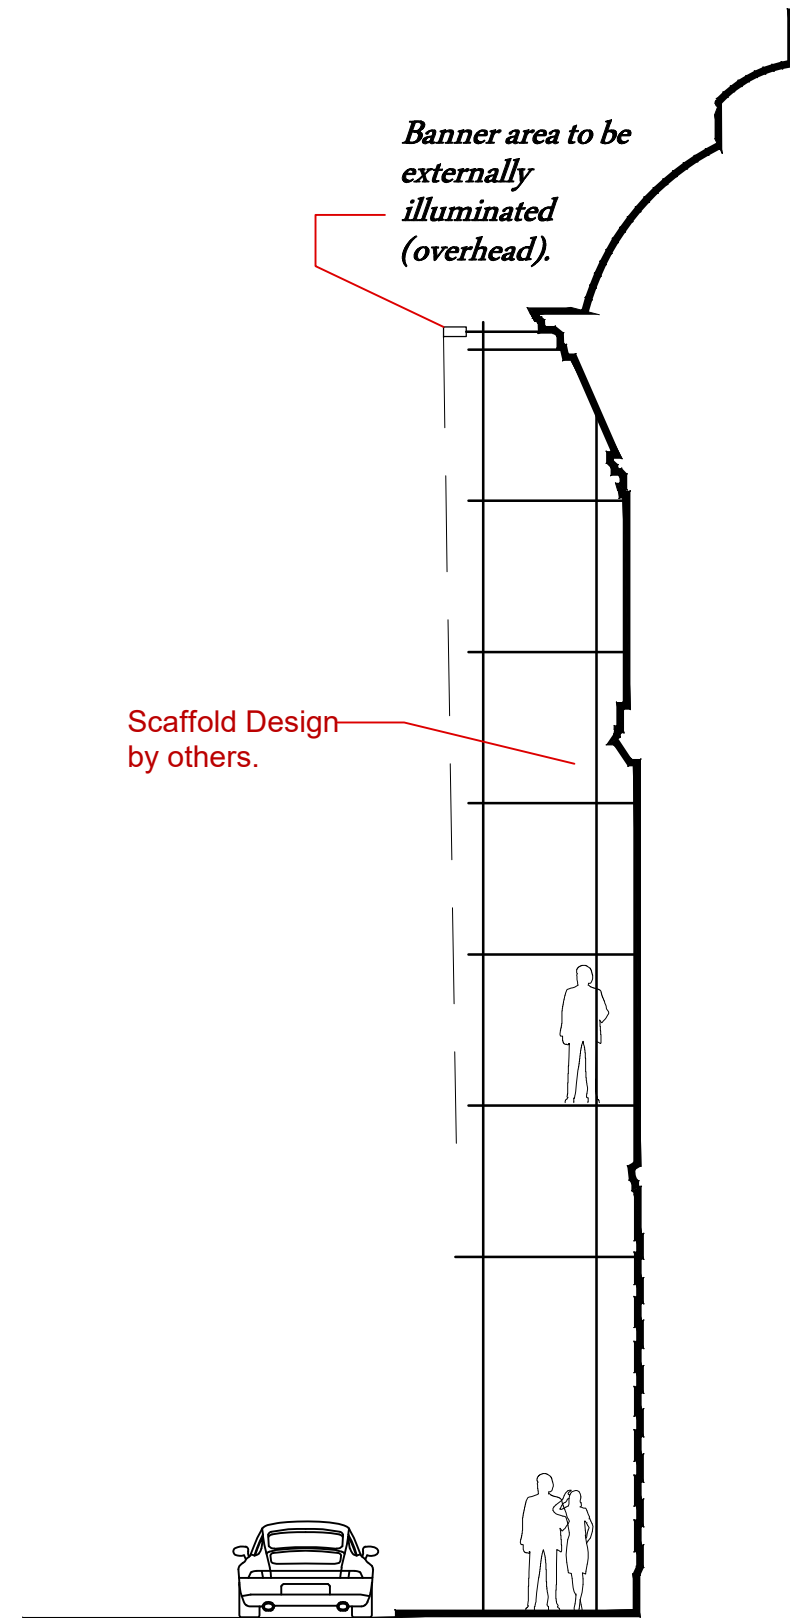

Typical Section

Revisions:

00 09 April 24
01 10 April 24


London Road Fire
Station, 50 London
Road, Manchester
M1 2PH

for


Ocean Outdoor
3203-D2300-rev01

Scale: 1:100 @ A0
Date: 09 April 24

Proposed
Primary Elevations

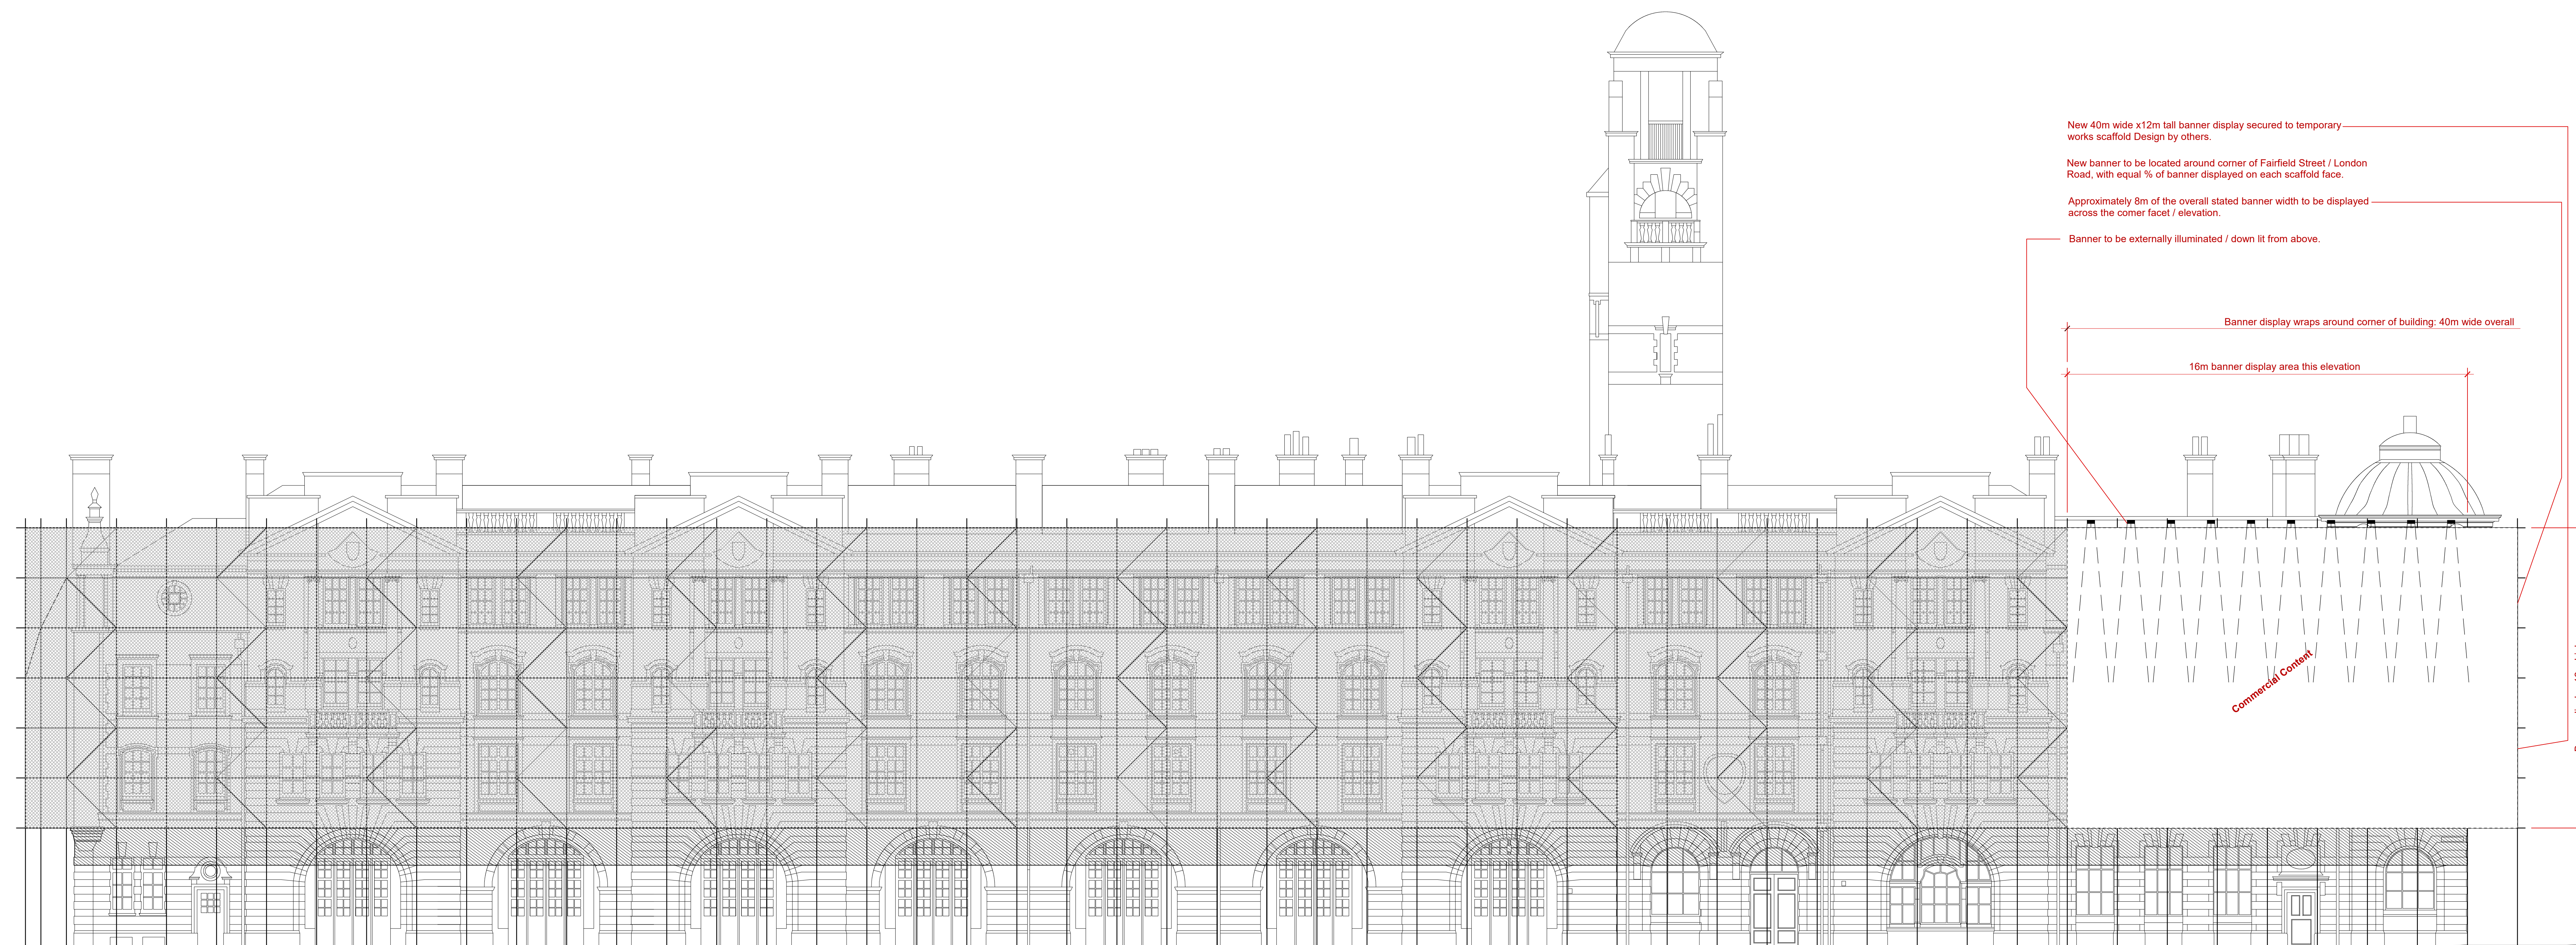

Fairfield Street Elevation

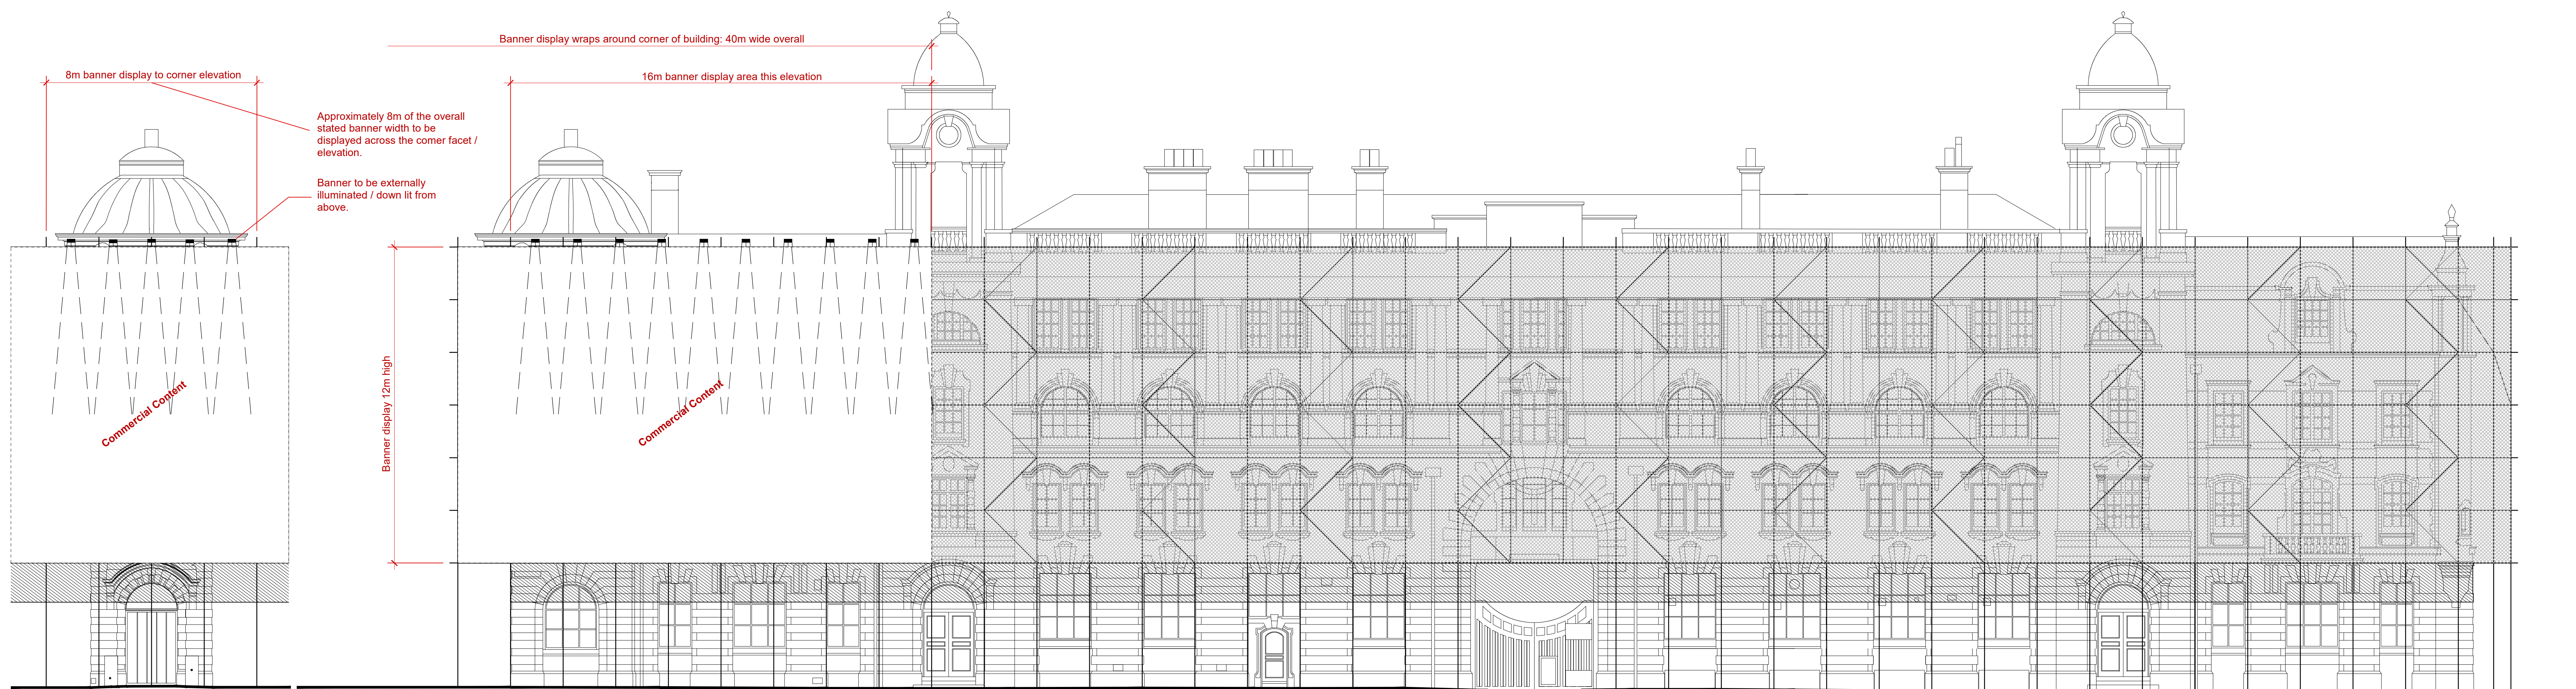

Corner Elevation

London Road Elevation