



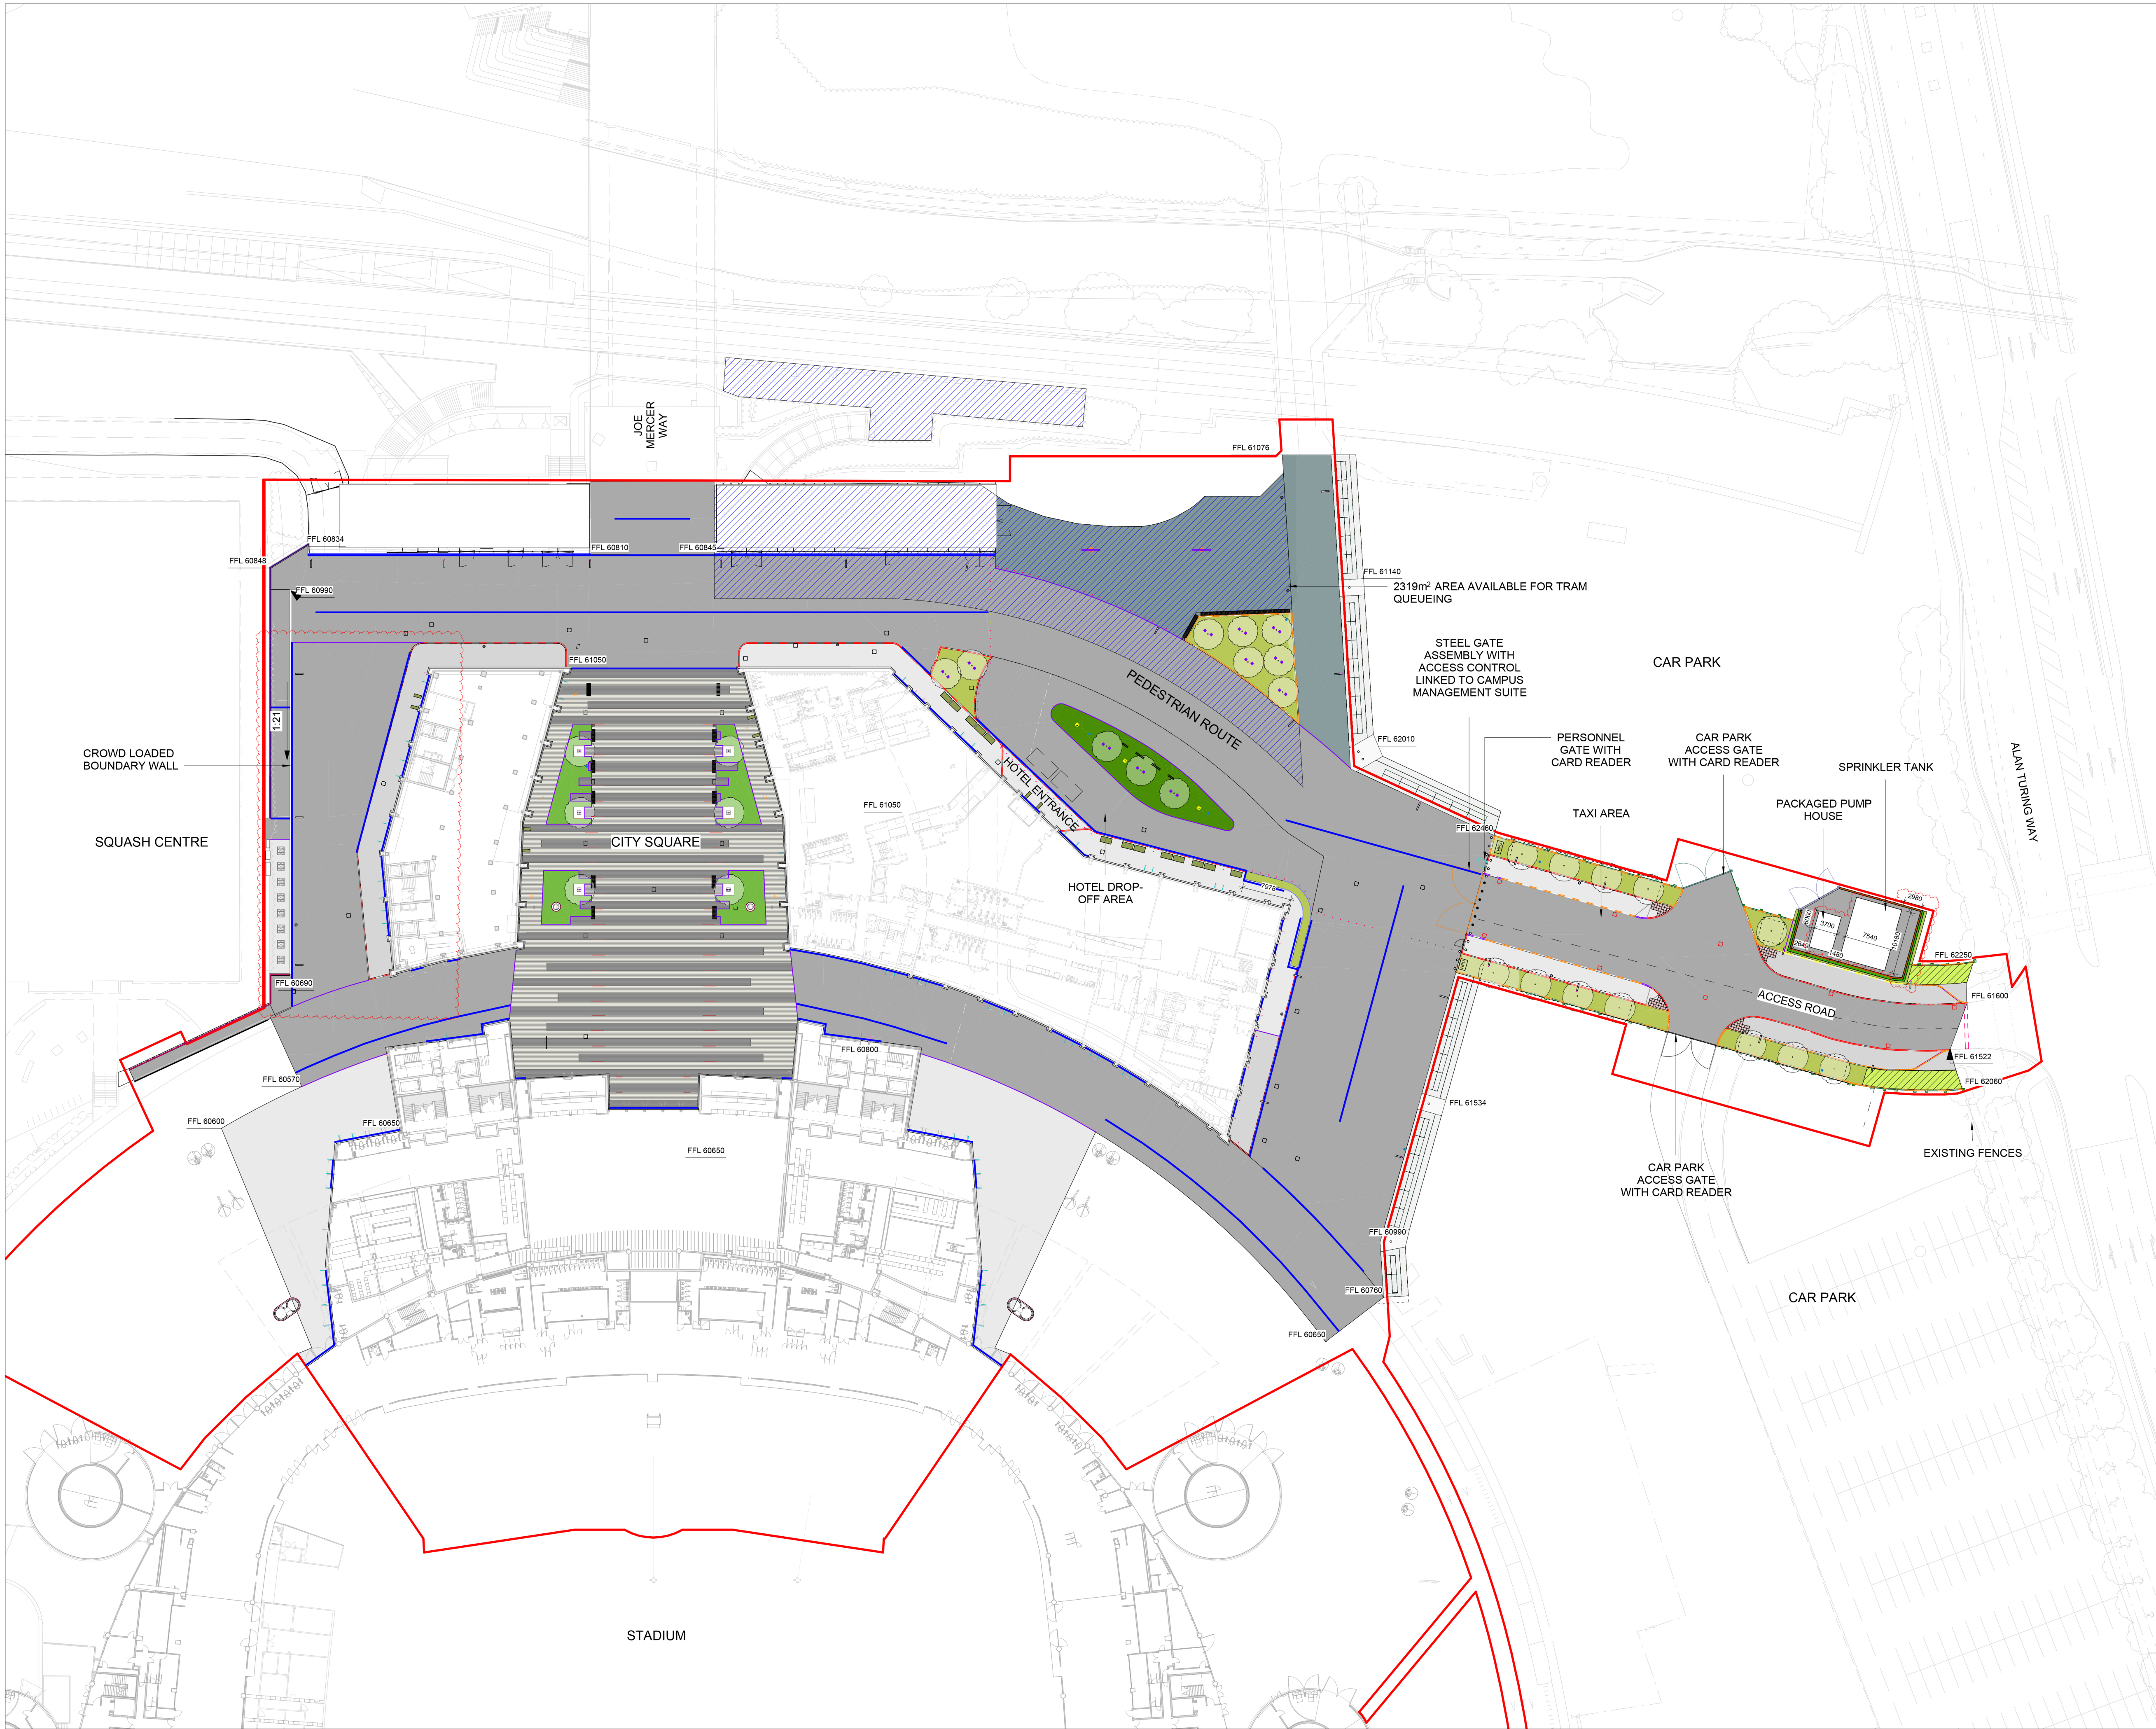

REVISIONS		
REV	DATE	DESCRIPTION
P00	17.02.23	Issued for information
P01	28.02.23	ISSUED FOR STAGE 3
P02	16.03.23	ISSUED FOR INFORMATION
P03	21.03.23	ISSUED FOR INFORMATION
P04	17.04.23	ISSUED FOR PLANNING
P05	26.05.23	ISSUED FOR STAGE 4
P06	14.07.23	ISSUED FOR STAGE 4
P07	20.07.23	DISCIPLINE CHANGED FROM "A" TO "L"
P08	12.01.24	ISSUED FOR STAGE 4 UPDATE
P09	02.02.24	ISSUED FOR STAGE 4 UPDATE
C01	01.05.24	ISSUED FOR CONSTRUCTION
C02	20.06.24	ISSUED FOR CONSTRUCTION - TANK ENCLOSURE UPDATE
C03	26.07.24	ISSUED FOR NON MATERIAL AMENDMENT

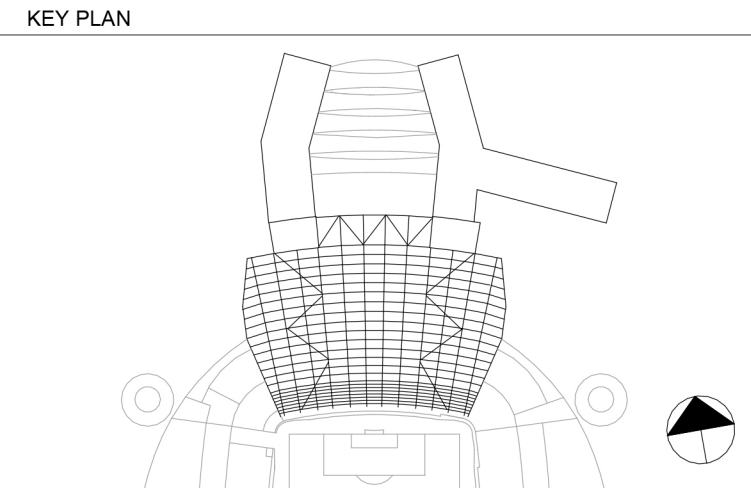

- KEY
- PROJECT BOUNDARY

EXT-121/EXT-125 PLAZA PAVING - TYPE 1 & 2

EXT-126/EXT-133 PLAZA PAVING - TYPE 3 & 4

EXT-101 CONCRETE BLOCK PAVING - TYPE 1

EXT-109 CONCRETE BLOCK PAVING - TYPE 3

EXT-141 TARMAC SURFACING - TYPE 1

EXT-145 TARMAC SURFACING - TYPE 2

EXT-151 PRECAST CONCRETE TACTILE SLAB PAVING

EXT-151 ARTIFICIAL TURF

EXT-525 UNDERSTORY PLANTING

EXT-325 SLDS PLANTER

EXT-529 WILDFLOWER PLANTING

EXT-601 SECURITY ORIENTATED LANDSCAPED MOUND

EXT-328 GRASS GRID

QUEUING ZONE

HOTEL SIGNAGE

ROAD MARKING

EXT-445 PEDESTRIAN GATE

EXT-431 STEEL SECURITY GATE - TYPE 1

EXT-435 STEEL SECURITY GATE - TYPE 2

EXT-439 STEEL SECURITY GATE - TYPE 3

BAL-145 EXTERNAL METAL BALUSTRADE- TYPE 1

BAL-147 EXTERNAL METAL BALUSTRADE- TYPE 2

EXT-421/EXT-423 METAL FENCING TYPE 1&2

DOUBLE HEADED LIGHTING COLUMNS

EXT-331 LIGHTING COLUMN & LAMP

TREE UP-LIGHTS

LINEAR LED LIGHTS IN CITY SQUARE PAVING

SPEED BUMP

EXT-451 DOOR BARRIER - TYPE 1

EXT-453 DOOR BARRIER - TYPE 2

EXT-501 PROPOSED TREE

EXT-327 TREE GRILLES

EXT-735 ROOT SPACE STRUCTURE

EXT-401 BOLLARDS STATIC - TYPE 1

EXT-405 BOLLARDS STATIC - DROP

EXT-209 PRECAST CONCRETE KERBS - RAISED

EXT-211 PRECAST CONCRETE KERBS - ACCESS

EXT-455 TIMBER BOARD ENCLOSURE

EXT-313 METAL PLANTER

EXT-221 METAL EDGINGS

PEDESTRIAN ROUTE

EXT-823 HOPPER WELL GRILLE

EXT-801 CHANNEL DRAIN - TYPE 1

EXT-815 DRAINAGE GULLY - TYPE 1

EXT-819 DRAINAGE GULLY - TYPE 2

EXT-821 DRAINAGE GULLY - TYPE 3

EXT-541 GREEN SCREEN

SAN-751 EXTERNAL BIB TAP

EXT-341 EXTERNAL FLOOR BOXES

EXT-306 LITTER BIN

EXT-309 PICNIC BENCH

EXT-811 MANHOLE COVER

EXT-305 BENCHES

EXT-321 SHRUB PLANTERS

NOTE: DRAINAGE DESIGN REFER TO CIVIL ENGINEER'S DRAINAGE STRATEGY

1:500

0 5 10 15 20 40

m



© COPYRIGHT. ALL RIGHTS RESERVED

THIS WORK IS COPYRIGHT AND CANNOT BE REPRODUCED OR COPIED IN ANY FORM OR BY ANY OTHER MEANS (GRAPHIC, ELECTRONIC OR MECHANICAL INCLUDING PHOTOCOPYING) WITHOUT THE WRITTEN PERMISSION OF POPULOUS ANY LICENSE, EXPRESS OR IMPLIED, TO USE THIS DOCUMENT FOR ANY PURPOSE WHATSOEVER IS RESTRICTED TO THE TERMS OF THE AGREEMENT OR IMPLIED AGREEMENT BETWEEN POPULOUS AND THE INSTRUCTING PARTY.

USE FIGURED DIMENSIONS IN PREFERENCE TO SCALED. CHECK ALL DIMENSIONS ON SITE BEFORE FABRICATION OR SETTING OUT

ARCHITECT

POPULOUS®

14 BLADES COURT | DEODAR ROAD | LONDON | SW15 2NU | UNITED KINGDOM
TELEPHONE +44 (0)20 8874 7666 FACSIMILE +44 (0)20 8874 7470
ALL PRODUCTION & INTELLECTUAL PROPERTY RIGHTS RESERVED © POPULOUS 2009

PROJECT NAME

MCFC - NORTH EXPANSION

DRAWING TITLE

**LANDSCAPE
GENERAL ARRANGEMENT PLAN
LEVEL 00**

STATUS		RIBA STAGE		PROJECT NO.			
A5		5		4348			
DATE			SCALE		SIZE		
28/02/23			1 : 500		A1		
DRAWN	CHECKED	APPROVED					
SA	TJ	MT					
PROJECT	ORIGIN.	ZONE	LEVEL	TYPE	ROLE	DRAWING	REV
NSE-POP-ZZ- 00 -DR- L - 000600							
C0							