




THIS DRAWING IS PROTECTED UNDER COPYRIGHT. COPYRIGHT REMAINS THE PROPERTY OF BRAUN DESIGN LTD UNLESS OTHERWISE ASSIGNED.

ANY STRUCTURAL INFORMATION ON THIS DRAWING IS INDICATIVE ONLY. NO STRUCTURAL DETAILS TO BE TAKEN FROM THIS DRAWING. ALL STRUCTURAL DETAILS TO BE REFERRED TO A STRUCTURAL ENGINEER.

FIGURED DIMENSIONS ONLY TO BE TAKEN FROM THIS DRAWING. DO NOT SCALE. ALL DIMENSIONS TO BE VERIFIED ON SITE PRIOR TO THE COMMENCEMENT OF WORK. ALL CONTRACTORS MUST VISIT THE SITE AND BE RESPONSIBLE FOR CHECKING ALL SETTING OUT DIMENSIONS. NOTIFY BRAUN DESIGN LTD OF ANY DISCREPANCIES PRIOR TO ANY MANUFACTURE OR CONSTRUCTION WORKS.

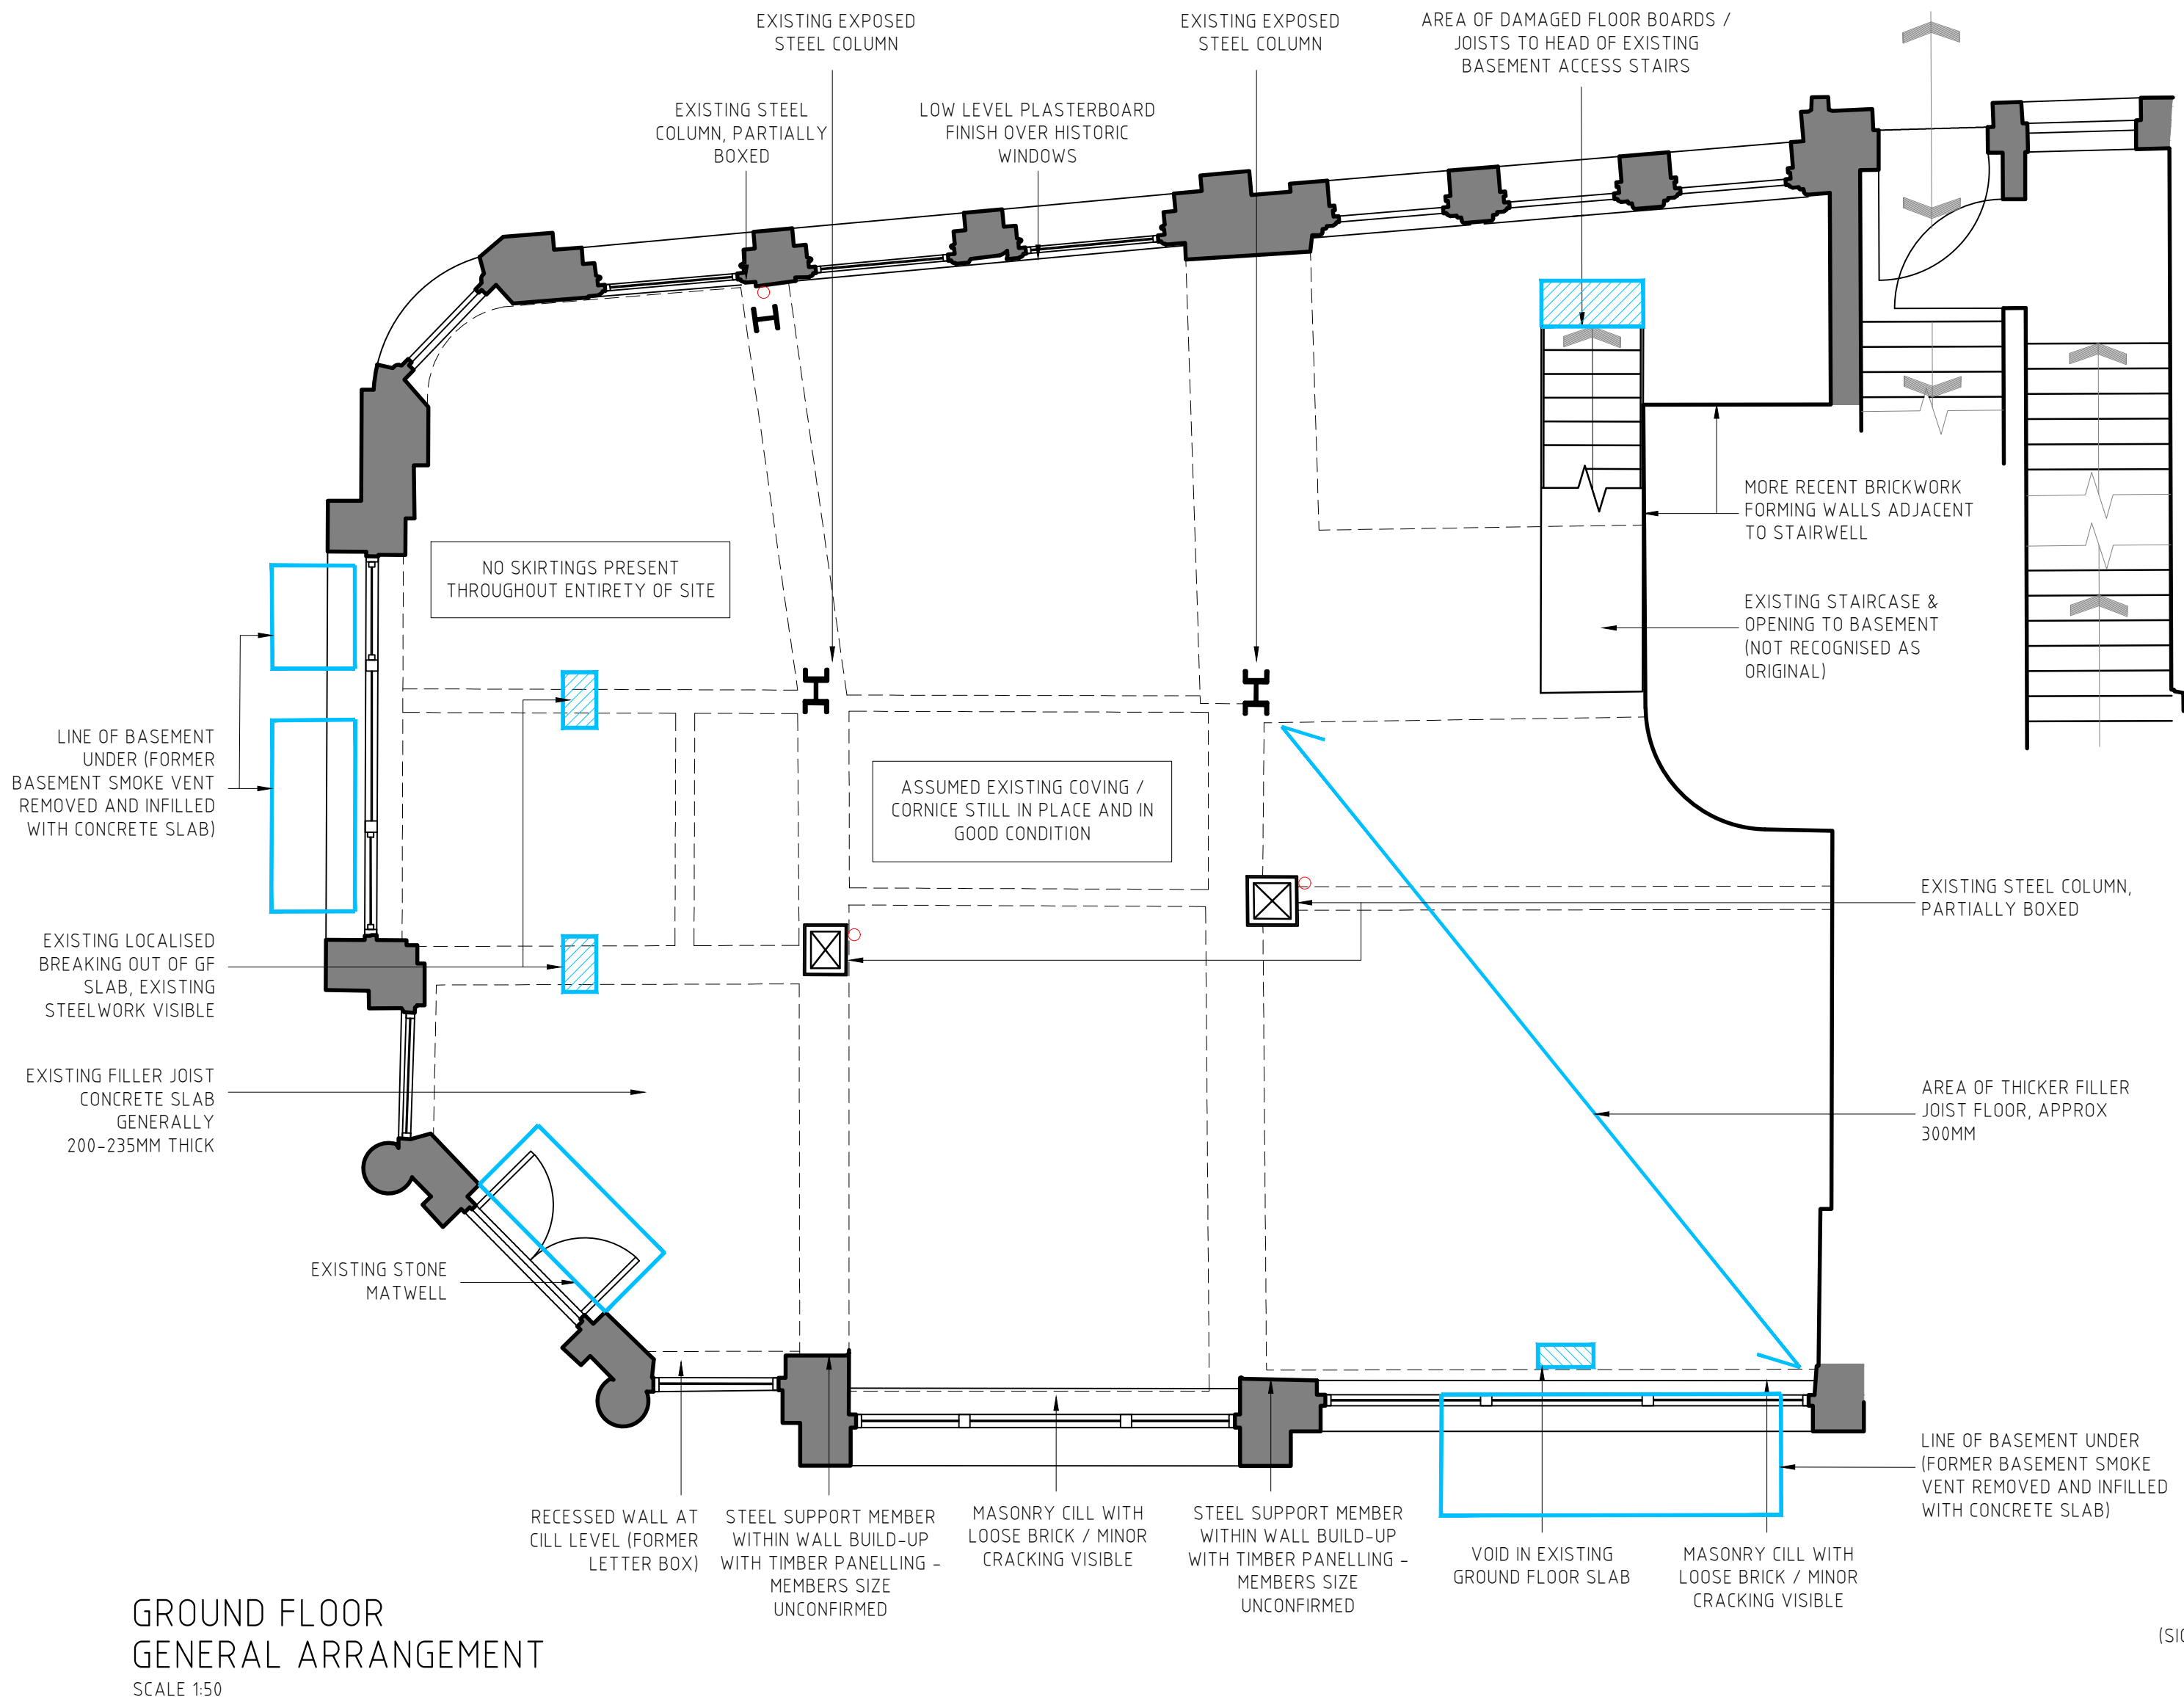

	EXISTING BEAM LINE
	EXISTING JOIST LINE
	AREA OF EXISTING SURVEYED ITEM
	EXISTING MANHOLE
	EXISTING SURVEYED ITEM

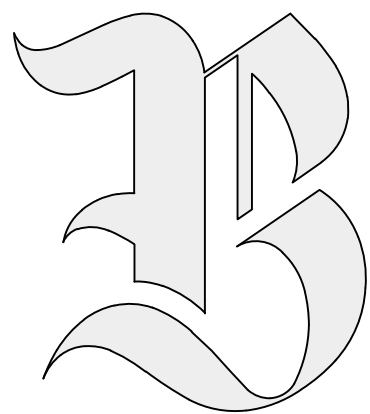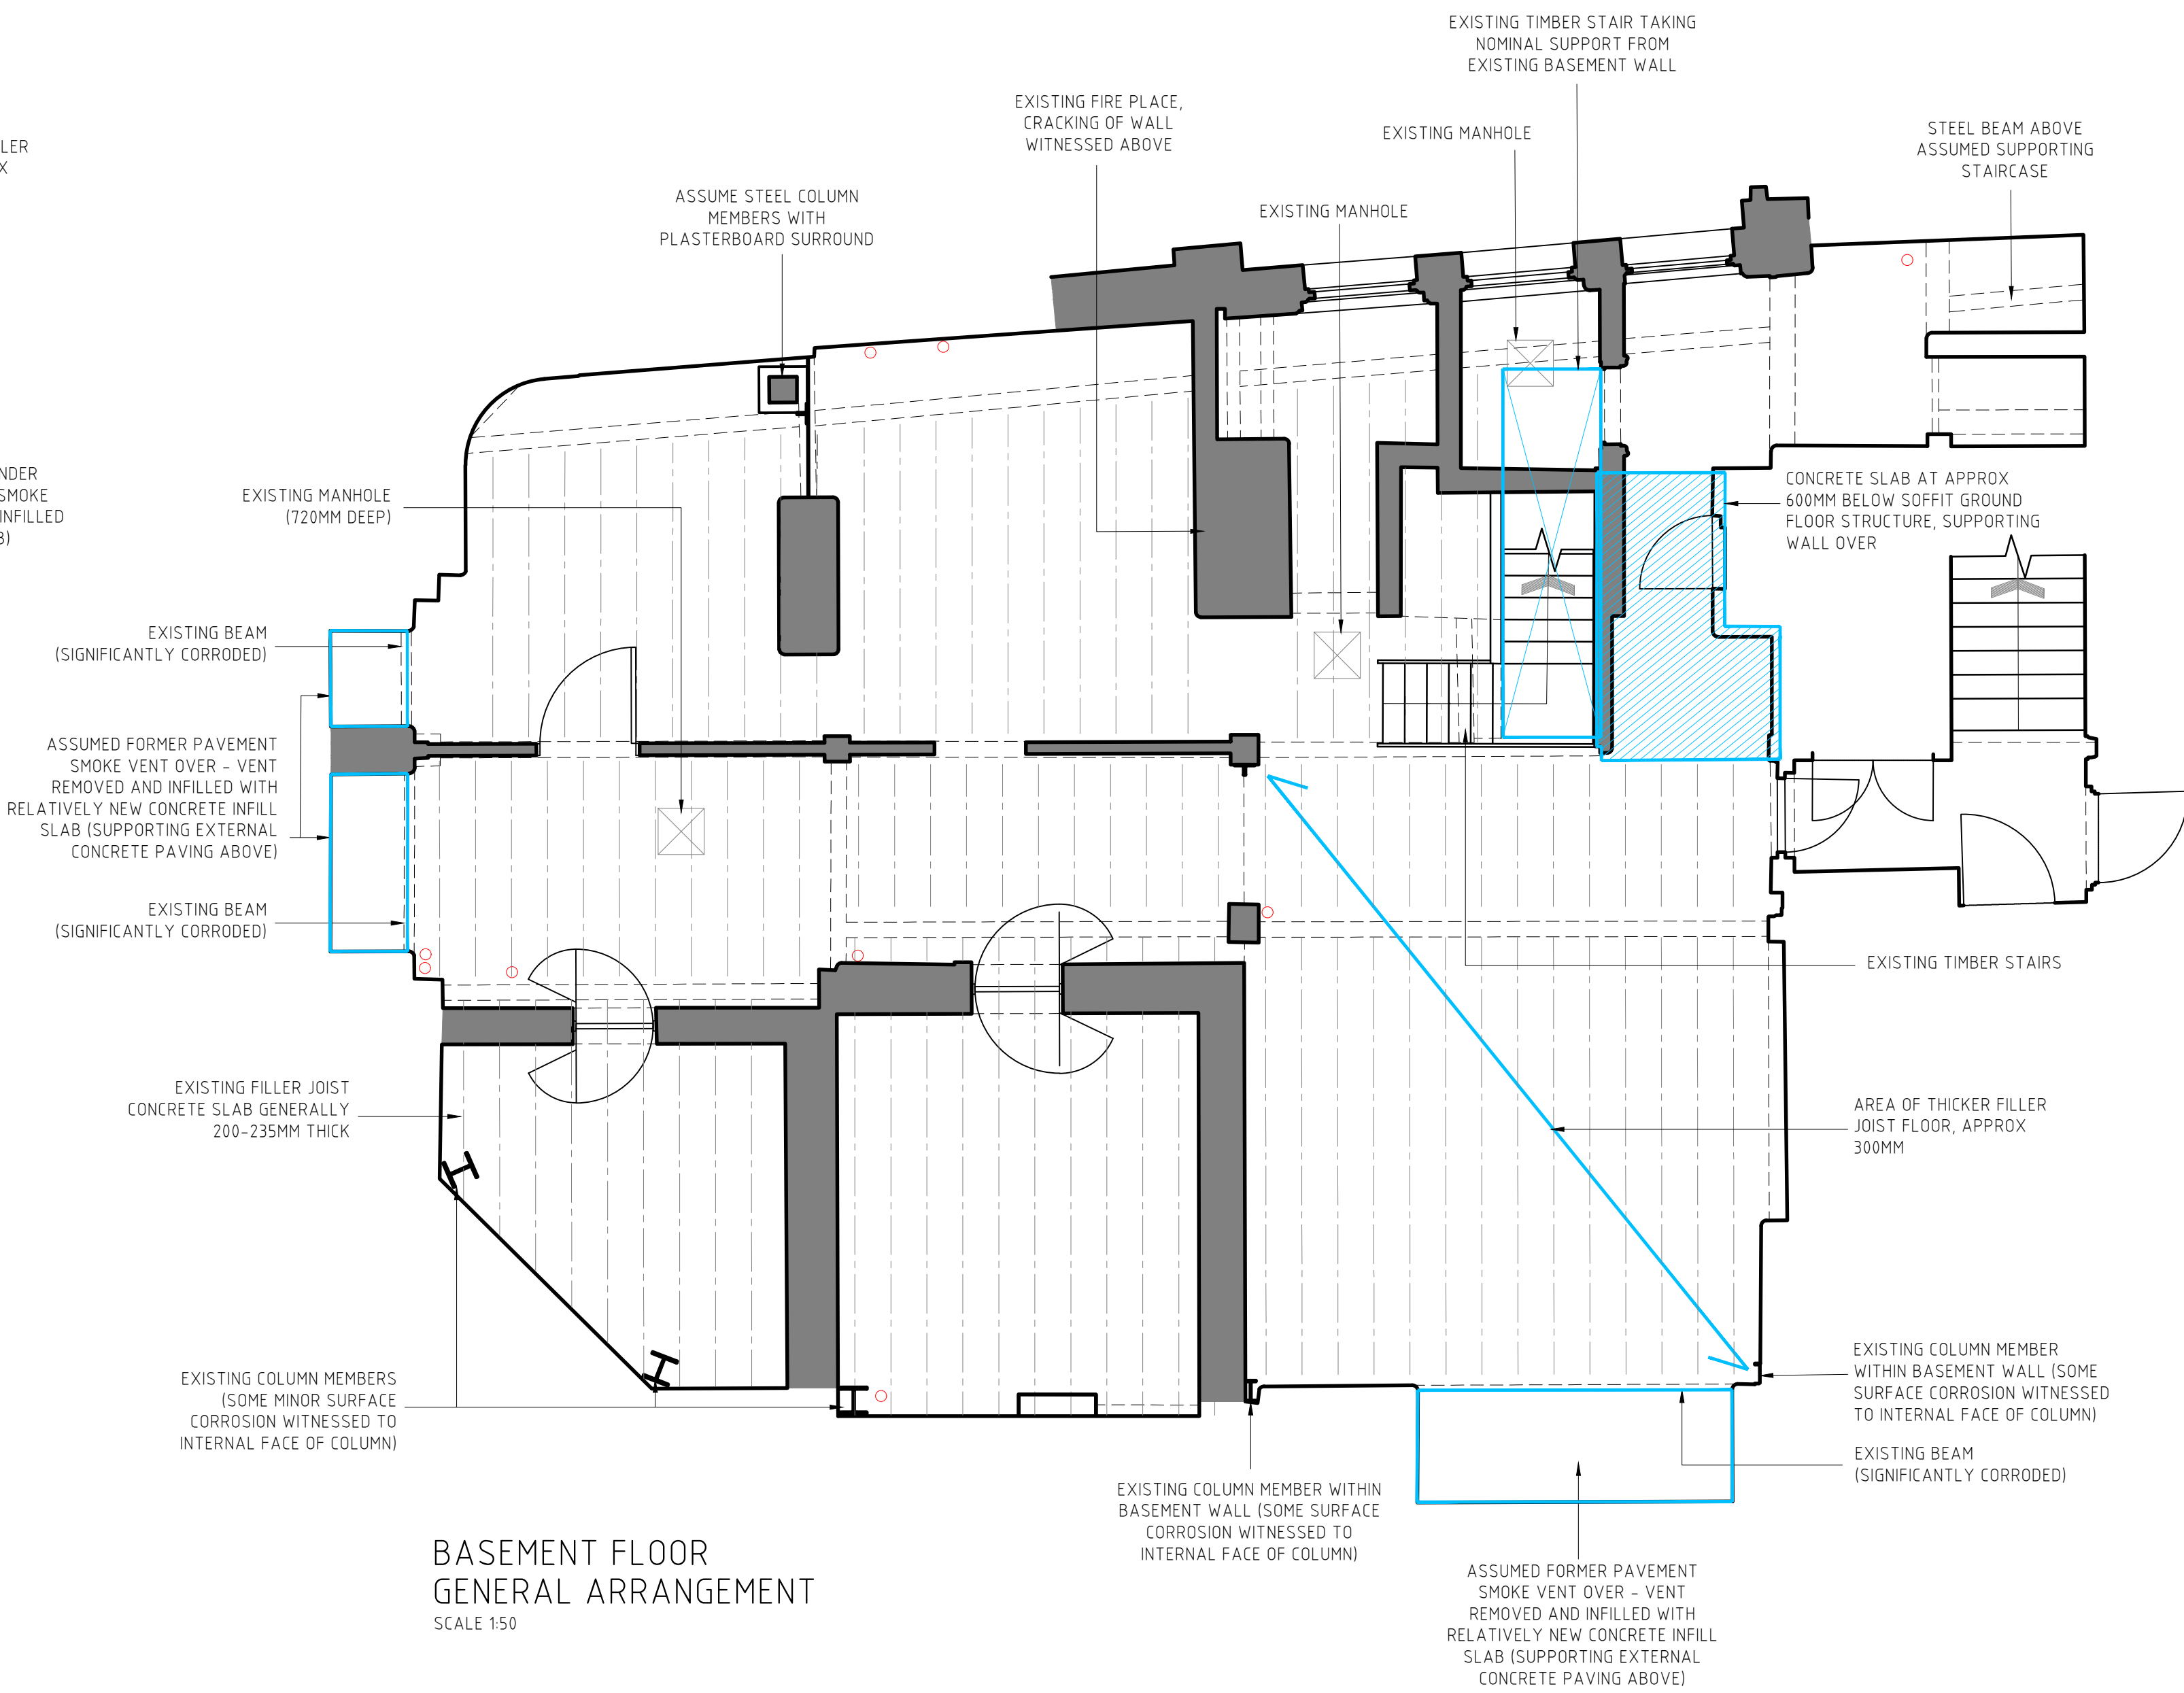

BRAUN DESIGN LIMITED.

BIZ HUB, ROOM G01, MELTON COURT, GIBSON LN,
NORTH FERRIBY. HU14 3HH
EMAIL: RICHARD@BRAUNDESIGN.CO.UK
MOBILE: 07985 344636

CLIENT

INDIVIDUAL RESTAURANTS
FORBICI

PROJECT

MANCHESTER
CROSS STREET

DRAWING TITLE

EXISTING
SURVEYED HISTORIC
BUILDING ELEMENTS

JOB NUMBER

2405

DRAWING NUMBER

108

REVISION

C1

SCALE

1:50

DRAWN BY

BN

APPROVED BY

DIRECTOR

REV

C1

DATE

25-07-24

NOTES

BUILDERS WORKS FOR PLANNING APPLICATION

BY

RCN

SCALE BAR

1:50

1:100

