



GENERAL NOTE:
All tanks are subject to a 2.5%
tolerance on all dimensions.
Any internals (if shown) are for
guidance only, and may vary due
to individual specifications.

MAX. FLOW RATE : 150 LPS.

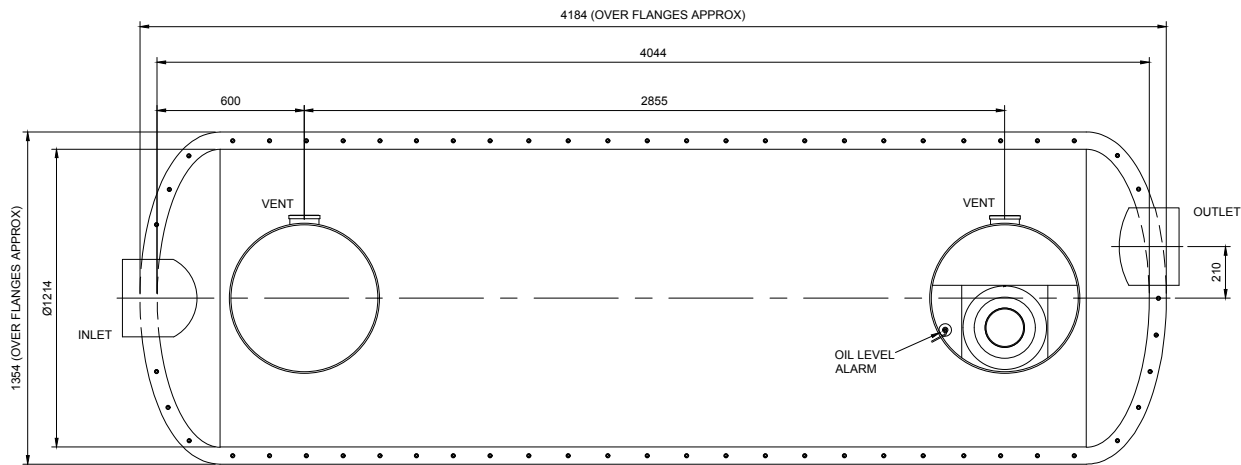

PLAN

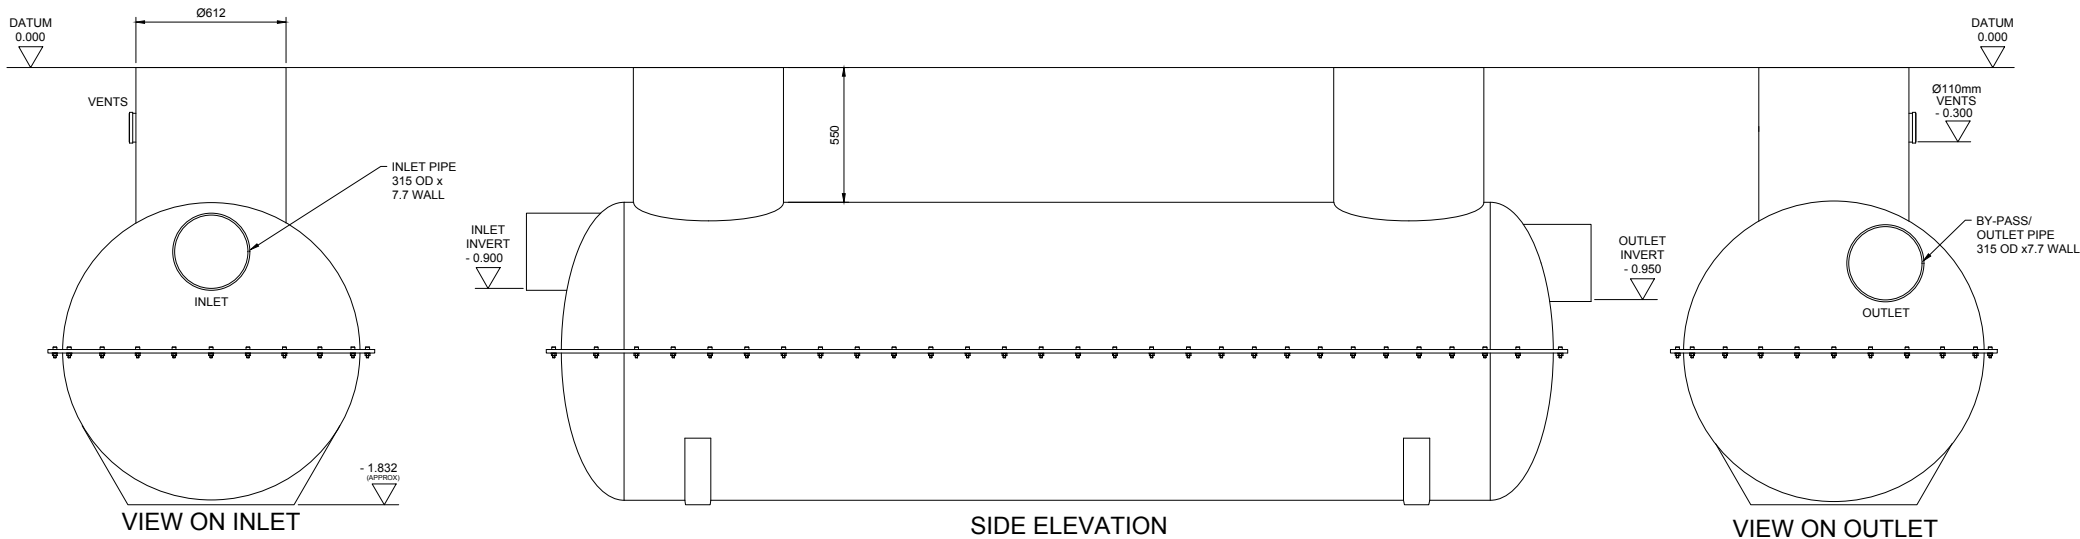

VIEW ON INLET

SIDE ELEVATION

VIEW ON OUTLET

REV	DESCRIPTION	DATE	SIG	REV	DESCRIPTION	DATE	SIG
A	For Approval	03.07.17	P.L.				
B	INLET / OUTLET PIPE SIZES AMENDED.	16.04.19	GLF				

THIS DRAWING IS THE PROPERTY OF MARSH INDUSTRIES LTD. AND MUST NOT BE REPRODUCED OR CIRCULATED FOR ANY PURPOSE WITHOUT FIRST OBTAINING WRITTEN CONSENT FROM THE MARSH INDUSTRIES LTD.			
ORIG.	CHRD	APPD	
SCALE	N.T.S.	DATE	03.07.2017
3 RD ANGLE PROJECTION		DO NOT SCALE IF IN DOUBT ASK	

CLIENT	TITLE
	MARSH NSBP15 (CLASS 1) BYPASS SEPARATOR Ø1.2m x 4.30m LONG.



UNITS 9-13 ADDINGTON PARK IND. EST.,
LITTLE ADDINGTON, KETTERING,
NORTHAMPTONSHIRE, NN14 4AS.

MARSH INDUSTRIES >
Leaders in off-mains drainage

CUST NSBP 15

REV

B