
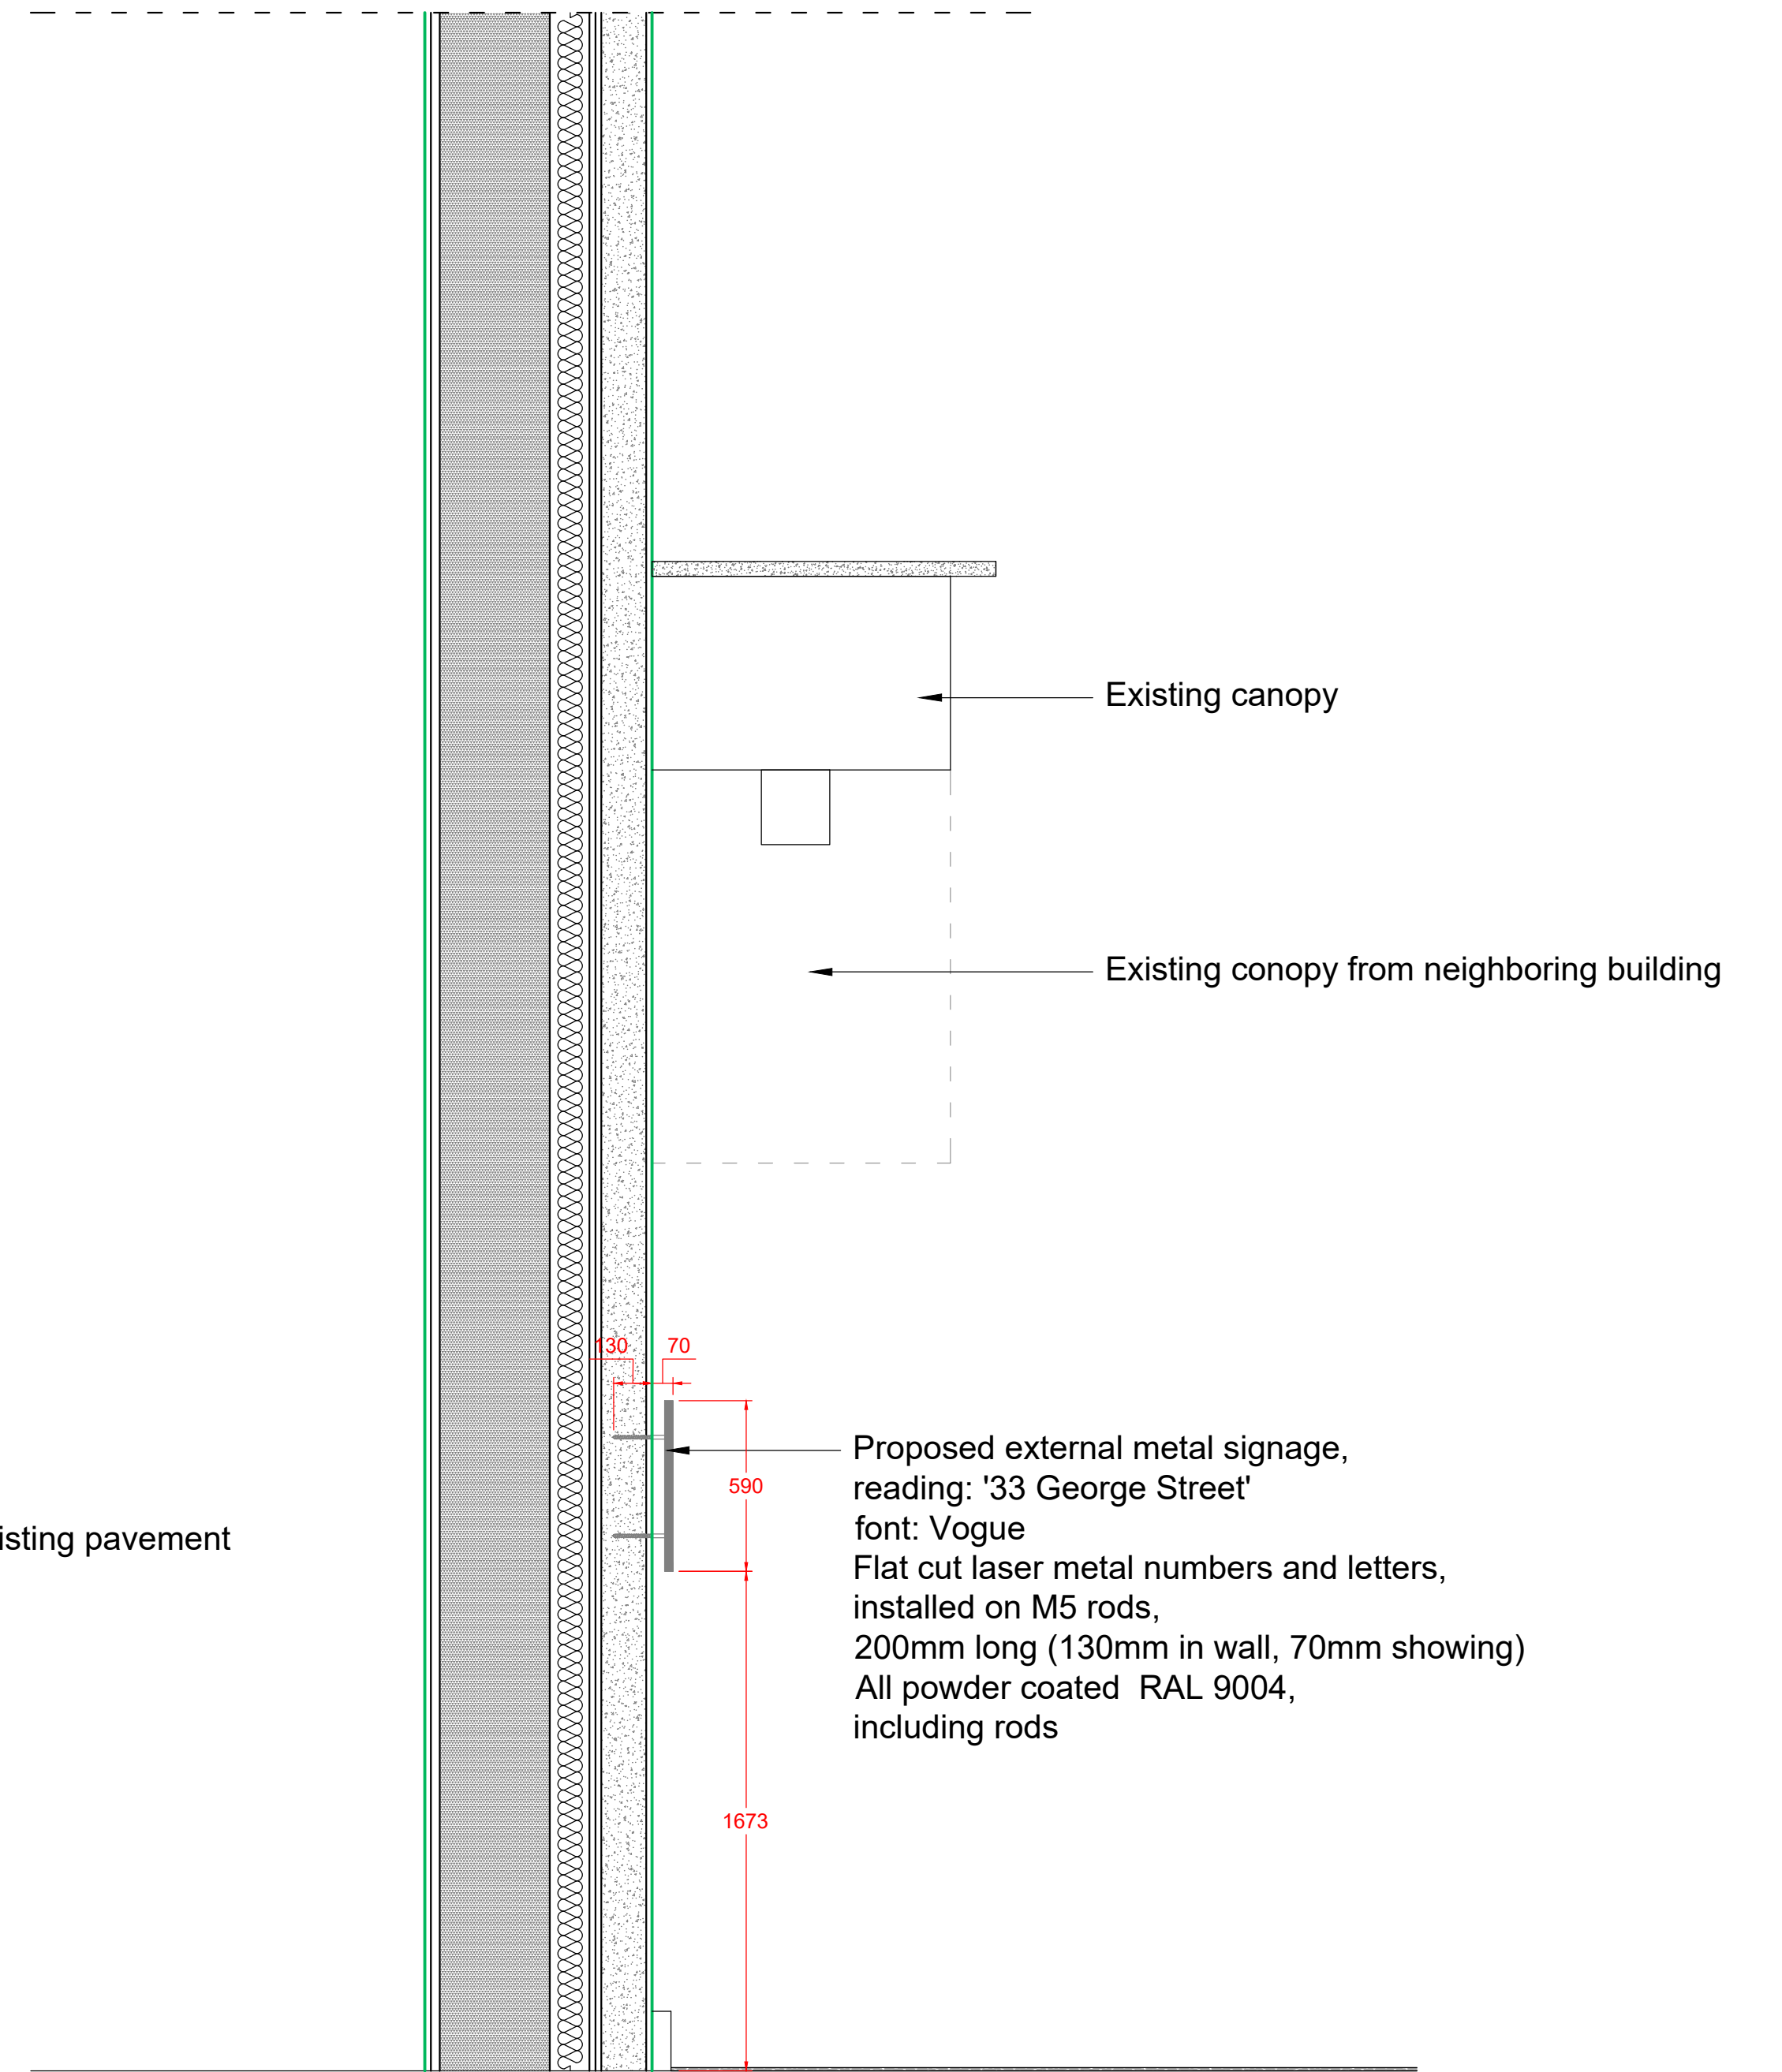


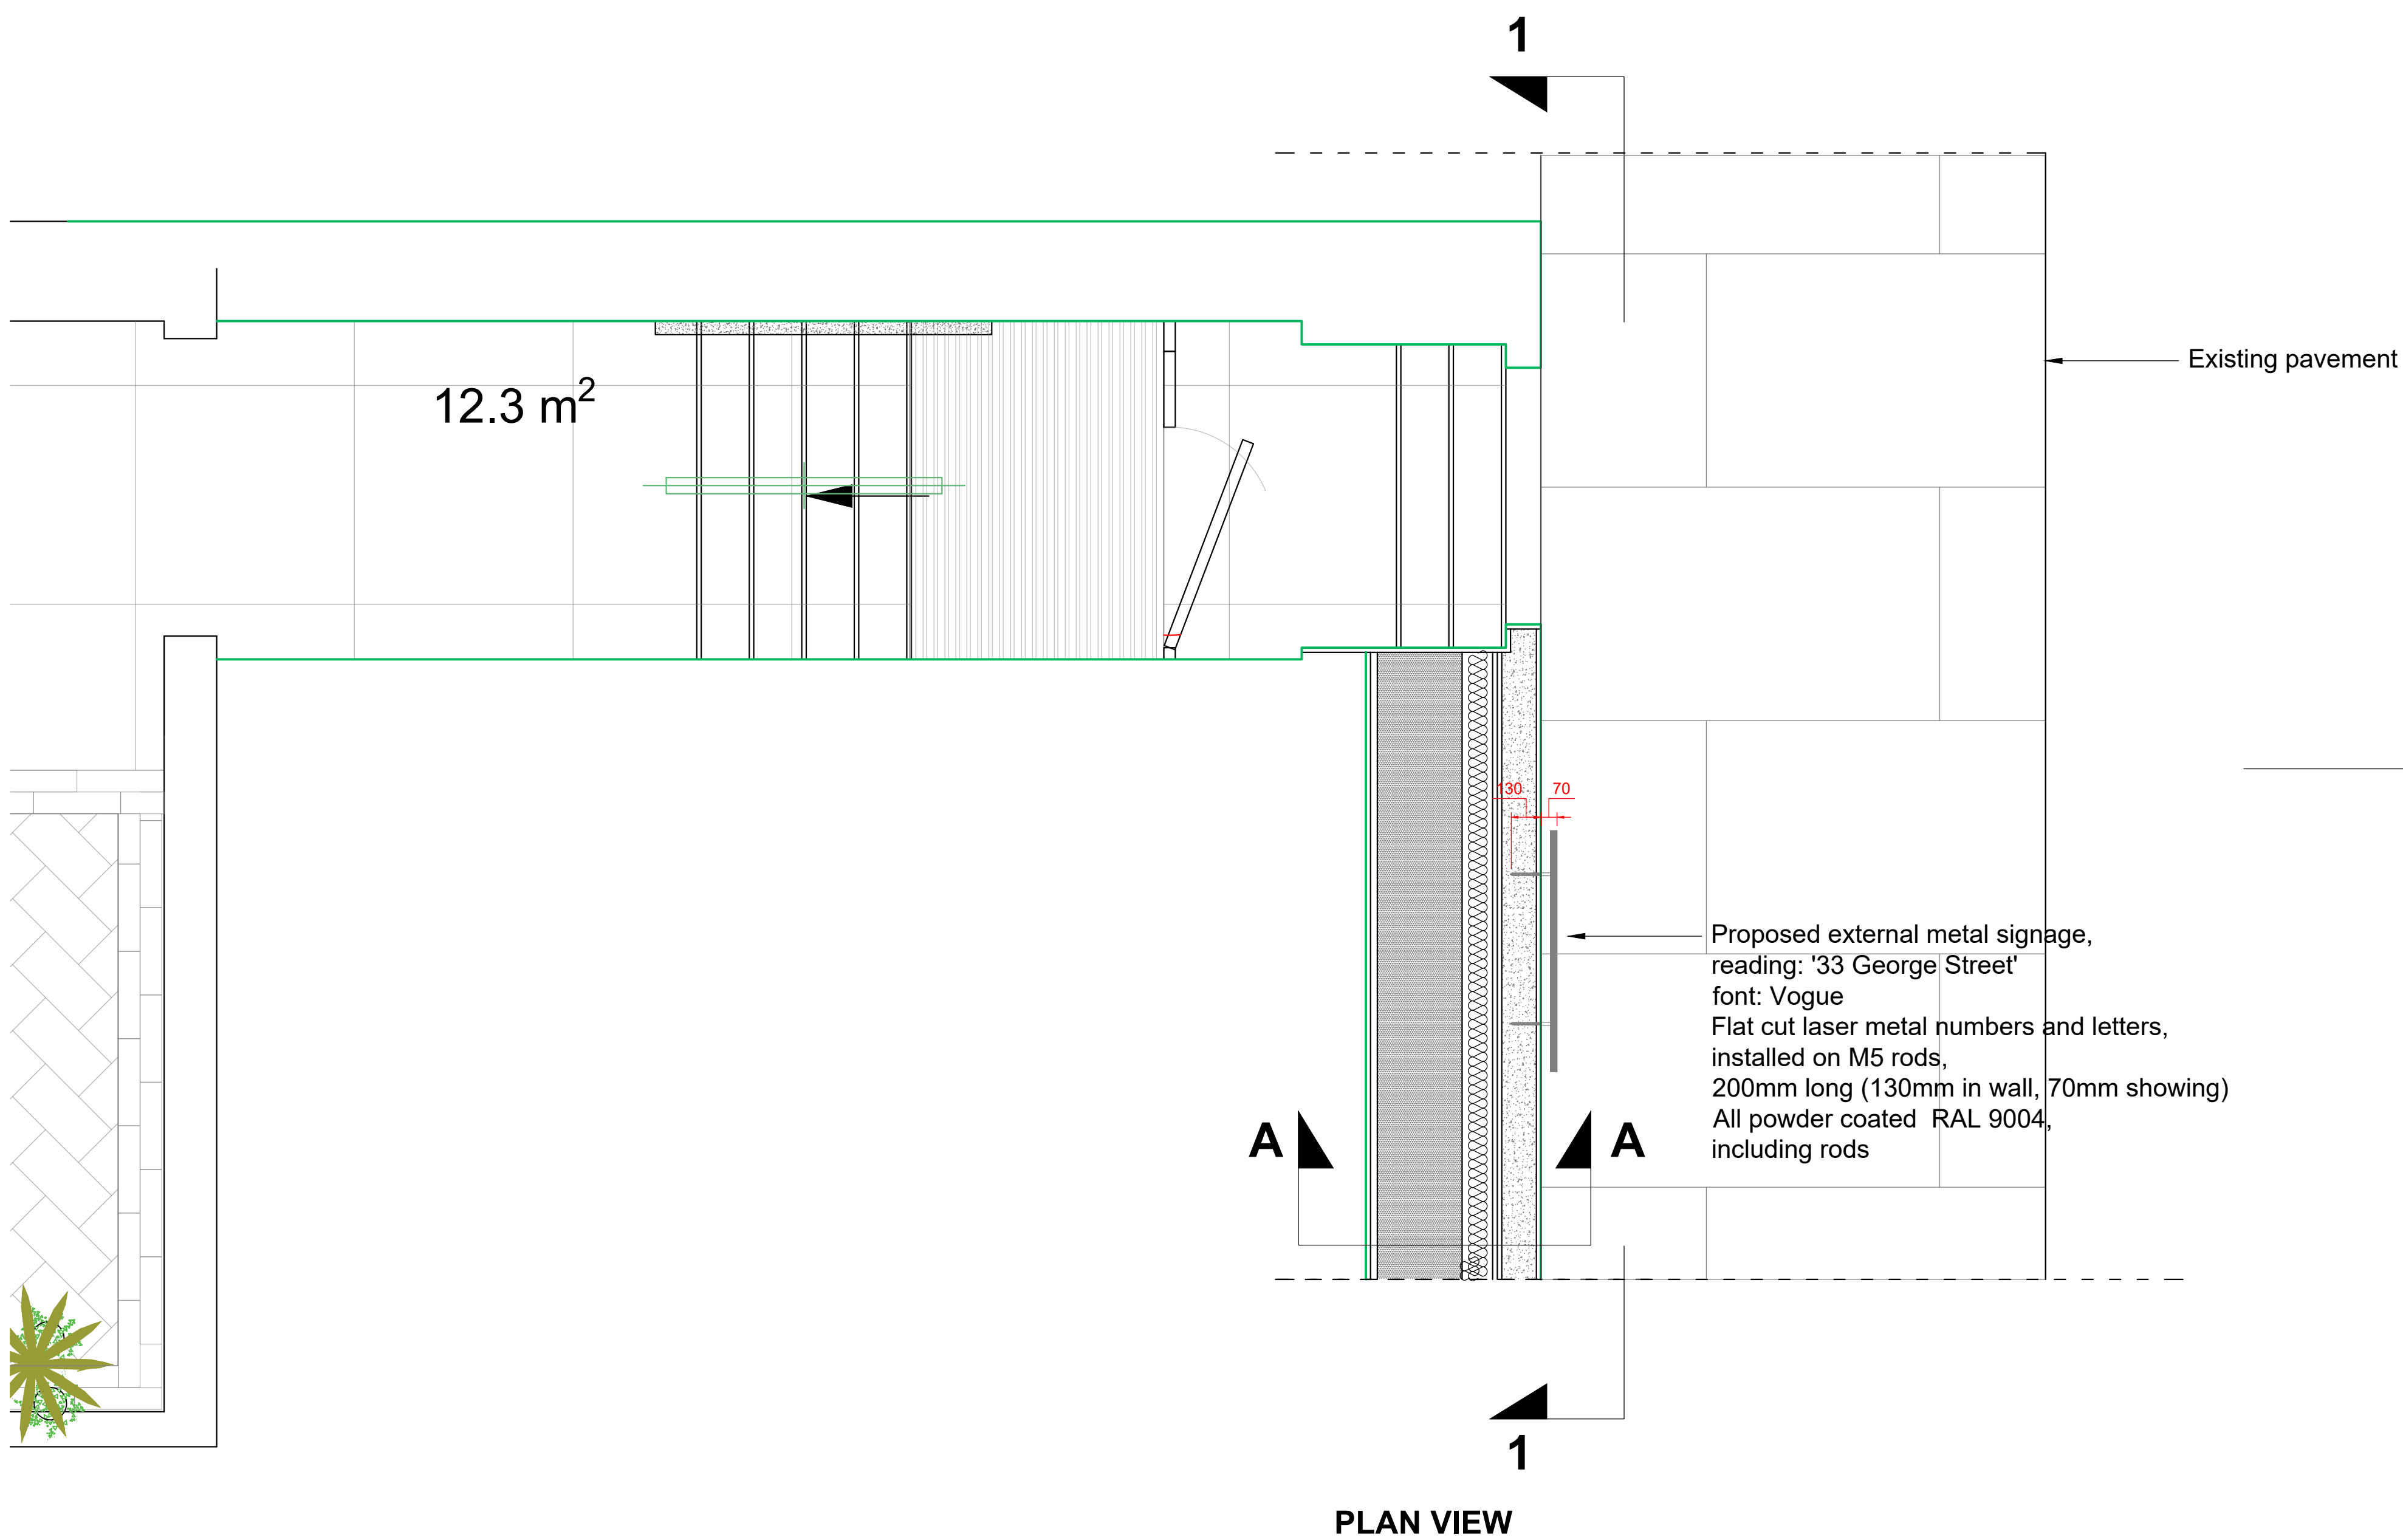

rev	date	comment
A	10/07/2024	Amended
-	10/07/2024	First issue

client **HORNSEY ESTATES**
project name **33 GEORGE ST**
drawing title **PROPOSED EXTERNAL PLAN AND SECTION**
project number **W1826**

scale **1:50/ 1:20** format **A1** revision **A**
date first drawn **20/05/2024** drawn **MBP** checked **--**
drawing number **212** drawing status **PRECONSTRUCTION**

Workspace Design & Build Ltd
t 0161 710 3700
web www.workspacedesign.co.uk
Manchester:
York House, 10th Floor, 20 York Street, Manchester, M2 3BB
Midlands:
Cornwall Buildings, 45-51 Newhall Street, Birmingham, B3 3GR

