


KEY

DEDICATION AREA

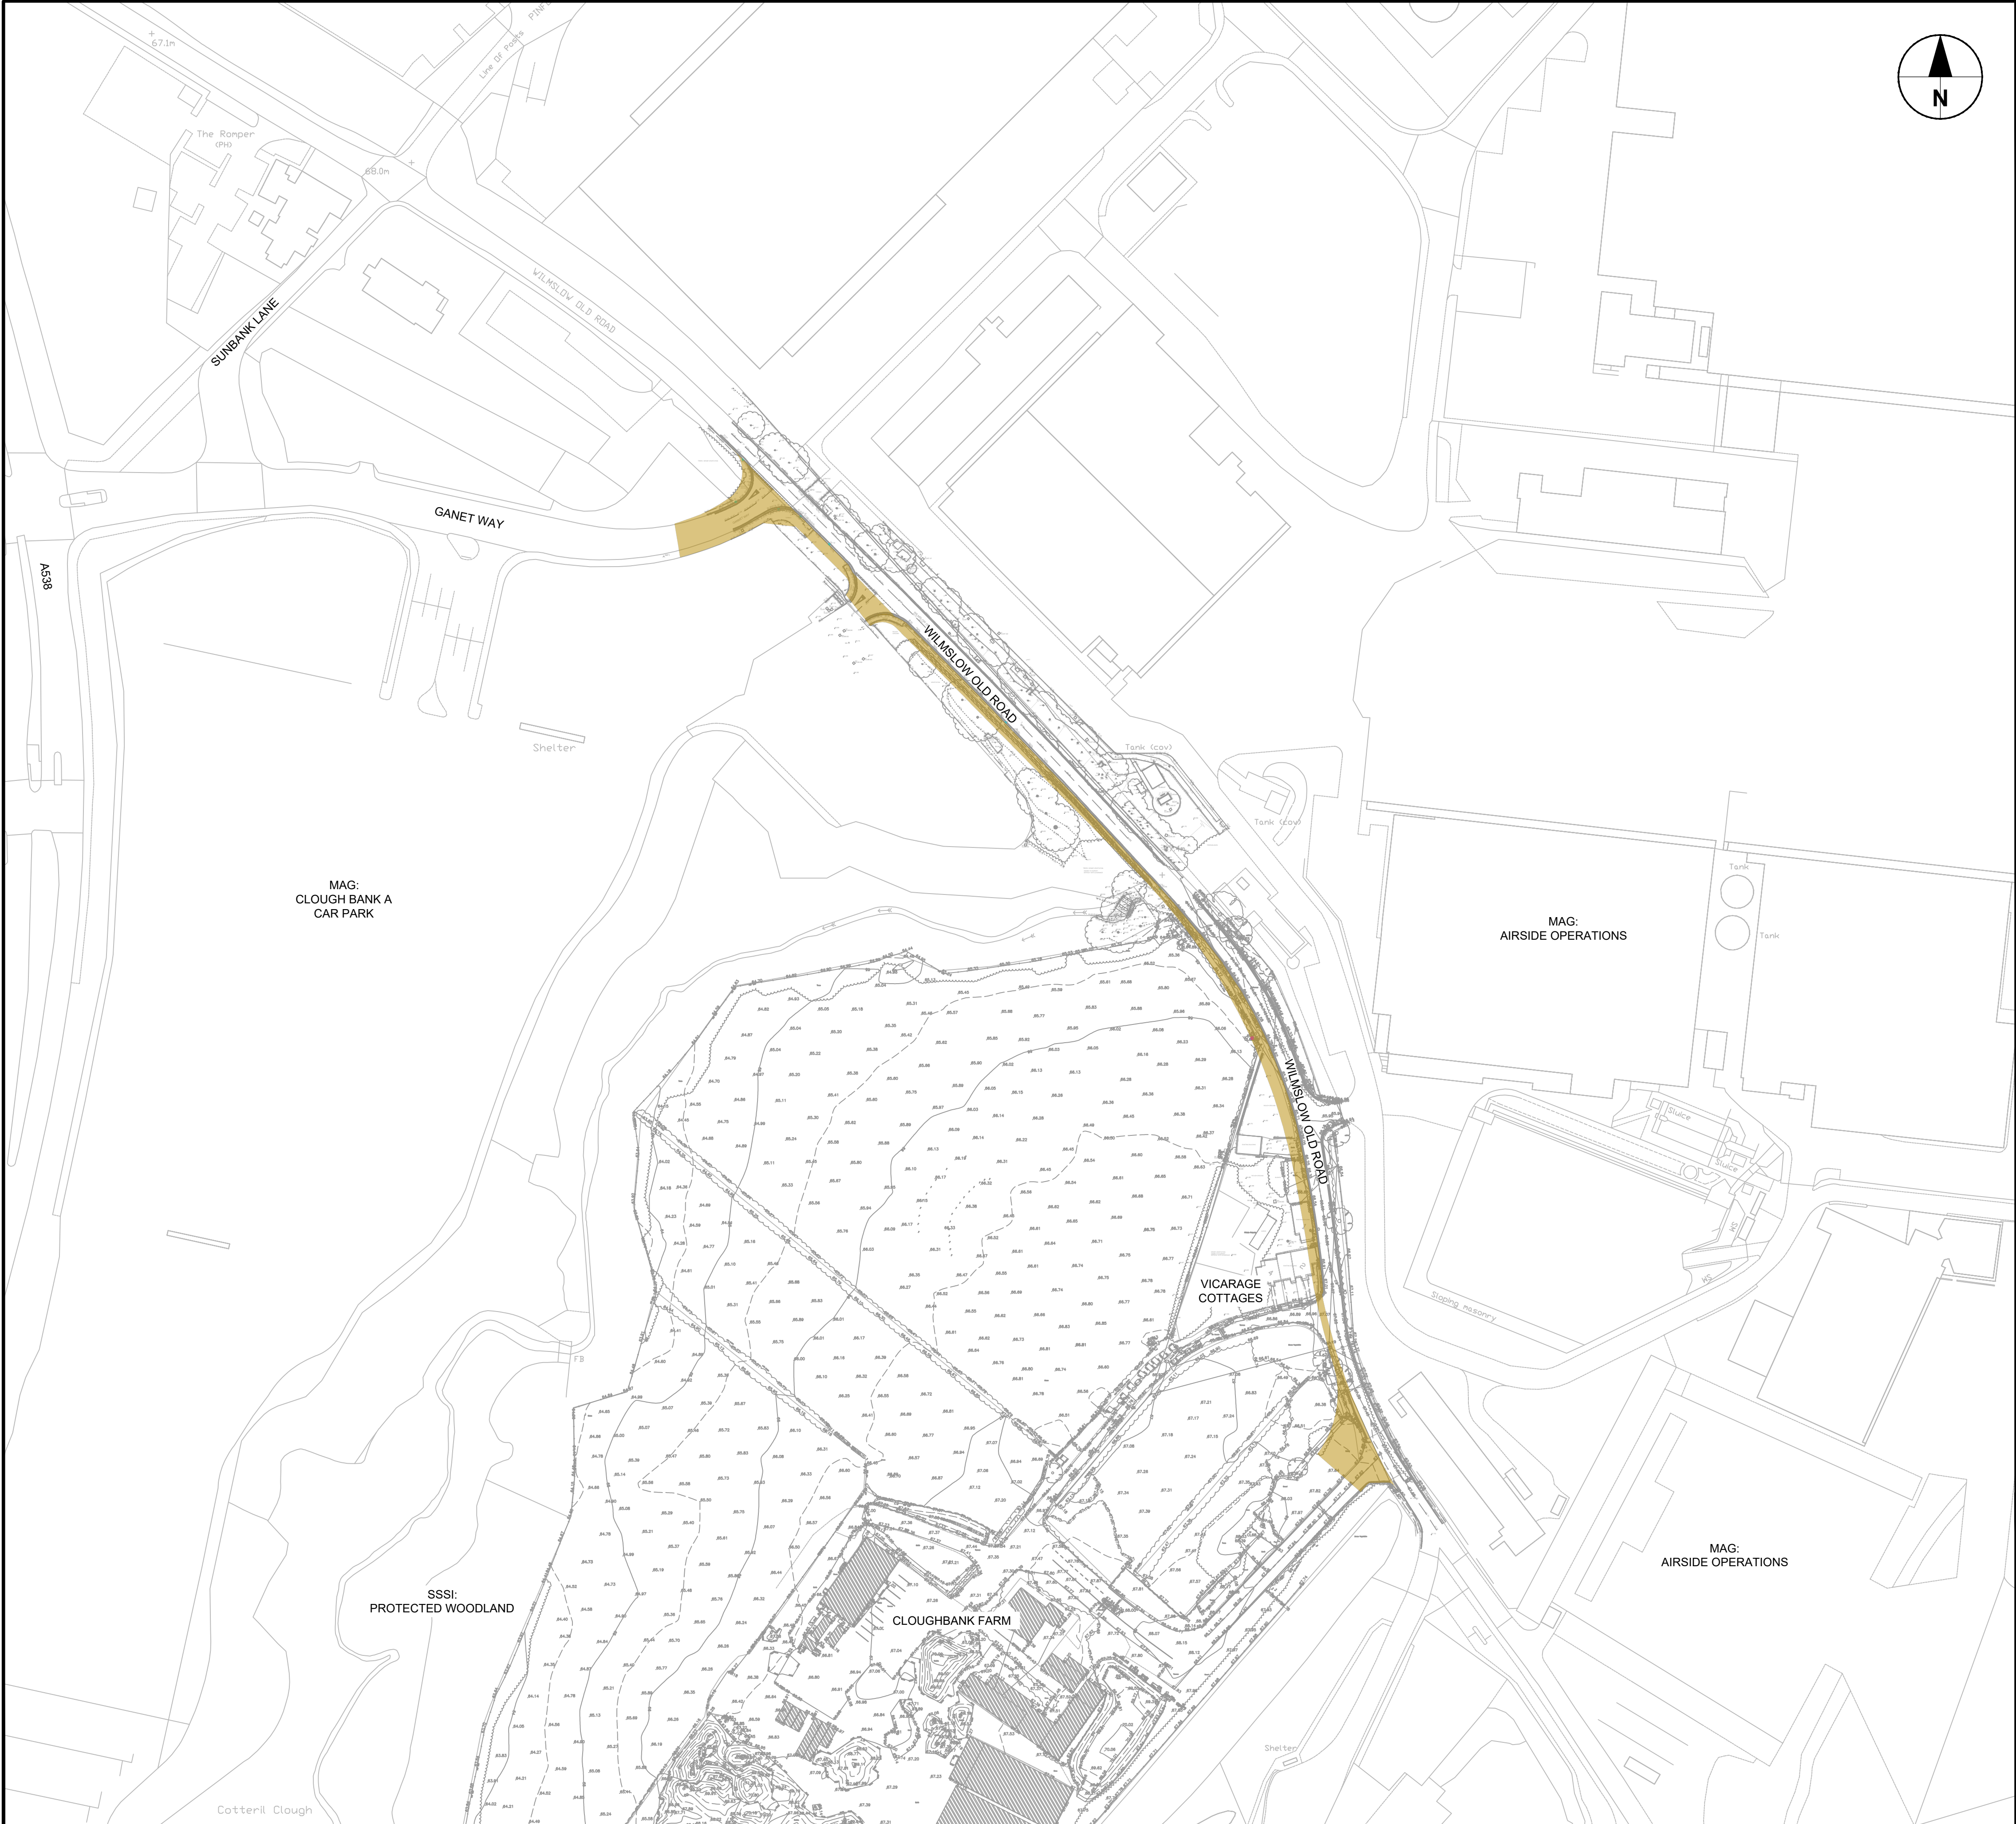

PROJECT

CLOUGH BANK
CAR PARKS
WOR - S278

CLIENT



CONSULTANT

AECOM
100 Embankment
Cathedral Approach
Manchester
M3 7FB
T: +44-161-601-1700
www.aecom.com

NOTES

- ALL DIMENSIONS ARE IN METERS AND ALL LEVELS IN METERS ABOVE ORDNANCE DATUM UNLESS NOTED OTHERWISE.
- THIS DRAWING IS TO BE READ IN CONJUNCTION WITH ALL OTHER SCHEME DRAWINGS AND DOCUMENTS.
- THIS DRAWING IS TO BE USED FOR THE STATED PURPOSE OF ISSUE ONLY AND MUST NOT BE USED FOR ANY OTHER PURPOSE THAN THAT INDICATED.
- ONLY WRITTEN DIMENSIONS SHALL BE USED. CRITICAL DIMENSIONS AND LEVELS SHALL BE VERIFIED ON SITE BY THE CONTRACTOR PRIOR TO WORK COMMENCEMENT.
- ANY DISCREPANCIES IN DIMENSIONS OR DETAILS ON OR BETWEEN THESE DRAWINGS SHALL BE DRAWN TO THE ATTENTION OF THE PROJECT MANAGER FOR CLARIFICATION.

ISSUE/REVISION

P02	06/06/2024	FOR STAGE APPROVAL	NM	GT	RG
P01	17/05/2024	FIRST ISSUE FOR INFORMATION ONLY	NM	GT	VB
I/R	DATE	DESCRIPTION	BY	CK	AP

SUITABILITY

S2 - Suitable for information

PROJECT NUMBER

60719865

SHEET TITLE

WILMSLOW OLD ROAD - S278
HIGHWAY LAND DEDICATION
PLAN

SHEET NUMBER

60719865-ACM-01-WOR-DR-CE-010013

SCALE

1:1000@ A1

REVISION

P02



KEY PLAN
1:10000

Ordnance Survey © Crown Copyright 2022. All rights reserved.	THIRD PARTY INFORMATION OS MASTERMAP TOPOGRPHICAL SURVEY	ISSUED BY MAG SURVEY OPERATIONS	REFERENCE ASSET TEAM 24B169-2D	DATE RECEIVED 18/02/2024 APRIL 2024	THIRD PARTY INFORMATION TOPOGRAPHICAL SURVEY	ISSUED BY SURVEY OPERATIONS	REFERENCE 22B077(3D)	DATE RECEIVED MARCH 2022
---	---	--	---	--	--	---------------------------------------	--------------------------------	------------------------------------