


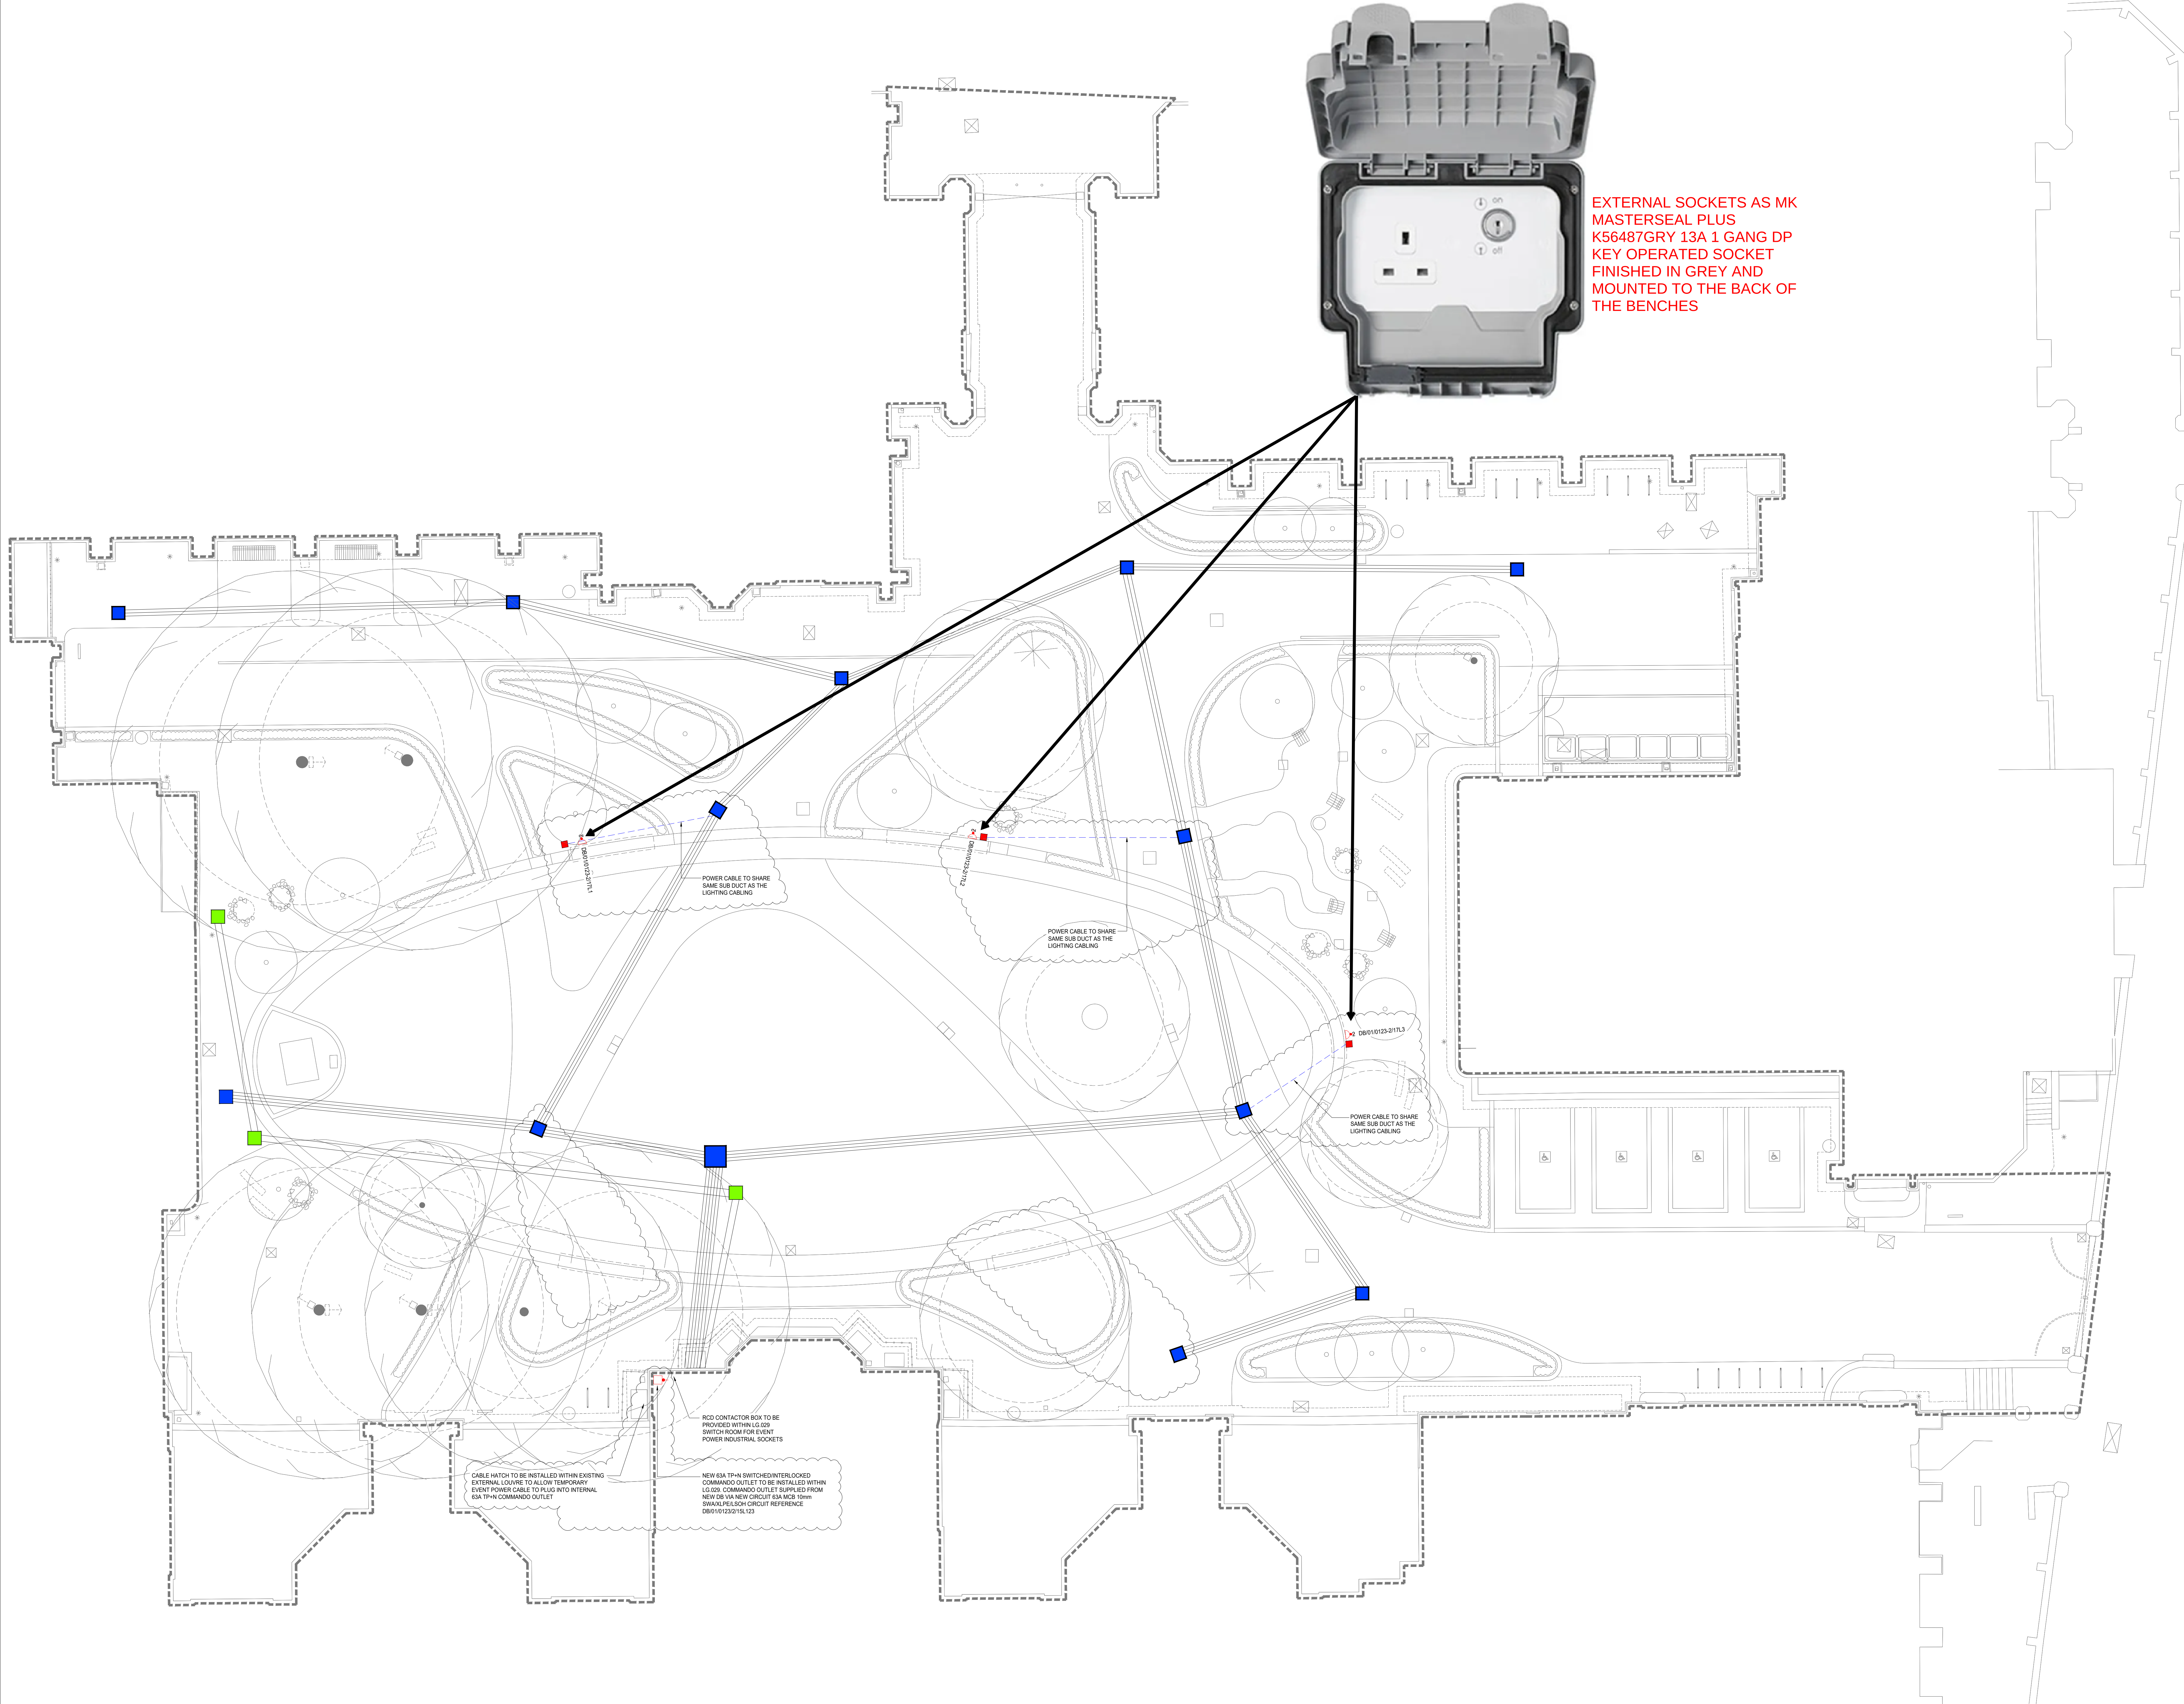

EXTERNAL SOCKETS AS MK
MASTERSEAL PLUS
K56487GRY 13A 1 GANG DP
KEY OPERATED SOCKET
FINISHED IN GREY AND
MOUNTED TO THE BACK OF
THE BENCHES

© RPS Group

General Notes

1. This drawing has been prepared in accordance with the scope of RPS's appointment with its client and is subject to the terms and conditions of that appointment. RPS accepts no liability for any use of this document other than by its client and only for the purposes for which it was prepared and provided.

2. If received electronically it is the recipient's responsibility to print to correct scale. Only written dimensions should be used.

3. This drawing should be read in conjunction with all other relevant drawings and specifications.

4. This drawing is not to be used for Construction/Installation purposes. It is a general arrangement Design Drawing and the Contractor shall produce their own Working Drawing for installation purposes.

For guidance only. Do not scale off this drawing

1:100 = 1m


















































































































