
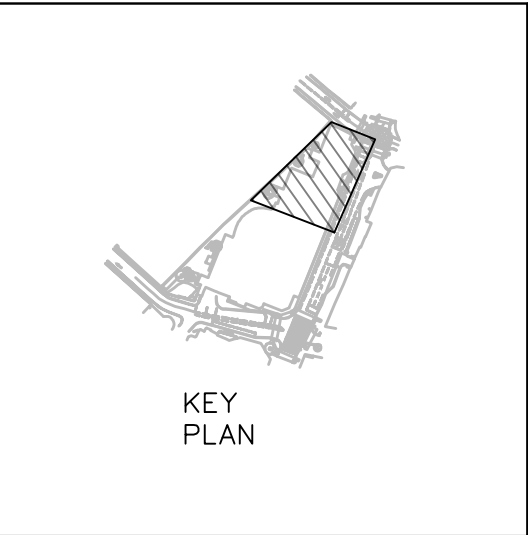


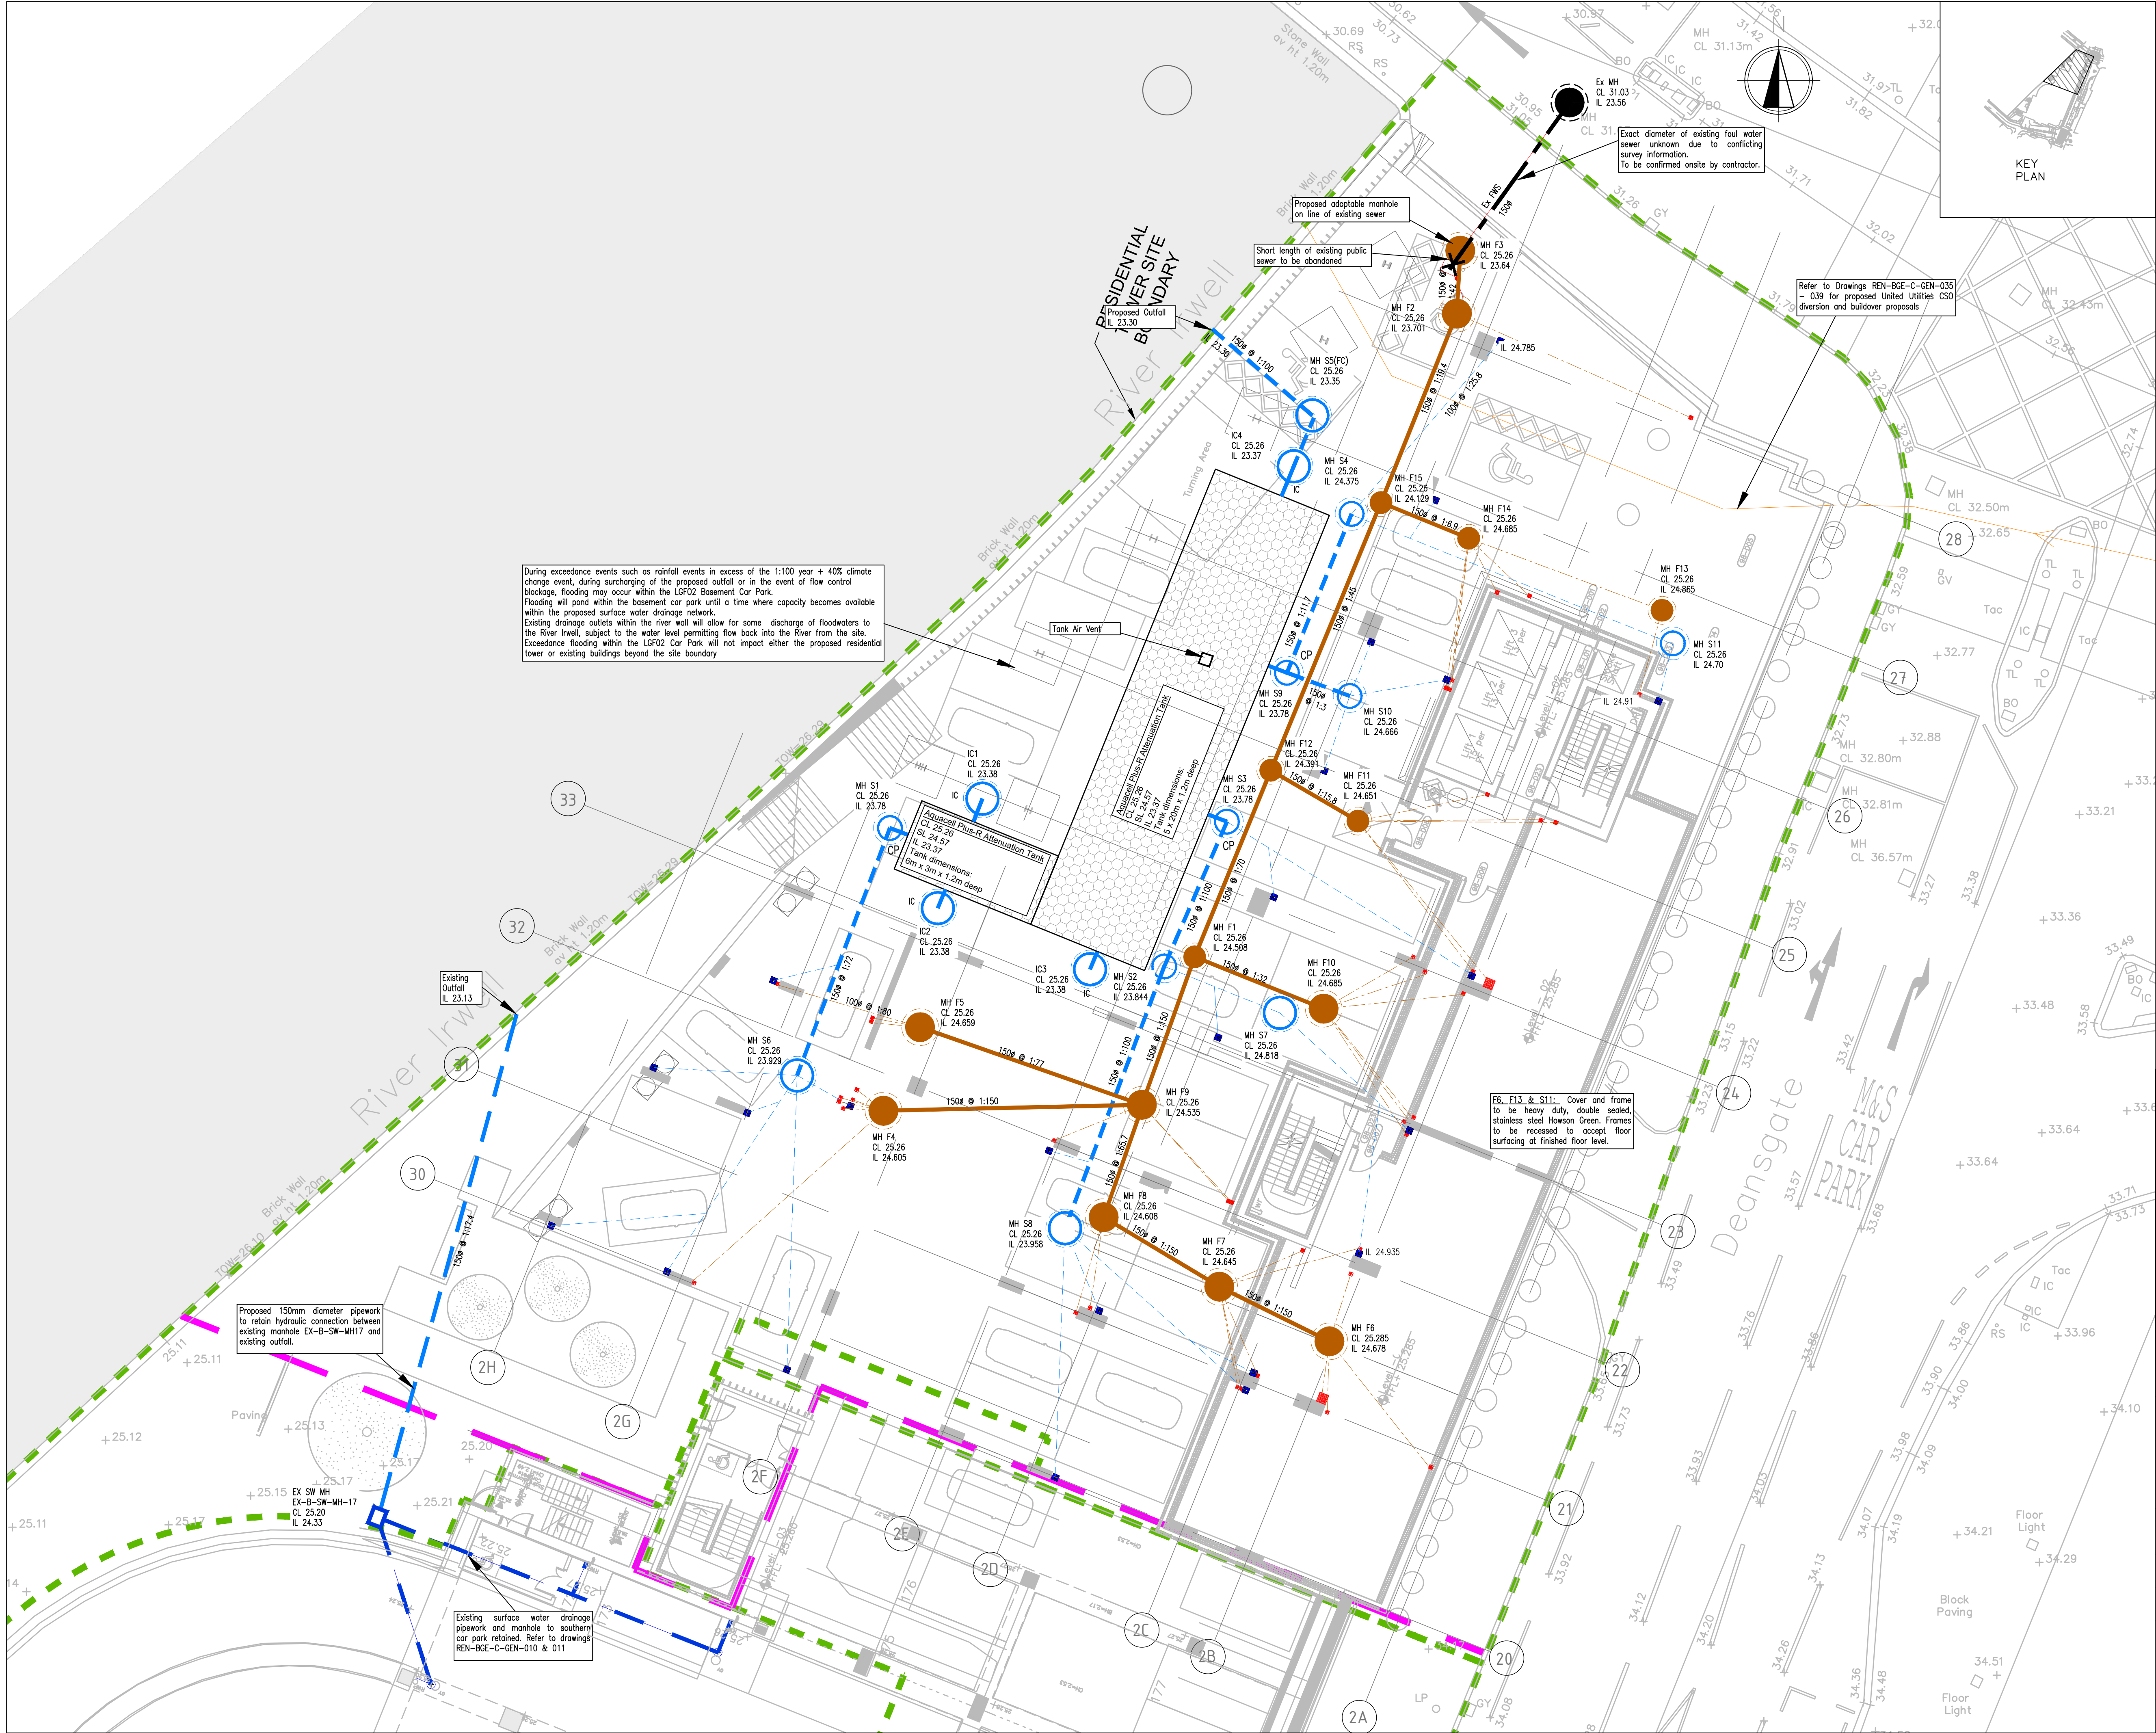

- Key
- Application Boundary
 - Existing Public Foul Sewer and Manhole
 - Existing United Utilities Combined Sewer
 - Existing Private Surface Water Drainage
 - Proposed Surface Water Drain and Manhole
 - Proposed Surface Water Laterals (100#)
 - Proposed Catchpit
 - Proposed Inspection Chamber
 - Proposed Attenuation Tank
 - Proposed Foul Water Sewer and Manhole
 - Proposed Foul Water Laterals (100#)
- Notes:
- All levels are in metres above Ordnance Datum.
 - All dimensions are in millimetres unless stated otherwise.
 - Refer to Drawing REN-BGE-C-GEN-005 for General Notes

P00 04.03.2022 ISSUE FOR STAGE 2 TENDER DF (CE)			
REV	DATE	DESCRIPTION	RVD
REVISIONS			
CLIENT			
PROPERTY ALLIANCE GROUP LTD			ALLIANCE
London Office — 163 Tower Bridge Road, London SE1 3LW. P/+44 (0) 7999 968 245 E / info@bgeeng.com bgeeng.com —			BG & E
PROJECT			
RENAISSANCE			
CIVIL			
GENERAL			
STATUS			
ISSUED FOR INFORMATION			
NOT TO BE ISSUED FOR CONSTRUCTION			
DRAWN	DESIGNED	CHECKED	APPROVED
CE	JP (CE)	DF (CE)	LJK
DATUM	GRID	SCALE	AT A1 SIZE
OSGB36	BNG	1:125	
TITLE			
PROPOSED DRAINAGE - BASEMENT LEVEL			
NORTHERN PLAN			
PROJECT No	DRAWING No	REV	
L20081	REN-BGE-C-GEN-051	P00	