Copyright of this drawing is vested in the architect and it must not be copied or reproduced without consent. Figured dimensions only are to be taken from this drawing. All contractors must visit the site and be responsible for taking and checking all dimensions relative to their work. Space Invader Design are to be advised of any variation between drawings and site conditions. Do not scale off this drawing

Notes:

- Drawing to be printed in colour
- Drawing prepared by SID for general arrangement and illustrative purposes, and to record the scope of intent only
- Drawing based on received base build plans. Survey information provided by others. All dimensions to be checked on site prior to construction

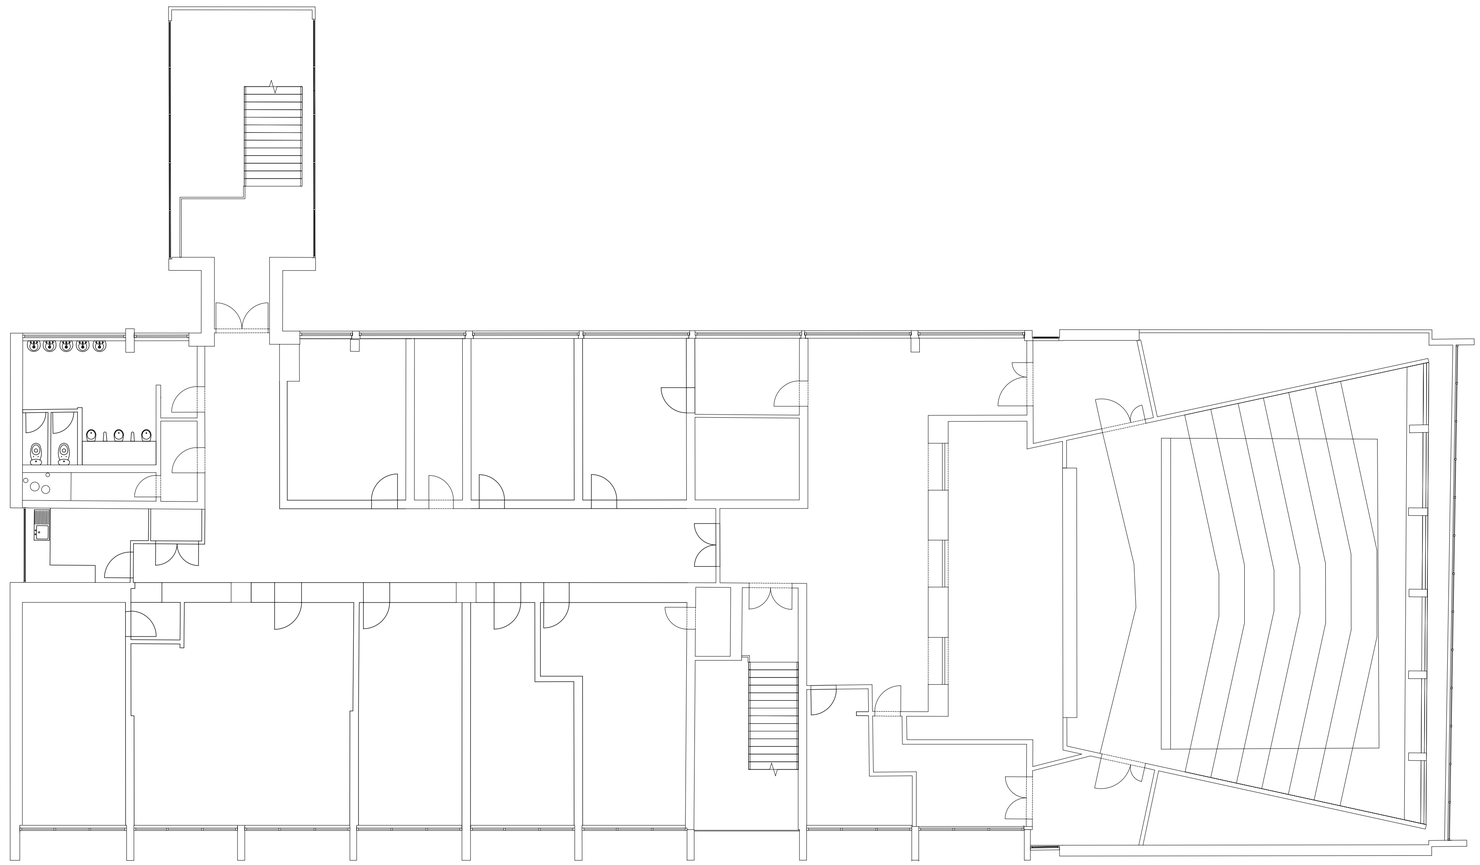

(00) Seventh Floor Existing Plan

1:100

Rev:	Details:	By:	Date:

Client:
IDM Bruntwood

Project:
IDM Renold

Drawing Title:
Seventh Floor Existing Plan

Upload Reference:

SID Project Number:	SID Drawing Number:	Revision:
23035	23035(00)-007-1-01	-
Scale at A1:	**Drawn By:**	**Workstage:**
1:100	RC	-

SPACE—INVADER

Email: info@spaceinvaderdesign.co.uk
Web: www.spaceinvaderdesign.co.uk