


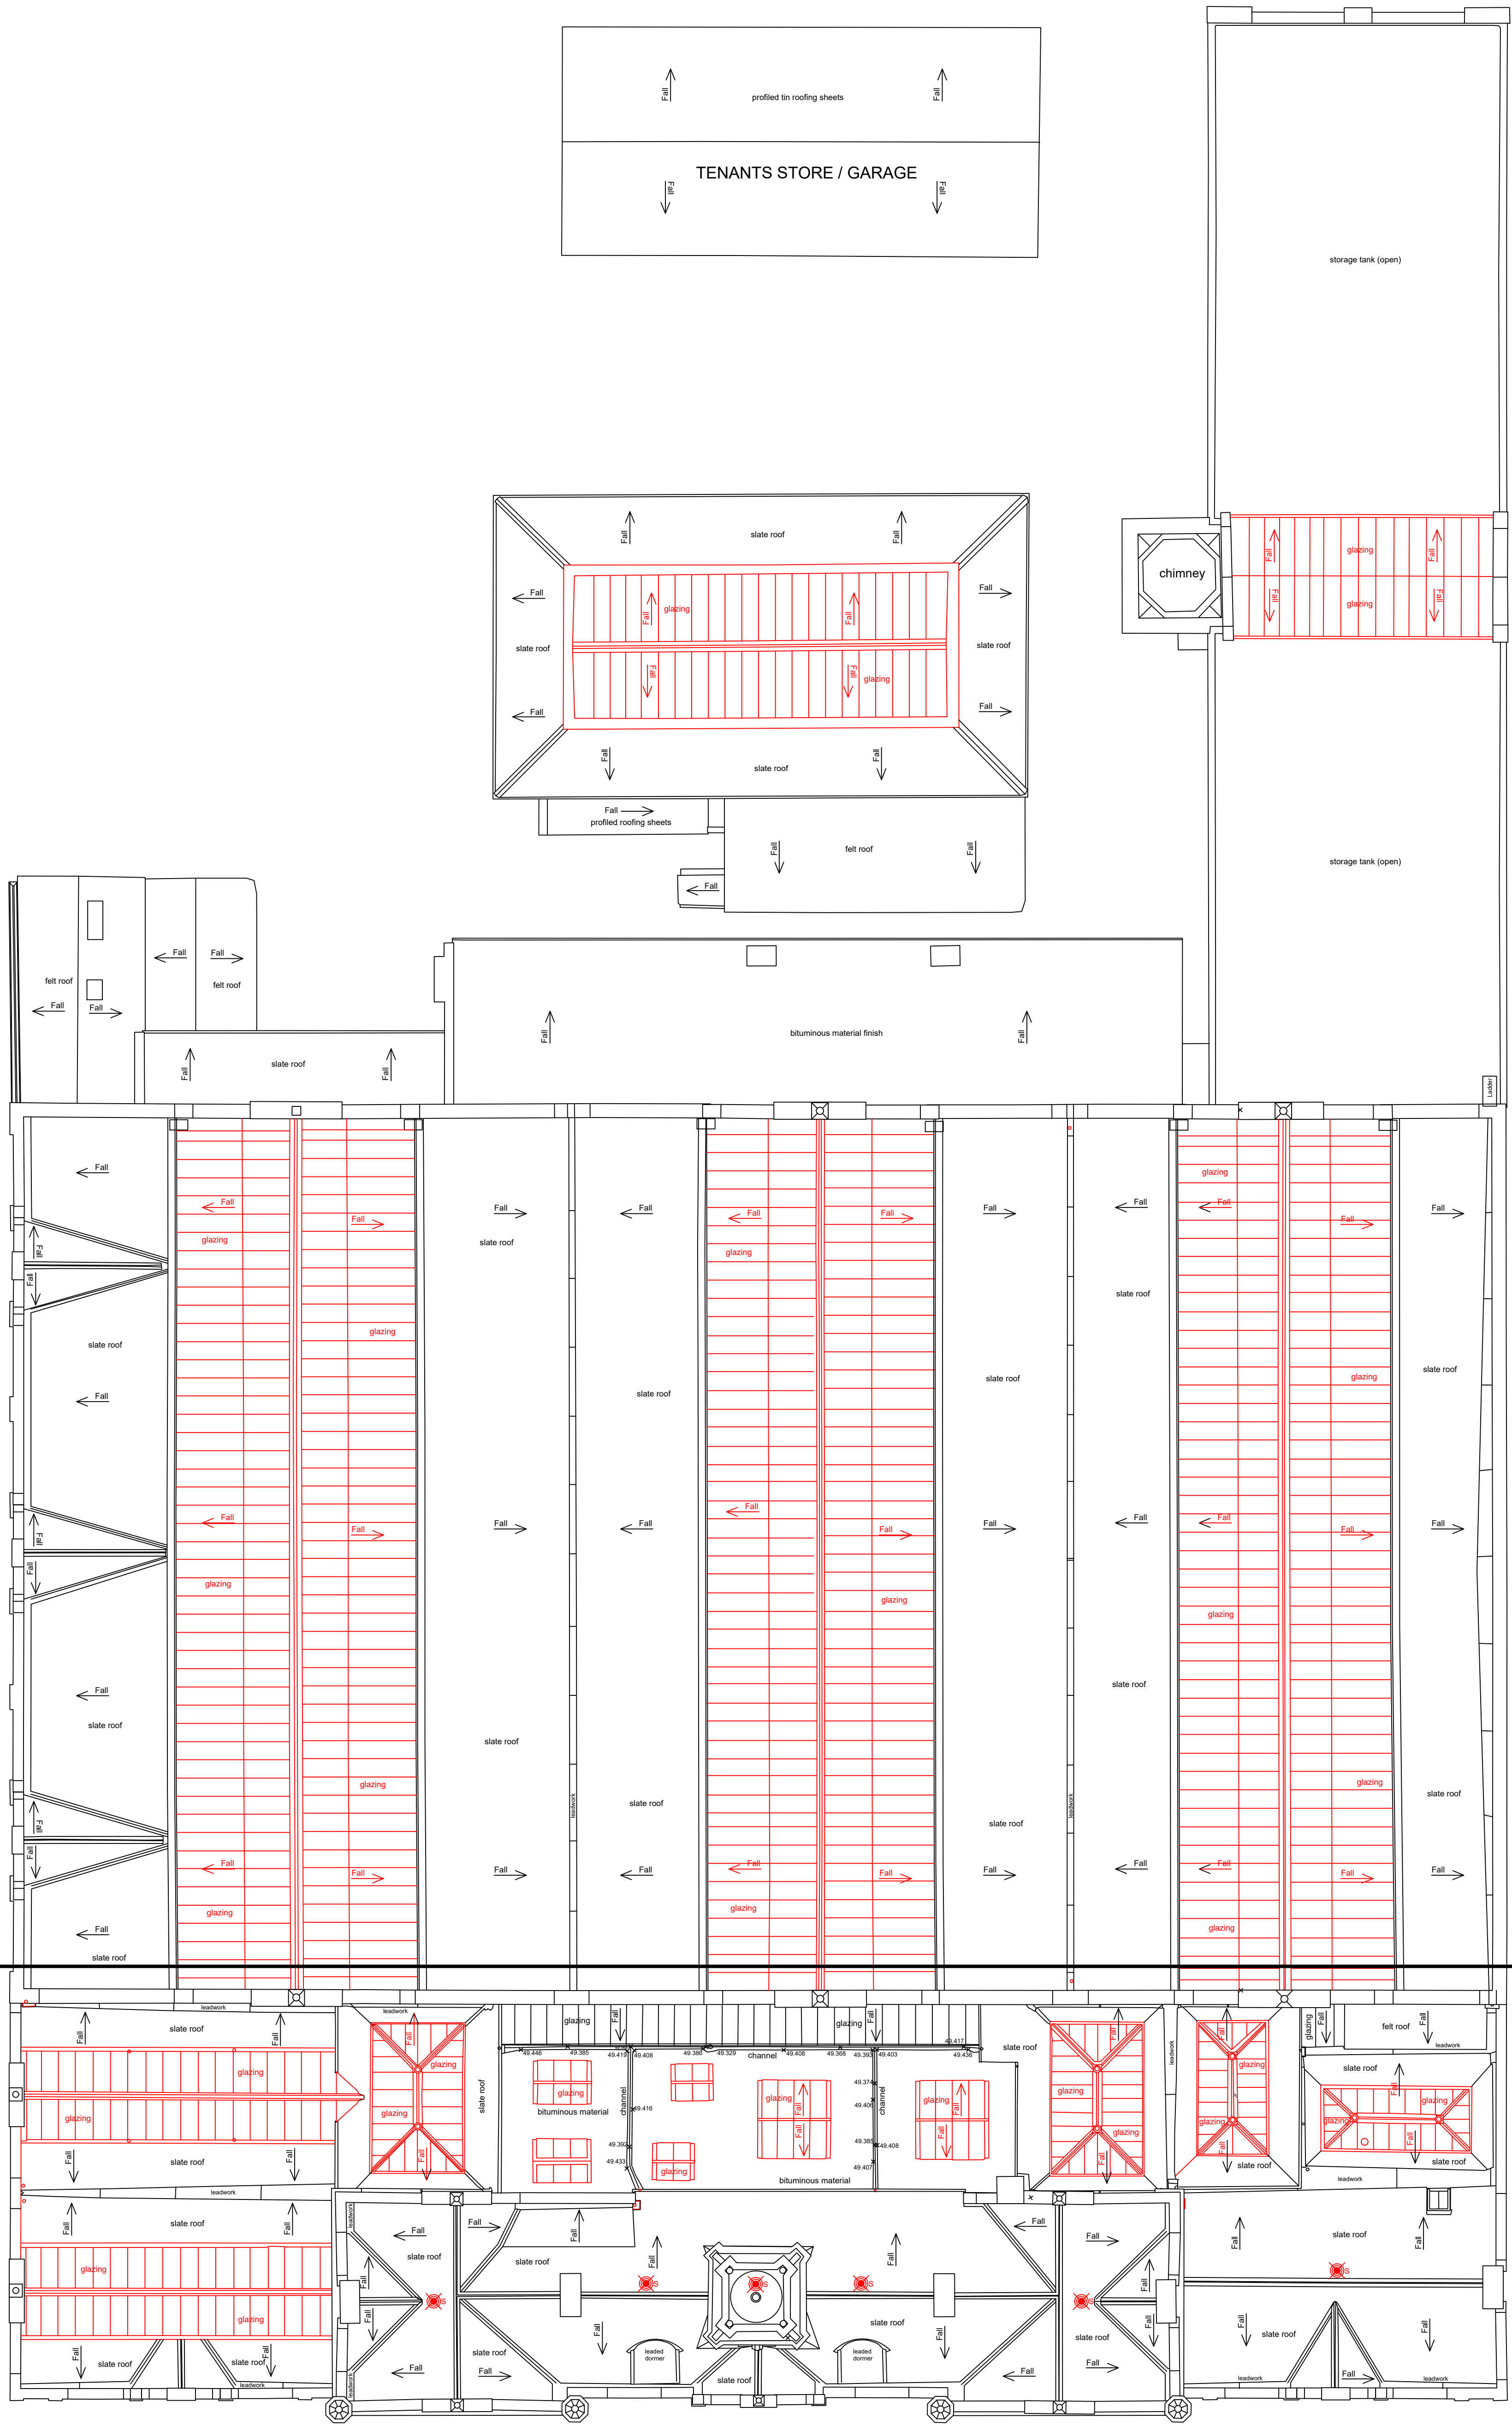

VICTORIA BATHS
B01
ROOF LEVEL

All cabling in this area to be P-Clipped
surface mount to Timber Joists