
©
DO NOT SCALE. Use figured dimensions only. Contractor is to check all dimensions before commencement of works. This drawing is copyright. This data to be used as x-ref file only - not as live data. This drawing must only be used for the purpose for which it is supplied.

NOTES:

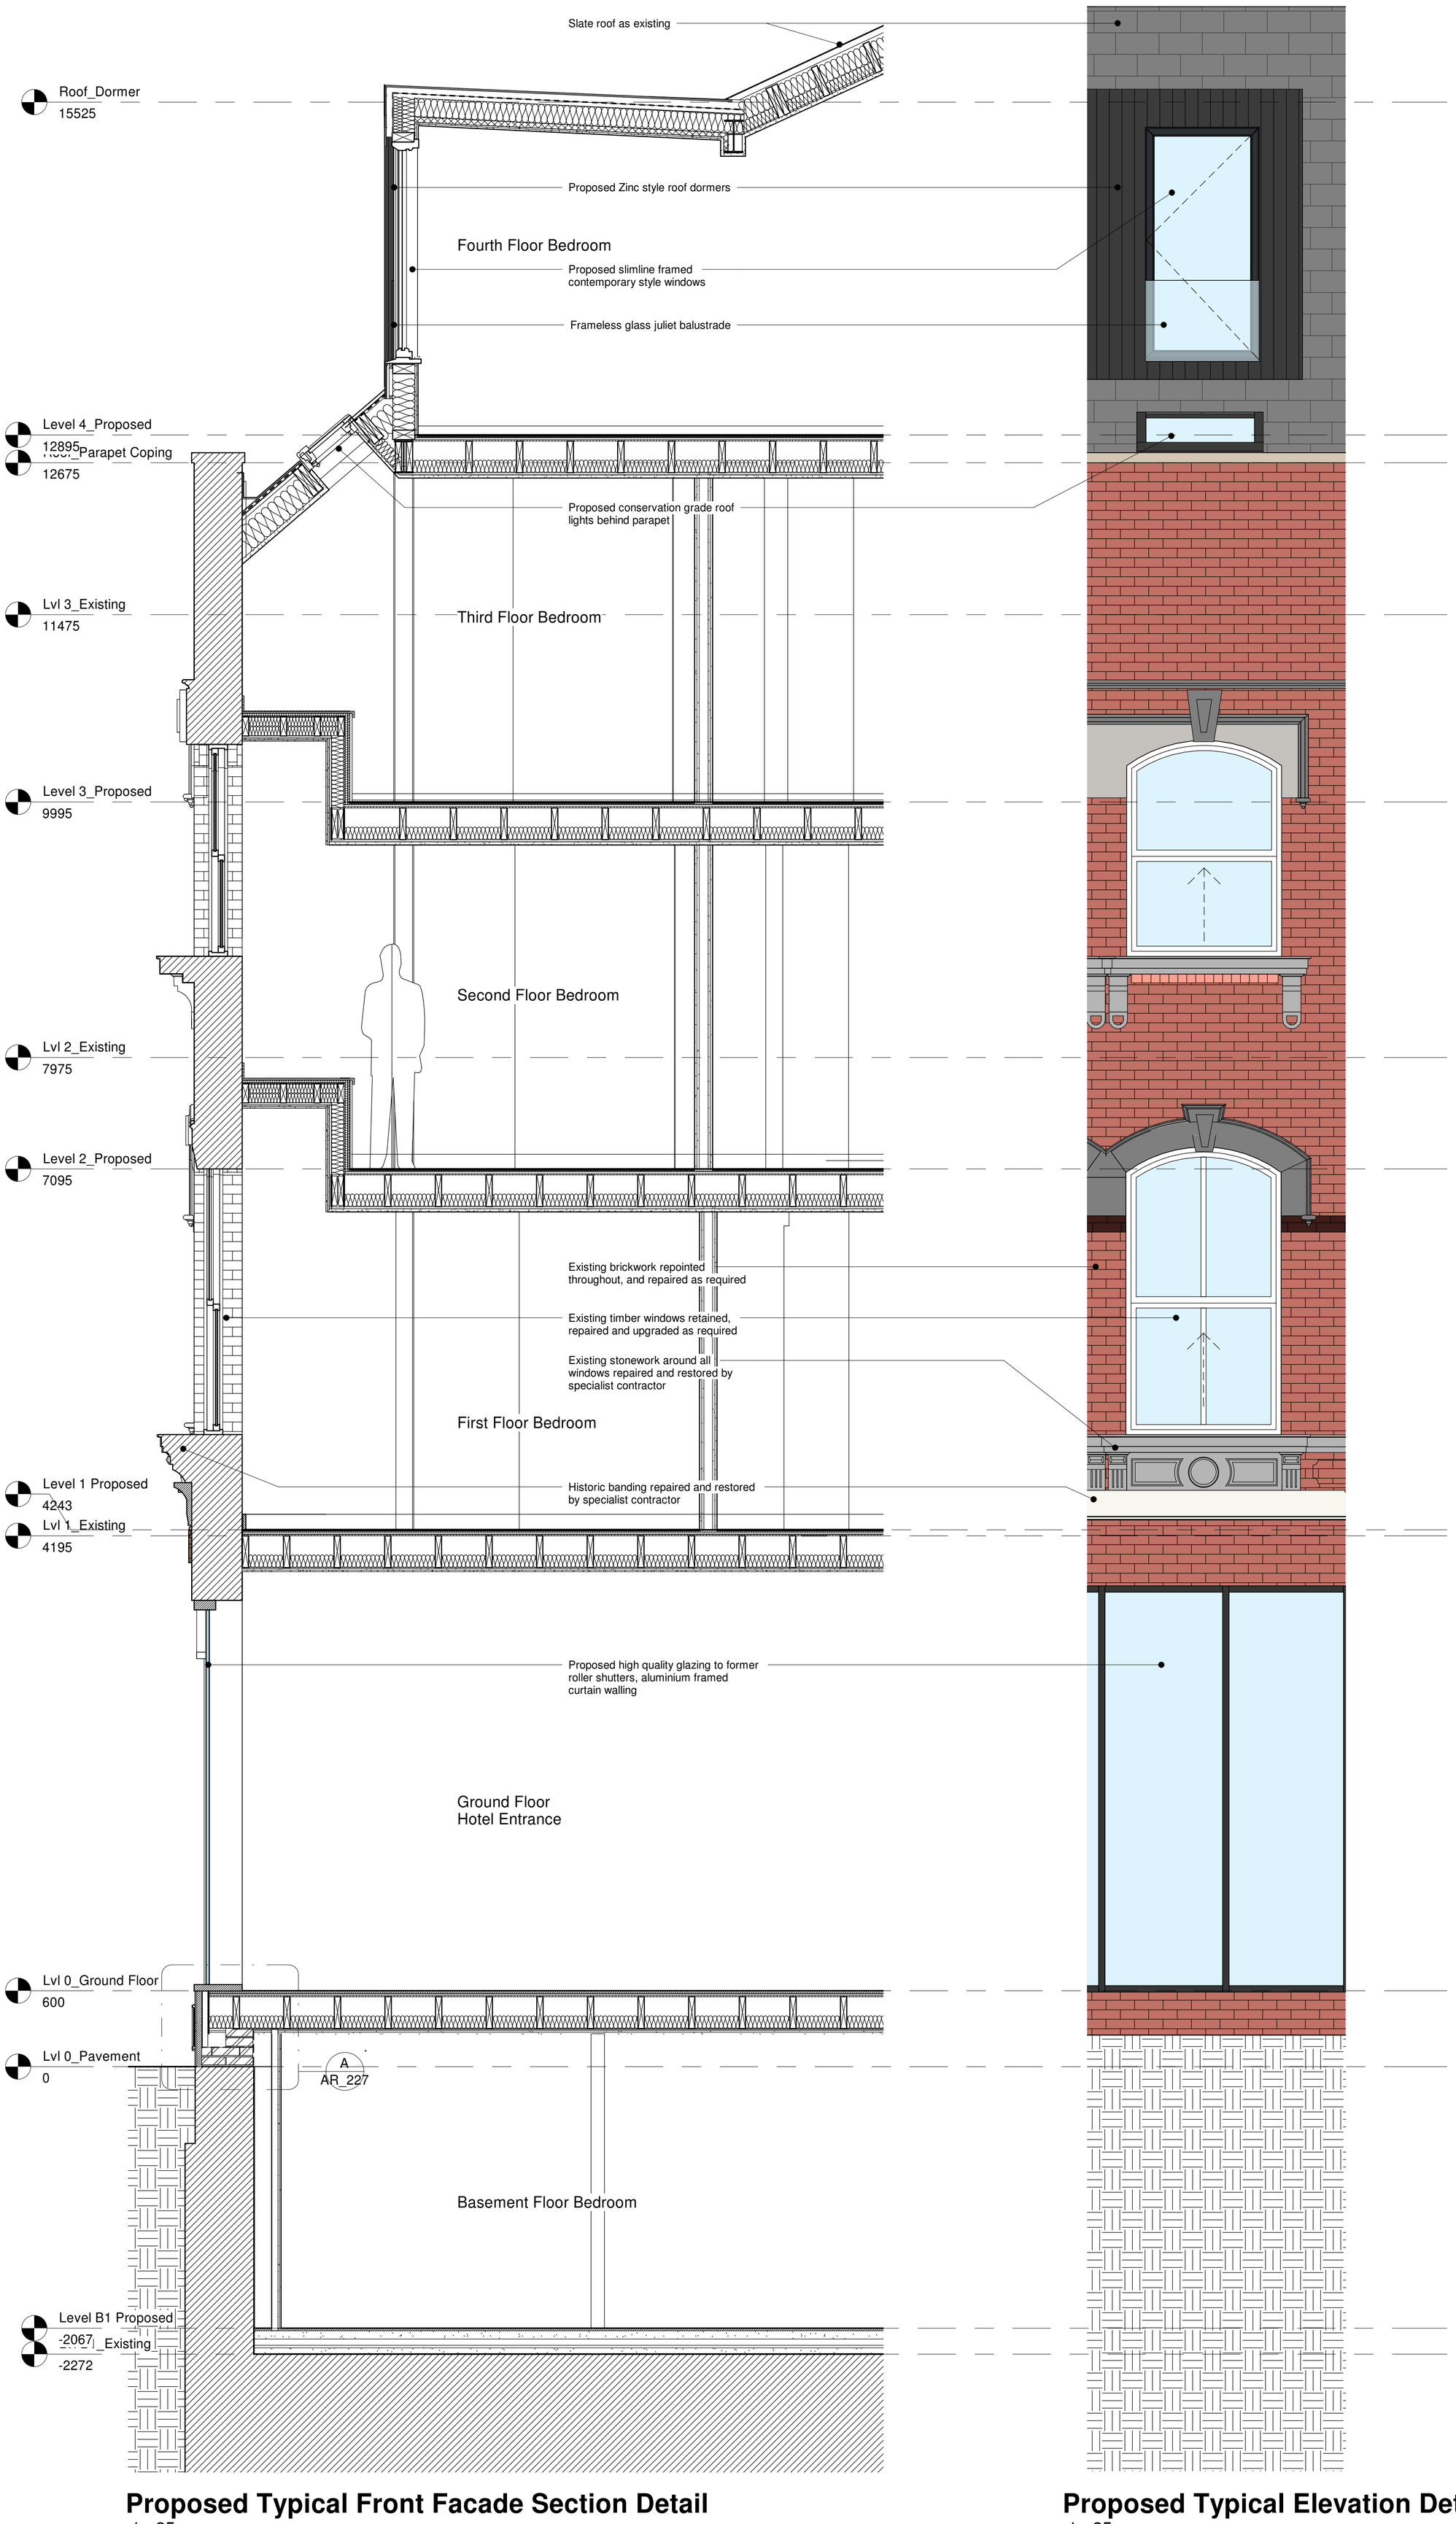


**Proposed Typical Front Facade Section Detail**
1 : 25



**Proposed Typical Elevation Detail**
1 : 25

| Revision Number | Date | Description of Revision | Chkd | Appr |
|---|---|---|---|---|
| B | 01/05/2024 | Condition Variation Application | MD | RH |
| A | 23/11/2023 | Updated following planner comments | MD | RH |

SEED Architects
Experience | Design Ethos | Passion
Parsonage Chambers, 3 Parsoange, Manchester M3 2HW - 0161 832 5750

status
Planning

job title
70 High Street

Location

drawing title
Proposed Facade Details 1 of 2

| author | date | |
|---|---|---|
| MD | 21/05/2024 | |
| checker | date | |
| RH | 21/05/2024 | |
| scale | | paper size |
| 1 : 25 | | A1 |

| Project no. | Type | Seed drawing no. | Rev. |
|---|---|---|---|
| 3293 | | A 500 | B |