


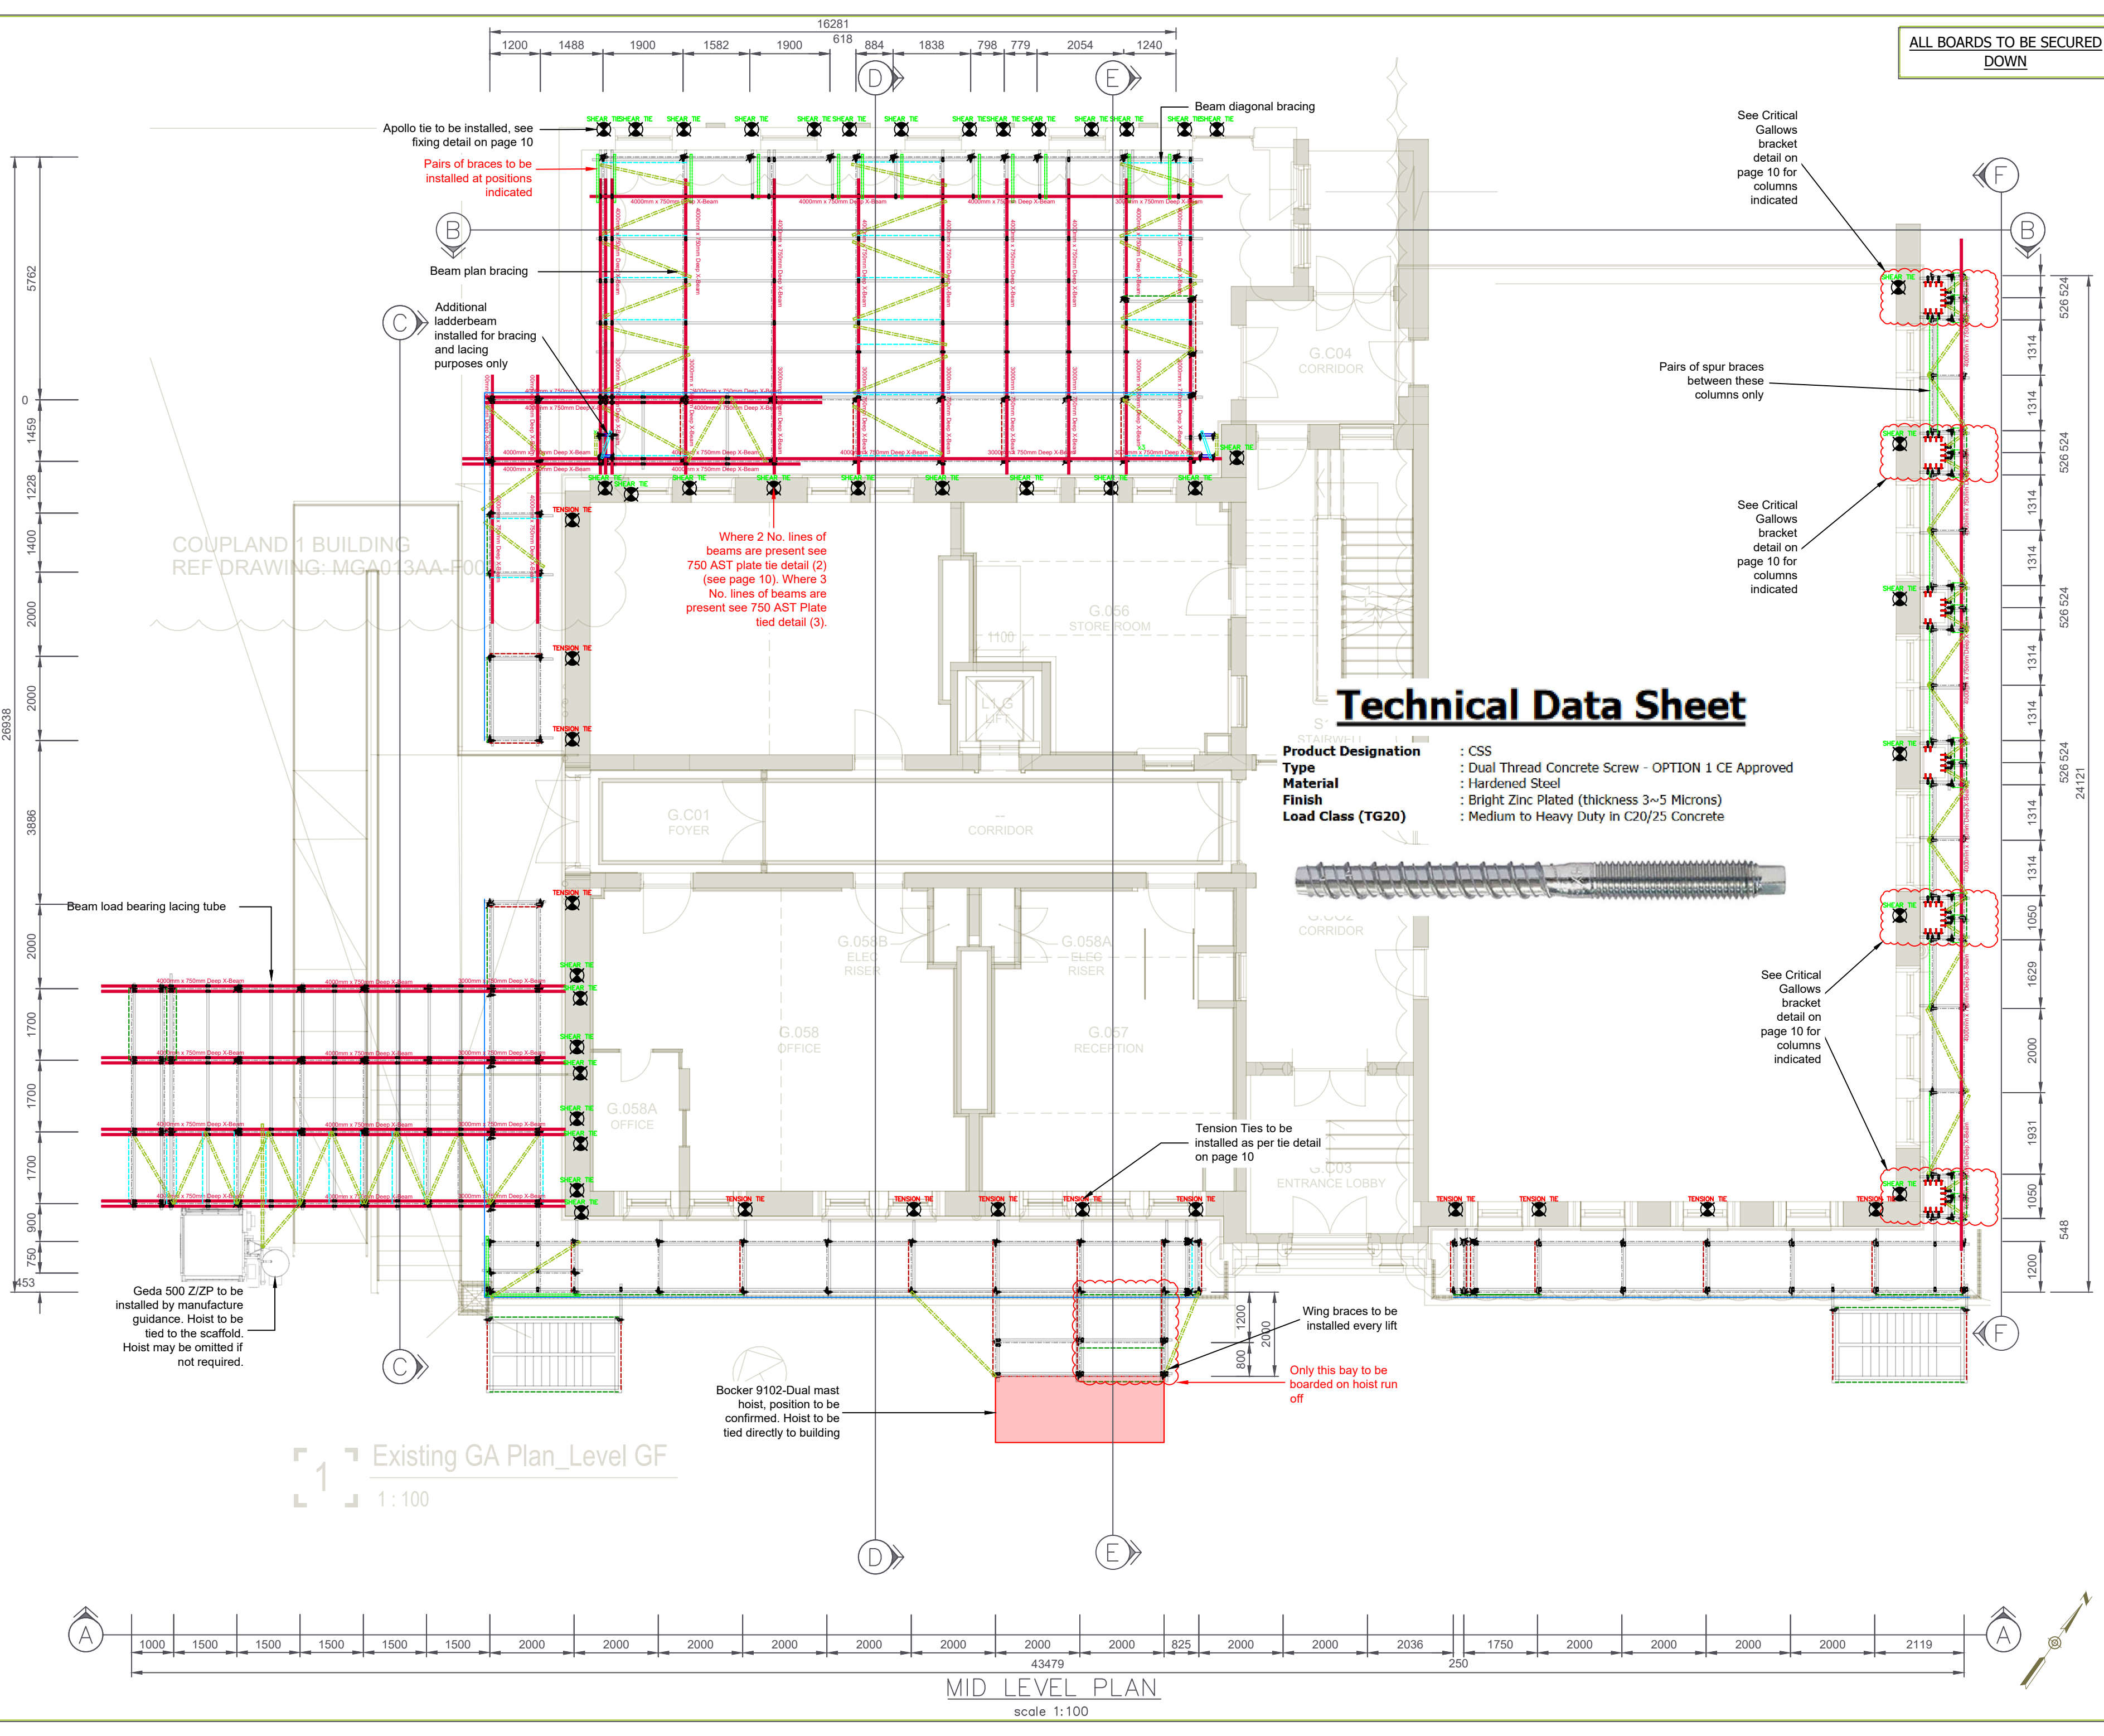

Technical Data Sheet

Product Designation : CSS
Type : Dual Thread Concrete Screw - OPTION 1 CE Approved
Material : Hardened Steel
Finish : Bright Zinc Plated (thickness 3~5 Microns)
Load Class (TG20) : Medium to Heavy Duty in C20/25 Concrete



LEGEND

- Structural Steel
- Scaffold Beams
- Timber Products / Scaffold Boards
- Building Line
- Facade Brace (Plan, Section)
- Torsional Brace (Plan, Elevation)
- Torsional Brace (Section)
- Kentledge Hatch
- Ledger Brace (Plan, Elevation)
- Plan Brace (Plan, Section, Elevation)
- Scaffold Centre Line (Plan)
- 48.3mm Diameter Scaffold Tube
- Cladding Material (Sheeting / Netting)
- Splice Detail
- Supplementary Coupler / Check Fitting
- Tie Location (Plan, Section, Elevation)
- Puncheon
- Upright Cut Off
- Residual Risk
- Ledger Brace (Elevation, Section)
- Facade Brace (Elevation, Section)
- Double Coupler (Plan, Elevation, Section)
- Prefabricated transom, readylock (Plan, Elevation, Section)

- FOR FULL DETAILS SEE PAGE 10
- SHEETING MAY BE FIXED TO SCAFFOLD FACE WHERE REQUIRED
- ALL 2M LIFTS MAY BE ERECTED AT 2.1M AS REQUIRED TO ENSURE TOP WORKING LIFT IS LESS THAN 450MM DOWN FROM EAVES LEVEL
- FOR FULL RISKS SEE PAGE 11
- HAKI STAIRCASE TO BE POSITION WHERE REQUIRED
- HOARDING AT BASE IF REQUIRED
- ALL COUPLERS TO BE CLASS B

DOCUMENT REFERENCES
This design is to be read in conjunction with the following design drawings and/or documents:
CRE-SEDD001-012-005H_REPORT
APPENDIX A -
CRE-SEDD001-012-005H_1,2,3,4,5,6,7,8,9,10,11,12,13.dwg

AMENDMENTS / REVISIONS						
H	AJB	05.06.24	RWB	05.06.24		
G	HA	24.05.24	RWB	24.05.24		
F	CH	30.04.24	RWB	30.04.24		
E	AJB	05.04.24	KRB	05.04.24		
D	AJB	28.03.24				
C	AJB	25.03.24				
B	AJB	15.03.24				
A	AJB	11.03.24				
-	AJB	28.02.24				
REV	BY	DATE	CHECK	DATE	APP'D	DATE



FOR CONSTRUCTION

Project Number:	Page Number:	Scale:	Size:
CRE-SEDD001-012-005H	2	1 : 100,50,25	A2

Access Scaffold
Rutherford Building
Manchester
M13

SEE QUOTE

CREATOR
SCAFFOLD DESIGNS
& TEMPORARY WORKS CONSULTANTS LTD

Company Address:
Rutherford House, Fullerton Road,
Rushmore, MK40 1DH
Contact Details:
Email: enquiries@creator-scaffolddesigns.co.uk
Tel: 0114 3610060
www.creator-scaffolddesigns.co.uk