




PROPOSED FRONT ELEVATION - NO CHANGE

PROPOSED SIDE ELEVATION

PROPOSED REAR ELEVATION

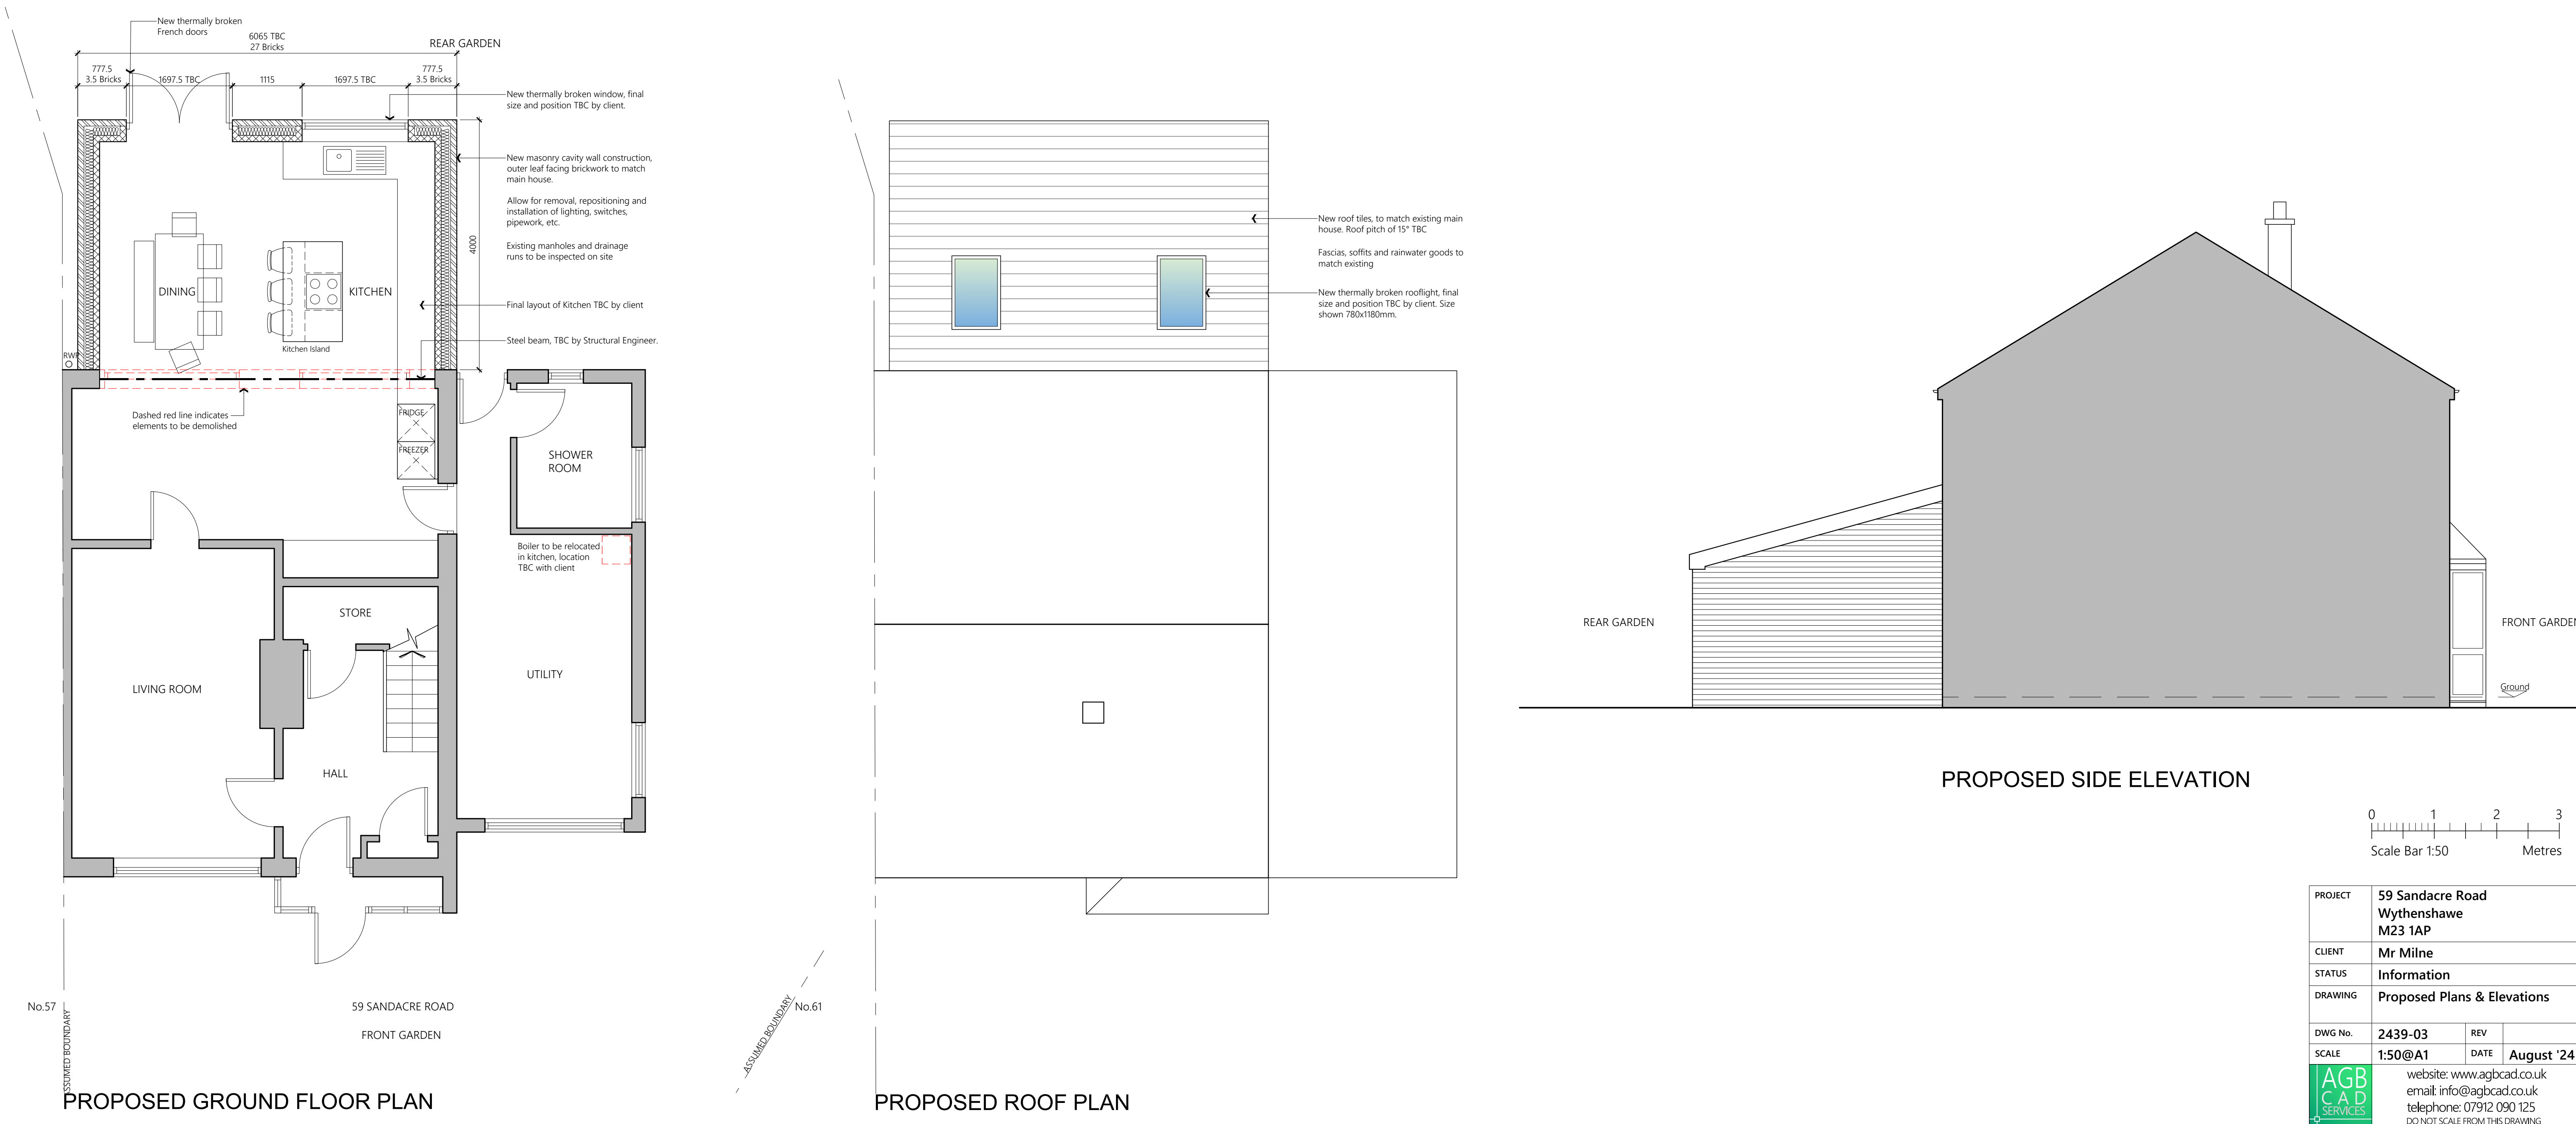

PROPOSED GROUND FLOOR PLAN

PROPOSED ROOF PLAN

PROPOSED SIDE ELEVATION