


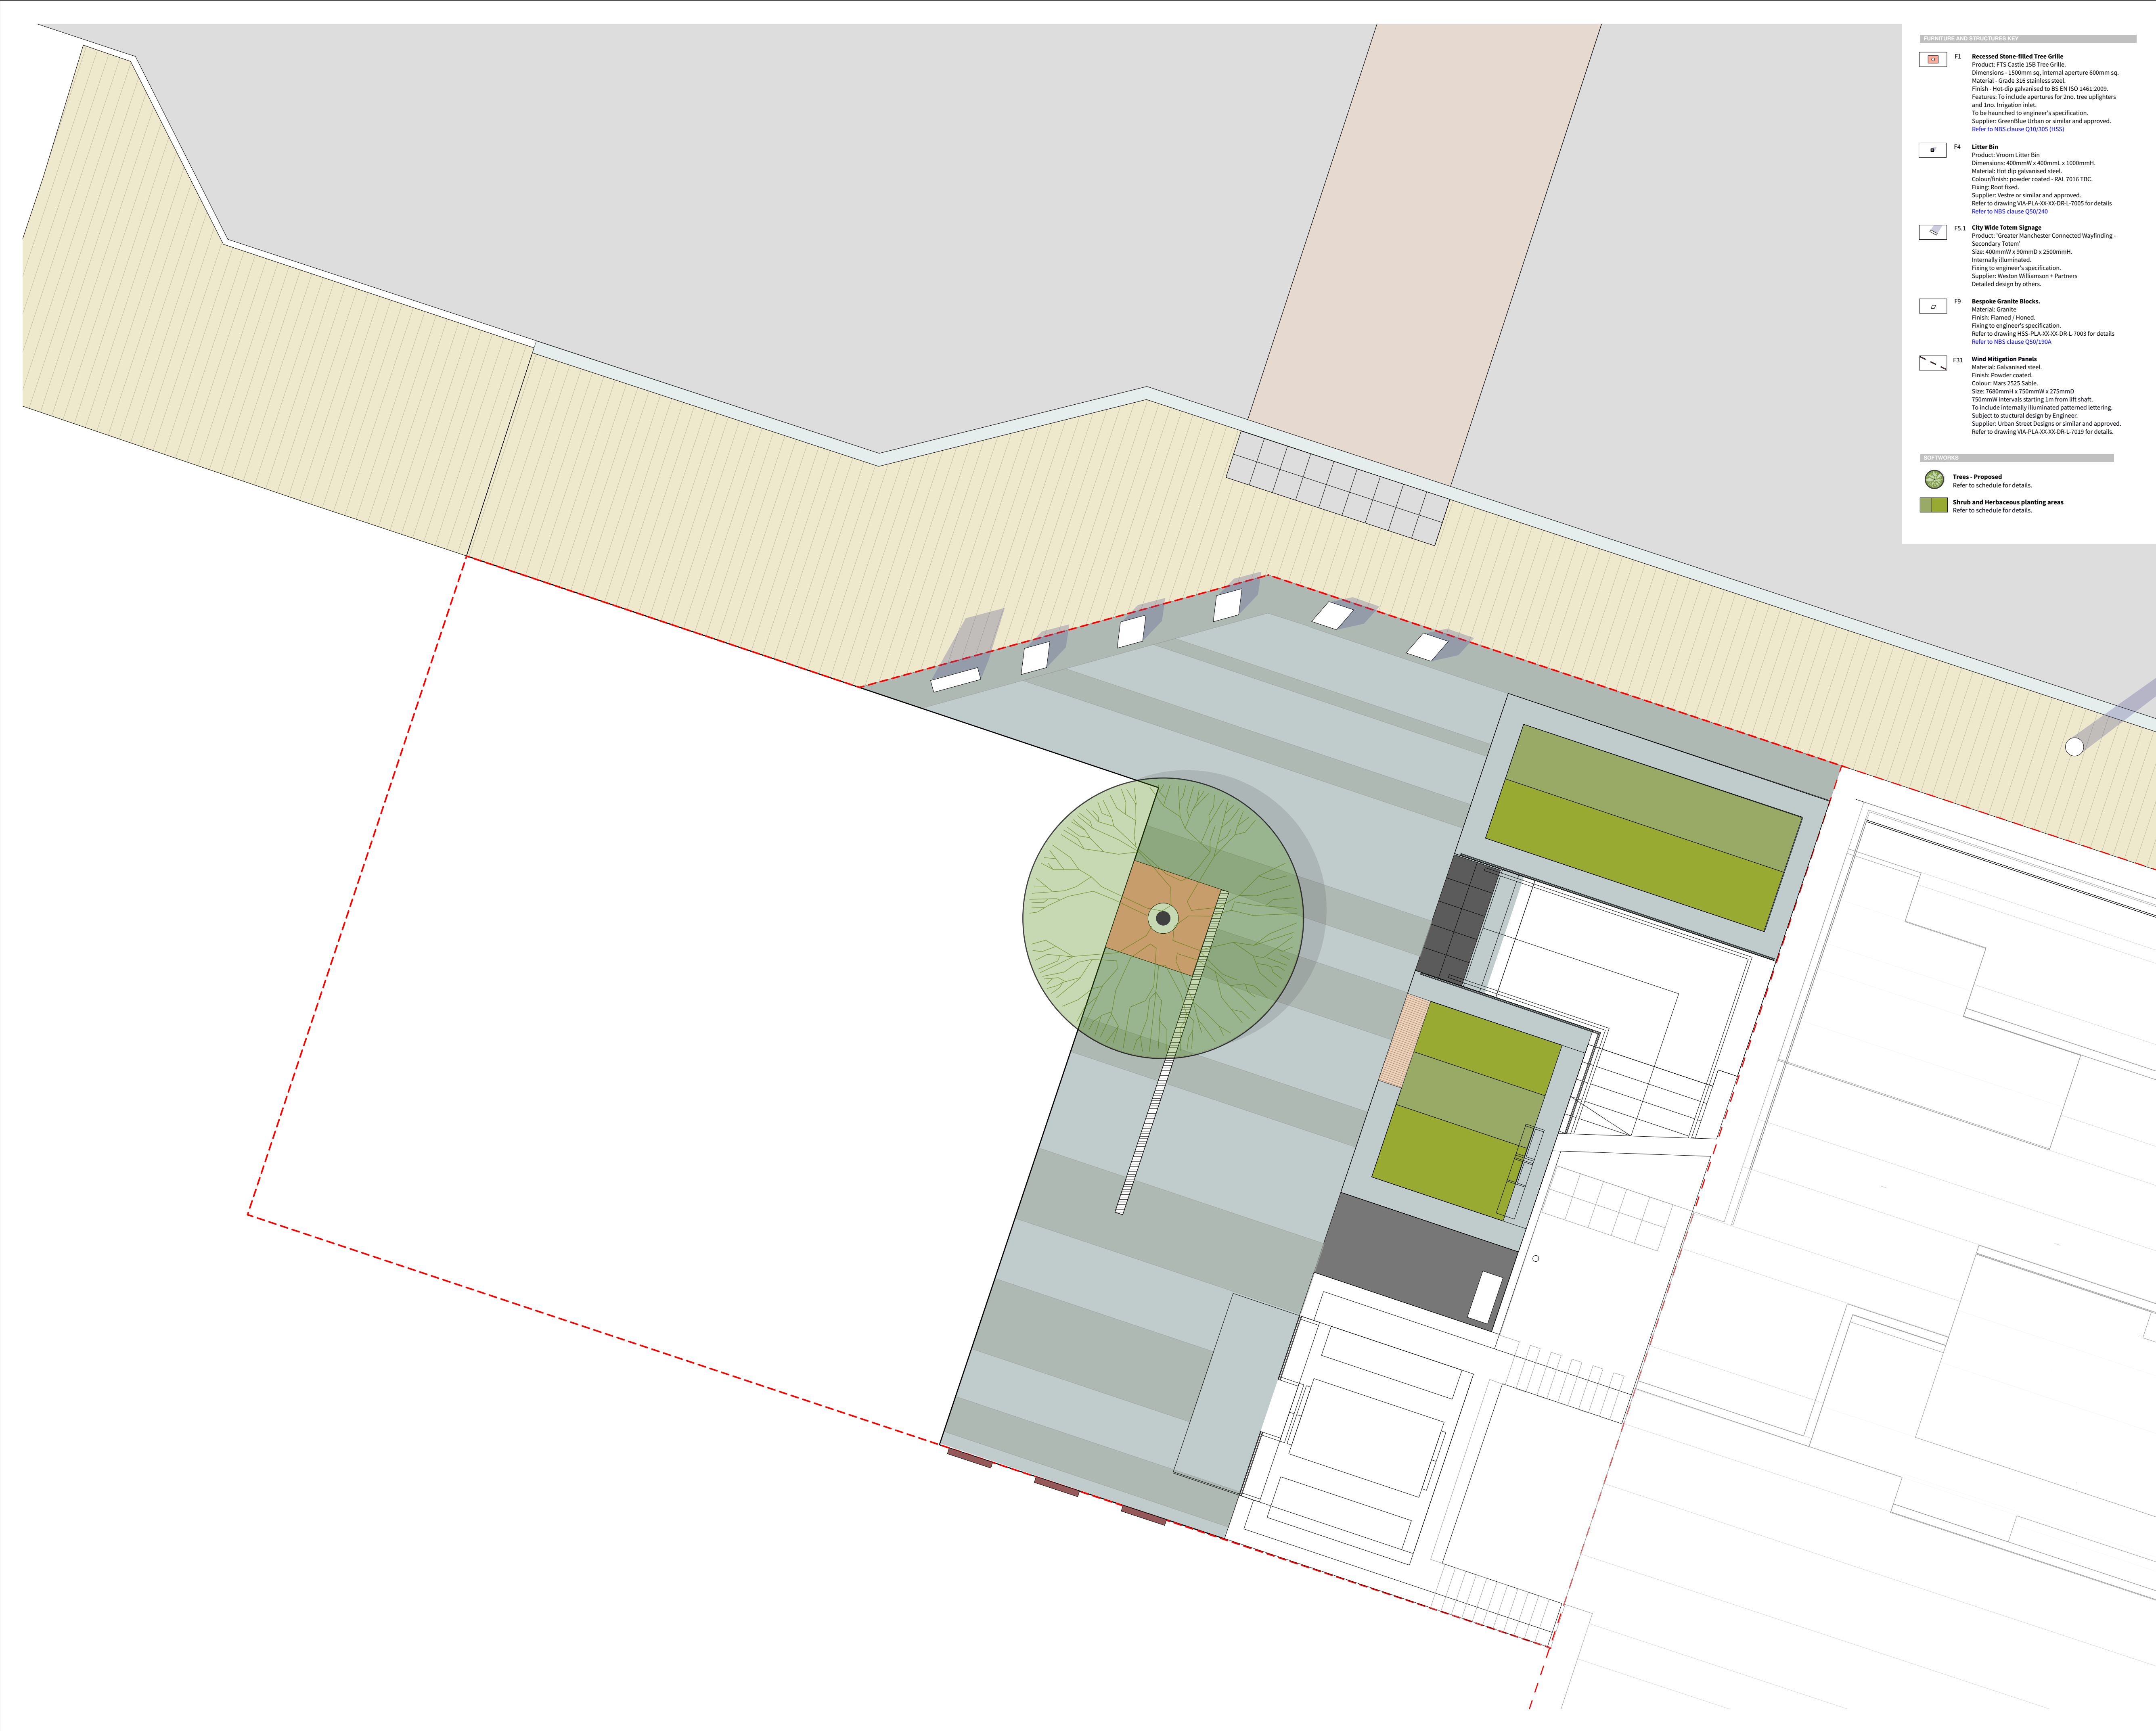

FURNITURE AND STRUCTURES KEY

- F1 Recessed Stone-filled Tree Grille**
Product: FTS Castle 158 Tree Grille.
Dimensions: 1500mm sq, internal aperture 600mm sq.
Material: Grade 316 stainless steel.
Finish: Hot-dip galvanised to BS EN ISO 1461:2009.
Features: To include apertures for 2no. tree up-lights and 1no. irrigation inlet.
To be launched to engineer's specification.
Supplier: Greenfield Urban or similar and approved.
Refer to NBS clause Q30/305 (HSS)
- F4 Litter Bin**
Product: Voom Litter Bin.
Dimensions: 400mmW x 450mmL x 1000mmH.
Material: Hot-dip galvanised steel.
Colour/Finish: powder coated -RAL 7016 TBC.
Fixing: Root fixed.
Supplier: Vestre or similar and approved.
Refer to drawing VIA-PLA-XX-XX-DR-L-7003 for details.
Refer to NBS clause Q50/240
- F5.1 City Wide Totem Signage**
Product: Greater Manchester Connected Wayfinding - Secondary Totem
Internally illuminated.
Size: 400mmW x 50mmD x 2500mmH.
Finish: To engineer's specification.
Supplier: Weston Williamson + Partners
Detailed design by others.
- F9 Bespoke Granite Blocks.**
Material: Granite.
Finish: Flamed / Honed.
Fixing to engineer's specification.
Supplier: Weston Williamson + Partners
Refer to drawing HSS-PLA-XX-XX-DR-L-7003 for details.
Refer to NBS clause Q50/104K
- F31 Wind Mitigation Panels**
Material: Galvanised steel.
Finish: Powder coated.
Colour: Mars 3255 Safe.
Size: 7680mmH x 750mmW x 275mmD
750mmW intervals starting 1m from lift shaft.
To include internally illuminated patterned lettering.
Subject to structural design by Engineer.
Supplier: Urban Street Design or similar and approved.
Refer to drawing VIA-PLA-XX-XX-DR-L-7019 for details.

SOFTWORKS

- Trees - Proposed**
Refer to schedule for details.
- Shrub and Herbaceous planting areas**
Refer to schedule for details.

THIS DRAWING IS COPYRIGHT PROTECTED AND MAY NOT BE REPRODUCED IN WHOLE OR PART WITHOUT WRITTEN AUTHORITY FROM THE OWNER.

- NOTES:**
1. Do not scale from this drawing.
 2. Always work to noted dimensions.
 3. All dimensions are in millimetres unless otherwise stated.
 4. All setting out, levels and dimensions to be agreed on site.
 5. The dimensions of all materials must be checked on site before being laid out.
 6. This drawing must be read with the relevant specification clauses and detail drawings.
 7. Order of construction and setting out to be agreed on site.

KEY

HARDWORKS KEY

- P1 Slate Feature Bands**
To pedestrian areas.
Colour: Westmorland Green Mix.
Finish: Flamed.
Size: 600x300 / 400x200 / 200x100mm. 40mmD.
Joint width: 8mm (6-10mm), soldier course. On double rows offset rows by half a unit.
Supplier: Hardscape.
Refer to drawing VIA-PLA-XX-XX-DR-L-5006 for paving layout.
Refer to NBS clause Q25/145.
- P2 Granite Block Paving**
To pedestrian areas.
Colour: Carina.
Finish: Flamed / Fine Picked.
Size: 600x300 / 200x400mm. 50mmD.
P2.1: 200x300 / 200x400mm. 50mmD.
P2.2: 600mmH x 300mmL x 50mmD.
Joint width: 8 (6-10mm) joints, random stretcher bond.
Supplier: Marshalls.
Refer to drawing VIA-PLA-XX-XX-DR-L-5006 for paving layout.
Refer to NBS clause Q25/145A.
- P3 Yorkstone Slab Paving**
To footpaths and adopted areas.
Size: 450mmW x 450-600mmL x 63mmD.
Colour: Southmoor.
Finish: Flamed.
Supplier: Hardscape or equal and approved.
- T2 Granite Tactile Blister Flags**
To pedestrian crossings.
Size: 400mm x 400mm x 80mmD.
Colour: Carina.
Supplier: Marshalls.
- T1 Precast Concrete Corduroy Hazard Warning Flags**
To top and bottom of staircase.
Size: 400mm x 400mm x 50mm.
Colour: Charcoal.
Joint Width: 8mm.
Supplier: Marshalls or equal and approved.
Refer to NBS clause Q25/130.
- PA.2 Existing Relocated Cobbles - Selectively Raised**
Finish: as P.A.1 except raised cobbles to have existing worn cropped finish.
Laying Pattern: Stretcher Bond.
Joints: Rigidly laid, 8mm (6-10mm) width.
Raised cobbles to be approx. 500mm apart on each row and staggered on alternate courses. To be raised by 100mm.
Sample to be submitted for LA approval prior to laying.
Refer to NBS clause Q25/160A.

DRAINAGE CHANNELS

- DC1 M100/DS 0100 Multi-Drain**
Dimensions: 135mmW x 100mmD. Constant depth.
Grating: Slotted Black Ductile Iron Grating.
Filing: Aco DrainLock Boltless Locking System.
Refer to Drawing VIA-PLA-XX-XX-DR-L-5002 for details.
Refer to NBS clause Q20/180.

EDGING

- E6 Granite Clad Concrete Planter Wall**
Location: To Ground Level Planters below stairs.
Material: Concrete core with Granite Cladding.
Colour: Carina.
Finish: Flamed coping, tooled finish to side panels.
Dimensions: Side panels 430mmH x 200mmW x 30mmD.
Coping: 400mmH x 100mmD x length varies.
Joining: 8mm joints, to match paving alignment.
Filing: Mechanically fixed to engineers specification.
Refer to drawing HSS-PLA-XX-XX-DR-L-5019-5014 for details.
Refer to NBS Section F21.
- E8 Hoarding Fence**
Featherboard Timber Fence.
Material: FSC Certified Pressure-treated Timber.
Height: 2.4m.
Colour: Painted black.
Luminaires to be mounted to fence.
Supplier: Submit proposals.

D4-C01	30.01.24	Construction	TF	KR
S1-P02	16.11.21	Feeder Pillars relocated.	TF	KR
S1-P02	16.11.21	Feeder Pillars added. Wayfinding totem relocated.	TF	KR

Revision	Date	Description	Drawn	Appr.
----------	------	-------------	-------	-------

Planit I.E. Limited
E: info@planit-ie.com W: planit-ie.com
MANCHESTER
2 Back Grafton St., Altrincham, WA14 1DY
T: 0161 928 9281
LONDON
Unit 6 Waterside, 44-48 Wharf Road, London, N1 7UX
T: 0207 253 5678
LIVERPOOL
Tempest 5.3, 12 Tithebarn Street, Liverpool, L2 2DT
T: 0151 363 1230

Client ASK

Project Viadux, Greater Bridgewater Street Stair and Lift

Drg Title General Arrangement - Slot Site

Created on	Created by	Approved by
24-08-21	TF	KR

Scale	Size	Workstage
1:50	A1	Stage 5

Drg No.	Suitability	Revision
HSS-PLA-XX-XX-DR-L-0002	D4	C01