


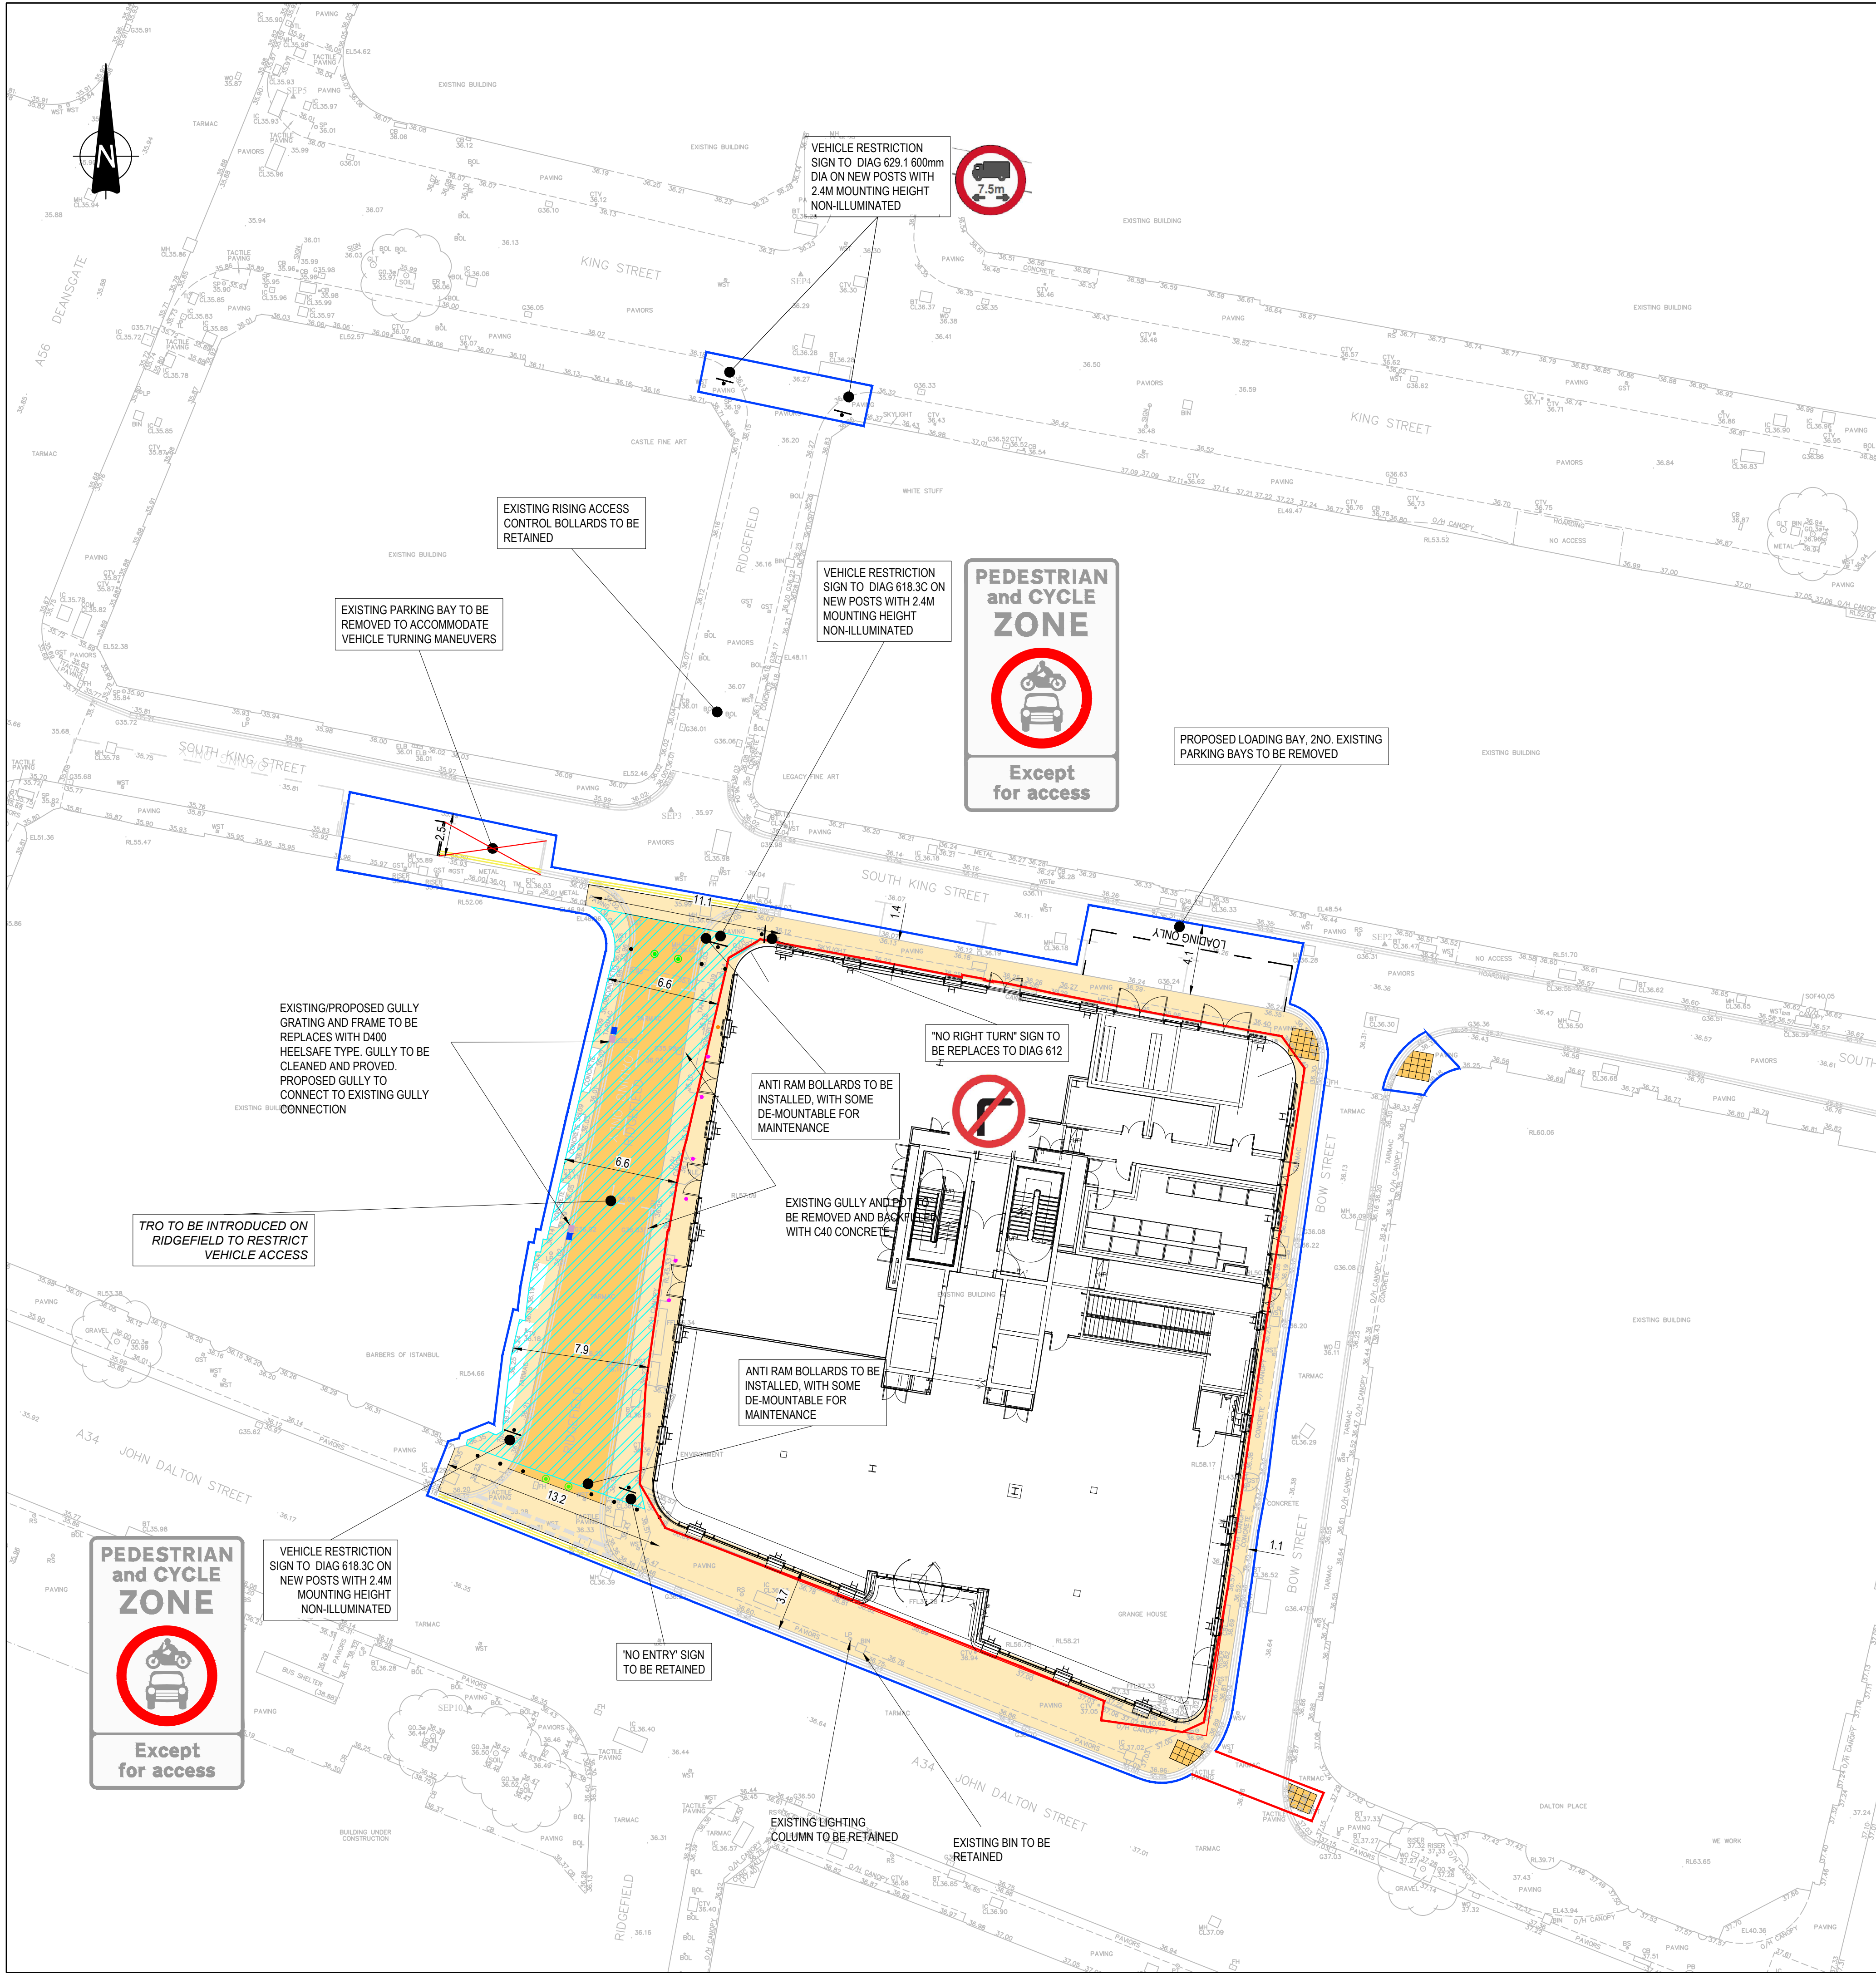

KEY

- SECTION 278 BOUNDARY
- SITE OWNERSHIP BOUNDARY & EXISTING HIGHWAY BOUNDARY
- NATURAL STONE PAVERS
- NATURAL STONE COBBLE
- EXTENT OF PROPOSED PEDESTRIANISATION ZONE
- ANTI-RAM BOLLARDS TO BE INSTALLED TO "60km/h NZA" LOADING CLASS, AT 1.2M SPACINGS TO MATCH THE SAFETYFLEX RB002
- SAFETYFLEX RB002 ANTI-RAM BOLLARDS TO BE INSTALLED TO "60km/h NZA" LOADING CLASS, DE-MOUNTABLE FOR MAINTENANCE AT 1.2M SPACINGS TO RB002-40 07 SAFETYFLEX CONSTRUCTION DETAIL
- PROPOSED BOLLARD TO BE DEANSGATE FERROCAST BEE BOLLARD. CONTRACTOR TO CONFIRM REQUIRED BOLLARD SPECIFICATION WITH MCC ENGINEER
- EXISTING GULLY TO BE RETAINED AND GRATING REPLACED WITH A D400 HEELSAFE
- PROPOSED GULLY TO BE RETAINED AND GRATING REPLACED WITH A D400 HEELSAFE
- PROPOSED LIGHTING COLUMN, REFER TO AMEY DETAILED DESIGN DRAWING AC-MSL-6231-1301 C04

GENERAL NOTES:

- THIS DRAWING IS TO BE READ IN CONJUNCTION WITH ALL RELEVANT ARCHITECTS AND ENGINEERS DRAWINGS AND SPECIFICATIONS.
- DO NOT SCALE THIS DRAWING, ANY AMBIGUITIES, OMISSIONS AND ERRORS ON DRAWINGS SHALL BE BROUGHT TO THE ENGINEERS ATTENTION IMMEDIATELY. ALL DIMENSIONS MUST BE CHECKED/VERIFIED ON SITE.
- ALL DIMENSIONS ARE IN MILLIMETRES UNLESS NOTED OTHERWISE.
- FOR GENERAL NOTES REFER TO DRAWING.
- THIS DRAWING IS TO BE READ IN CONJUNCTION WITH ALL RELEVANT ARCHITECTS AND ENGINEERS DRAWINGS AND SPECIFICATIONS.
- DO NOT SCALE THIS DRAWING. ANY AMBIGUITIES, OMISSIONS AND ERRORS ON DRAWINGS SHALL BE BROUGHT TO THE ENGINEERS ATTENTION IMMEDIATELY. ALL DIMENSIONS MUST BE CHECKED / VERIFIED ON SITE.

P08	UPDATED TO MCC 7TH TECHNICAL REVIEW	30/04/24	HS	HS
P07	UPDATED TO MCC 6TH TECHNICAL REVIEW	26/03/24	JC	HS
P06	UPDATED TO MCC 5TH REVIEW	23/01/24	HS	HS
P05	UPDATED TO MCC COMMENTS AND RSA	08/08/23	HS	HS
P04	UPDATED TO MCC COMMENTS	23/05/23	HS	HS
P03	UPDATED TO MCC COMMENTS	05/05/23	HS	HS
P02	BUILDING LAYOUT UPDATED	14/10/22	HS	HS
P01	ISSUED FOR CONSTRUCTION/REVIEW	22.07.22	CS	HS
Rev:	Description:	Date:	By:	Chkd:



Merchant Exchange, 17-19 Whitworth Street West, Manchester, M1 5WG
0161 235 2394
manchester@curtins.com
www.curtins.com

Civils & Structures • Transport Planning • Environmental • Infrastructure • Geotechnical • Conservation & Heritage • Principal Designer
Birmingham • Bristol • Cambridge • Cardiff • Douglas • Dublin • Edinburgh • Glasgow • Kentish • Leeds • Liverpool • London • Manchester • Nottingham

Status:	CONSTRUCTION/REVIEW			
Project:	THE ISLAND SITE MANCHESTER			
Orig Title:	SECTION 278 GENERAL ARRANGEMENT			
Size:	A1	Date:	21.07.22	Drawn By:
Scale:	1:250			HS
Project No:	Originator:	Volume:	Level:	Type:
TIS	- CUR	- XX	- 00	- DR
				- C -
				9000
				- P08