


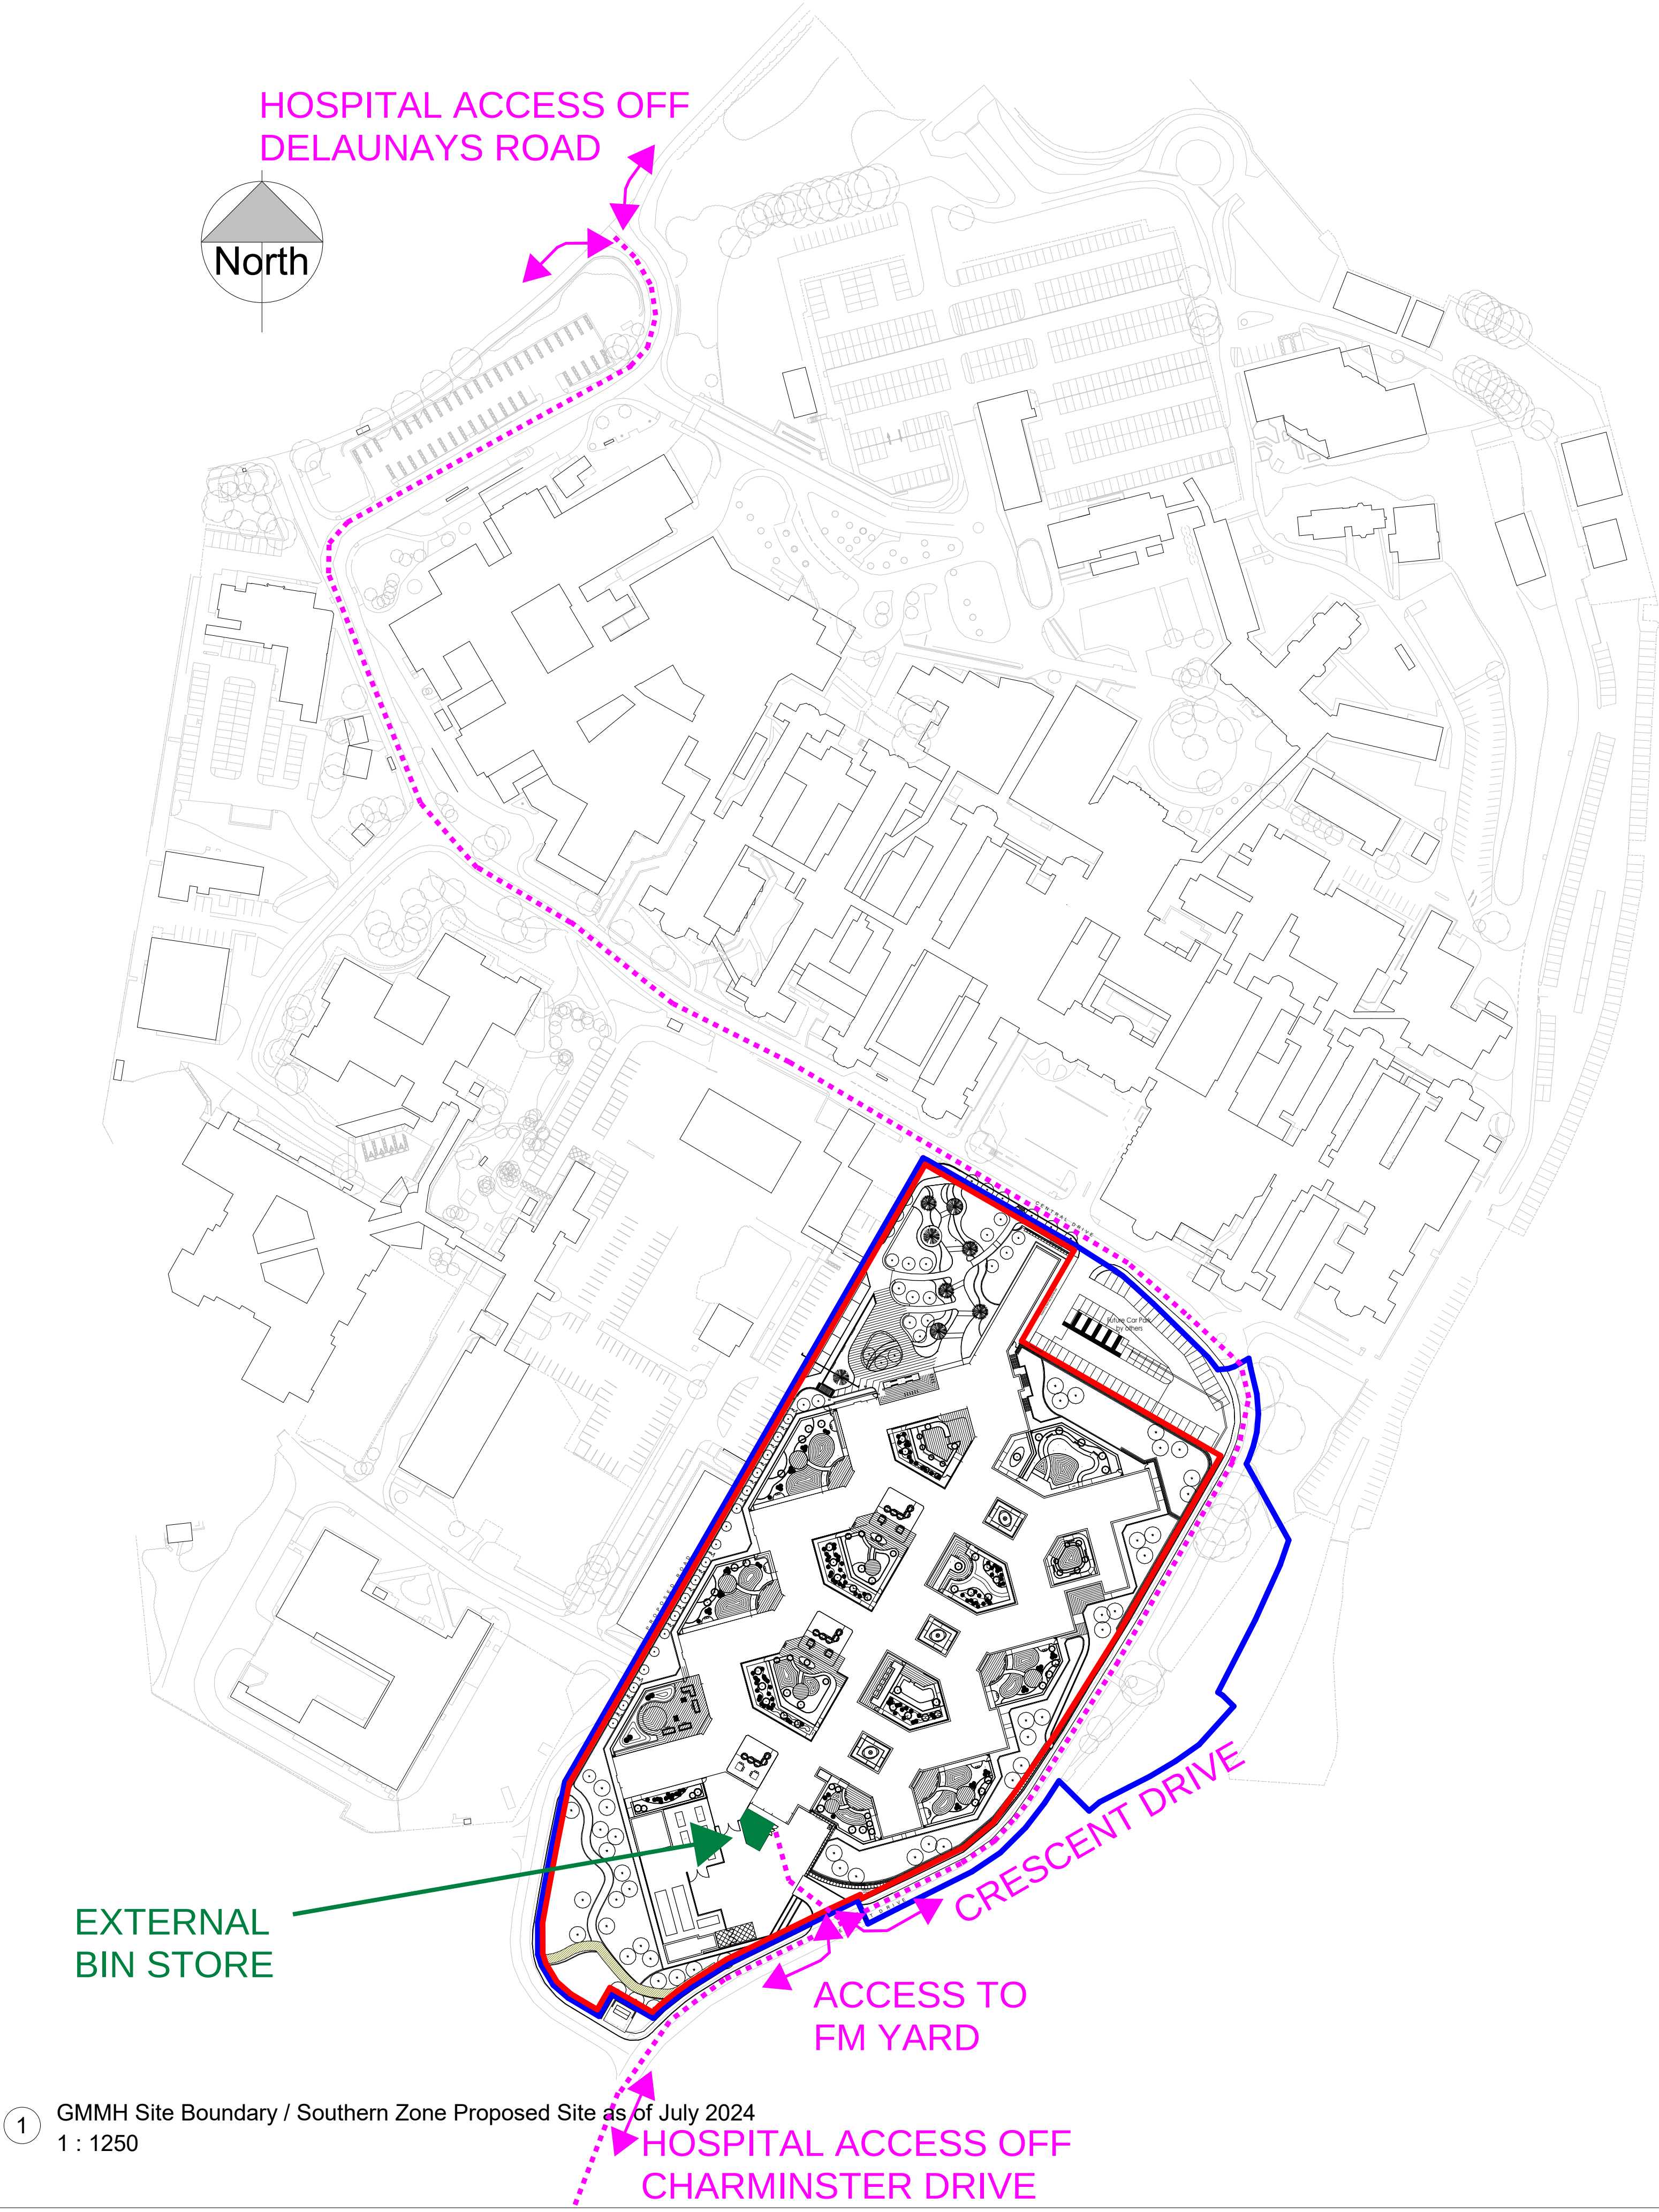

1 GMMH Site Boundary / Southern Zone Proposed Site as of July 2024
1 : 1250

THIS DRAWING (OR ANY PART THEREOF) MAY NOT BE COPIED, TRANSMITTED OR DISCLOSED TO ANY THIRD PARTY OR UNAUTHORISED PERSON WITHOUT THE PRIOR WRITTEN PERMISSION OF GILLING DOD ARCHITECTS.

THIS DRAWING IS TO BE READ IN CONJUNCTION WITH ALL OTHER RELEVANT DRAWINGS PREPARED BY CONSULTANTS AND SUB-CONTRACTORS.

REPORT ANY DISCREPANCIES TO THE ARCHITECT OR REPRESENTATIVES THEREOF.

© ALL RIGHTS RESERVED. NO PART OF THIS DRAWING MAY BE REPRODUCED OR TRANSMITTED IN ANY FORM OR BY ANY MEANS WITHOUT THE WRITTEN PERMISSIONS OF THE COPYRIGHT HOLDER

ONCE PRINTED AND DISTRIBUTED THIS DOCUMENT IS ASSUMED UNCONTROLLED

DO NOT SCALE FROM THIS DRAWING. WORK ONLY TO PRINTED DIMENSIONS.

- Site Boundary
- Site Construction Boundary
- Public Right of Way (No. 63)

P01	DP	First Issue		27/06/22
Rev	By		Description	Date



The Cruck Barn, Duxbury Park, Chorley, Lancashire. PR7 4AT
t: 01257 260070 f: 01257 260071

Client Name:
Greater Manchester Mental Health NHS FT

Site Name:
Land at Trust HQ building, North Manchester General Hospital

Project Name:
North View

Drawing Title:
GMMH Site Boundary / Southern Zone Proposed Site as of July 2024

Project No: 8360	Sheet Size: A1	Scale: As indicated	
Drawn by: DP	Checked by: KH	Approved by: KH	Revision: P01
Suitability:			Status:

Drawing Number:
NMGNPH-GDA-VV-XX-DR-A-0018