


PLOT 9

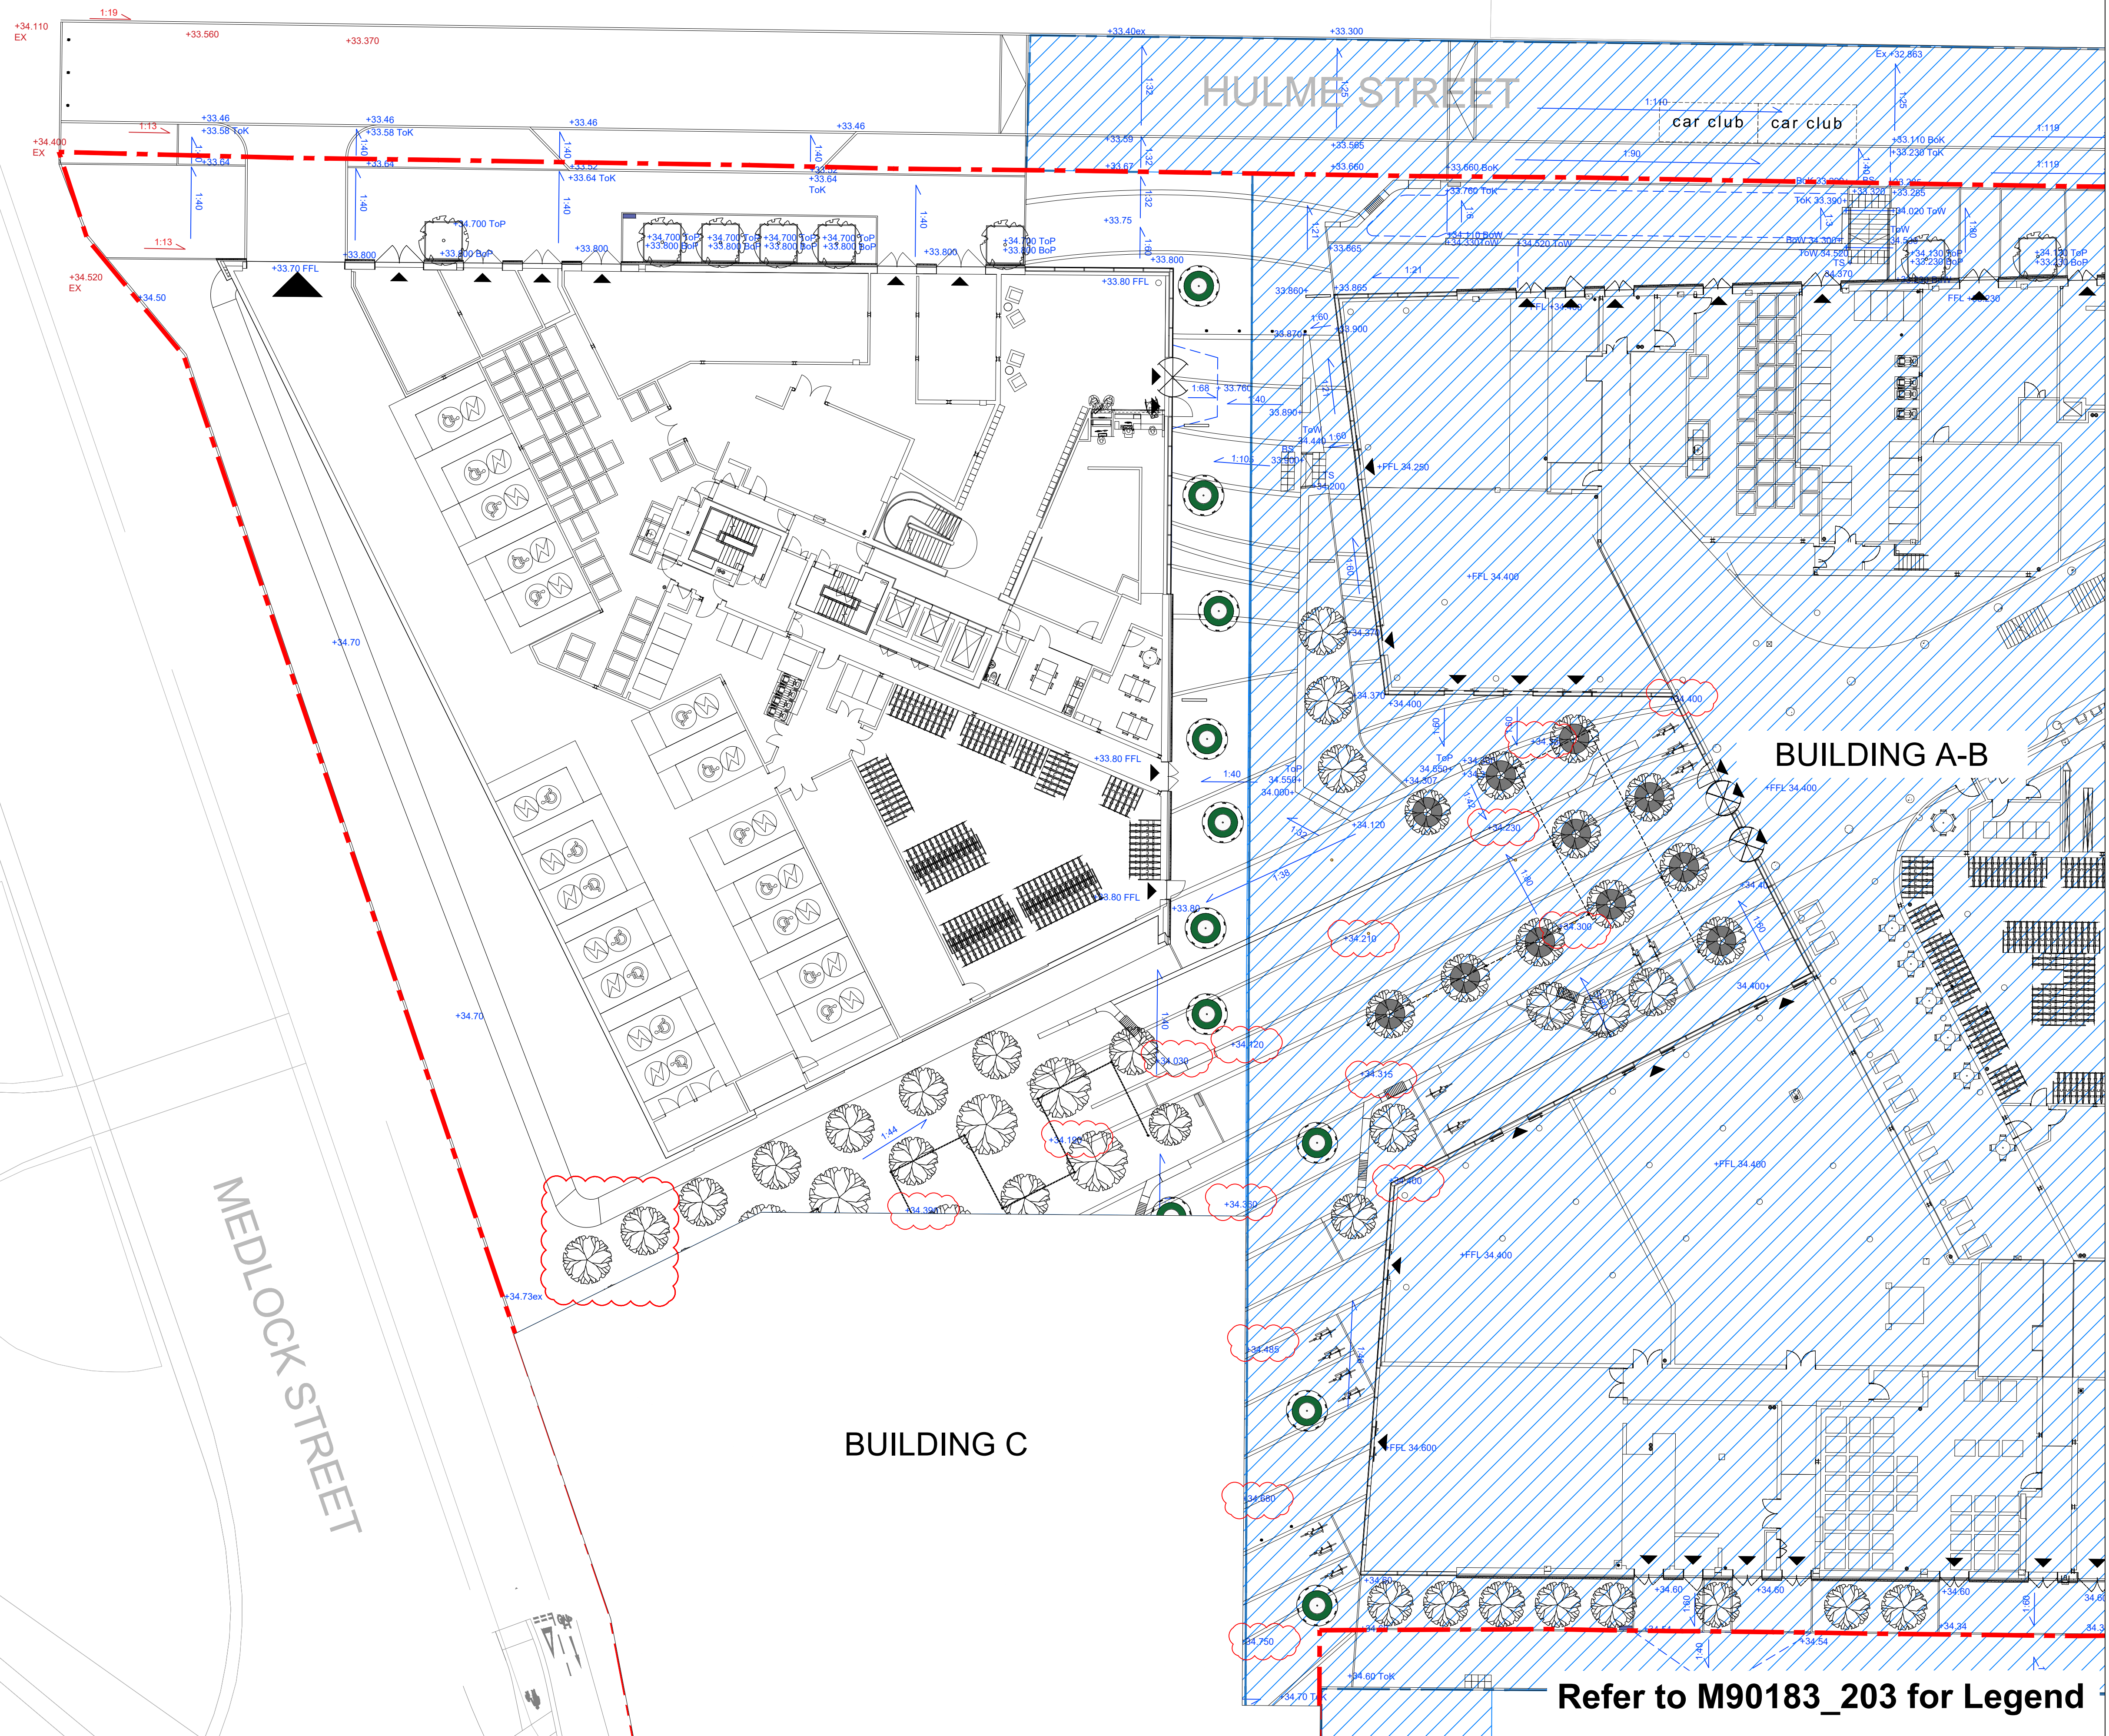


Refer to M90183_203 for Legend

- NOTES
1. This drawing is to be read in conjunction with all other drawings and specifications.
 2. Do not scale off this drawing. Written dimensions to be taken only.
 3. Any discrepancies found between this drawing and other drawings and specifications in the construction documents must be referred to the Landscape Architect prior to work commencing.
 4. This drawing must not be copied in whole or in part without prior written consent of Optimised Environments Ltd.
 5. Survey information is based upon aspect surveyors Topographical as Survey.

CDM INFORMATION

KEY PLAN

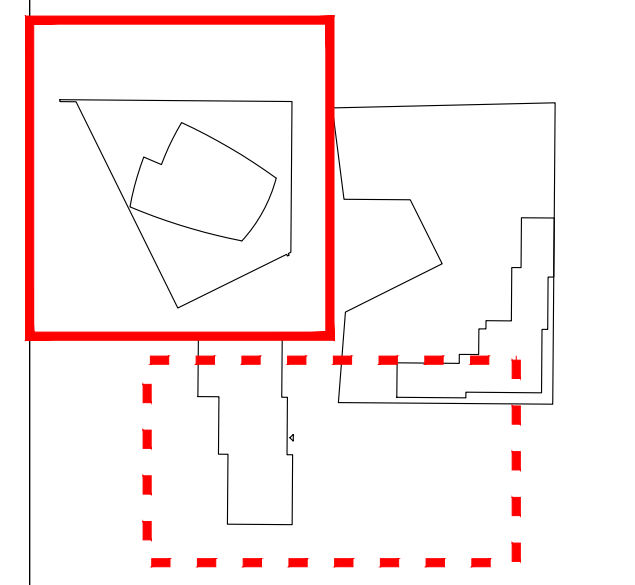

Issue	Revision	Initial	Date
07	ADDITIONAL REQUESTED LEVELS	AH	13.02.24
06	REVISED TREES	SB	19.09.23
05	TREES REINSTATED	SB	23.08.23
04	Architectural Update	CO	03.08.23
03	Architectural Update	CO	19.08.23
02	Architectural Update	CO	27.04.23
A	STAGE 4	CO	31.10.22

open
optimised environments

optimised environments ltd
2nd Floor | Quarterline Two | 2 Lister Square | Edinburgh | EH3 6GL
t: 0131 221 9820 | e: optimisedenvironments.com

EDINBURGH


LONDON
Warford Court | 23 Throgmorton Street | London | EC2N 2AT
t: 020 79474562 | e: optimisedenvironments.com

MANCHESTER
13 Swan Street | Manchester | M4 5JZ
t: 0161 996 7550 | e: optimisedenvironments.com

Client
Downing Living (Manchester) Ltd

Project
PLOT 11 FIRST STREET SOUTH
Manchester

Drawing Title
**BUILDING D
PUBLIC REALM LEVELS & GRADES**

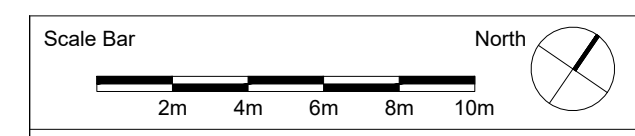

Scale: **1:200@A1** Date: **Jan 2022**
By: **CO** Status: **TENDER**
Checked: **AW** Approved:

Drawing Number
M90183_D_L600 Rev
07