


All dimensions are to be checked on site.
This drawing shall not be scaled to ascertain dimensions.

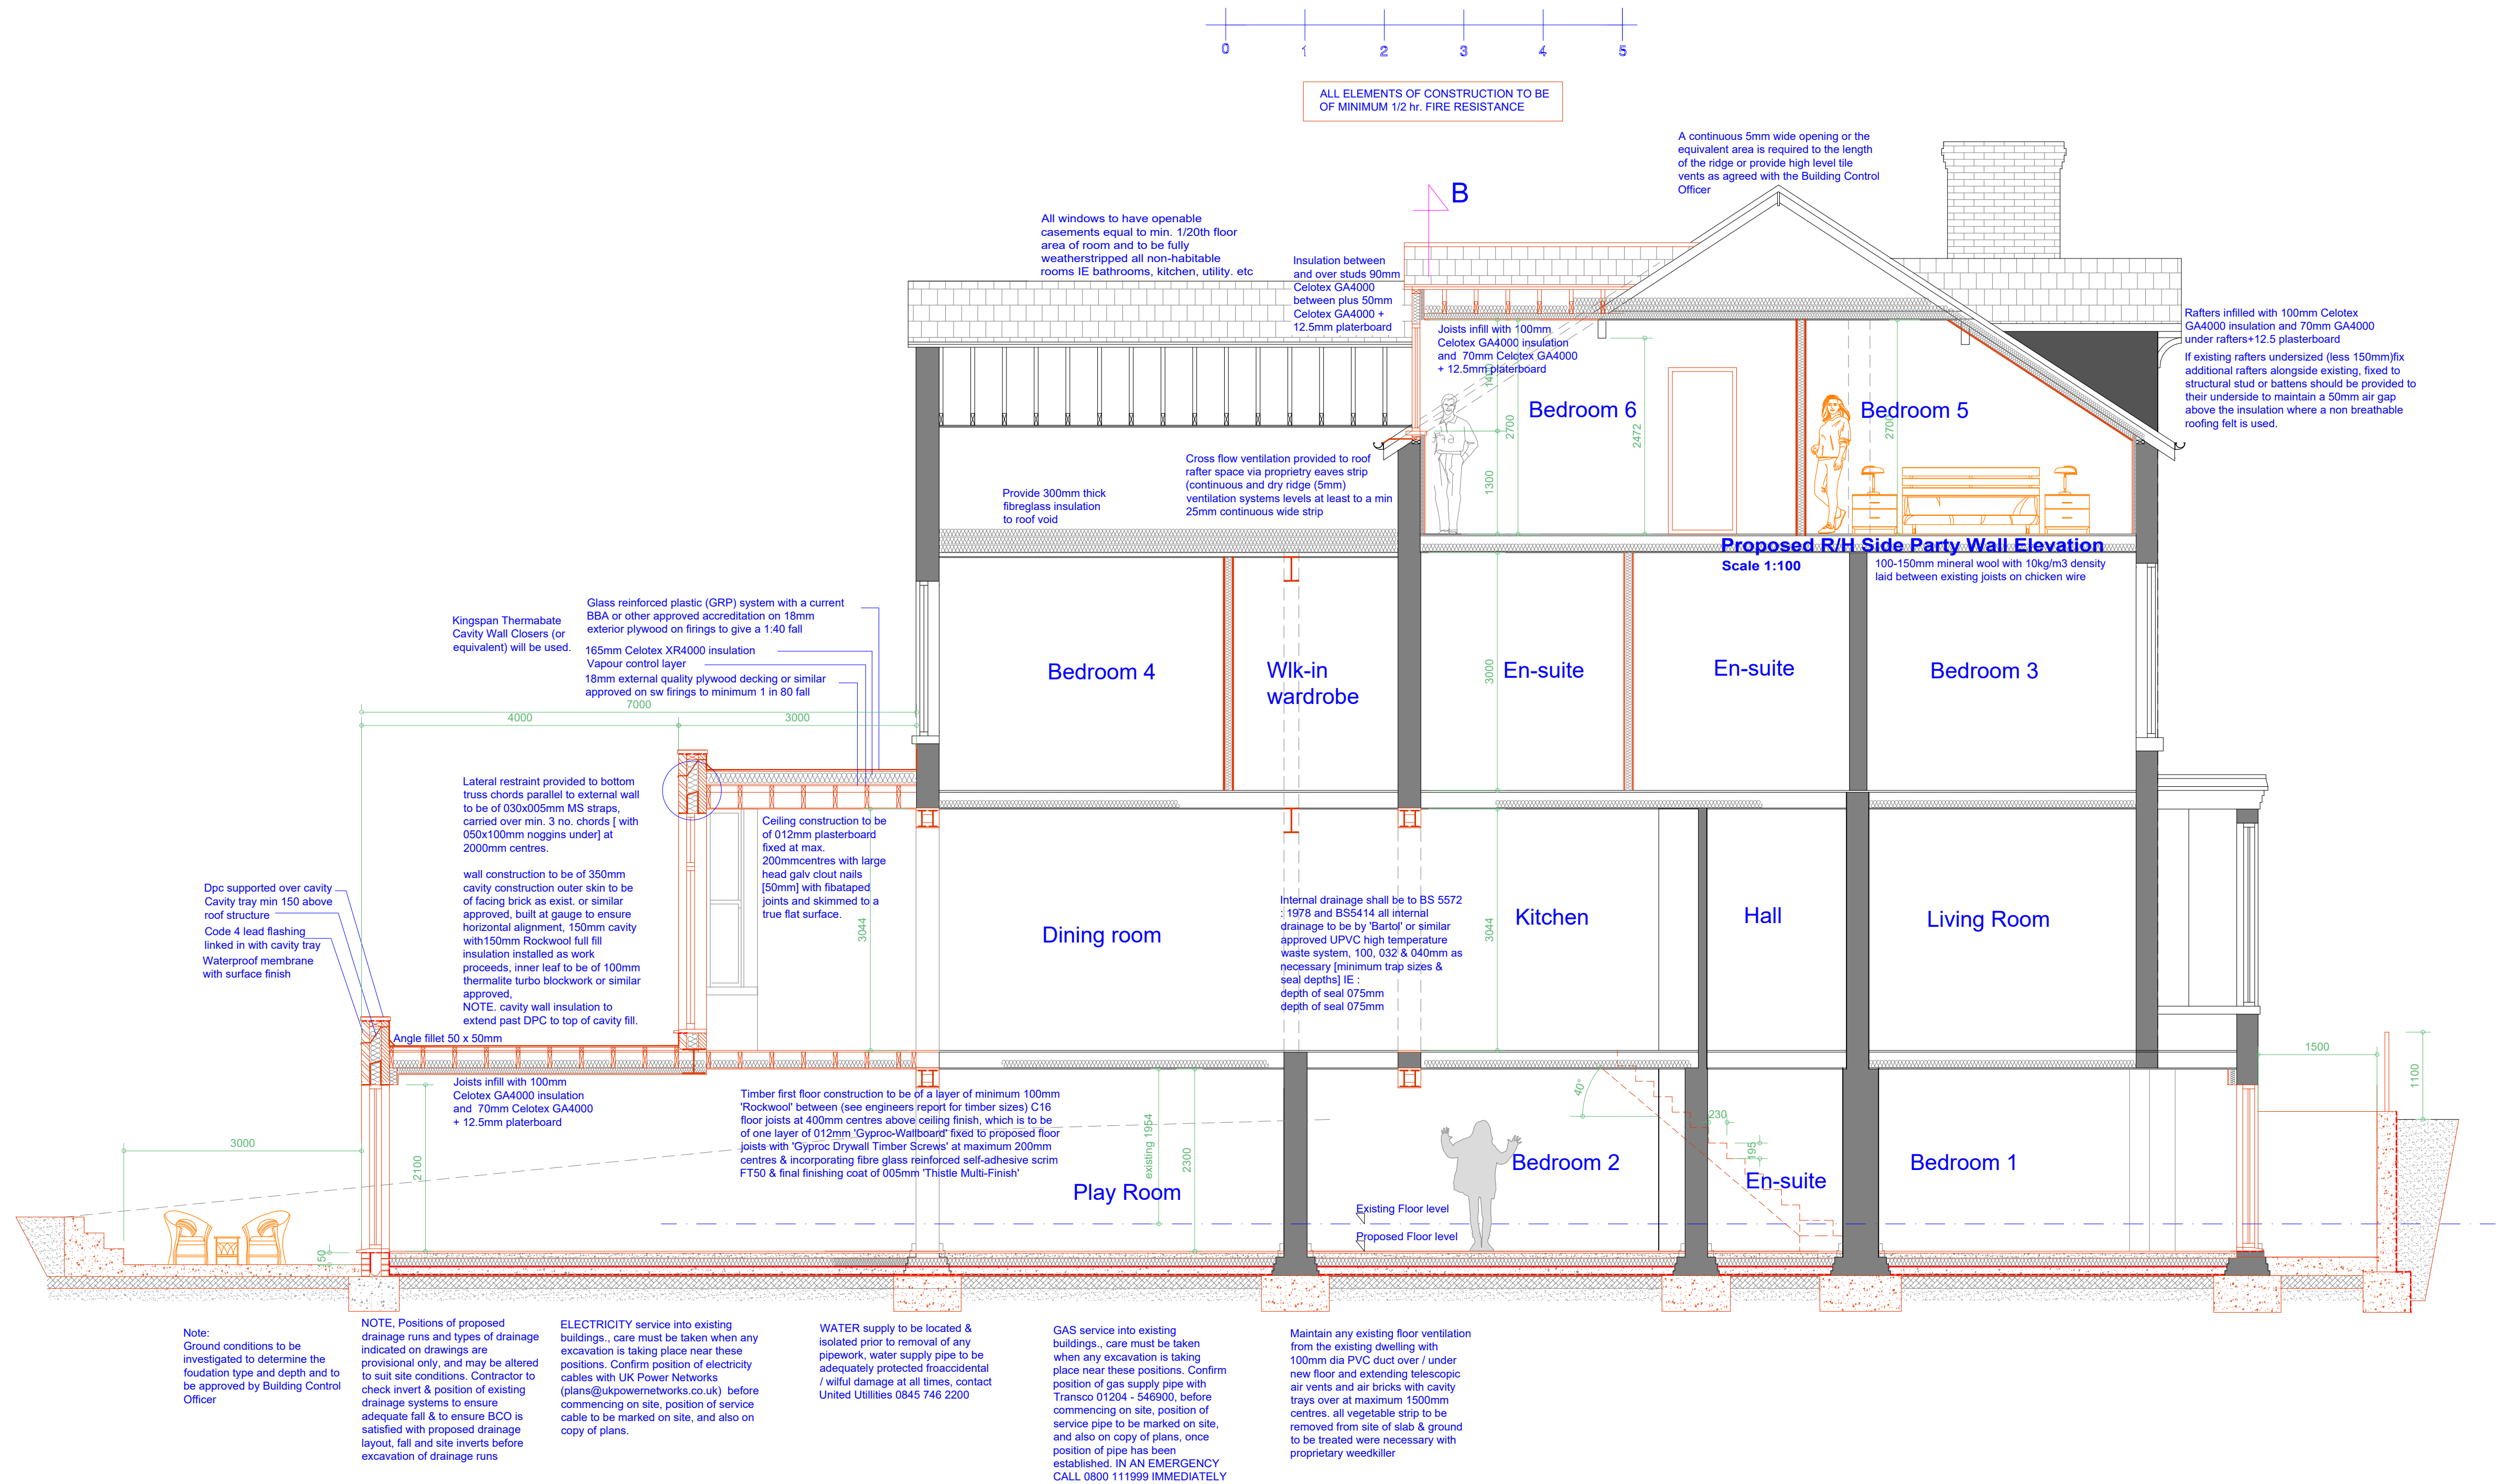

Proposed Section
Scale 1:100

Rev	Date	Description
Issued For [INFORMATION PURPOSES ONLY]		
Client		
Mr. Joe Cravagan - Fastspace Ltd		
Project		
56 Manley Road, Whalley Range, Manchester, M16 8HP Proposed single storey rear extension, rear cottage dormer to existing loft conversion, Cellar conversion and extension.		
Scheme - Drawing Title		
Proposed Section.		
04	Date	04.06.24
Drawing No.	Revision	Scale 1:50 @A2
 Plans To Build It Ltd Tel: 0161 728 5730 Mob: 07741175755 www.planstobuildit.com		