



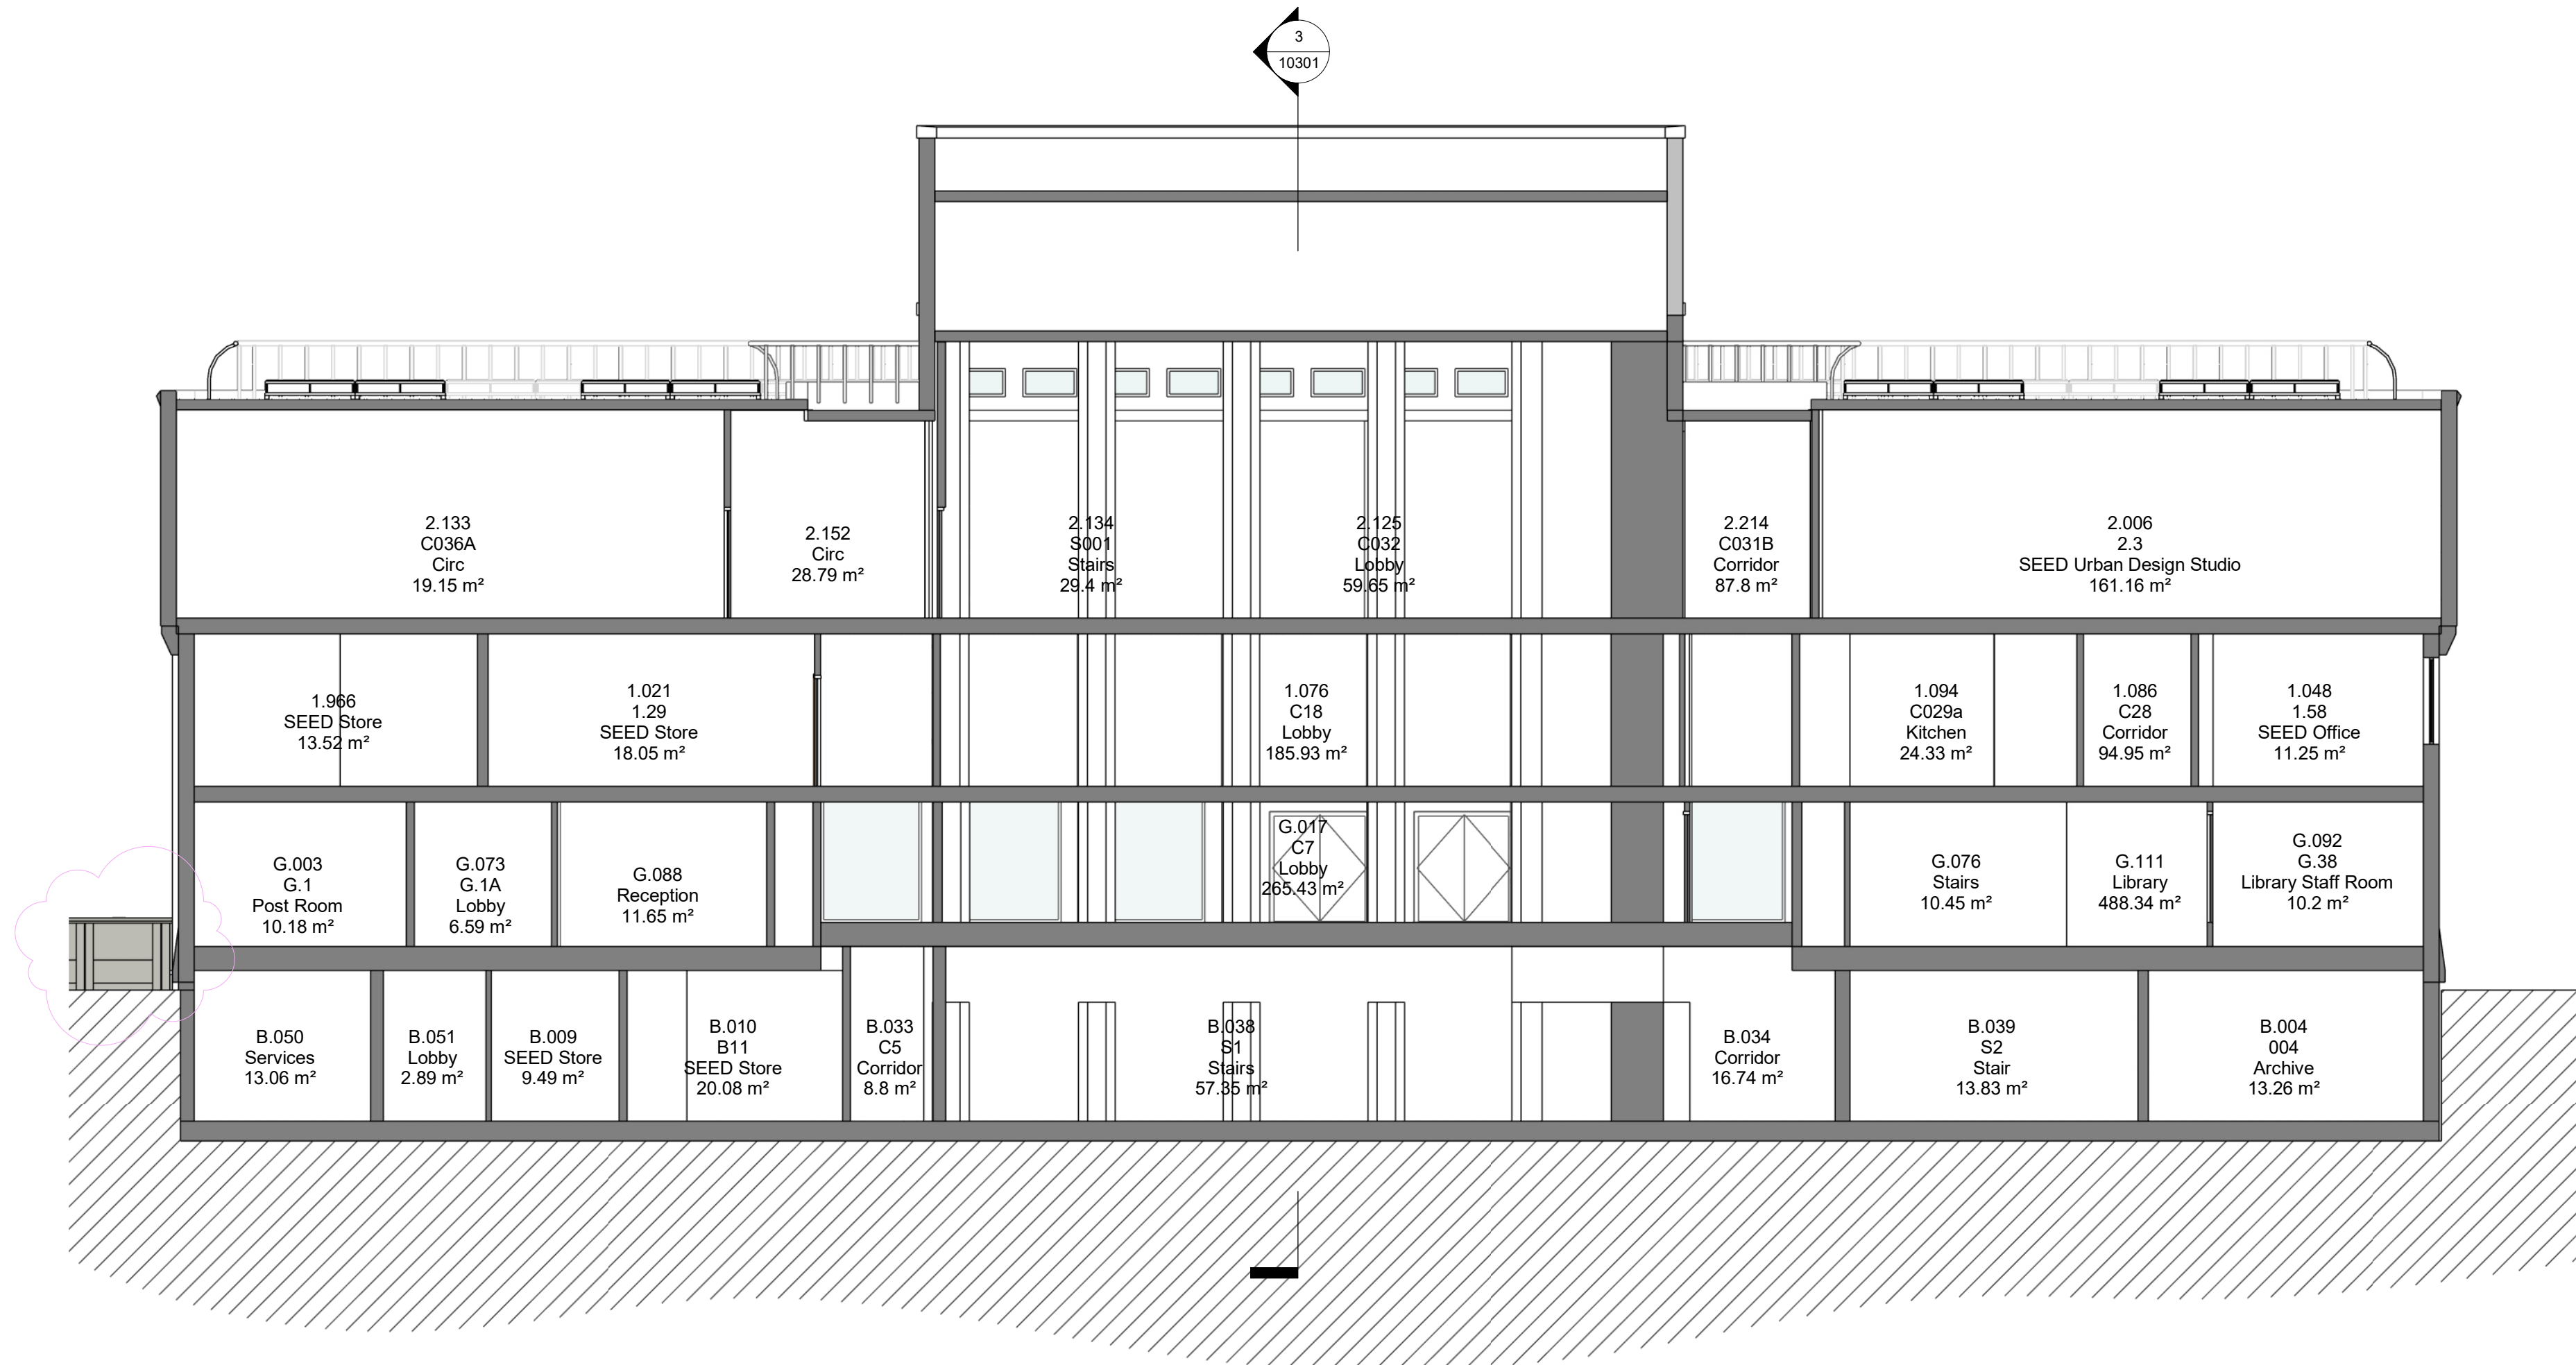

Short Section as Proposed

1 : 100 @ A1

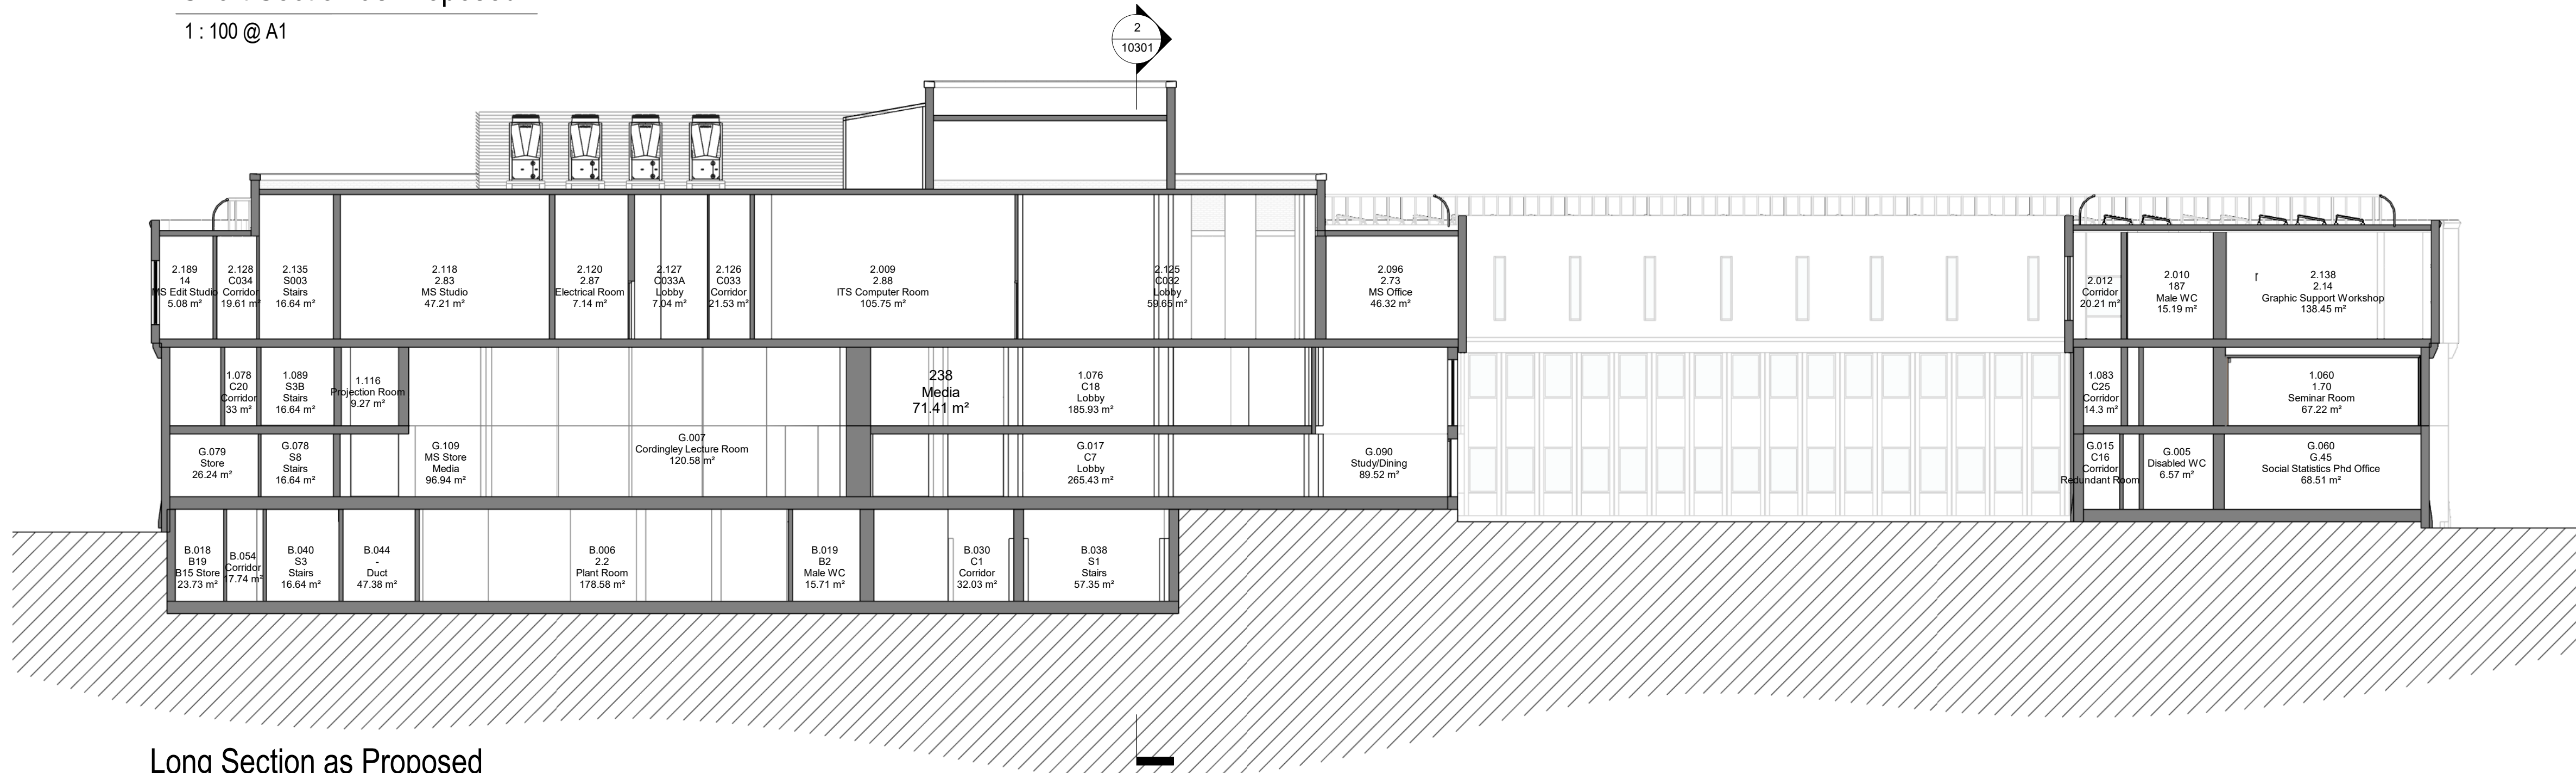


Long Section as Proposed


1 : 150 @ A1

NOTES

1. Do not scale from this drawing.
2. All measurements are in millimetres unless stated otherwise.
3. This drawing is to be read in conjunction with the specification and all relevant Architectural, Electrical, Mechanical and Structural drawings.
4. (c) University of Manchester this drawing must not be reproduced without permission.
5. Directorate of Estates and Facilities to be notified of any discrepancies.

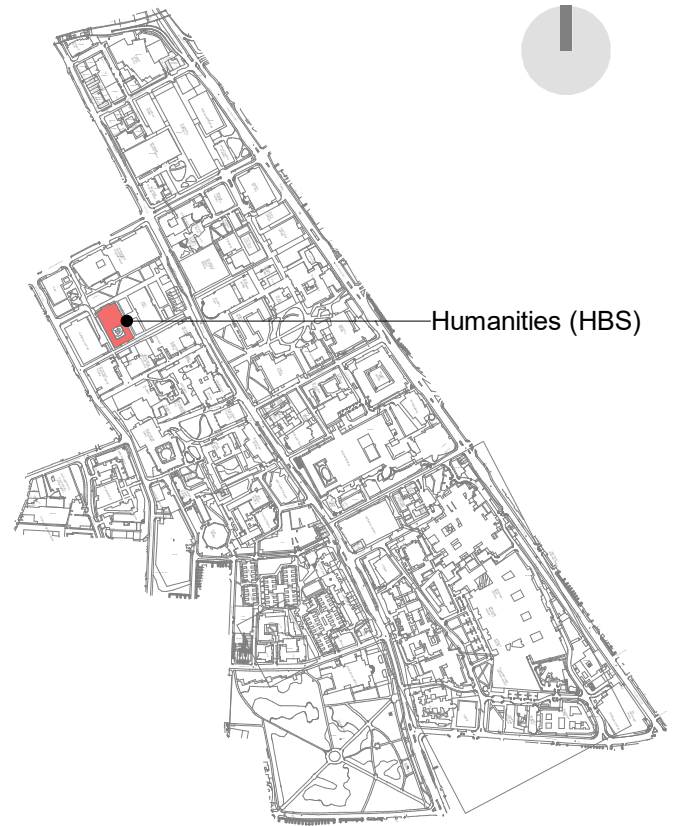

0 3m 6m 12m
1:150 @ A1

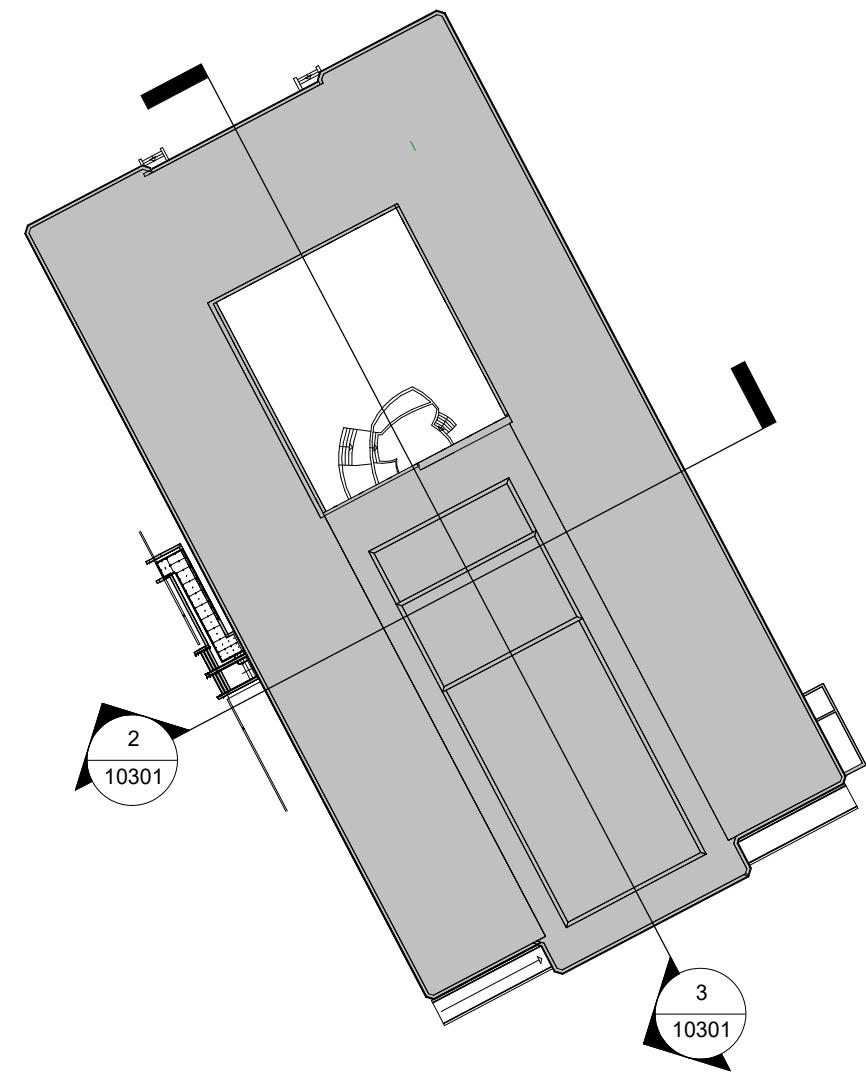

P4	Ramp design updated to include precast wall panels	14-08-24	TF	SA
P3	Handrail to the proposed entrance map to match existing handrail style on Bridgeford Street. New Ramp and Stairs to be in concrete aggregate to match existing facade	07-06-24	TF	SA
P2	Groundrail position and size of ASHP compound amended	21-05-24	TF	SA
P1	First issue. Issued for comment.	01-03-24	JL	JL
Rev	Description	Date	By	Auth

MANCHESTER
1824

The University of Manchester

Directorate of Estates and Facilities
Bayer Building
The University of Manchester
Oxford Road
Manchester
M13 9PL

HALLIDAY MEECHAM ARCHITECTS
Halliday Meecham Architects Limited
111 Piccadilly Manchester M1 2HY
+44 (0)161 461 5565
4 Devonshire Street London W1W 5DT
+44 (0)203 440 5175
hma@hallidaysmeecham.com
www.hallidaysmeecham.com

Drawing Status

PRELIMINARY

Project
Humanities LTM - 5607

Building Name
Humanities

Building No.
087AA

Site Name
Oxford Road

Sub Site Name
Bridgeford Street

Drawing Title
Sections as Proposed

PM	Drawn	Checked	Authorised
	JL	JL	HMA

Scale @A1	Date	Date	Date
1:500	01-03-24	01-03-24	01-03-24

Drawing Number	Revision
5607-HMA-HB-ZZ-DR-A-10301	P4