



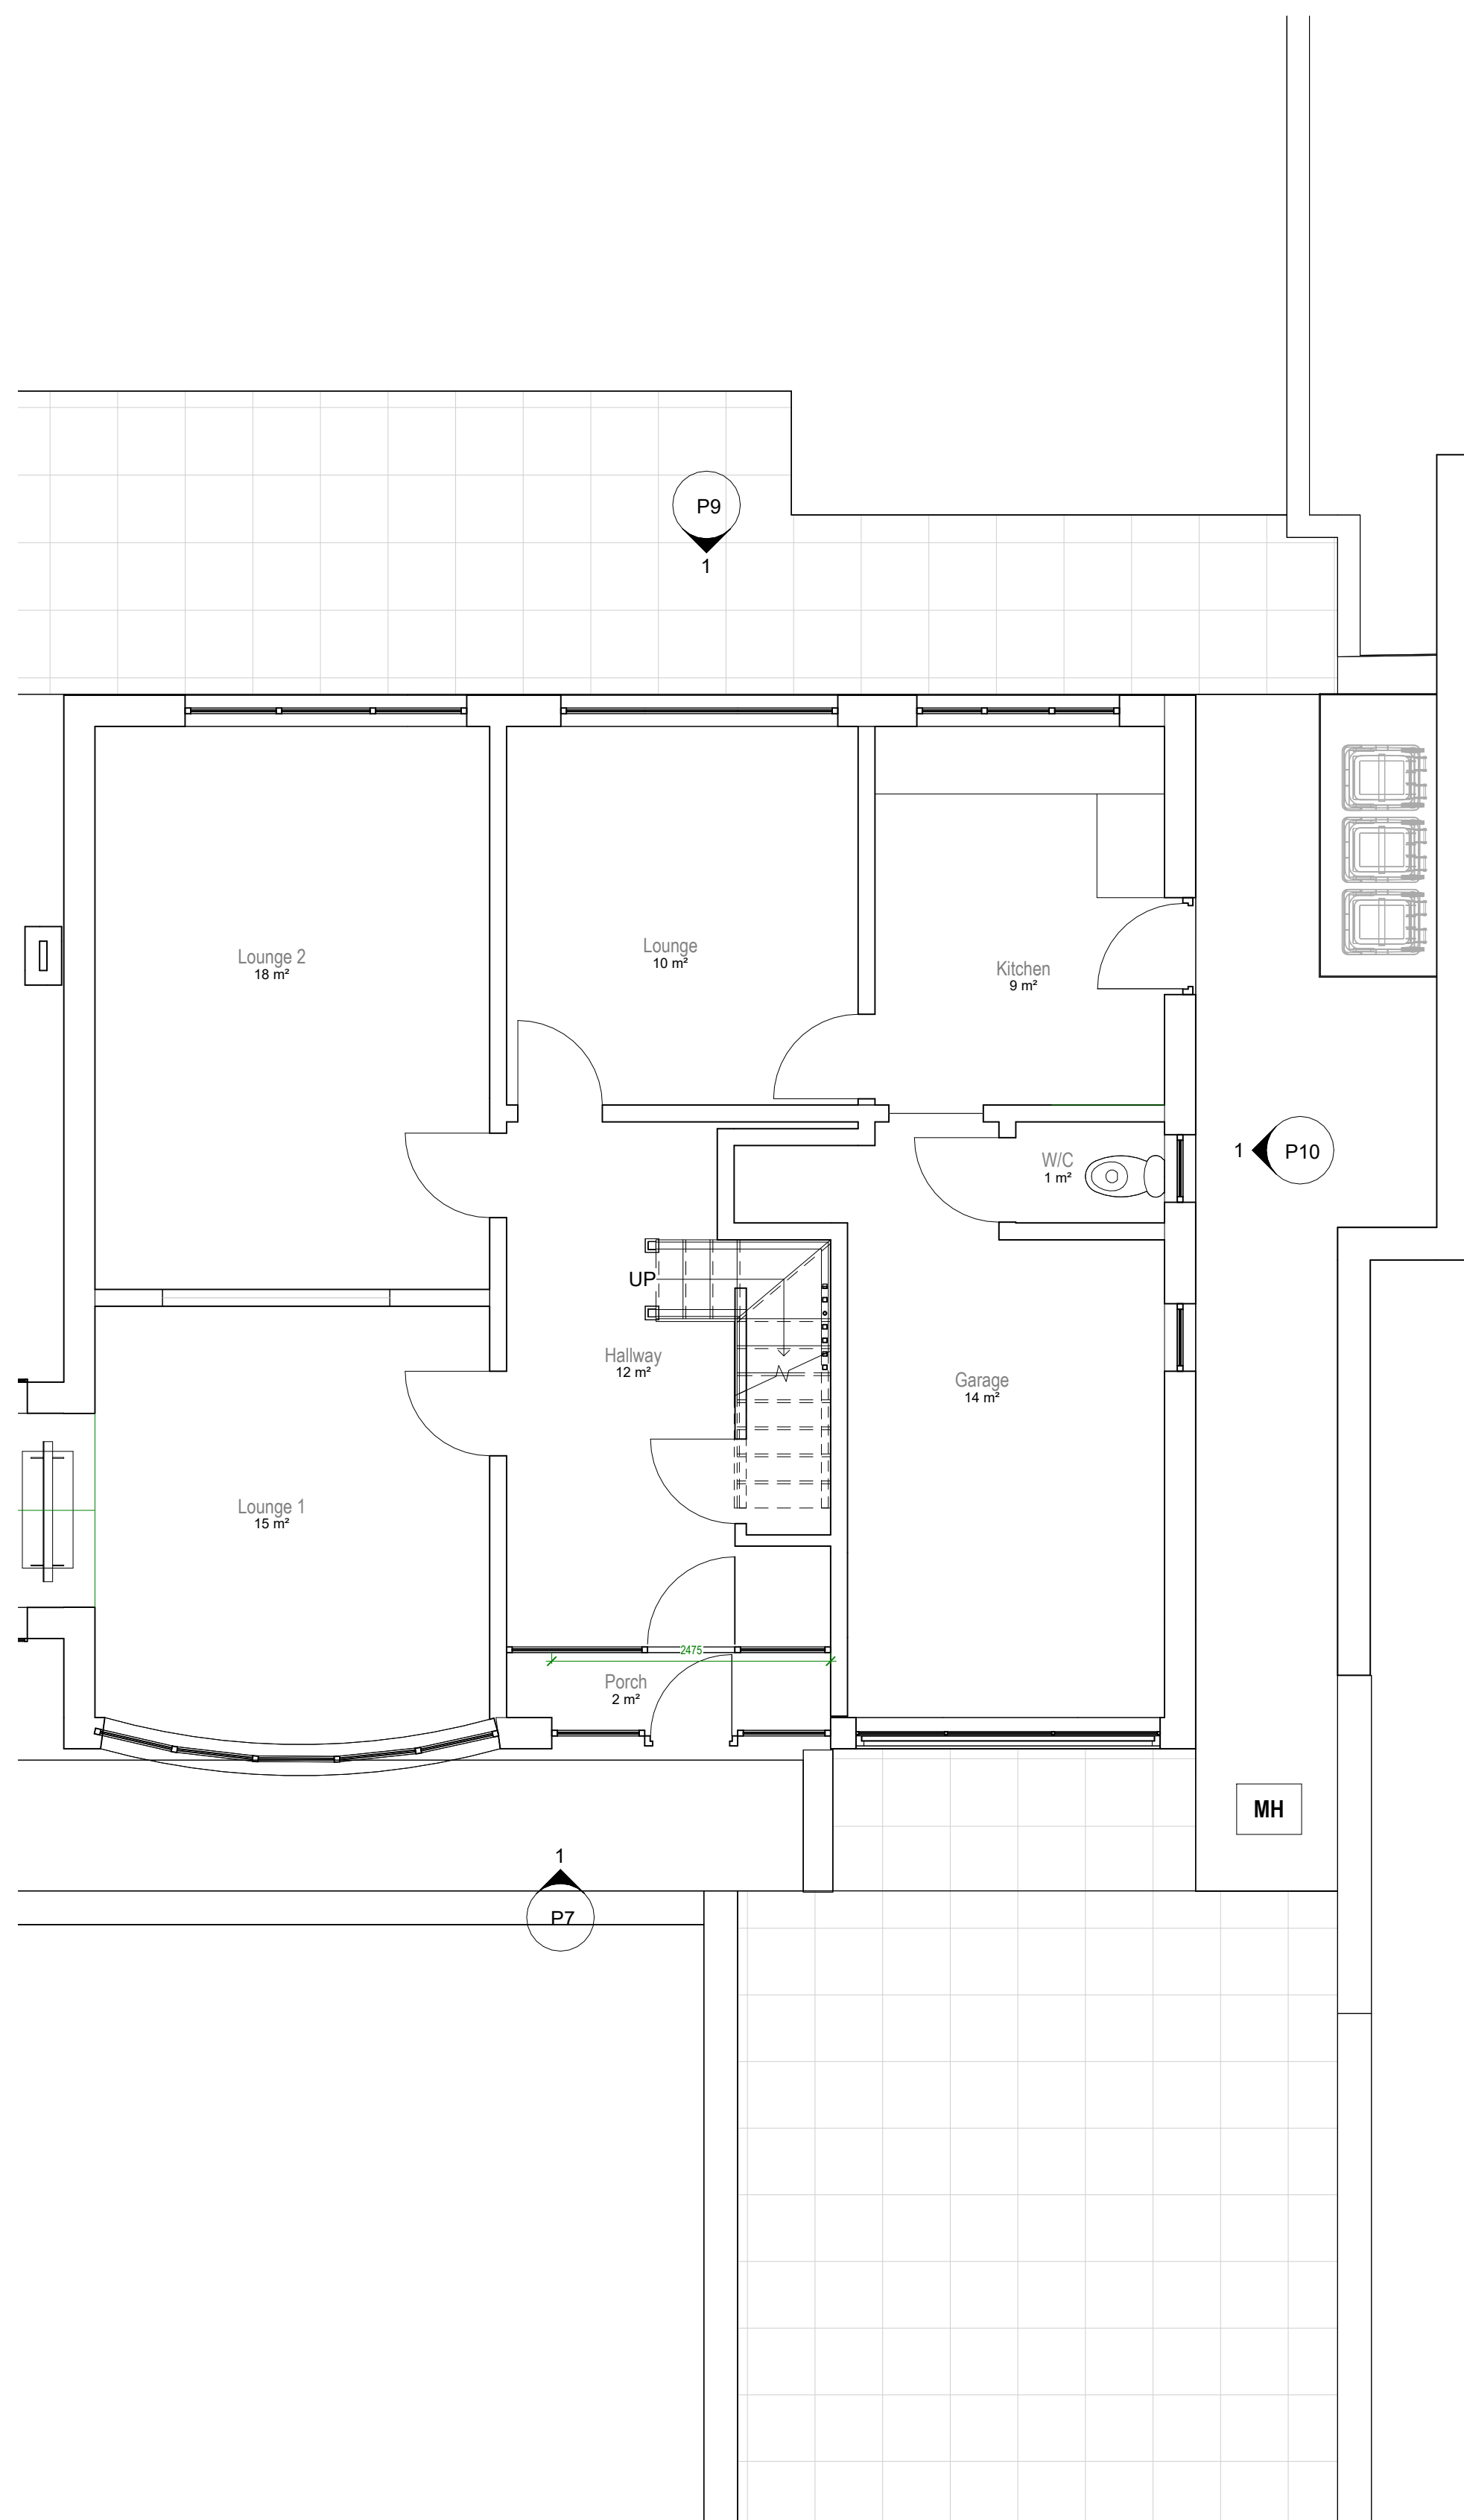

2 Level 0 Proposed

1 : 50

2

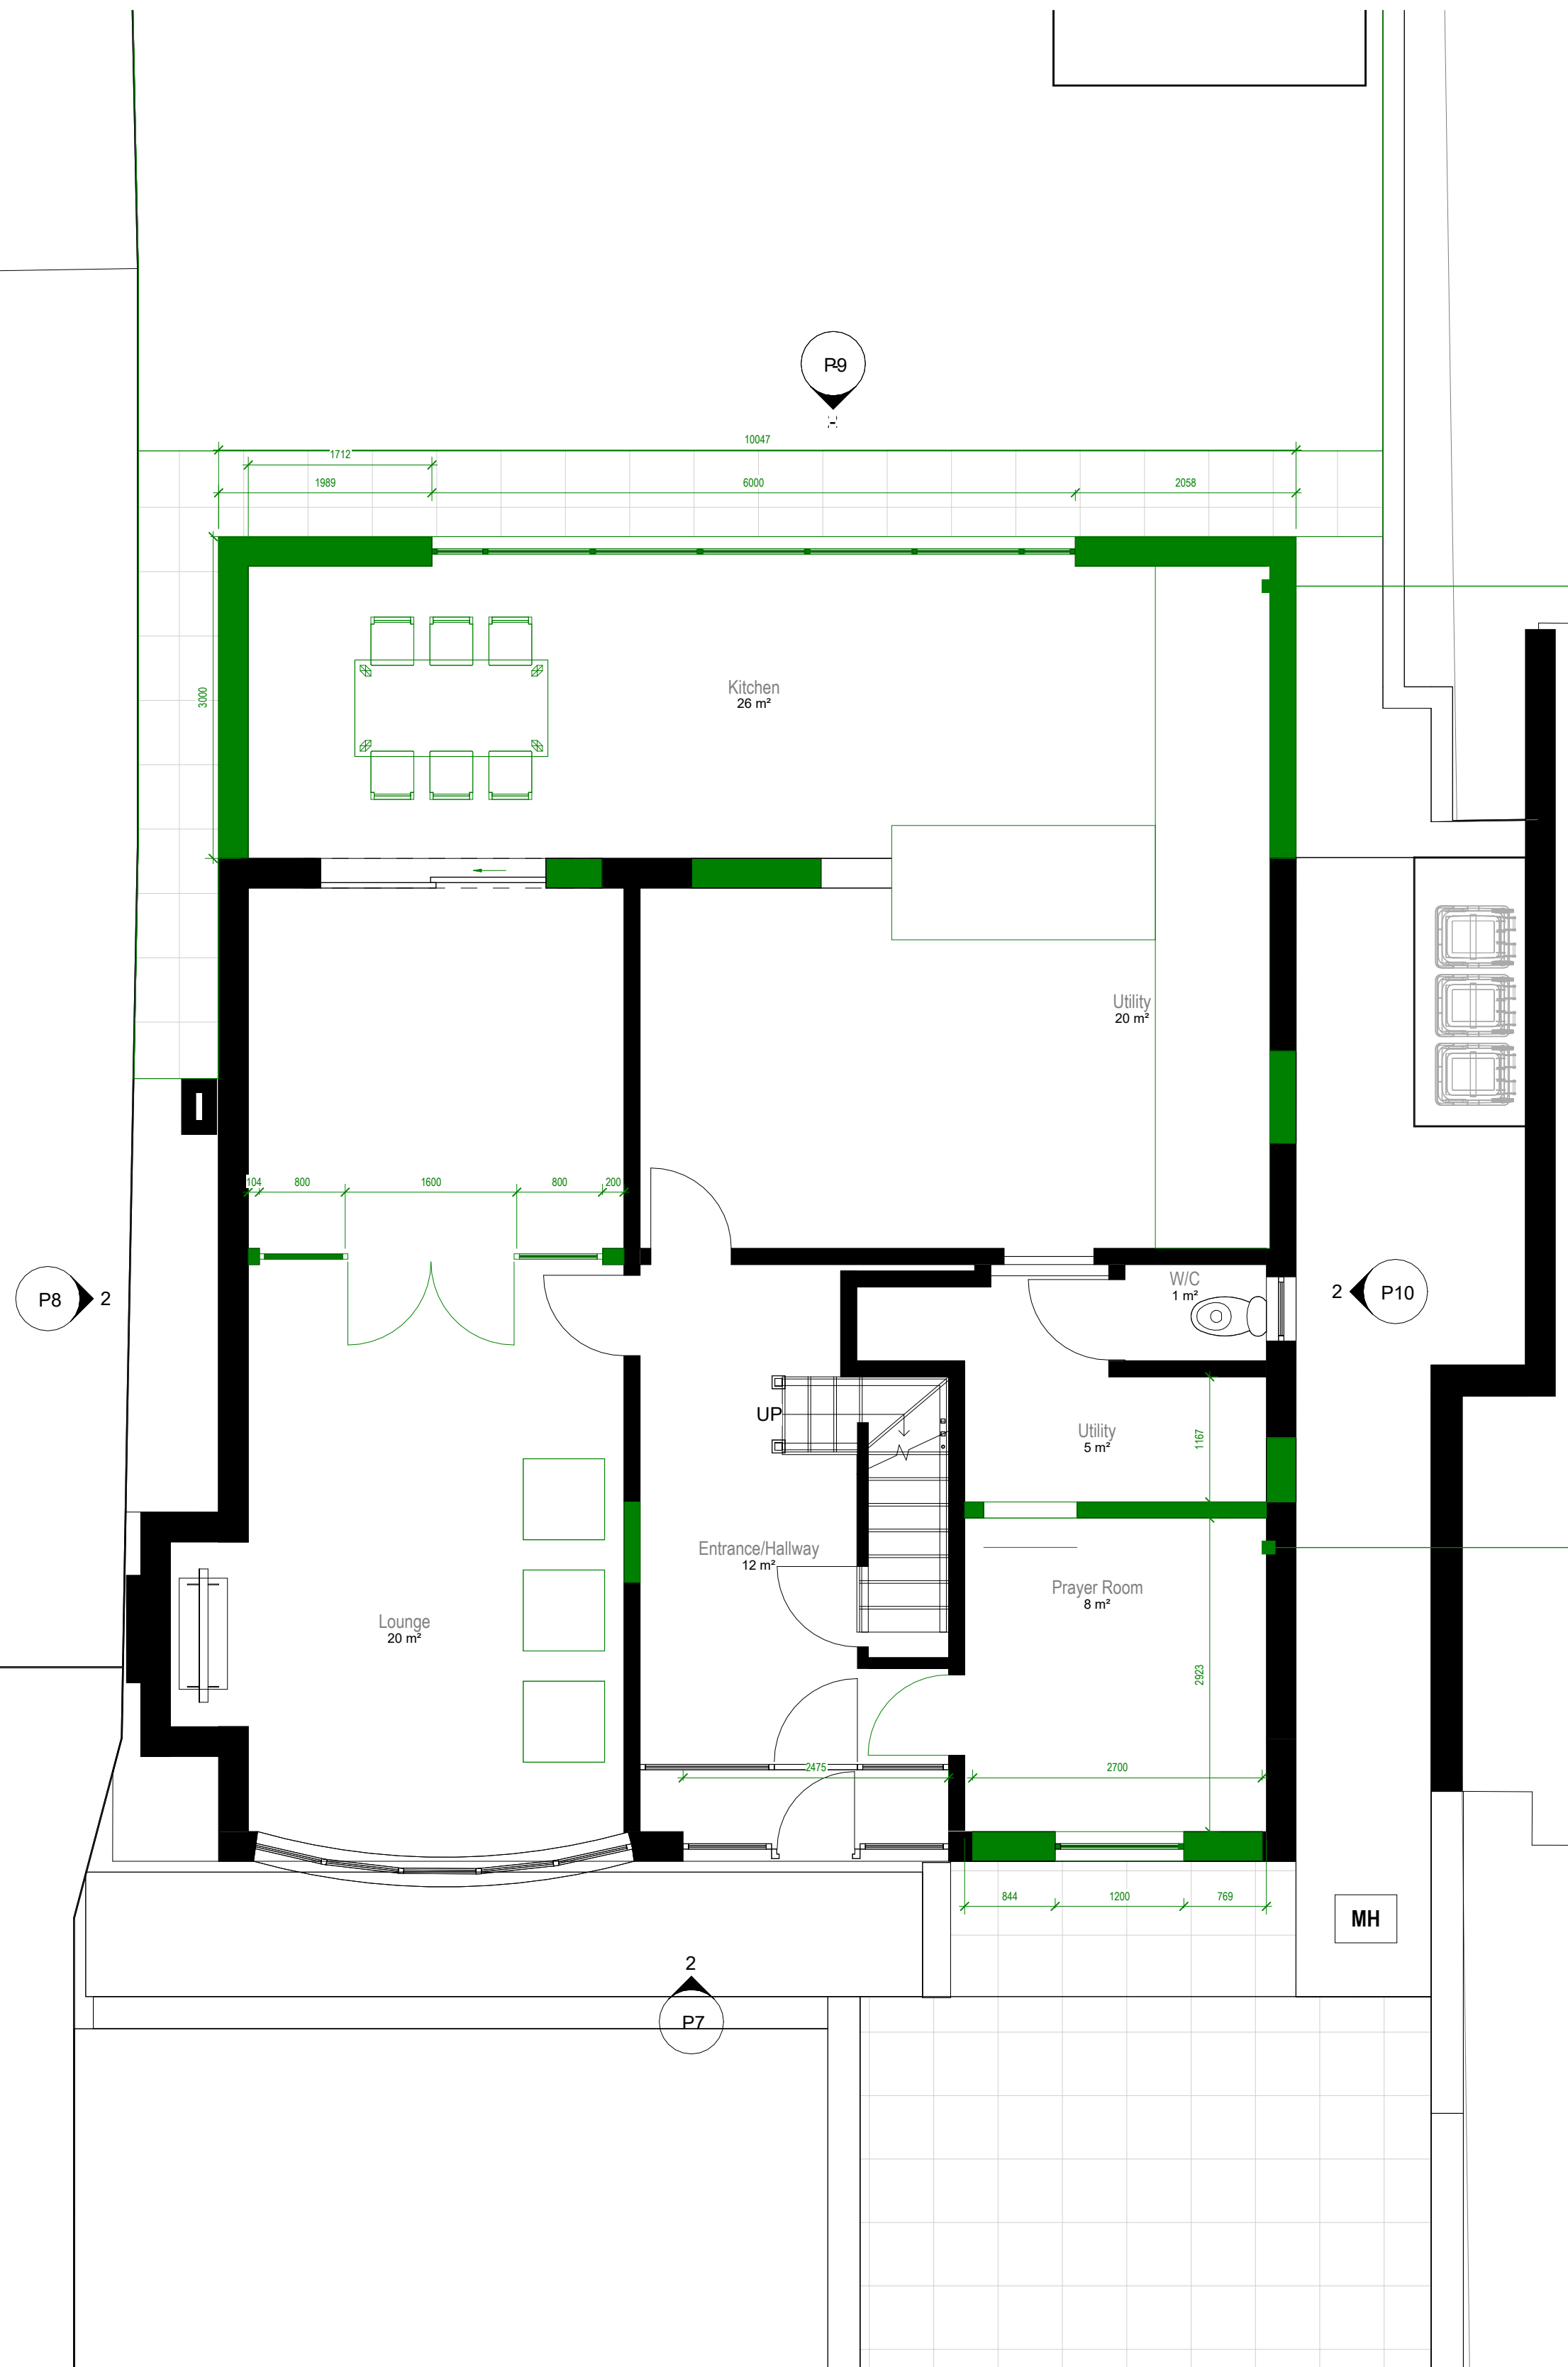

Proposed single storey rear extension
Walls, door, windows, roof and gutters to match existing.

Converting existing garage into a room. Replacing existing garage door with window, frames and glazing to match existing.

Status
LAWFUL DEVELOPMENT CERTIFICATE

Client
Mr Mohammed Ali

Project Title
3 Beltwood Drive,
Manchester
M8 4JT.

Drawing Title
Existing and Proposed Ground Floor A1

Project No.
2023_45

Drawing No.
002-SI-XX-00-DR-I-P3

Drawing Date

Rev

Scale at A1
1 : 50

Created By
Rakesh M

m83 Associates Ltd

187 Water Street, Manchester, M3 4JD
Telephone: 07470 671 234
Email: rakesh@m83associates.com

arb
Architects
Registration
Board

RIBA
Chartered Practitioner

0m 1m 2m 3m 4m 5m

VISUAL SCALE 1:50 @ A1

