


P:\2023\2344 PARKMOUNT ROAD, MOSTON\01 BIM\02 CAD\03 SHEET LAYOUT\01 RIBA 1-3 PLANNING\2344-EXA-XX-XX-DR-L-00100.DWG

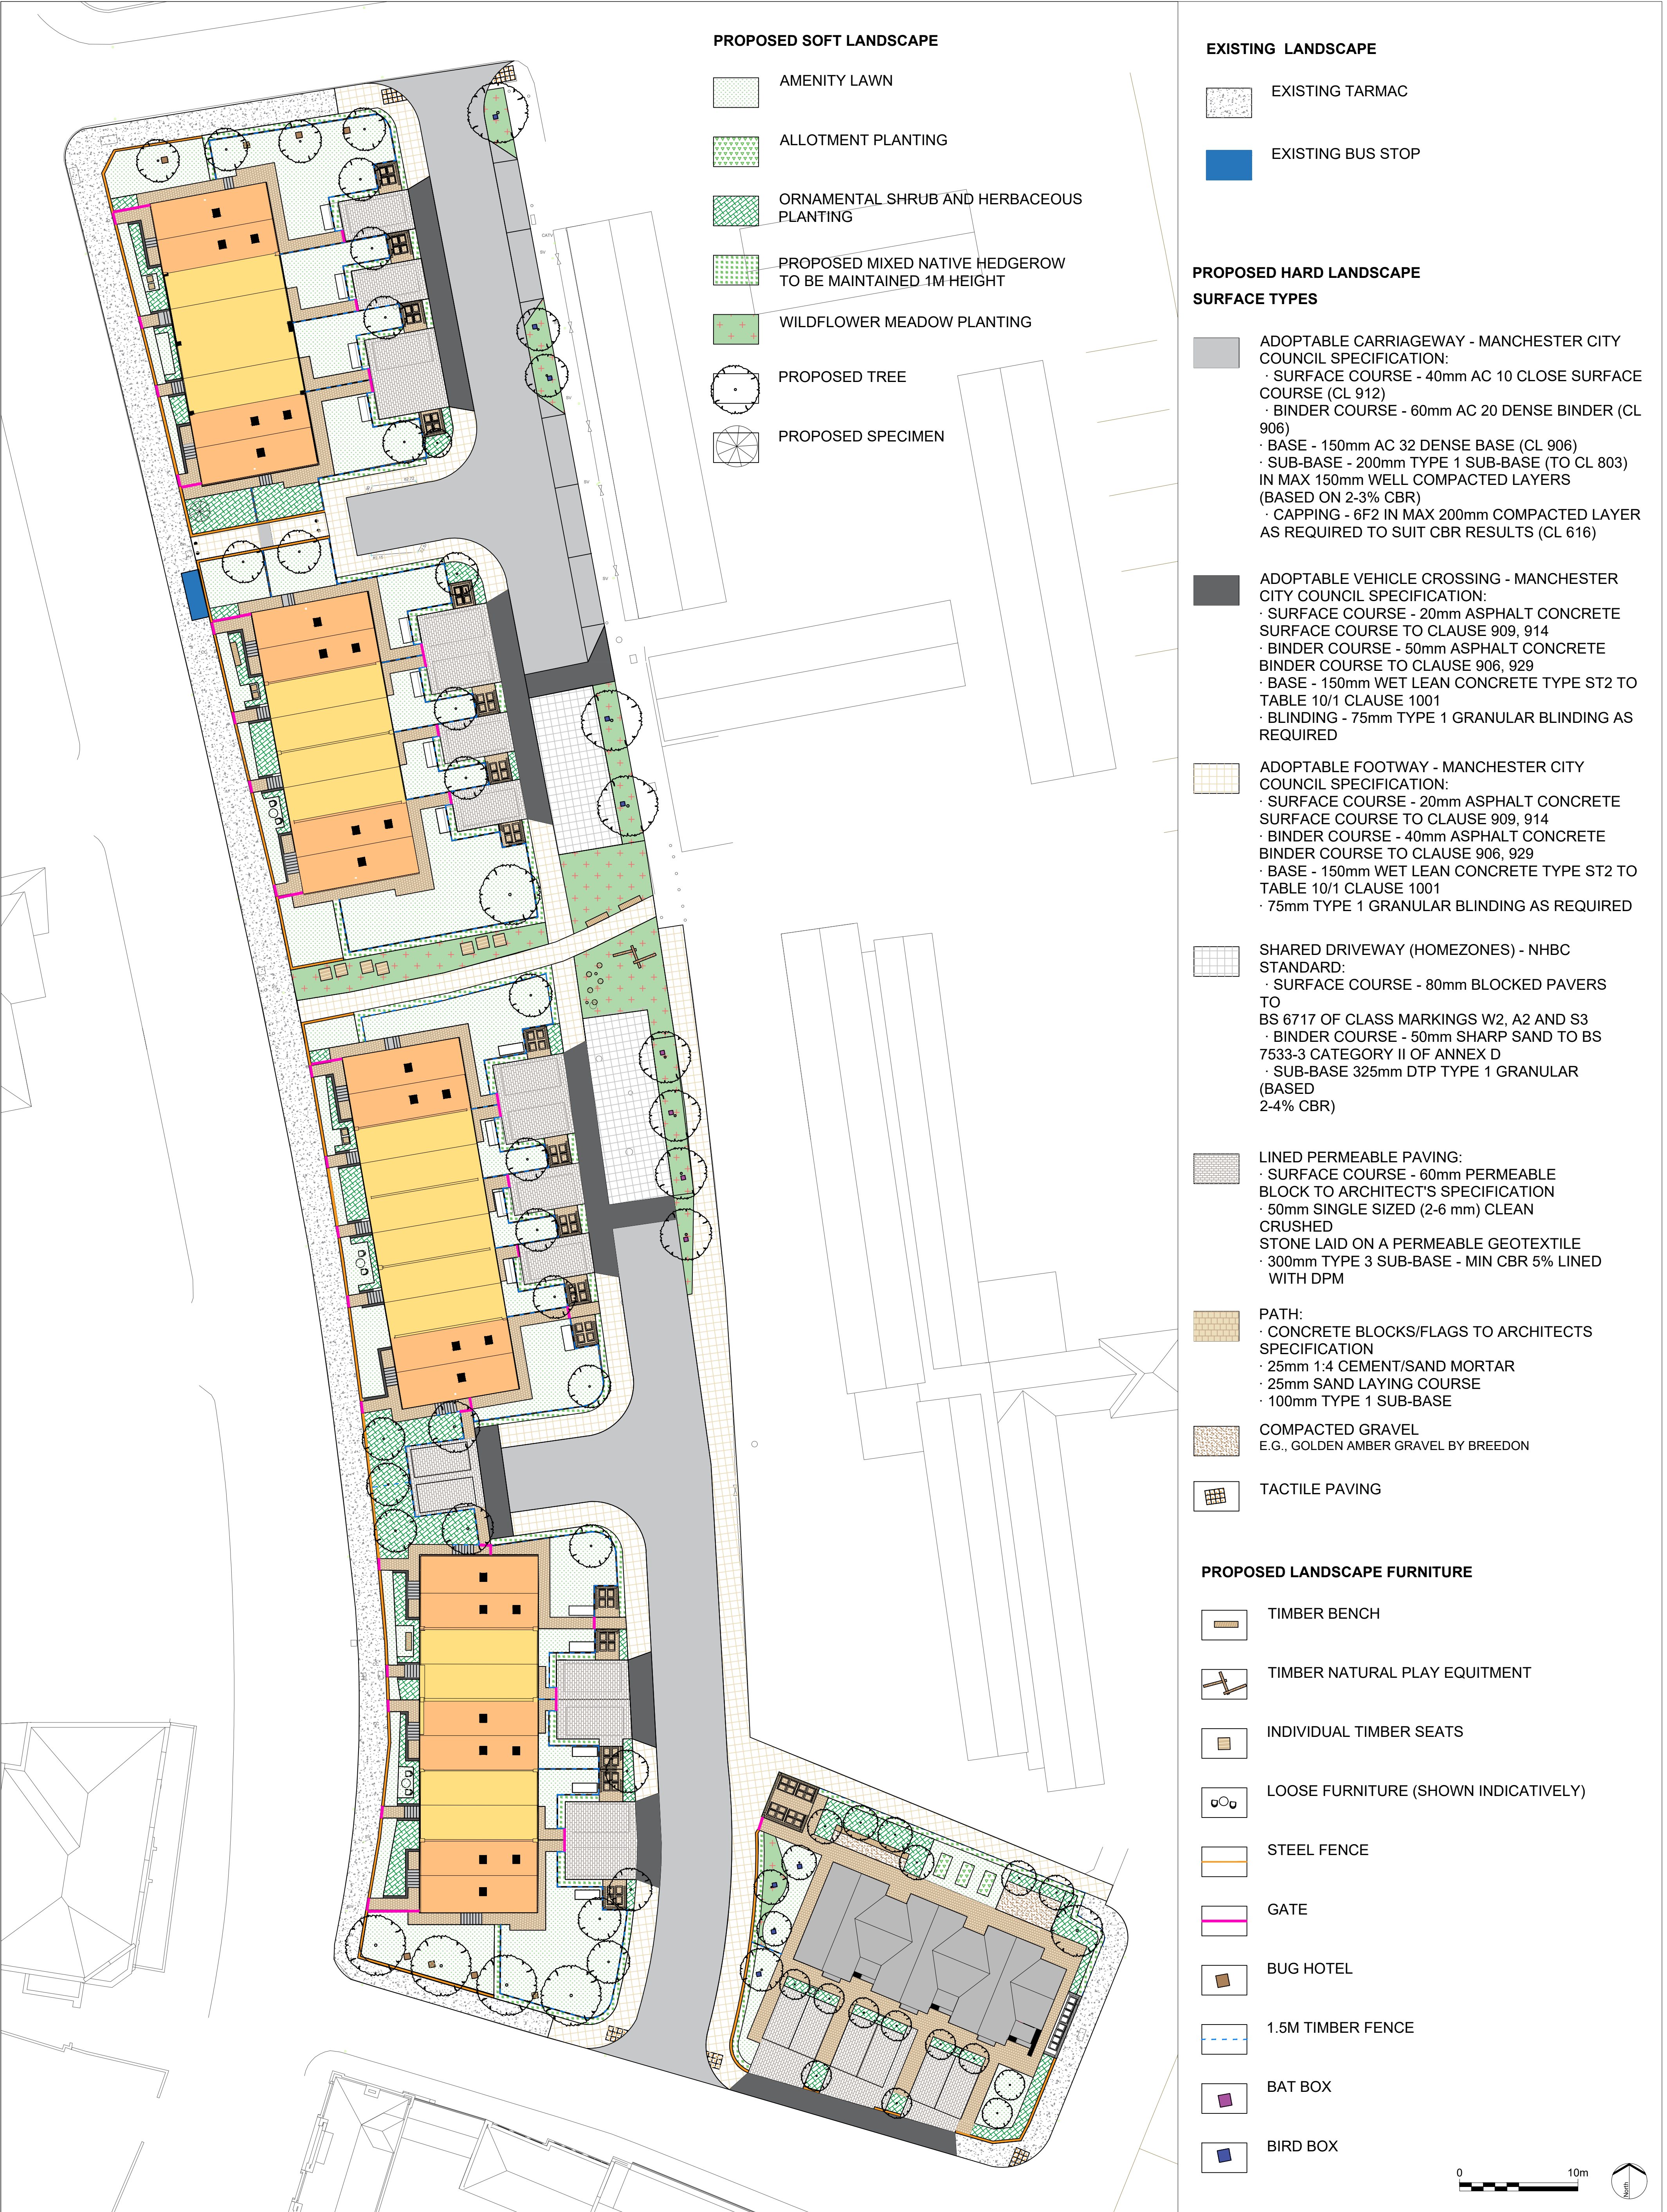

EXTERIOR
ARCHITECTURE

LONDON
Unit 17.1, The Leather Market, 11-13 Weston Street, London, SE1 3ER
MANCHESTER
Studio 537, The Royal Exchange, St Anns Square, Manchester, M2 7DH
E-MAIL office@exteriorarchitecture.com
WEB www.exteriorarchitecture.com

Client
MOOSCARE ST.
VINCENT

No dimensions are to be scaled from this drawing.
All dimensions are to be checked on site.
Area measurements for indicative purposes only.

This drawing is the property of Exterior Architecture Ltd.
No part of the drawing may be reproduced in any manner
without permission from Exterior Architecture Ltd.

Rev	Description	Date
----	----	----
P07	BIRD & BAT BOX LOCATIONS	08.08.2024
P06	UPDATED TO COMMENTS	25.04.2024
P05	UPDATED TO COMMENTS	23.04.2024
P04	UPDATED TO COMMENTS	22.09.2023
P03	UPDATED TO COMMENTS	15.06.2023
P02	UPDATED TO COMMENTS	08.06.2023
P01	DRAFT ISSUE	06.06.2023
Rev	Description	Date

Project title
PARKMOUNT ROAD

Drawing title
GENERAL ARRANGEMENT

Issued By Scale Status Date	Manchester 1:250 @ A1 PLANNING 08.08.2024	T: 0161 850 8101 Drawn EXA Checked SL Approved JM
Drawing number 2344-EXA-XX-XX-DR-L-00100	Revision P07	