




ELEVATION A (WEST)

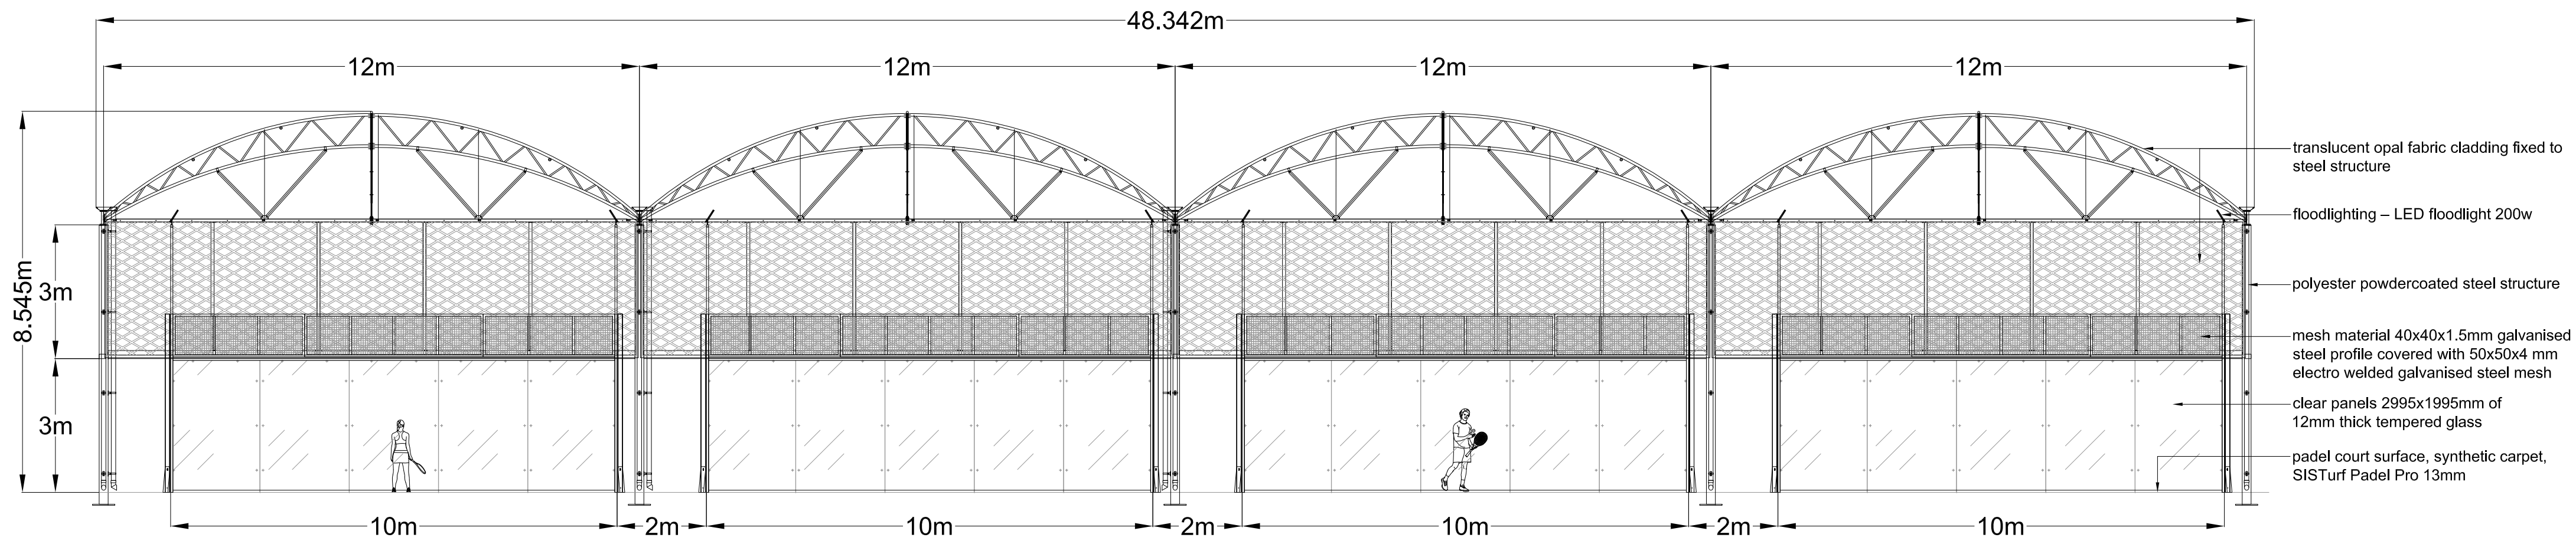

ELEVATION B (SOUTH)

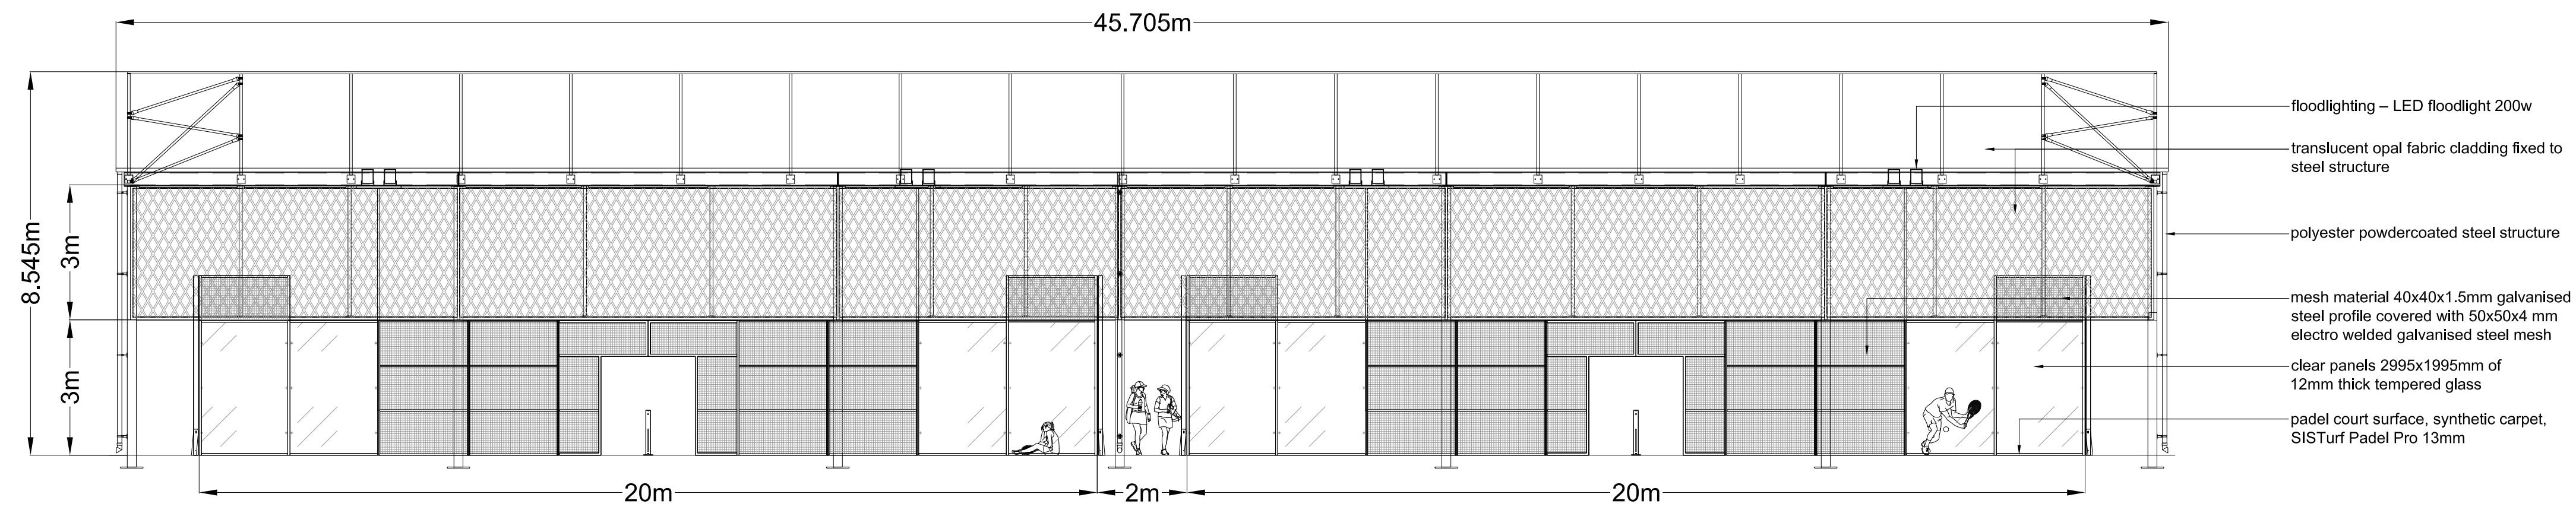

ELEVATION C (EAST)

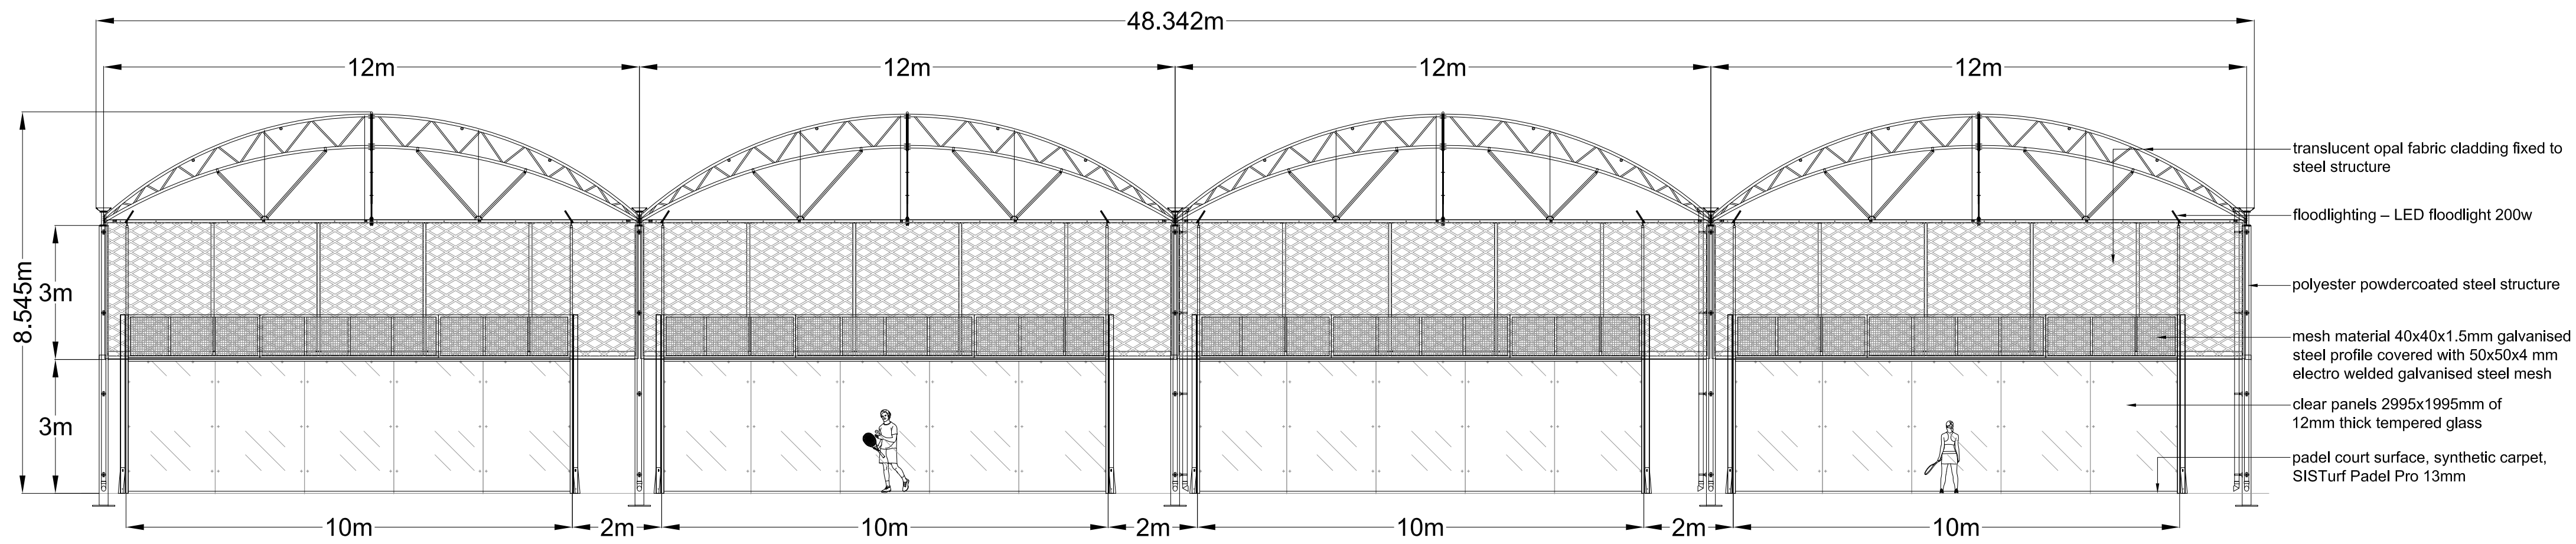

ELEVATION D (NORTH)



image of padel court