


RAISED DINING AREA - ELEVATION B


Scale 1:20

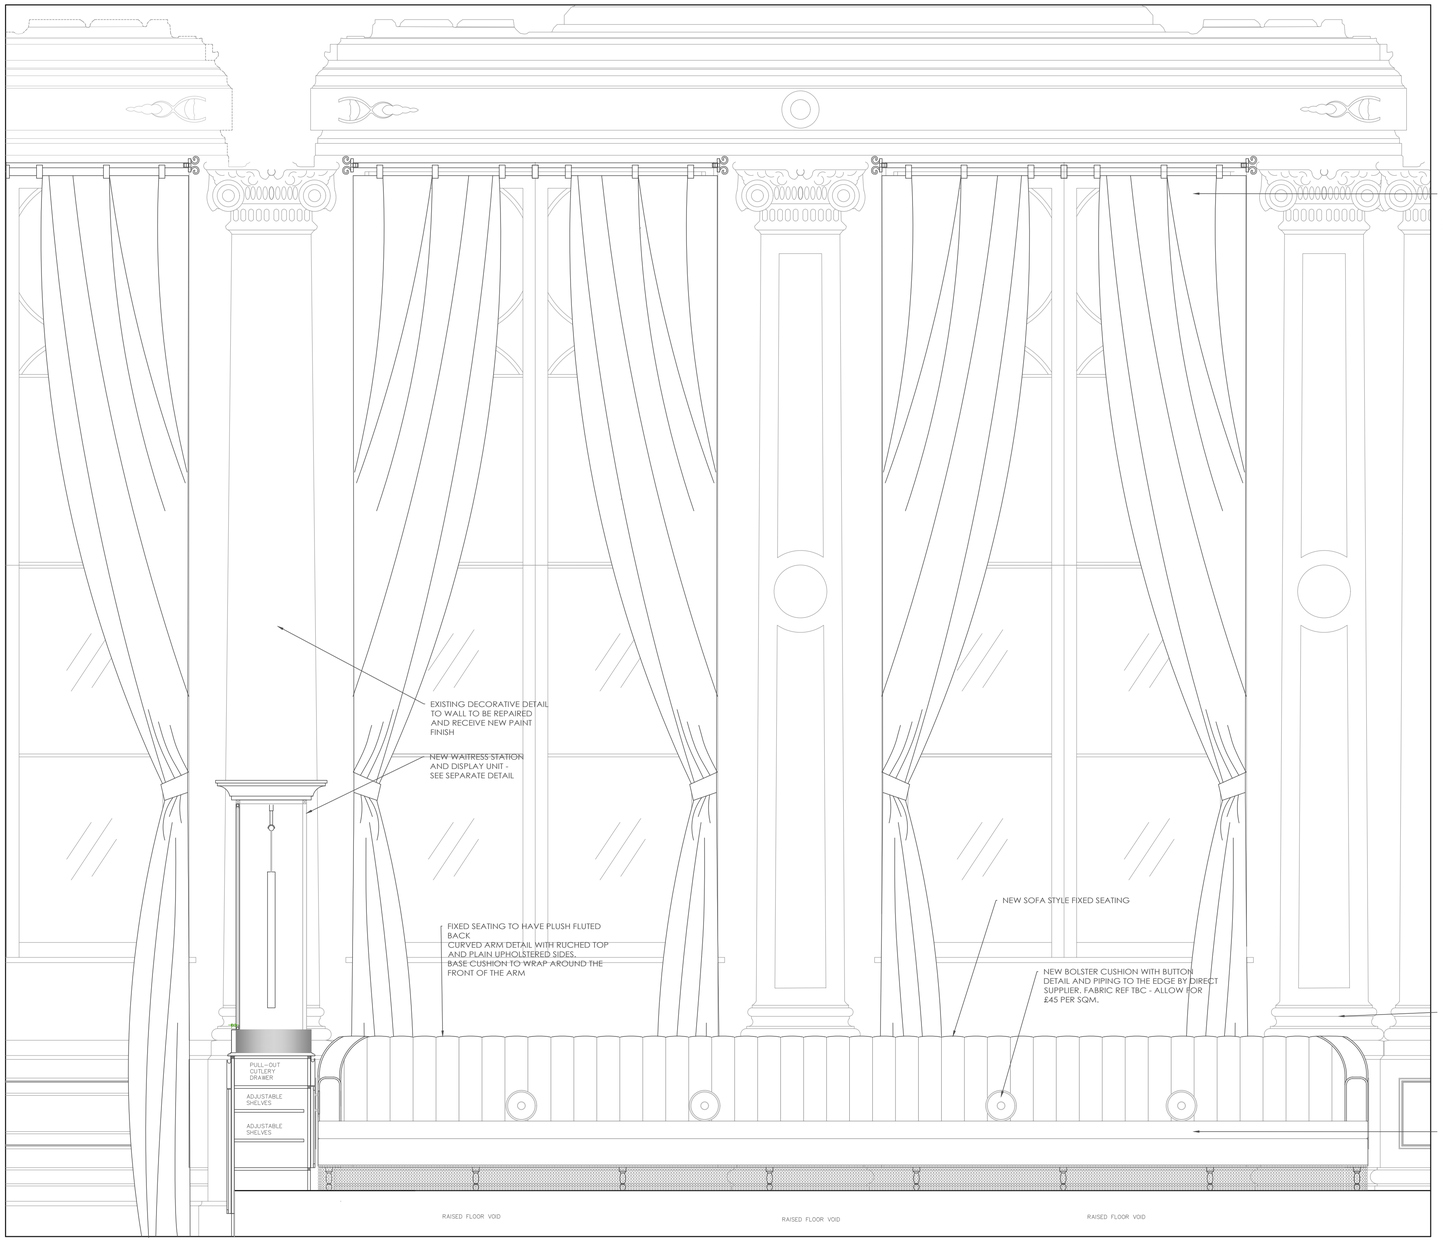

REF IMAGE SEATING ARM




REF IMAGE ROUCH DETAIL TO ARM

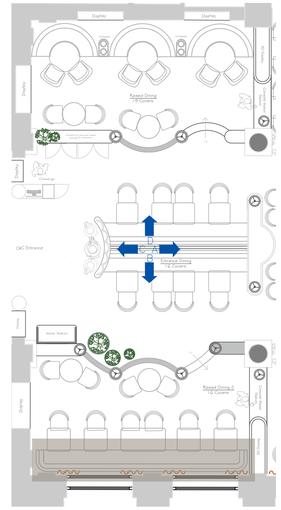


Location Plan - Ground Floor

Scale 1:100

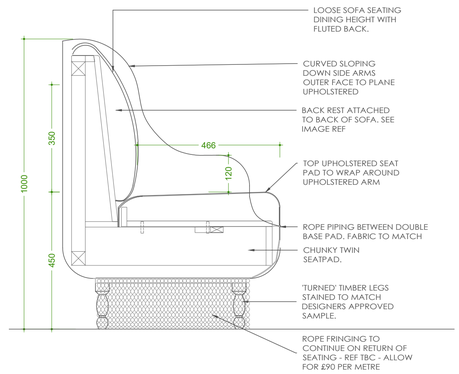

SOFA STYLE FIXED SEATING - SECTION THRU'

Scale 1:20

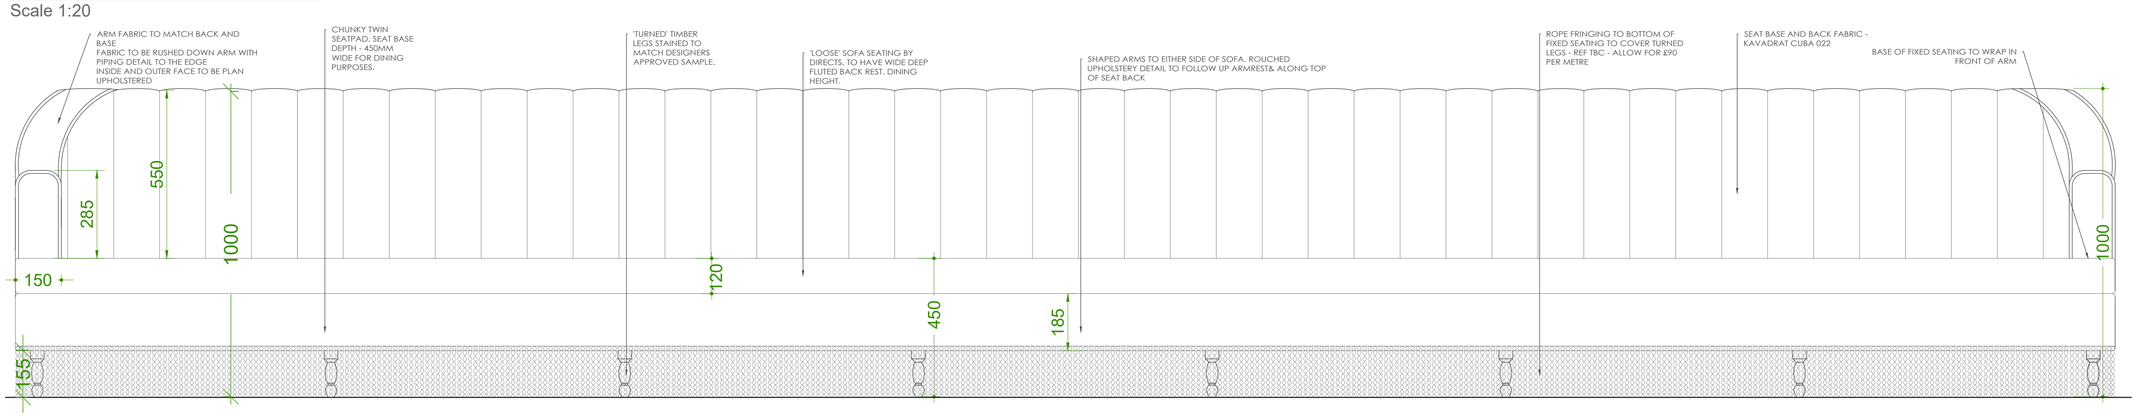

SOFA STYLE FIXED SEATING - ELEVATION B

Scale 1:10

STUDIO TWO

JOB TITLE

Cut & Craft
Manchester

DRAWING TITLE

Sofa Style Fixed Seating

SCALE
VARIES @ A1

DRAWING No
AC 23- P41

DATE
May 2024

DO NOT SCALE. ALL DIMENSIONS TO BE CHECKED ON SITE BY CONTRACTOR. ALL MEASUREMENTS ARE IN MM UNLESS OTHERWISE SPECIFIED. WRITTEN DIMENSIONS TO BE USED IN PREFERENCE TO SCALED DIMENSIONS & ALL DISCREPANCIES TO BE REPORTED TO STUDIO TWO. THE DESIGN SHOWN ON THIS DRAWING IS THE PROPERTY OF STUDIO TWO AND IS NOT TO BE USED OR ITS CONTENTS COPIED, COMMUNICATED OR DISCLOSED, IN WHOLE OR IN PART.